



 DEPTHS 0.1' OR MORE ABOVE PROJECT DEPTH
 DEPTHS AT OR BELOW PROJECT DEPTH
 PROJECT DEPTH

17+00	CHANNEL STATIONING
○ 417	CHANNEL CORNER
◎ H.L.F.	HARBOR LINE CORNER
— — — — —	FEDERAL CHANNEL
— — — — —	HARBOR LINE
— — — — —	SUBMARINE CABLE
	CAN BUOY
	NUN BUOY
	LIGHTED BUOY
	FIXED LIGHT
	LIGHT HOUSE
	SUBMERGED WRECK

1. PROJECT DEPTHS AND SOUNDINGS SHOWN ARE U.S. SURVEY FEET REFERRED TO LOW WATER DATUM OF 569.2 FEET INTERNATIONAL GREAT LAKES DATUM OF 1985 (IGLD 85) (EPSG:5609).
2. HORIZONTAL COORDINATES AND DISTANCES SHOWN ARE U.S. SURVEY FEET REFERRED TO NORTH AMERICAN DATUM 1983/2011 (NAD83/11) OHIO STATE PLANE COORDINATE SYSTEM – NORTH ZONE (EPSG:6549)
3. SOUNDINGS SHOWN REPRESENT THE SHOALEST SOUNDING SORTED FROM FULL MULTIBEAM COVERAGE USING A 20' X 20' HYPACK MATRIX.
4. SOUNDINGS WERE TAKEN BY THE BUFFALO DISTRICT ARMY CORPS OF ENGINEERS BY B. MUNRO AND PARTY ON MARCH 31, 2026 THROUGH AUGUST 18, 2026 USING:
GPS POSITIONING, POS-MV VER. 5 W/RTK TIDES
SONAR HEAD: 200 KHZ, RESON T50 MULTIBEAM
1.0 DEGREE BEAMS 150 DEGREE ARC
HEAVE PITCH AND ROLL; APPLANIX POS-MV VER. 5
VELOCITY PROFILER; SONTEK CASTAWAY
HYPACK SURVEY SOFTWARE
SURVEY LAUNCH "MONSON"
5. THE SOUNDING INFORMATION DEPICTED ON THE MAP REPRESENTS THE RESULTS OF SURVEYS MADE ON THE DATE INDICATED AND CAN ONLY BE CONSIDERED AS INDICATING THE GENERAL CONDITION AT THAT TIME.
6. THIS SURVEY WAS PREPARED IN ACCORDANCE WITH THE STANDARDS OUTLINED IN CORPS OF ENGINEERS HYDROGRAPHIC SURVEY MANUAL EM 1110-2-1003.
7. THIS PROJECT WAS DESIGNED BY THE BUFFALO DISTRICT OF THE U.S. ARMY CORPS OF ENGINEERS. THE INITIALS OR SIGNATURES AND REGISTRATION DESIGNATIONS OF INDIVIDUALS APPEAR ON THESE PROJECT DOCUMENTS WITHIN THE SCOPE OF THEIR EMPLOYMENT AS REQUIRED BY ER 1110-1-8152.

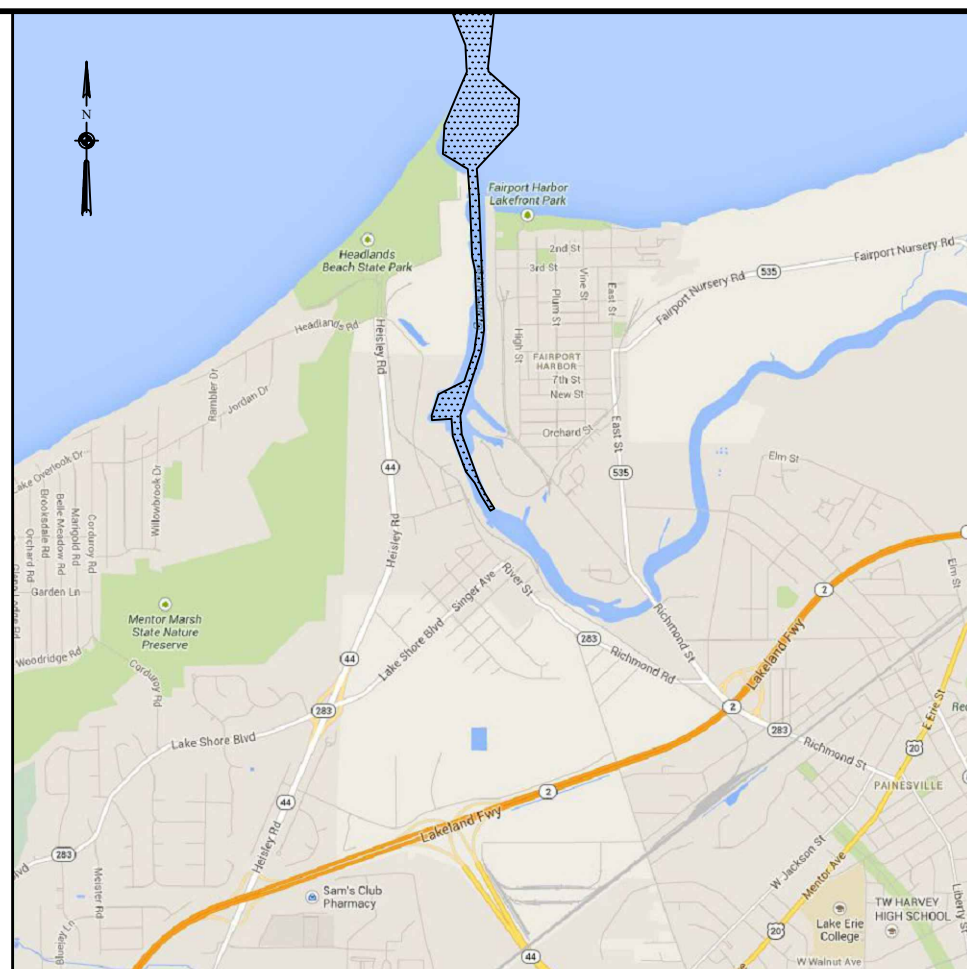

VICINITY MAP
"NOT TO SCALE"

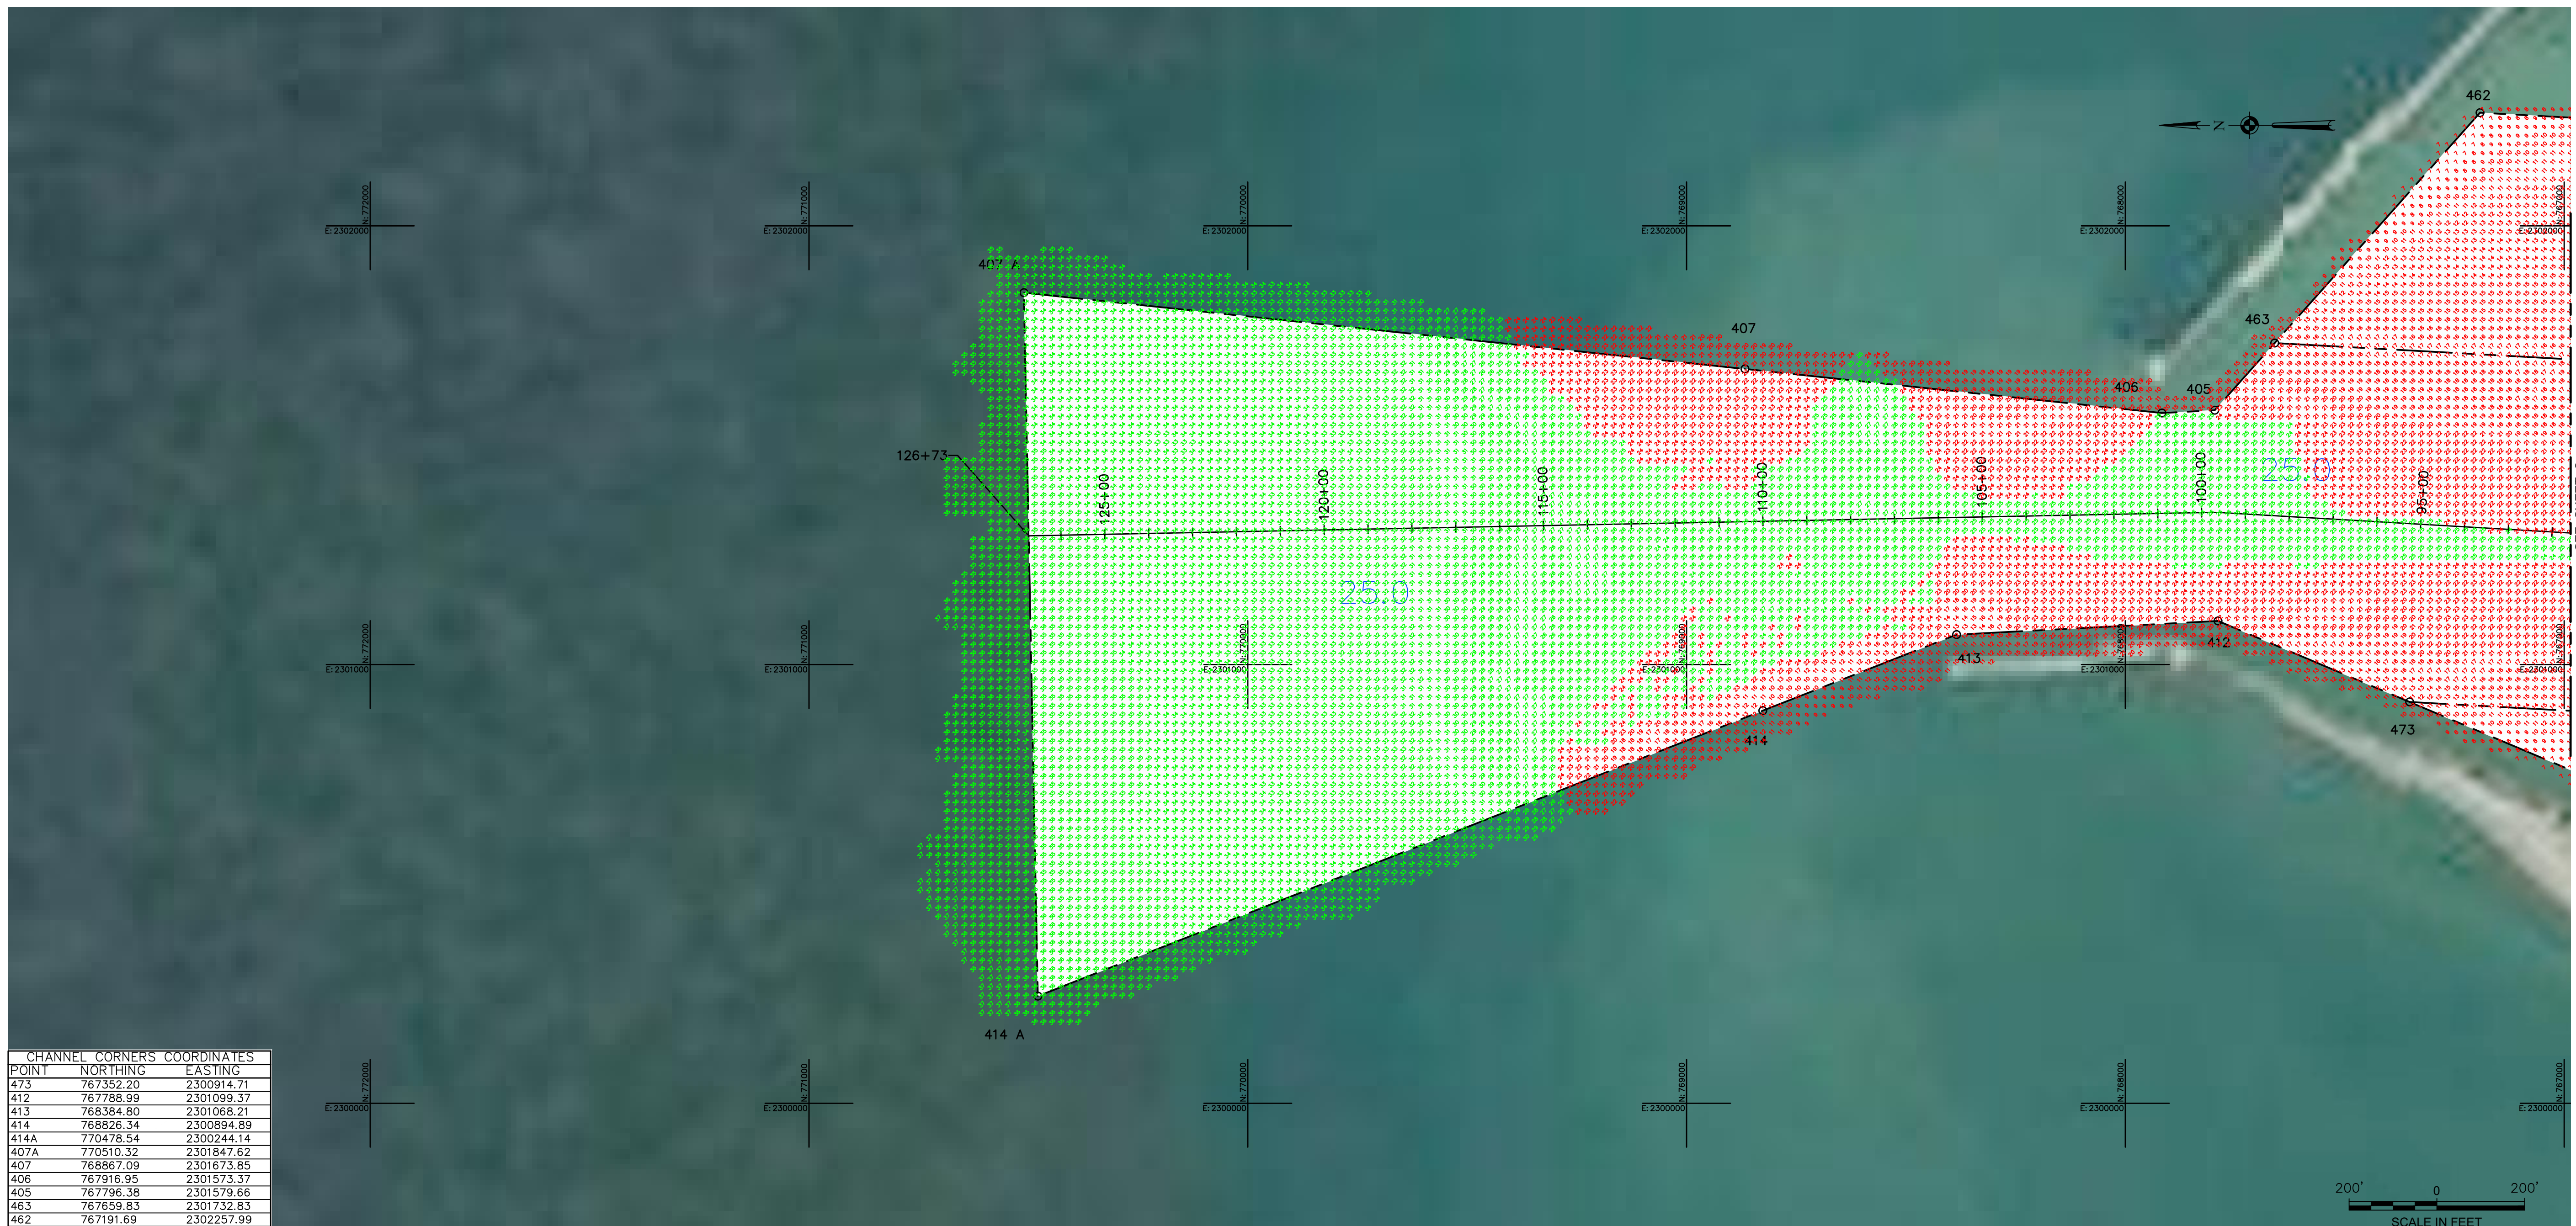

CHANNEL CORNERS COORDINATES		
POINT	NORTHING	EASTING
473	767352.20	230094.71
412	767788.99	2301099.37
413	768384.80	2301068.21
414	768826.34	2300894.89
414A	770478.54	2302244.14
407A	770510.32	2301847.62
407	768867.09	2301673.85
406	767916.95	2301573.37
405	767796.38	2301579.66
463	767659.83	2301732.83
462	767191.69	2302257.99



US Army Corps
of Engineers
Buffalo District

Original sheet size ■ ANSI D

COPY OF SIGNED ORIGINAL

Drawn by:	DMD
Checked by:	KPL
Reviewed by:	Aaron C. Kennerly, PLS
	Chief, Survey Section

Date: August 19, 2026


U.S. ARMY ENGINEER DISTRICT
CORPS OF ENGINEERS
BUFFALO, NEW YORK 14207-3199

FAIRPORT HARBOR
FAIRPORT HARBOR, OH
PROJECT CONDITION SOUNDINGS 2026
(POST DREDGE)
SCALE: 1"=200'

Sheet
reference
number
VH-101

Sheet 1 of 3


To download an electronic version of this map, point a web browser to <https://navigation.usace.army.mil/survey/hydro/>

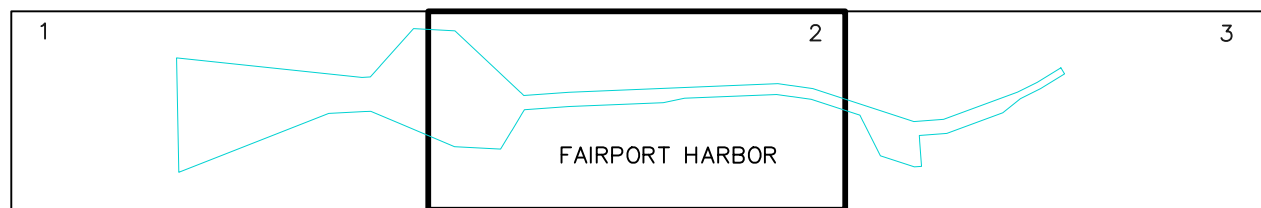

 DEPTHS 0.1' OR MORE ABOVE PROJECT DEPTH
 DEPTHS AT OR BELOW PROJECT DEPTH
 PROJECT DEPTH

17+00	CHANNEL STATIONING
○ 417	CHANNEL CORNER
⊙ H.L.F.	HARBOR LINE CORNER
— — — — —	FEDERAL CHANNEL
— — — — —	HARBOR LINE
— — — — —	SUBMARINE CABLE
	CAN BUOY
	NUN BUOY
	LIGHTED BUOY
	FIXED LIGHT
	LIGHT HOUSE
	SUBMERGED WRECK

1. PROJECT DEPTHS AND SOUNDINGS SHOWN ARE U.S. SURVEY FEET REFERRED TO LOW WATER DATUM OF 569.2 FEET INTERNATIONAL GREAT LAKES DATUM OF 1985 (IGLD 85) (EPSG:6509).
2. HORIZONTAL COORDINATES AND DISTANCES SHOWN ARE U.S. SURVEY FEET REFERRED TO NORTH AMERICAN DATUM 1983/2011 (NAD83/11) OHIO STATE PLANE COORDINATE SYSTEM – NORTH ZONE (EPSG:6549)
3. SOUNDINGS SHOWN REPRESENT THE SHOALEST SOUNDING SORTED FROM FULL MULTIBEAM COVERAGE USING A 20' X 20' HYPACK MATRIX.
4. SOUNDINGS WERE TAKEN BY THE BUFFALO DISTRICT ARMY CORPS OF ENGINEERS BY B. MUNRO AND PARTY ON MARCH 31, 2026 THROUGH AUGUST 18, 2026 USING:
GPS POSITIONING, POS-MV VER. 5 W/RTK TIDES
SONAR HEAD: 200 KHZ, RESON T50 MULTIBEAM
1.0 DEGREE BEAMS 150 DEGREE ARC
HEAVE PITCH AND ROLL; APPLANIX POS-MV VER. 5
VELOCITY PROFILER; SONTEK CASTAWAY
HYPACK SURVEY SOFTWARE
SURVEY LAUNCH "MONSON"
5. THE SOUNDING INFORMATION DEPICTED ON THE MAP REPRESENTS THE RESULTS OF SURVEYS MADE ON THE DATE INDICATED AND CAN ONLY BE CONSIDERED AS INDICATING THE GENERAL CONDITION AT THAT TIME.
6. THIS SURVEY WAS PREPARED IN ACCORDANCE WITH THE STANDARDS OUTLINED IN CORPS OF ENGINEERS HYDROGRAPHIC SURVEY MANUAL EM 1110-2-1003.
7. THIS PROJECT WAS DESIGNED BY THE BUFFALO DISTRICT OF THE U.S. ARMY CORPS OF ENGINEERS. THE INITIALS OR SIGNATURES AND REGISTRATION DESIGNATIONS OF INDIVIDUALS APPEAR ON THESE PROJECT DOCUMENTS WITHIN THE SCOPE OF THEIR EMPLOYMENT AS REQUIRED BY ER 1110-1-8152.

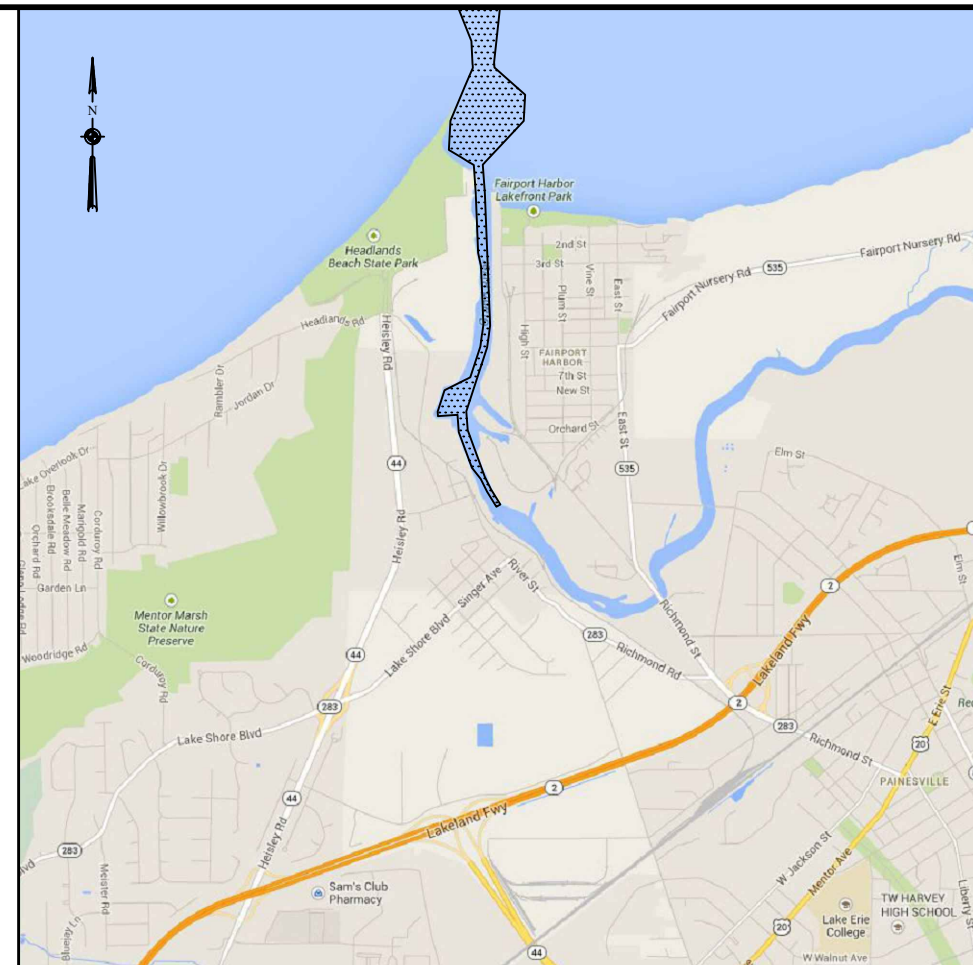

SEE SHEET 1

CHANNEL CORNERS COORDINATES

POINT	NORTHING	EASTING
435	761618.83	2301266.51
433	762106.50	2301334.09
422	763394.65	2301281.18
421	763592.39	2301219.03
408	765015.66	2301164.87
409	765637.39	2301121.54
470	765813.79	2300830.25
471	765972.28	2300568.54
472	766617.06	2300603.94
461	766610.93	2302226.12
460	765987.22	2301641.00
402	765646.52	2301321.14
401	765026.49	2301364.28
432	762087.06	2301485.32
434	761598.01	2301417.56

CHANNEL CORNERS COORDINATES		
POINT	NORTHING	EASTING
435	761618.83	2301266.51
433	762106.10	2301334.09
422	763394.65	2301281.18
421	763692.39	2301219.03
408	765015.66	2301164.67
409	765637.39	2301121.54
470	765813.97	2300830.25
471	765912.78	2300568.54
472	766617.06	2300603.94
461	765919.93	2301222.12
460	765987.92	2301131.00
402	765646.52	2301321.14
401	765026.49	2301364.28
432	762087.06	2301485.32
434	761598.01	2301417.56



US Army Corps
of Engineers
Buffalo District

Original sheet size ■ ANSI D

***** COPY OF SIGNED ORIGINAL**


Drawn by:	DMD
Checked by:	KPL
Reviewed by:	
Aaron C. Kennerly, PLS	
Chief, Survey Section	

Date: August 19, 2026

U.S. ARMY ENGINEER DISTRICT
CORPS OF ENGINEERS
BUFFALO, NEW YORK 14207-3199

FAIRPORT HARBOR
FAIRPORT HARBOR, OH
PROJECT CONDITION SOUNDINGS 2026
(POST DREDGE)
SCALE: 1"=200'

Sheet
reference
number
VH-102
Sheet 2 of 3

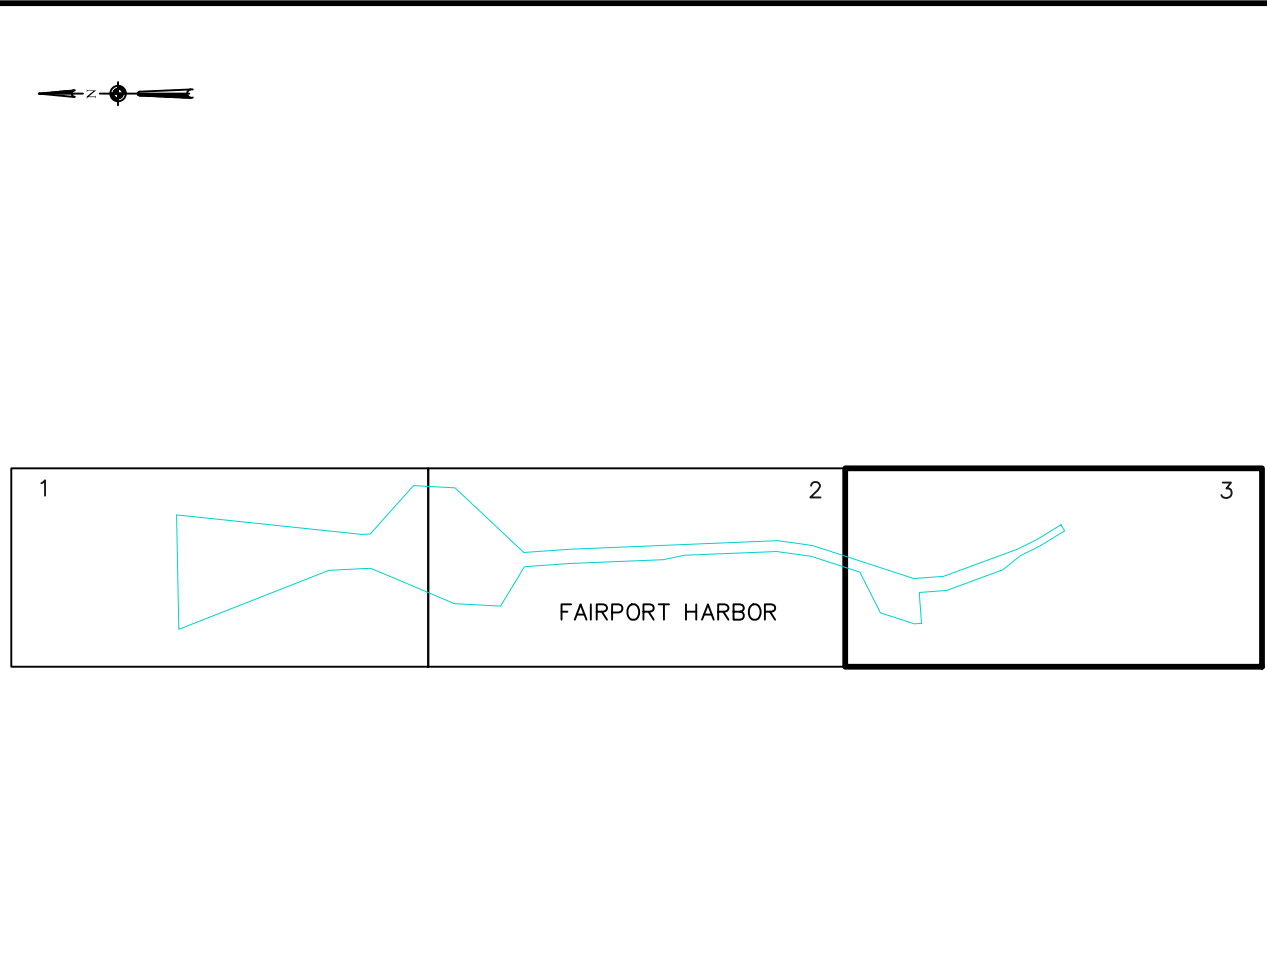


SHEET INDEX
NOT TO SCALE

SOUNDING COLOR LEGEND	
	DEPTHS 0.1' OR MORE ABOVE PROJECT DEPTH
	DEPTHS AT OR BELOW PROJECT DEPTH
XX.X	PROJECT DEPTH

LEGEND OF SYMBOLS	
17+00	CHANNEL STATIONING
o 417	CHANNEL CORNER
o H.L.F.	HARBOR LINE CORNER
---	FEDERAL CHANNEL
---	HARBOR LINE
---	SUBMARINE CABLE
o	CAN BUOY
o	NUN BUOY
o	LIGHTED BUOY
o	FIXED LIGHT
o	LIGHT HOUSE
o	SUBMERGED WRECK

SITE SPECIFIC NOTES:

- PROJECT DEPTHS AND SOUNDINGS SHOWN ARE U.S. SURVEY FEET REFERRED TO LOW WATER DATUM OF 569.2 FEET INTERNATIONAL GREAT LAKES DATUM OF 1985 (IGLD 85) (EPSG:5609).
- HORIZONTAL COORDINATES AND DISTANCES SHOWN ARE U.S. SURVEY FEET REFERRED TO NORTH AMERICAN DATUM 1983/2011 (NAD83/11) OHIO STATE PLANE COORDINATE SYSTEM – NORTH ZONE (EPSG:6549)
- SOUNDINGS SHOWN REPRESENT THE SHOALEST SOUNDING SORTED FROM FULL MULTIBEAM COVERAGE USING A 20' X 20' HYPACK MATRIX.
- SOUNDINGS WERE TAKEN BY THE BUFFALO DISTRICT ARMY CORPS OF ENGINEERS BY B. MUNRO AND PARTY ON APRIL 13, 2026 THROUGH AUGUST 18, 2026 USING:
GPS POSITIONING, POS-MV VER. 5 W/RTK TIDES
SONAR HEAD: 200 KHZ, RESON T50 MULTIBEAM
1.0 DEGREE BEAMS 150 DEGREE ARC
HEAVE PITCH AND ROLL; APPLANIX POS-MV VER. 5
VELOCITY PROFILER; SONTEK CASTAWAY
HYPACK SURVEY SOFTWARE
SURVEY LAUNCH "MONSON"
- THE SOUNDING INFORMATION DEPICTED ON THE MAP REPRESENTS THE RESULTS OF SURVEYS MADE ON THE DATE INDICATED AND CAN ONLY BE CONSIDERED AS INDICATING THE GENERAL CONDITION AT THAT TIME.
- THIS SURVEY WAS PREPARED IN ACCORDANCE WITH THE STANDARDS OUTLINED IN CORPS OF ENGINEERS HYDROGRAPHIC SURVEY MANUAL EM 1110-2-1003.
- THIS PROJECT WAS DESIGNED BY THE BUFFALO DISTRICT OF THE U.S. ARMY CORPS OF ENGINEERS. THE INITIALS OR SIGNATURES AND REGISTRATION DESIGNATIONS OF INDIVIDUALS APPEAR ON THESE PROJECT DOCUMENTS WITHIN THE SCOPE OF THEIR EMPLOYMENT AS REQUIRED BY ER 1110-1-8152.

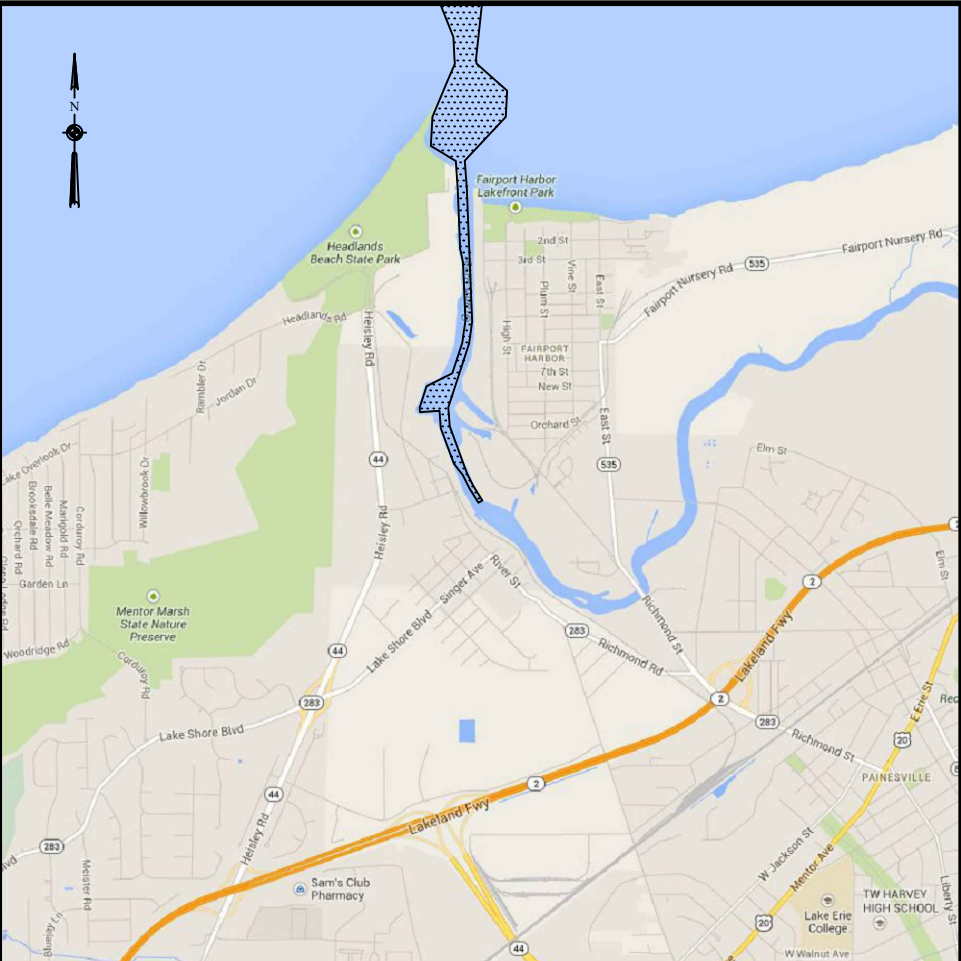

CHANNEL CORNERS COORDINATES		
POINT	NORTHING	EASTING
420	758123.04	2301708.52
431	758070.59	2301623.47
430	758406.91	2301416.28
429	758690.00	2301275.75
428	758937.04	2301078.35
427	759722.11	2300789.64
426	760107.32	2300759.45
425	760207.26	2300751.64
438	760075.44	2300328.00
437	760175.13	2300320.19
436	760650.29	2300475.80
424	760937.89	2301043.52
416	760183.10	2300954.21
417	759765.32	2300986.95
418	758729.65	2301367.81
419	758455.48	2301503.81

