


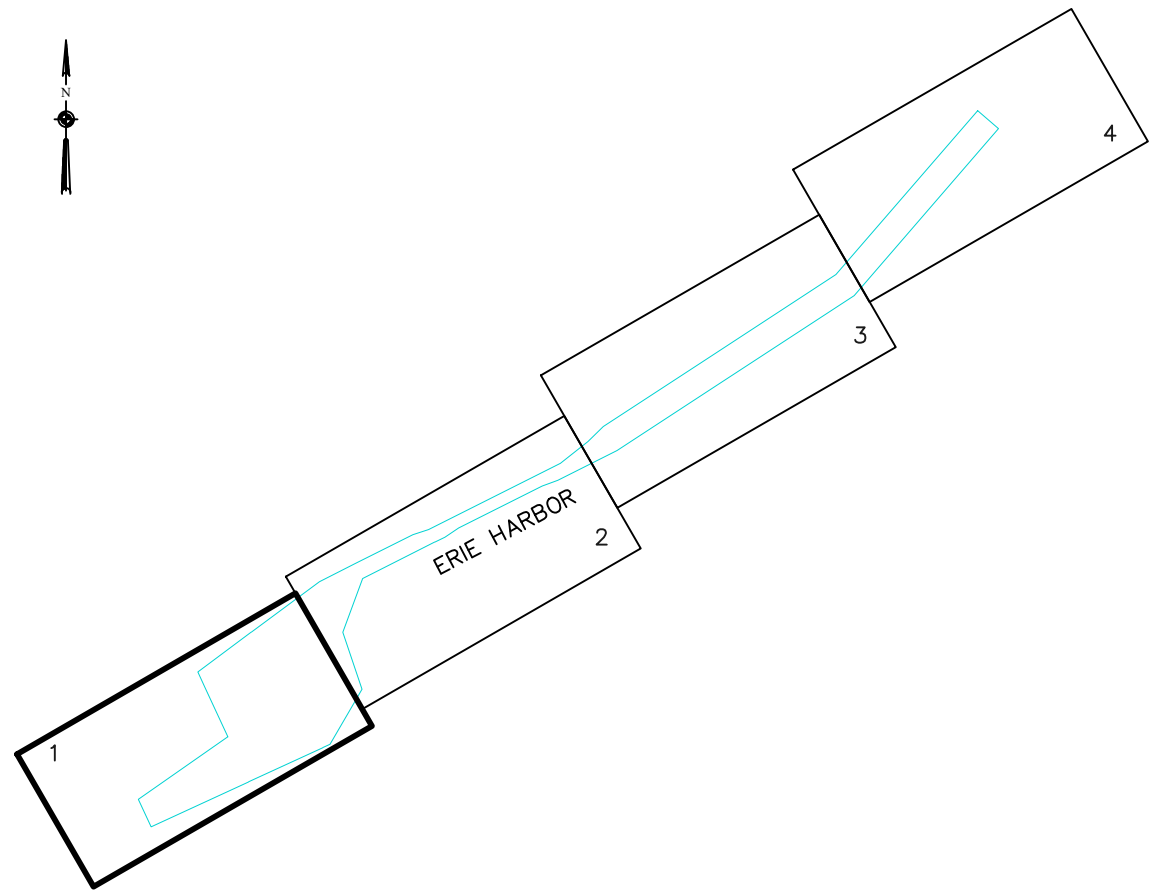

SHEET INDEX
"NOT TO SCALE"

SOUNDING COLOR LEGEND

- DEPTHS 0.1' OR MORE ABOVE PROJECT DEPTH
- DEPTHS AT OR BELOW PROJECT DEPTH
- XX.X PROJECT DEPTH

LEGEND OF SYMBOLS


17+00	CHANNEL STATIONING
○ 417	CHANNEL CORNER
⊙ H.L.F.	HARBOR LINE CORNER
---	FEDERAL CHANNEL
---	HARBOR LINE
---	SUBMARINE CABLE
⬮	CAN BUOY
⬮	NUN BUOY
⬮	LIGHTED BUOY
⬮	FIXED LIGHT
⬮	LIGHT HOUSE
⬮	SUBMERGED WRECK

SITE SPECIFIC NOTES:

- PROJECT DEPTHS AND SOUNDINGS SHOWN ARE U.S. SURVEY FEET REFERRED TO LOW WATER DATUM OF 569.2 FEET INTERNATIONAL GREAT LAKES DATUM OF 1985 (IGLD 85) (EPSG:5609).
- HORIZONTAL COORDINATES AND DISTANCES SHOWN ARE U.S. SURVEY FEET REFERRED TO NORTH AMERICAN DATUM 1983/2011 (NAD83/11) PENNSYLVANIA STATE PLANE COORDINATE SYSTEM - NORTH ZONE (EPSG:6563)
- SOUNDINGS SHOWN REPRESENT THE SHOALEST SOUNDING SORTED FROM FULL MULTIBEAM COVERAGE USING A 60' X 25' HYPACK MATRIX.
- SOUNDINGS WERE TAKEN BY THE BUFFALO DISTRICT ARMY CORPS OF ENGINEERS BY B. VERSO AND PARTY ON JUNE 2, 2026 THROUGH JUNE 4, 2026 USING:
GPS POSITIONING, POS-MV VER. 5 W/RTK TIDES
SONAR HEAD: 200 KHZ, RESON T50
1.0 DEGREE BEAMS 150 DEGREE ARC
HEAVE PITCH AND ROLL; APPLANIX POS-MV VER. 5
VELOCITY PROFILER; SONTEK CASTAWAY
HYPACK SURVEY SOFTWARE
SURVEY LAUNCH "BUXBAUM"
- THE SOUNDING INFORMATION DEPICTED ON THE MAP REPRESENTS THE RESULTS OF SURVEYS MADE ON THE DATE INDICATED AND CAN ONLY BE CONSIDERED AS INDICATING THE GENERAL CONDITION AT THAT TIME. THIS PRODUCT IS NOT TO BE USED FOR NAVIGATION.
- THIS SURVEY WAS PREPARED IN ACCORDANCE WITH THE STANDARDS OUTLINED IN CORPS OF ENGINEERS HYDROGRAPHIC SURVEY MANUAL EM 1110-2-1003.
- THIS PROJECT WAS DESIGNED BY THE BUFFALO DISTRICT OF THE U.S. ARMY CORPS OF ENGINEERS. THE INITIALS OR SIGNATURES AND REGISTRATION DESIGNATIONS OF INDIVIDUALS APPEAR ON THESE PROJECT DOCUMENTS WITHIN THE SCOPE OF THEIR EMPLOYMENT AS REQUIRED BY ER 1110-1-8152.



VICINITY MAP
"NOT TO SCALE"

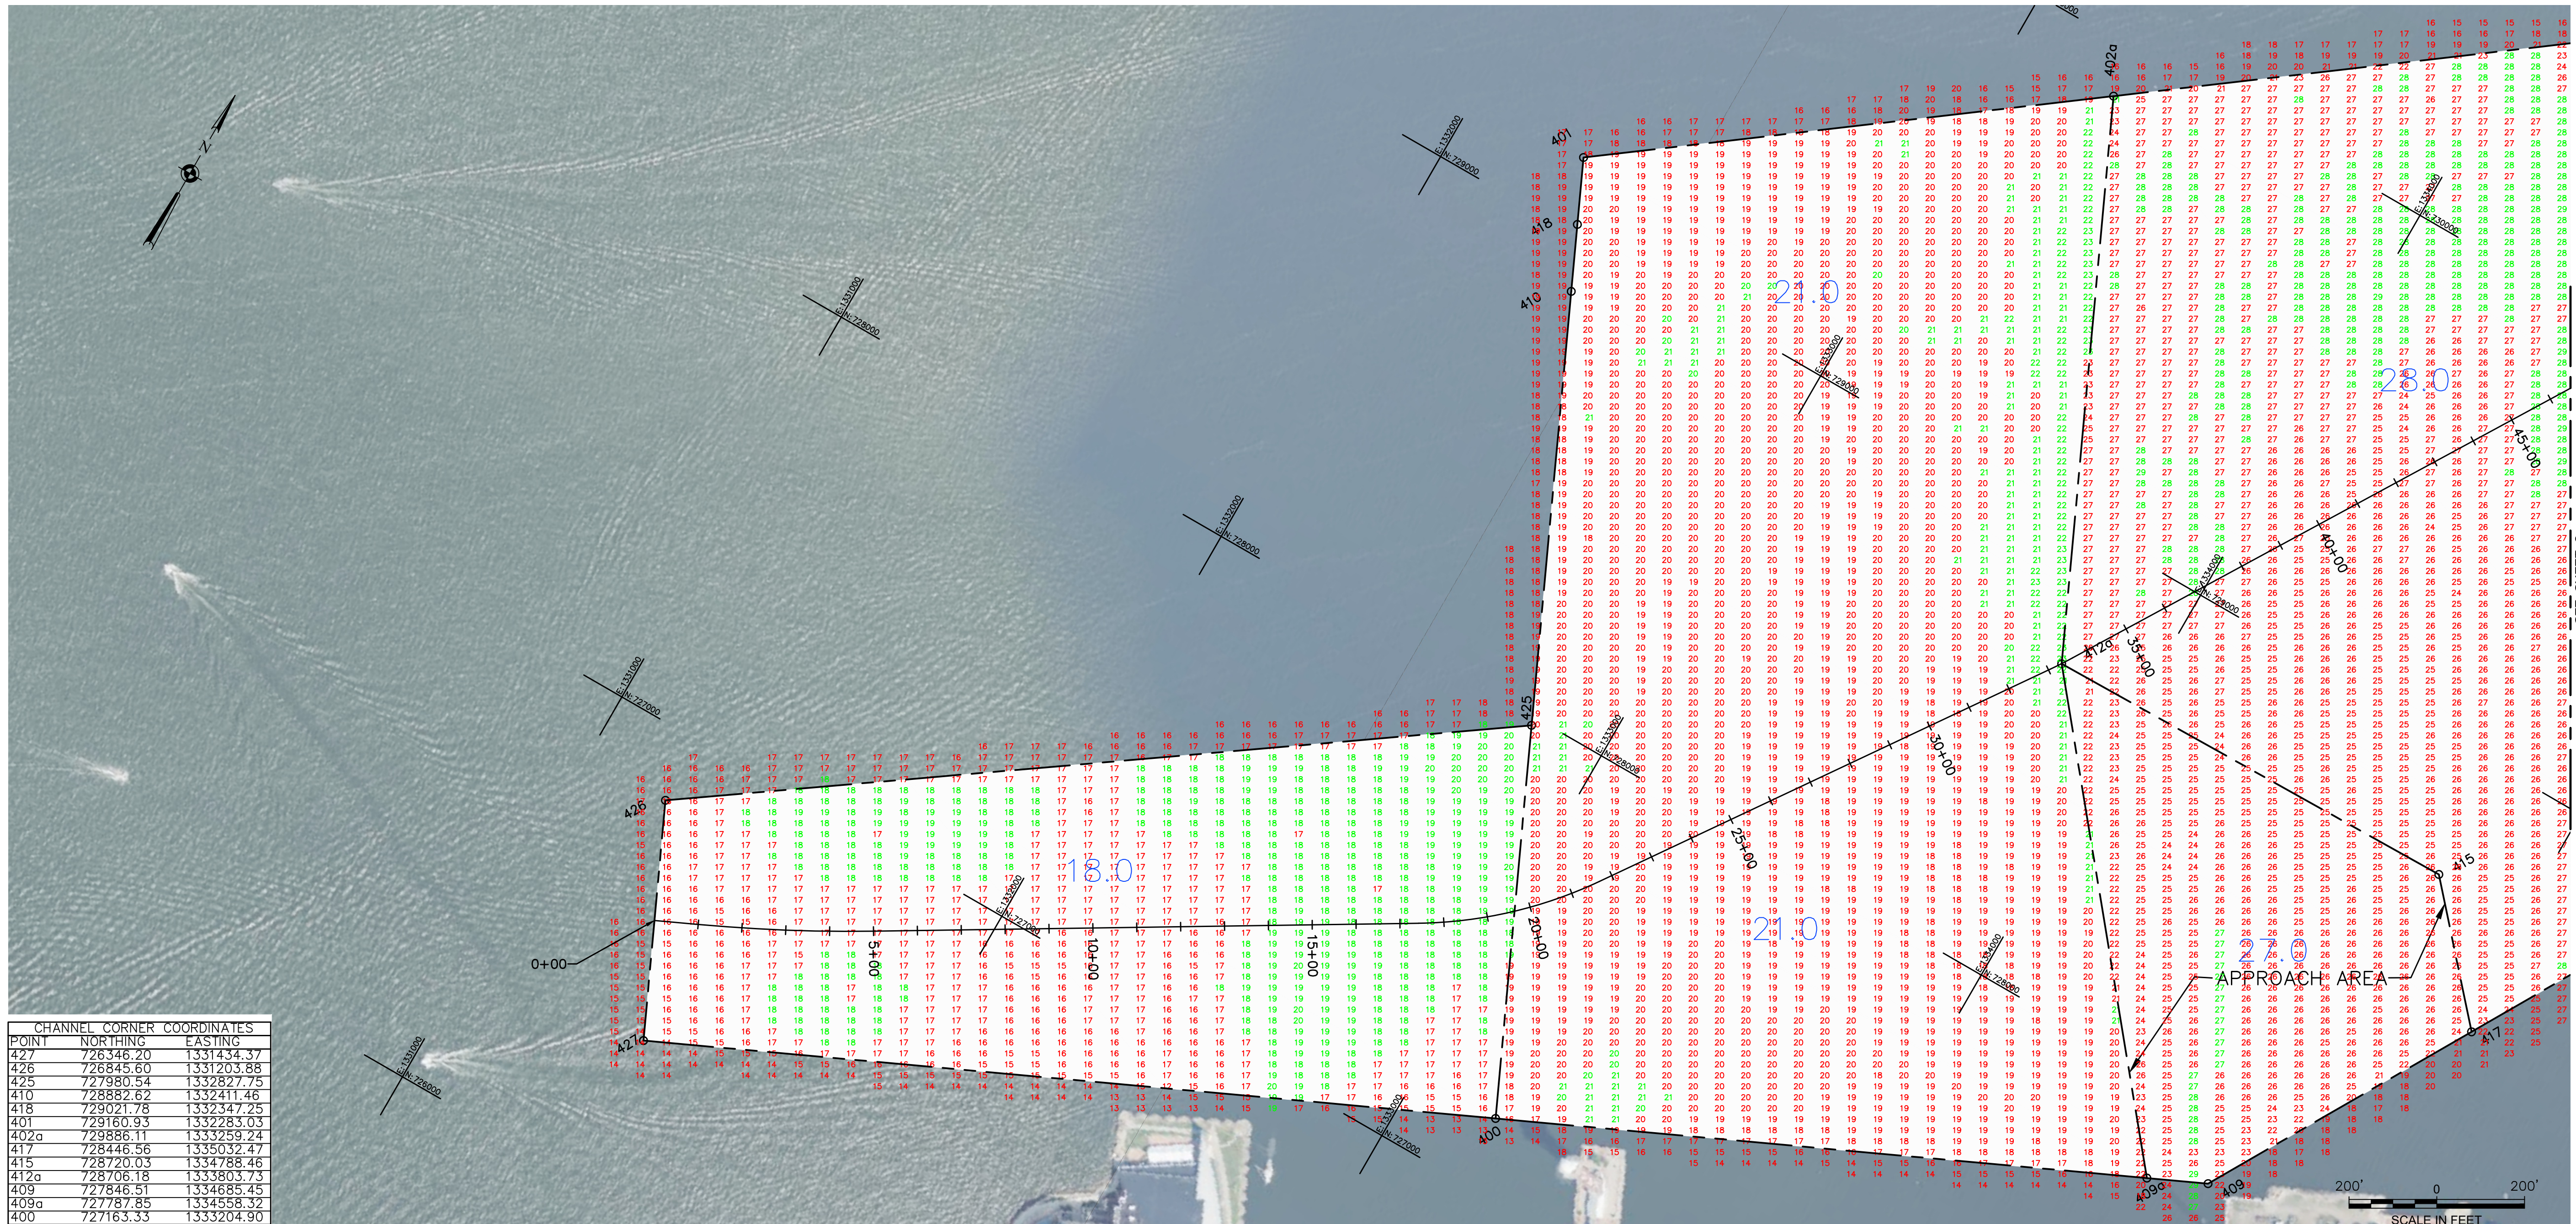




 DEPTHS 0.1' OR MORE ABOVE PROJECT DEPTH
 DEPTHS AT OR BELOW PROJECT DEPTH
 PROJECT DEPTH

SITE SPECIFIC NOTES:

1. PROJECT DEPTHS AND SOUNDINGS SHOWN ARE U.S. SURVEY FEET REFERRED TO LOW WATER DATUM OF 569.2 FEET INTERNATIONAL GREAT LAKES DATUM OF 1985 (IGLD 85) (EPSG:5609).
2. HORIZONTAL COORDINATES AND DISTANCES SHOWN ARE U.S. SURVEY FEET REFERRED TO NORTH AMERICAN DATUM 1983/2011 (NAD83/11) PENNSYLVANIA STATE PLANE COORDINATE SYSTEM – NORTH ZONE (EPSG:6563)
3. SOUNDINGS SHOWN REPRESENT THE SHOALEST SOUNDING SORTED FROM FULL MULTIBEAM COVERAGE USING A 60' X 25' HYPACK MATRIX.
4. SOUNDINGS WERE TAKEN BY THE BUFFALO DISTRICT ARMY CORPS OF ENGINEERS BY B. VERSO AND PARTY ON JUNE 2, 2026 THROUGH JUNE 4, 2026 USING:
GPS POSITIONING, POS–MV VER. 5 W/RTK TIDES
SONAR HEAD: 200 KHZ, RESON T50
1.0 DEGREE BEAMS 150 DEGREE ARC
HEAVE PITCH AND ROLL; APPLANIX POS–MV VER. 5
VELOCITY PROFILER; SONTEK CASTAWAY
HYPACK SURVEY SOFTWARE
SURVEY LAUNCH "BUXBAUM"
5. THE SOUNDING INFORMATION DEPICTED ON THE MAP REPRESENTS THE RESULTS OF SURVEYS MADE ON THE DATE INDICATED AND CAN ONLY BE CONSIDERED AS INDICATING THE GENERAL CONDITION AT THAT TIME. THIS PRODUCT IS NOT TO BE USED FOR NAVIGATION.
6. THIS SURVEY WAS PREPARED IN ACCORDANCE WITH THE STANDARDS OUTLINED IN CORPS OF ENGINEERS HYDROGRAPHIC SURVEY MANUAL EM 1110–2–1003.
7. THIS PROJECT WAS DESIGNED BY THE BUFFALO DISTRICT OF THE U.S. ARMY CORPS OF ENGINEERS. THE INITIALS OR SIGNATURES AND REGISTRATION DESIGNATIONS OF INDIVIDUALS APPEAR ON THESE PROJECT DOCUMENTS WITHIN THE SCOPE OF THEIR EMPLOYMENT AS REQUIRED BY ER 1110–1–8152.

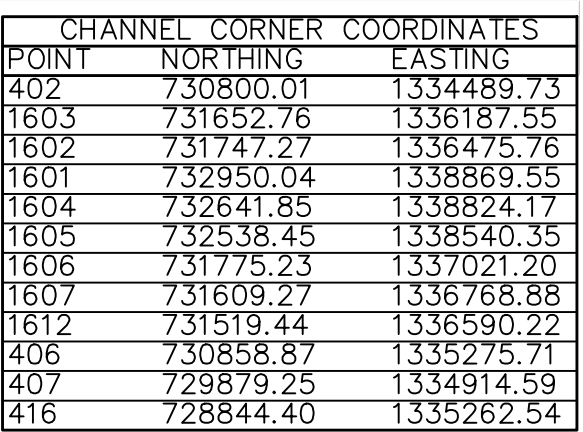

US Army Corps
of Engineers
Buffalo District

Original sheet size = ANSI D

*** COPY OF SIGNED ORIGINAL

Drawn by:	KPL
Checked by:	DMD
Checked by:	JDP

Aaron C. Kennerly Date: June 23, 2026

Survey Chief, NY/PA Navigation and Maintenance Section

web browser to <https://navigation.usace.army.mil/survey>

U.S. ARMY ENGINEER DISTRICT
CORPS OF ENGINEERS
BUFFALO, NEW YORK 14207-3199

ERIE HARBOR
ERIE, PA
PROJECT CONDITION SOUNDINGS 2026

Sheet
reference
number
VH-102


Sheet 2 of 4



 DEPTHS 0.1' OR MORE ABOVE PROJECT DEPTH
 DEPTHS AT OR BELOW PROJECT DEPTH
 PROJECT DEPTH

17+00	CHANNEL STATIONING
○ 417	CHANNEL CORNER
⊙ H.L.F.	HARBOR LINE CORNER
— — — — —	FEDERAL CHANNEL
— — — — —	HARBOR LINE
— — — — —	SUBMARINE CABLE
	CAN BUOY
	NUN BUOY
	LIGHTED BUOY
	FIXED LIGHT
	LIGHT HOUSE
	SUBMERGED WRECK

1. PROJECT DEPTHS AND SOUNDINGS SHOWN ARE U.S. SURVEY FEET REFERRED TO LOW WATER DATUM OF 569.2 FEET INTERNATIONAL GREAT LAKES DATUM OF 1985 (IGLD 85) (EPSG:5609).
2. HORIZONTAL COORDINATES AND DISTANCES SHOWN ARE U.S. SURVEY FEET REFERRED TO NORTH AMERICAN DATUM 1983/2011 (NAD83/11) PENNSYLVANIA STATE PLANE COORDINATE SYSTEM – NORTH ZONE (EPSG:6563)
3. SOUNDINGS SHOWN REPRESENT THE SHOALEST SOUNDING SORTED FROM FULL MULTIBEAM COVERAGE USING A 60' X 25' HYPACK MATRIX.
4. SOUNDINGS WERE TAKEN BY THE BUFFALO DISTRICT ARMY CORPS OF ENGINEERS BY B. VERSO AND PARTY ON JUNE 2, 2026 THROUGH JUNE 4, 2026 USING:
GPS POSITIONING, POS–MV VER. 5 W/RTK TIDES
SONAR HEAD: 200 KHZ, RESON T50
1.0 DEGREE BEAMS 150 DEGREE ARC
HEAVE PITCH AND ROLL; APPLANIX POS–MV VER. 5
VELOCITY PROFILER; SONTEK CASTAWAY
HYPACK SURVEY SOFTWARE
SURVEY LAUNCH "BUXBAUM"
5. THE SOUNDING INFORMATION DEPICTED ON THE MAP REPRESENTS THE RESULTS OF SURVEYS MADE ON THE DATE INDICATED AND CAN ONLY BE CONSIDERED AS INDICATING THE GENERAL CONDITION AT THAT TIME. THIS PRODUCT IS NOT TO BE USED FOR NAVIGATION.
6. THIS SURVEY WAS PREPARED IN ACCORDANCE WITH THE STANDARDS OUTLINED IN CORPS OF ENGINEERS HYDROGRAPHIC SURVEY MANUAL EM 1110–2–1003.
7. THIS PROJECT WAS DESIGNED BY THE BUFFALO DISTRICT OF THE U.S. ARMY CORPS OF ENGINEERS. THE INITIALS OR SIGNATURES AND REGISTRATION DESIGNATIONS OF INDIVIDUALS APPEAR ON THESE PROJECT DOCUMENTS WITHIN THE SCOPE OF THEIR EMPLOYMENT AS REQUIRED BY ER 1110–1–8152.

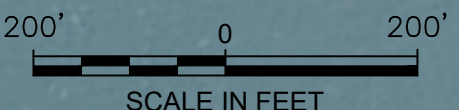

CHANNEL CORNER COORDINATES		
POINT	NORTHING	EASTING
1600	733342.82	1339372.60
404	733615.90	1339649.17
1609	734775.56	1341422.86
421a	736378.84	1343875.06
422a	735998.81	1344207.50
1608	734357.07	1341696.48
405	733181.75	1339898.84



US Army Corps
of Engineers
Buffalo District

*** COPY OF SIGNED ORIGINAL ***

U.S. ARMY ENGINEER DISTRICT
CORPS OF ENGINEERS
BUFFALO, NEW YORK 14207-3199

ERIE HARBOR
ERIE, PA
PROJECT CONDITION SOUNDINGS 2026


Sheet
reference
number
VH-103
Sheet 3 of 4



XX.X PROJECT DEPTH

 SUBMERGED WRECK

1. PROJECT DEPTHS AND SOUNDINGS SHOWN ARE U.S. SURVEY FEET REFERRED TO LOW WATER DATUM OF 569.2 FEET INTERNATIONAL GREAT LAKES DATUM OF 1985 (IGLD 85) (EPSG:5609).
2. HORIZONTAL COORDINATES AND DISTANCES SHOWN ARE U.S. SURVEY FEET REFERRED TO NORTH AMERICAN DATUM 1983/2011 (NAD83/11) PENNSYLVANIA STATE PLANE COORDINATE SYSTEM – NORTH ZONE (EPSG:6563)
3. SOUNDINGS SHOWN REPRESENT THE SHOALEST SOUNDING SORTED FROM FULL MULTIBEAM COVERAGE USING A 60' X 25' HYPACK MATRIX.
4. SOUNDINGS WERE TAKEN BY THE BUFFALO DISTRICT ARMY CORPS OF ENGINEERS BY B. VERSO AND PARTY ON JUNE 2, 2026 THROUGH JUNE 4, 2026 USING:
GPS POSITIONING, POS-MV VER. 5 W/RTK TIDES
SONAR HEAD: 200 KHZ, RESON T50
1.0 DEGREE BEAMS 150 DEGREE ARC
HEAVE PITCH AND ROLL; APPLANIX POS-MV VER. 5
VELOCITY PROFILER; SONTEK CASTAWAY
HYPACK SURVEY SOFTWARE
SURVEY LAUNCH "BUXBAUM"
5. THE SOUNDING INFORMATION DEPICTED ON THE MAP REPRESENTS THE RESULTS OF SURVEYS MADE ON THE DATE INDICATED AND CAN ONLY BE CONSIDERED AS INDICATING THE GENERAL CONDITION AT THAT TIME. THIS PRODUCT IS NOT TO BE USED FOR NAVIGATION.
6. THIS SURVEY WAS PREPARED IN ACCORDANCE WITH THE STANDARDS OUTLINED IN CORPS OF ENGINEERS HYDROGRAPHIC SURVEY MANUAL EM 1110-2-1003.
7. THIS PROJECT WAS DESIGNED BY THE BUFFALO DISTRICT OF THE U.S. ARMY CORPS OF ENGINEERS. THE INITIALS OR SIGNATURES AND REGISTRATION DESIGNATIONS OF INDIVIDUALS APPEAR ON THESE PROJECT DOCUMENTS WITHIN THE SCOPE OF THEIR EMPLOYMENT AS REQUIRED BY ER 1110-1-8152.

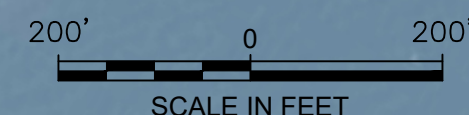

CHANNEL CORNER COORDINATES		
POINT	NORTHING	EASTING
429	737914.85	1345201.94
429A	739358.33	1346448.90
428A	739031.47	1346827.27
428	737587.99	1345580.32

Sheet 4 of 4