


C:\Users\H5TDDMD\OneDrive - US Army Corps of Engineers\Documents\Survey Drive Projects 2026\NY - Rochester Harbor 2026 Hybrid\Drawing Files

\*\*\* SAFETY PAYS \*\*\*

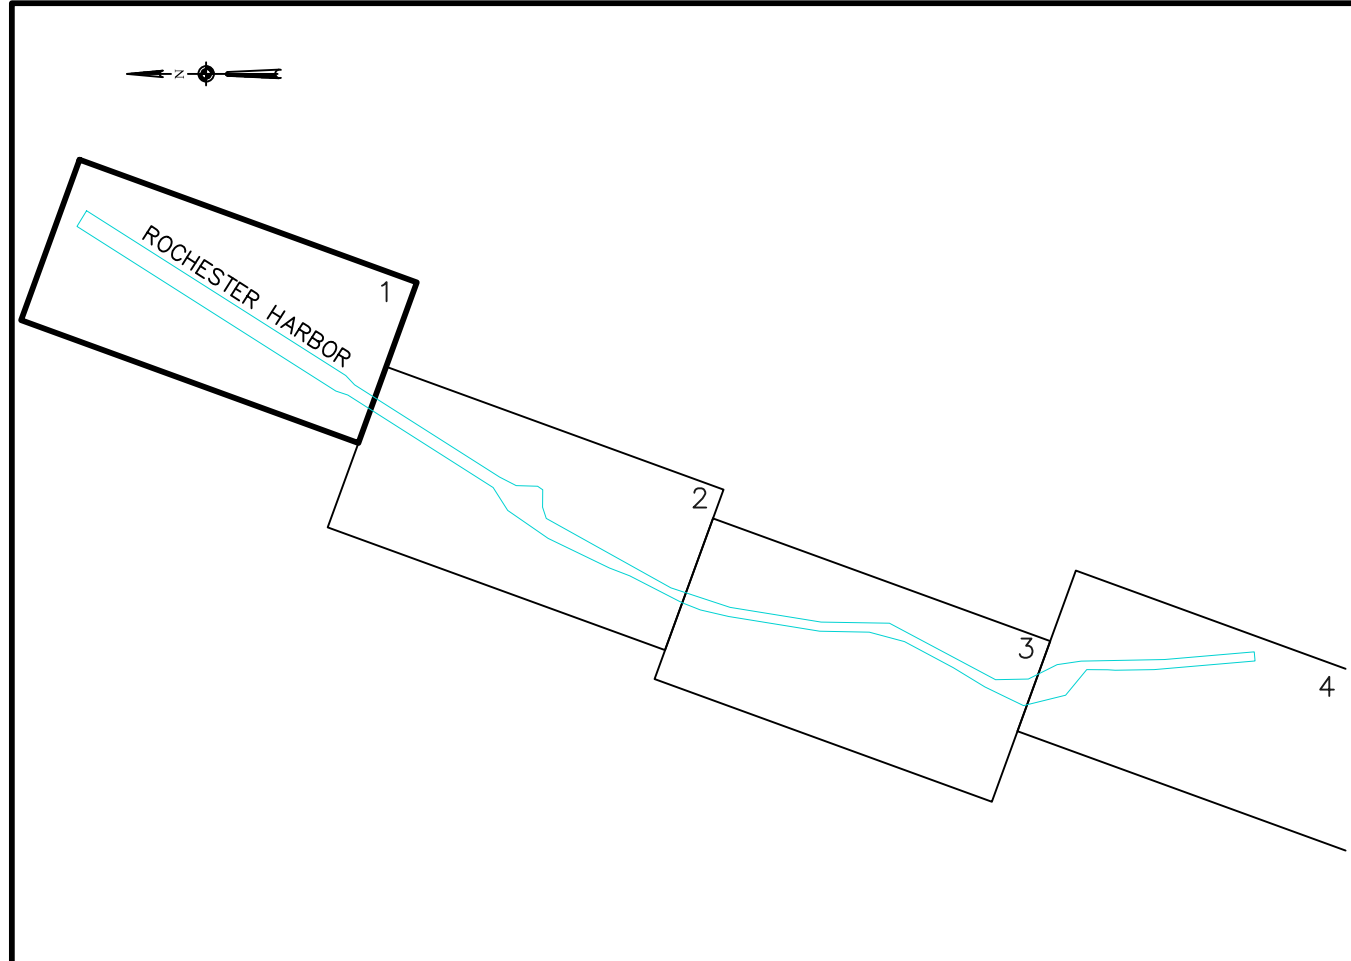

SOUNDING COLOR LEGEND



- DEPTHS 0.1' OR MORE ABOVE PROJECT DEPTH
- DEPTHS AT OR BELOW PROJECT DEPTH
- PROJECT DEPTH

LEGEND OF SYMBOLS

|          |                    |
|----------|--------------------|
| 17+00    | CHANNEL STATIONING |
| o 417    | CHANNEL CORNER     |
| ⊙ H.L.F. | HARBOR LINE CORNER |
| ---      | FEDERAL CHANNEL    |
| ---      | HARBOR LINE        |
| ---      | SUBMARINE CABLE    |
| ⬮        | CAN BUOY           |
| ⬮        | NUN BUOY           |
| ⬮        | LIGHTED BUOY       |
| ⬮        | FIXED LIGHT        |
| ⬮        | LIGHT HOUSE        |
| ⬮        | SUBMERGED WRECK    |

SITE SPECIFIC NOTES:

- PROJECT DEPTHS AND SOUNDINGS SHOWN ARE U.S. SURVEY FEET REFERRED TO LOW WATER DATUM OF 243.3 FEET INTERNATIONAL GREAT LAKES DATUM OF 1985 (IGLD 85) (EPSG:5609).
- HORIZONTAL COORDINATES AND DISTANCES SHOWN ARE U.S. SURVEY FEET REFERRED TO NORTH AMERICAN DATUM 1983/2011 (NAD83/11) NEW YORK STATE PLANE COORDINATE SYSTEM - WEST ZONE (EPSG:6541)
- SOUNDINGS SHOWN REPRESENT THE SHOALEST SOUNDING SORTED FROM FULL MULTIBEAM COVERAGE USING A 20' X 20' HYPACK MATRIX.
- SOUNDINGS WERE TAKEN BY THE BUFFALO DISTRICT ARMY CORPS OF ENGINEERS BY B. MUNRO AND PARTY ON APRIL 23, 2026 THROUGH JUNE 23, 2026 USING:  
GPS POSITIONING, POS-MV VER. 5 W/RTK TIDES  
SONAR HEAD: 200 KHZ, RESON T50 MULTIBEAM  
1.0 DEGREE BEAMS 150 DEGREE ARC  
HEAVE PITCH AND ROLL: APPLANIX POS-MV VER. 5  
VELOCITY PROFILER; SONTEK CASTAWAY  
HYPACK SURVEY SOFTWARE  
SURVEY LAUNCH "MONSON"
- TURNING BASIN SHALLOWS 32+00 TO 41+00 MEASURED WITH RTK TOPOGRAPHIC SHOTS.
- THE SOUNDING INFORMATION DEPICTED ON THE MAP REPRESENTS THE RESULTS OF SURVEYS MADE ON THE DATE INDICATED AND CAN ONLY BE CONSIDERED AS INDICATING THE GENERAL CONDITION AT THAT TIME.
- THIS SURVEY WAS PREPARED IN ACCORDANCE WITH THE STANDARDS OUTLINED IN CORPS OF ENGINEERS HYDROGRAPHIC SURVEY MANUAL EM 1110-2-1003.
- THIS PROJECT WAS DESIGNED BY THE BUFFALO DISTRICT OF THE U.S. ARMY CORPS OF ENGINEERS. THE INITIALS OR SIGNATURES AND REGISTRATION DESIGNATIONS OF INDIVIDUALS APPEAR ON THESE PROJECT DOCUMENTS WITHIN THE SCOPE OF THEIR EMPLOYMENT AS REQUIRED BY ER 1110-1-8152.

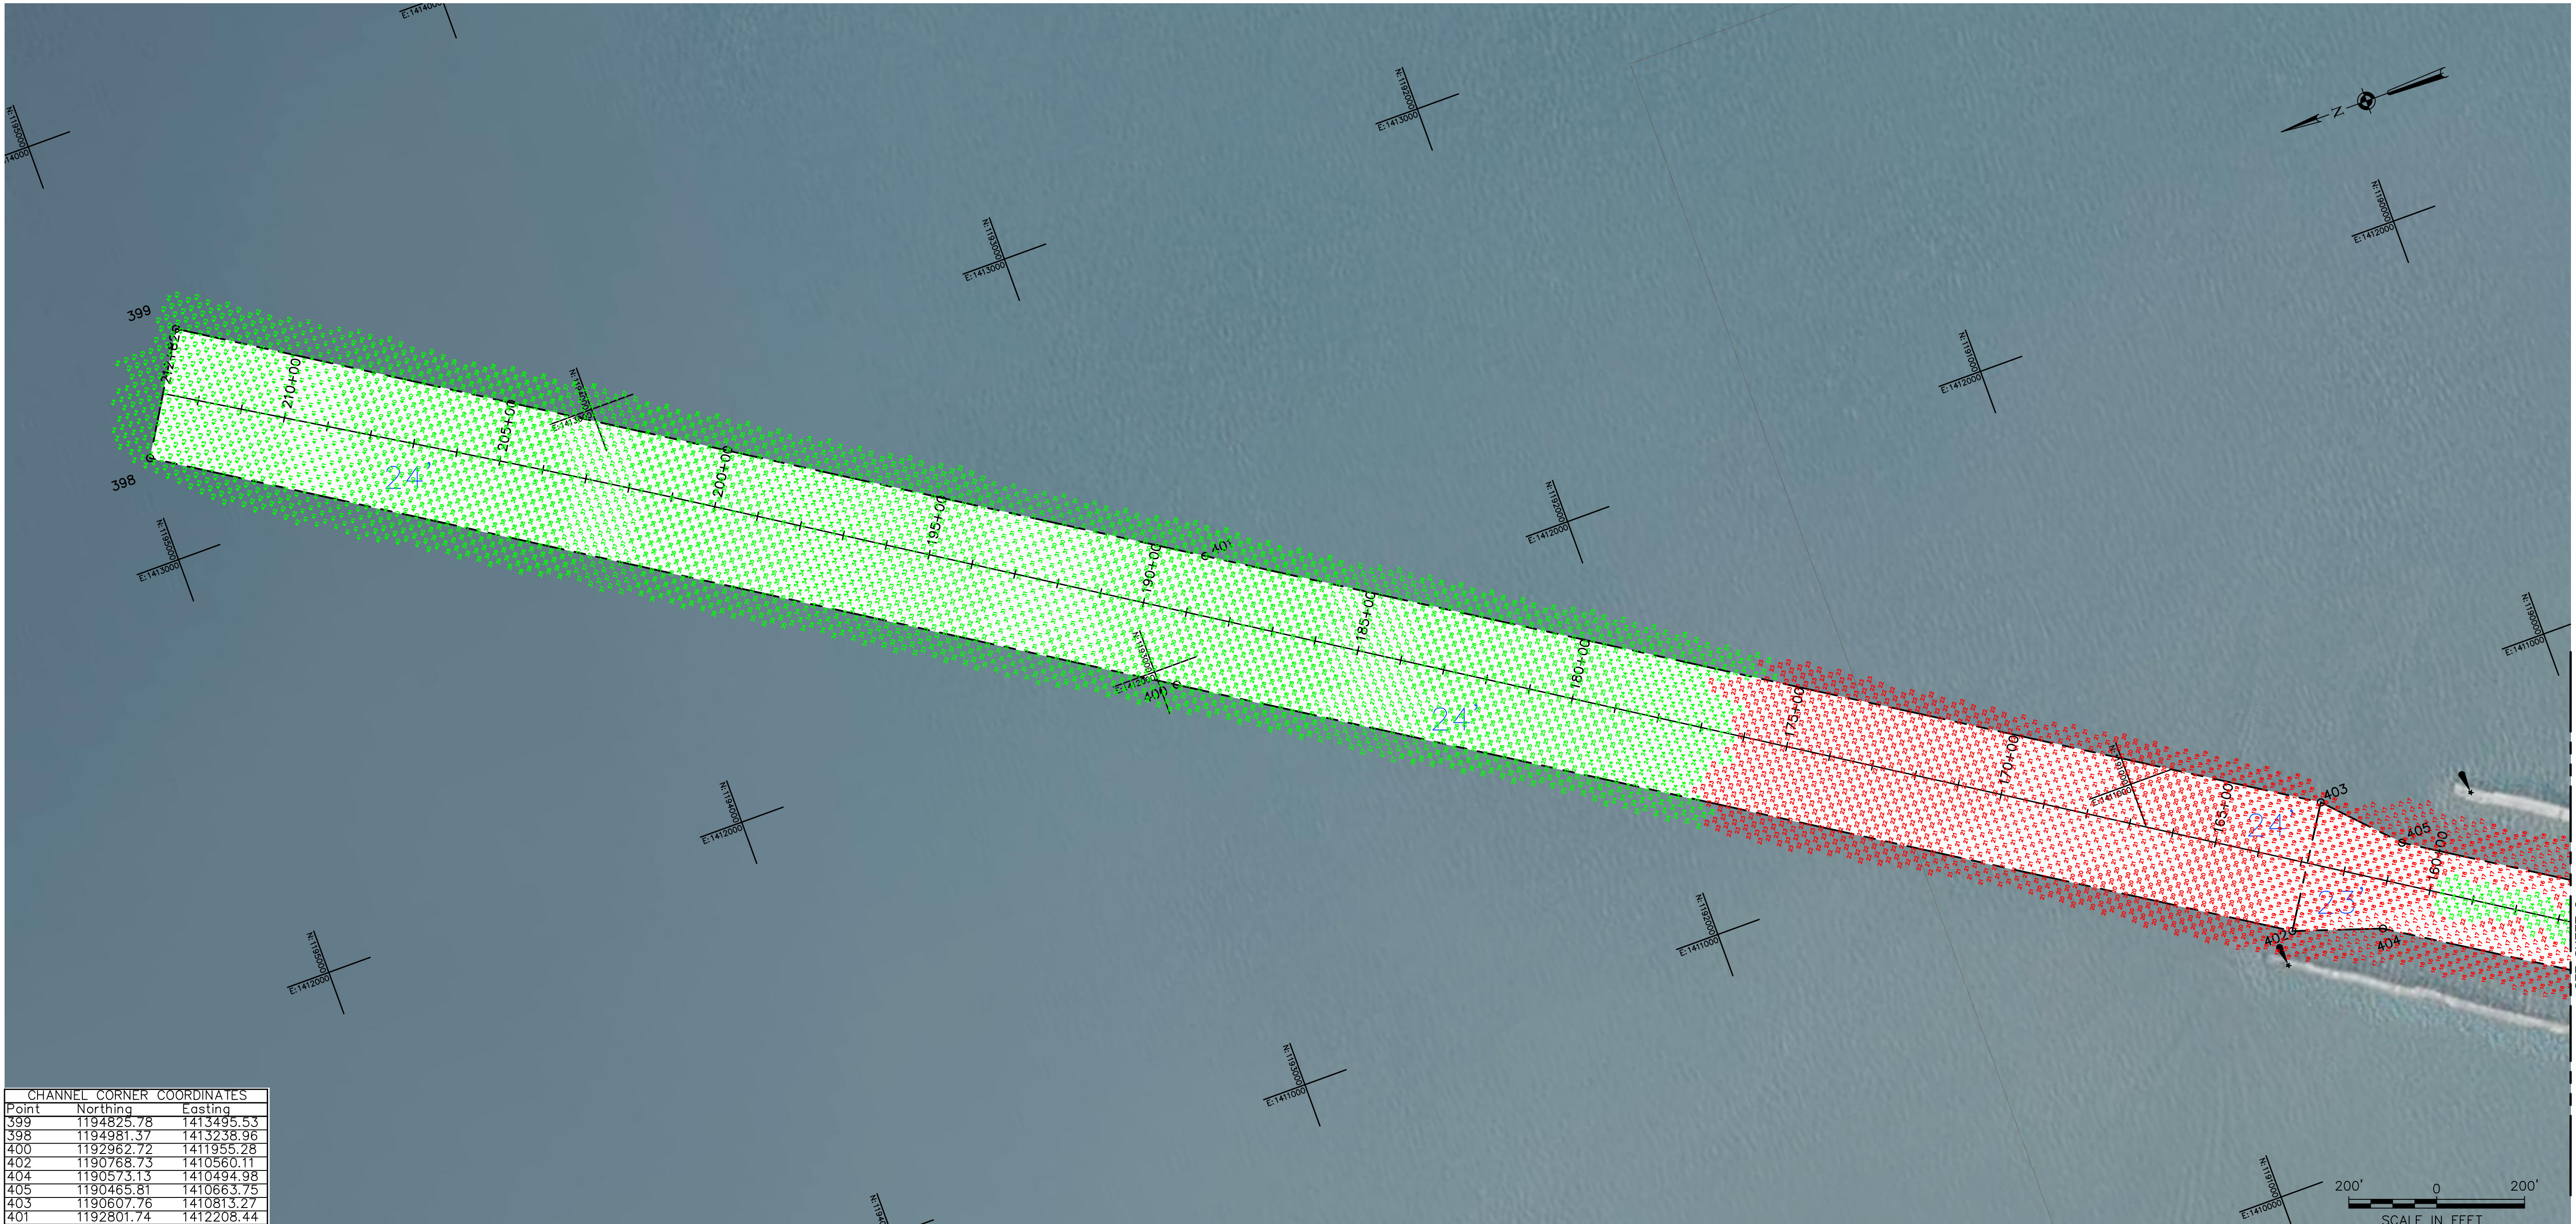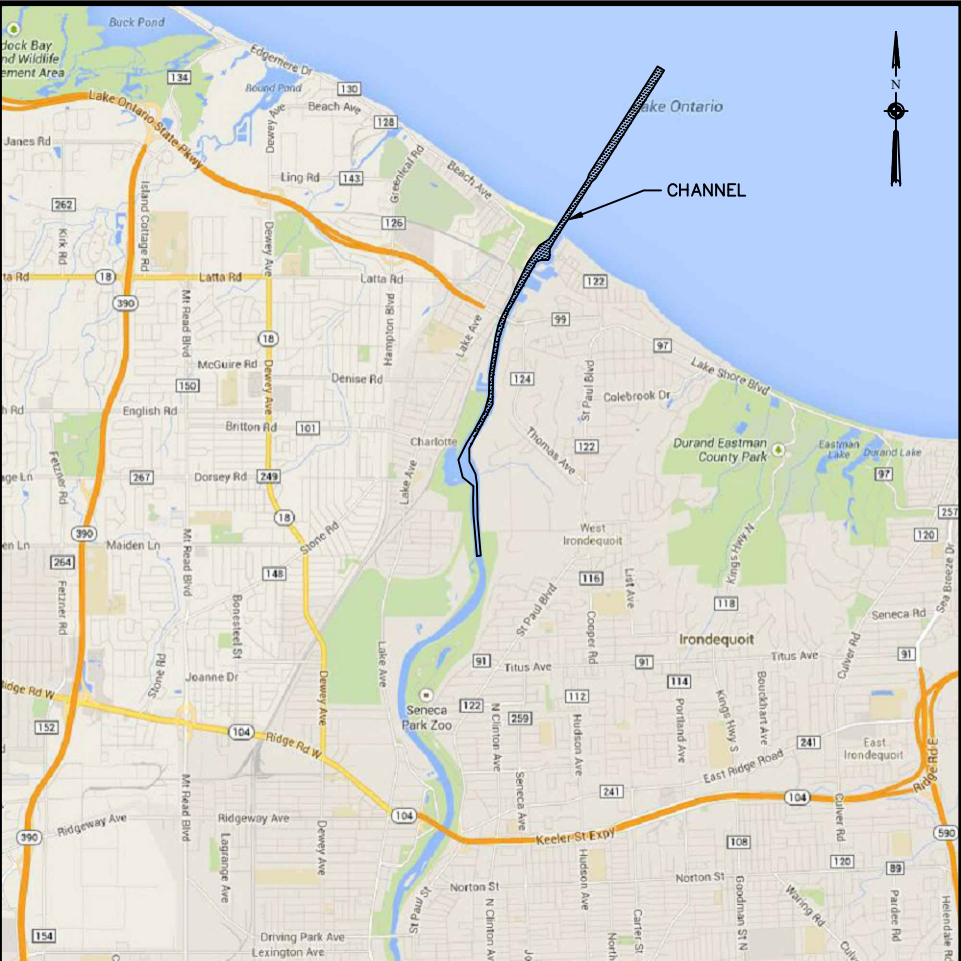

| CHANNEL CORNER COORDINATES |            |            |
|----------------------------|------------|------------|
| Point                      | Northing   | Easting    |
| 399                        | 1194825.78 | 1413495.53 |
| 398                        | 1194981.37 | 1413238.96 |
| 400                        | 1192962.72 | 1411955.28 |
| 402                        | 1190768.73 | 1410560.11 |
| 404                        | 1190573.13 | 1410494.98 |
| 405                        | 1190465.81 | 1410663.75 |
| 403                        | 1190607.76 | 1410813.27 |
| 401                        | 1192801.74 | 1412208.44 |



US Army Corps  
of Engineers  
Buffalo District

\*\* COPY OF SIGNED ORIGINAL \*\*

|              |                        |
|--------------|------------------------|
| Drawn by:    | DMD                    |
| Checked by:  | KPL                    |
| Reviewed by: | Aaron C. Kennerly, PLS |
|              | Chief, Survey Section  |
| Date:        | August 31, 2026        |

U.S. ARMY ENGINEER DISTRICT  
CORPS OF ENGINEERS  
BUFFALO, NEW YORK 14207-3199

ROCHESTER HARBOR  
CHARLOTTE, NY  
PROJECT CONDITION SOUNDINGS 2026  
(POST DREDGE)  
SCALE: 1"=200'


Sheet  
reference  
number  
**VH-101**

Sheet 1 of 4

To download an electronic version of this map, point a web browser to <https://hndgdata.usace.army.mil/jswp/hypack/>

\*\*\* SUPPORT VALUE ENGINEERING - IT PAYS \*\*\*

\*\*\* SAFETY PAYS \*\*\*

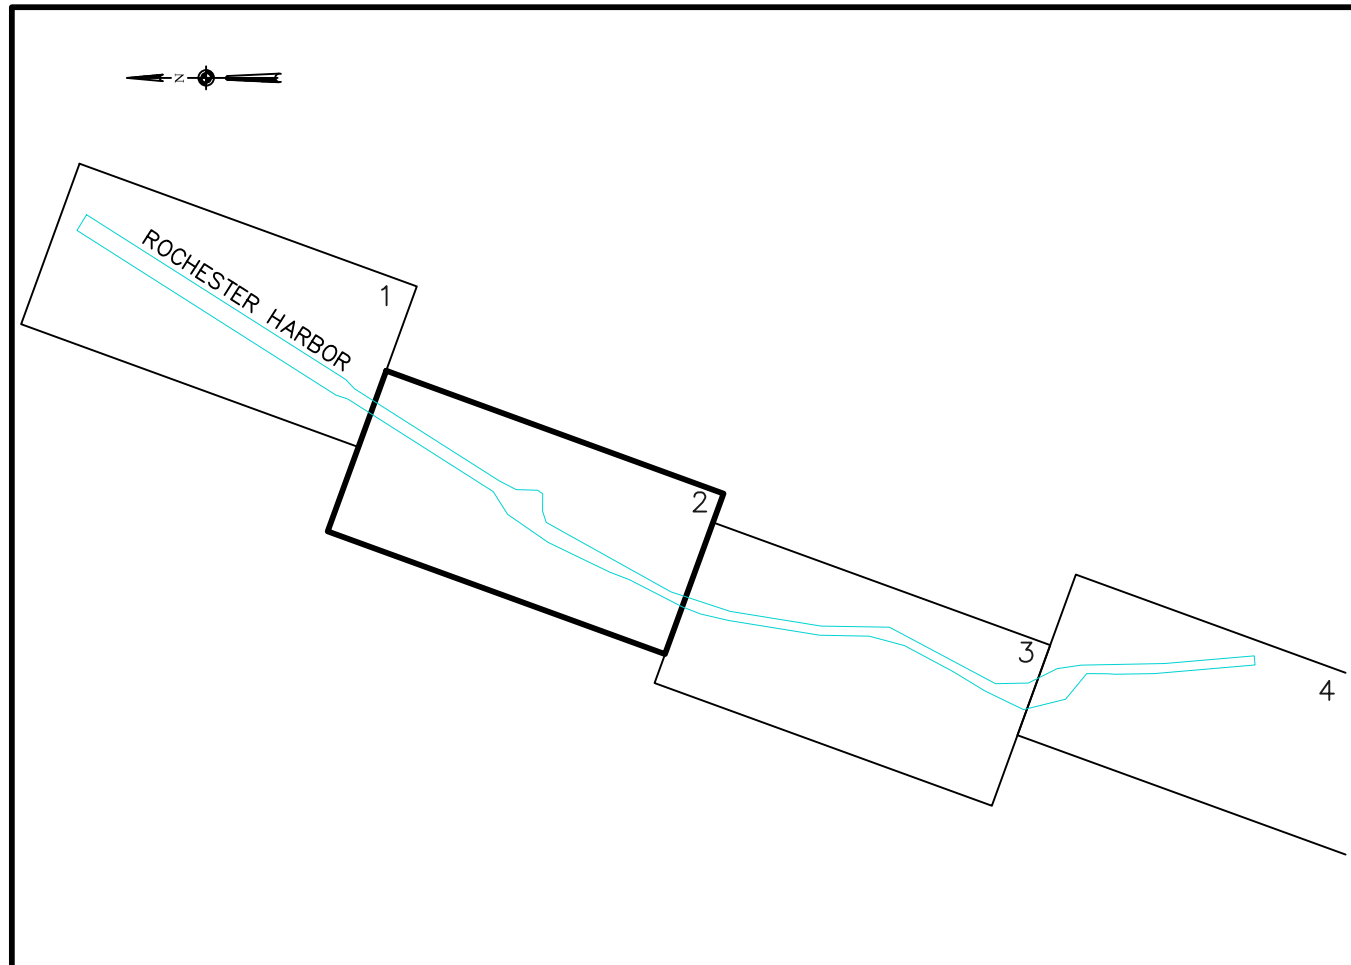

SHEET INDEX  
NOT TO SCALE

SOUNDING COLOR LEGEND


- DEPTHS 0.1' OR MORE ABOVE PROJECT DEPTH
- DEPTHS AT OR BELOW PROJECT DEPTH
- PROJECT DEPTH

LEGEND OF SYMBOLS

|          |                    |
|----------|--------------------|
| 17+00    | CHANNEL STATIONING |
| o 417    | CHANNEL CORNER     |
| o H.L.F. | HARBOR LINE CORNER |
| ---      | FEDERAL CHANNEL    |
| ---      | HARBOR LINE        |
| ---      | SUBMARINE CABLE    |
| o        | CAN BUOY           |
| o        | NUN BUOY           |
| o        | LIGHTED BUOY       |
| o        | FIXED LIGHT        |
| o        | LIGHT HOUSE        |
| o        | SUBMERGED WRECK    |

SITE SPECIFIC NOTES:

- PROJECT DEPTHS AND SOUNDINGS SHOWN ARE U.S. SURVEY FEET REFERRED TO LOW WATER DATUM OF 243.3 FEET INTERNATIONAL GREAT LAKES DATUM OF 1985 (IGLD 85) (EPSG:5609).
- HORIZONTAL COORDINATES AND DISTANCES SHOWN ARE U.S. SURVEY FEET REFERRED TO NORTH AMERICAN DATUM 1983/2011 (NAD83/11) NEW YORK STATE PLANE COORDINATE SYSTEM - WEST ZONE (EPSG:6541)
- SOUNDINGS SHOWN REPRESENT THE SHOALEST SOUNDING SORTED FROM FULL MULTIBEAM COVERAGE USING A 20' X 20' HYPACK MATRIX.
- SOUNDINGS WERE TAKEN BY THE BUFFALO DISTRICT ARMY CORPS OF ENGINEERS BY B. MUNRO AND PARTY ON APRIL 23, 2026 THROUGH JUNE 23, 2026 USING:  
GPS POSITIONING, POS-MV VER. 5 W/RTK TIDES  
SONAR HEAD: 200 KHZ, RESON 150 MULTIBEAM  
1.0 DEGREE BEAMS 150 DEGREE ARC  
HEAVE PITCH AND ROLL: APPLANIX POS-MV VER. 5  
VELOCITY PROFILER: SONTEK CASTAWAY  
HYPACK SURVEY SOFTWARE  
SURVEY LAUNCH "MONSON"
- TURNING BASIN SHALLOWS 32+00 TO 41+00 MEASURED WITH RTK TOPOGRAPHIC SHOTS.
- THE SOUNDING INFORMATION DEPICTED ON THE MAP REPRESENTS THE RESULTS OF SURVEYS MADE ON THE DATE INDICATED AND CAN ONLY BE CONSIDERED AS INDICATING THE GENERAL CONDITION AT THAT TIME.
- THIS SURVEY WAS PREPARED IN ACCORDANCE WITH THE STANDARDS OUTLINED IN CORPS OF ENGINEERS HYDROGRAPHIC SURVEY MANUAL EM 1110-2-1003.
- THIS PROJECT WAS DESIGNED BY THE BUFFALO DISTRICT OF THE U.S. ARMY CORPS OF ENGINEERS. THE INITIALS OR SIGNATURES AND REGISTRATION DESIGNATIONS OF INDIVIDUALS APPEAR ON THESE PROJECT DOCUMENTS WITHIN THE SCOPE OF THEIR EMPLOYMENT AS REQUIRED BY ER 1110-1-8152.

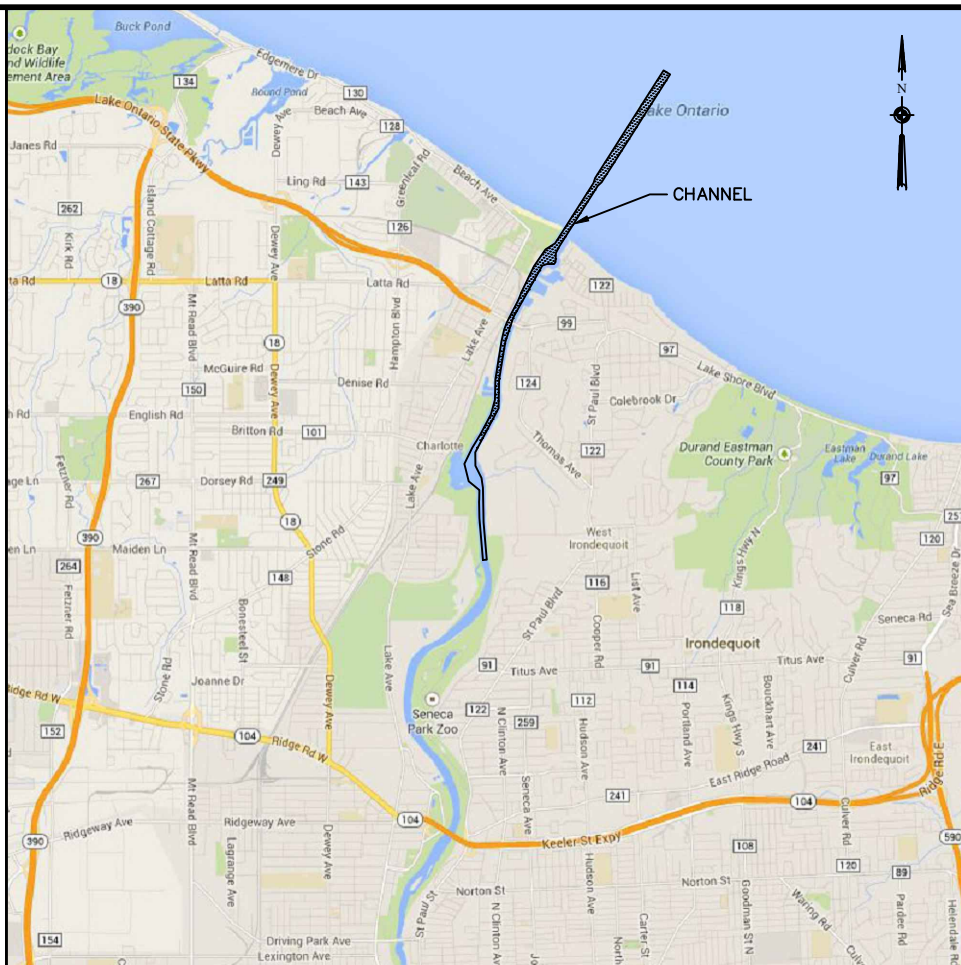

VICINITY MAP  
NOT TO SCALE



| Point | Northing   | Easting    |
|-------|------------|------------|
| 406   | 1188210.38 | 1408992.49 |
| 4081  | 1188025.24 | 1408700.92 |
| 4101  | 1187091.31 | 1408055.86 |
| 412   | 1186318.56 | 1407681.26 |
| 414   | 1185987.92 | 1407555.16 |
| 414A  | 1185137.02 | 1407116.58 |
| 419   | 1185319.45 | 1407360.24 |
| 417   | 1187345.32 | 1408489.32 |
| 415   | 1187407.33 | 1408671.24 |
| 4131  | 1187413.71 | 1409008.07 |
| 4112  | 1187465.56 | 1409043.83 |
| 4111  | 1187592.26 | 1408989.74 |
| 409   | 1187834.94 | 1409023.84 |
| 407   | 1188103.06 | 1409161.26 |



US Army Corps  
of Engineers  
Buffalo District

\*\*\* COPY OF SIGNED ORIGINAL \*\*\*

Drawn by: DMD  
Checked by: KPL  
Reviewed by: Aaron C. Kennerly, PLS  
Chief, Survey Section  
Date: August 31, 2026

U.S. ARMY ENGINEER DISTRICT  
CORPS OF ENGINEERS  
BUFFALO, NEW YORK 14207-3199

ROCHESTER HARBOR  
CHARLOTTE, NY  
PROJECT CONDITION SOUNDINGS 2026  
(POST DREDGE)  
SCALE: 1"=200'


Sheet  
reference  
number  
**VH-101**

Sheet 1 of 4

\*\*\* SUPPORT VALUE ENGINEERING - IT PAYS \*\*\*

C:\Users\H5TD00MD\OneDrive - US Army Corps of Engineers\Documents\Survey Drive Projects 2026\NY - Rochester Harbor 2026 Hybrid\Drawing Files

\*\*\* SAFETY PAYS \*\*\*

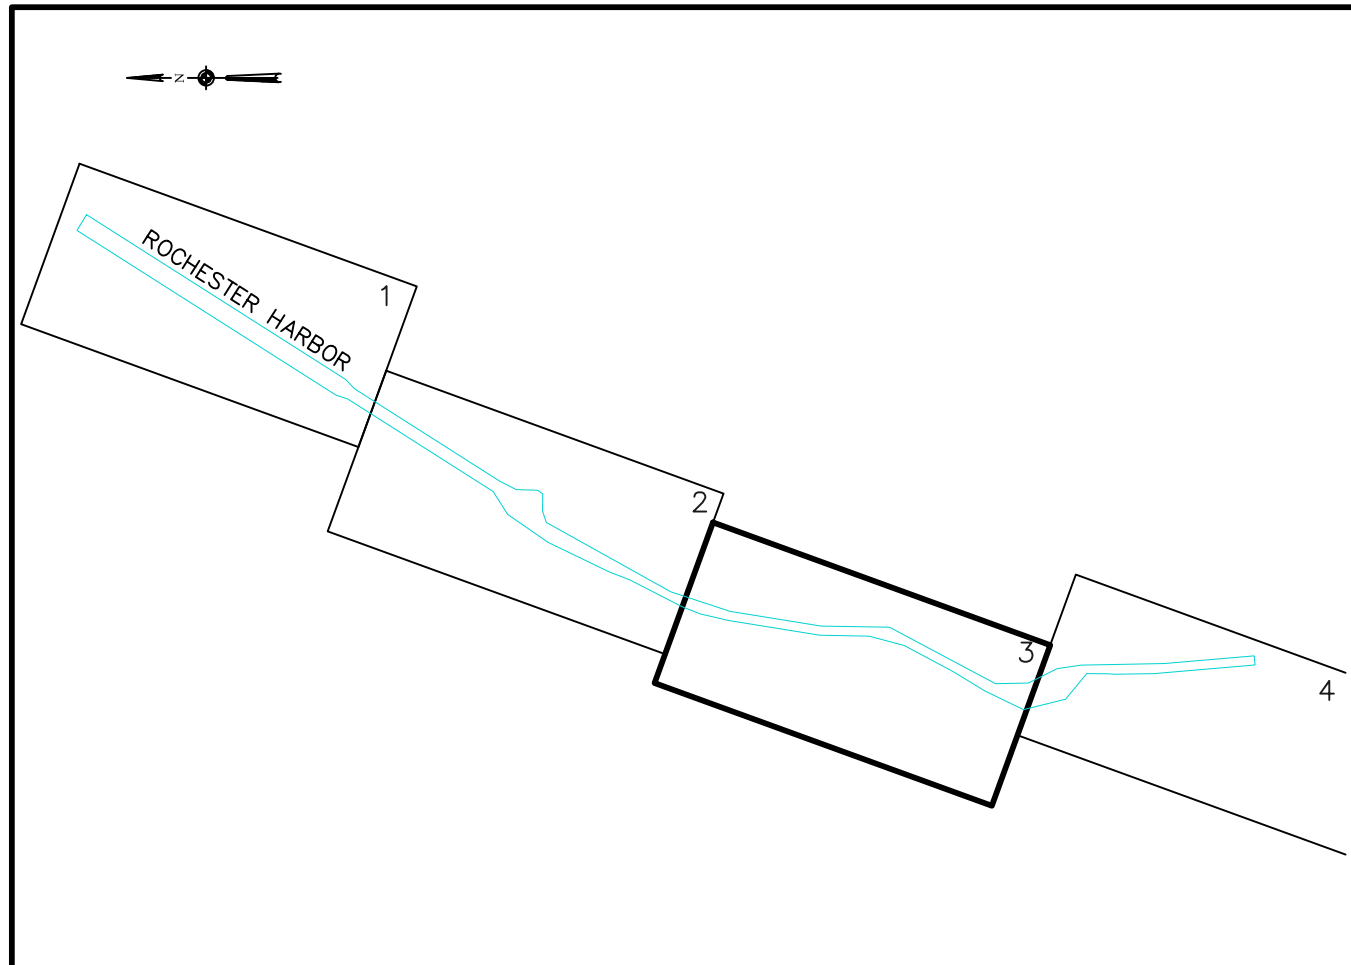

SHEET INDEX  
NOT TO SCALE

SOUNDING COLOR LEGEND


- DEPTHS 0.1' OR MORE ABOVE PROJECT DEPTH
- DEPTHS AT OR BELOW PROJECT DEPTH
- PROJECT DEPTH

LEGEND OF SYMBOLS

|          |                    |
|----------|--------------------|
| 17+00    | CHANNEL STATIONING |
| o 417    | CHANNEL CORNER     |
| o H.L.F. | HARBOR LINE CORNER |
| ---      | FEDERAL CHANNEL    |
| ---      | HARBOR LINE        |
| ---      | SUBMARINE CABLE    |
| o        | CAN BUOY           |
| o        | NUN BUOY           |
| o        | LIGHTED BUOY       |
| o        | FIXED LIGHT        |
| o        | LIGHT HOUSE        |
| o        | SUBMERGED WRECK    |

SITE SPECIFIC NOTES:

- PROJECT DEPTHS AND SOUNDINGS SHOWN ARE U.S. SURVEY FEET REFERRED TO LOW WATER DATUM OF 243.3 FEET INTERNATIONAL GREAT LAKES DATUM OF 1985 (IGLD 85) (EPSG:5609).
- HORIZONTAL COORDINATES AND DISTANCES SHOWN ARE U.S. SURVEY FEET REFERRED TO NORTH AMERICAN DATUM 1983/2011 (NAD83/11) NEW YORK STATE PLANE COORDINATE SYSTEM - WEST ZONE (EPSG:6541)
- SOUNDINGS SHOWN REPRESENT THE SHOALEST SOUNDING SORTED FROM FULL MULTIBEAM COVERAGE USING A 20' X 20' HYPACK MATRIX.
- SOUNDINGS WERE TAKEN BY THE BUFFALO DISTRICT ARMY CORPS OF ENGINEERS BY B. MUNRO AND PARTY ON APRIL 23, 2026 THROUGH JUNE 23, 2026 USING:  
GPS POSITIONING, POS-MV VER. 5 W/RTK TIDES  
SONAR HEAD: 200 KHZ, RESON 150 MULTIBEAM  
1.0 DEGREE BEAMS 150 DEGREE ARC  
HEAVE PITCH AND ROLL: APPLANIX POS-MV VER. 5  
VELOCITY PROFILER: SONTEK CASTAWAY  
HYPACK SURVEY SOFTWARE  
SURVEY LAUNCH "MONSON"
- TURNING BASIN SHALLOWS 32+00 TO 41+00 MEASURED WITH RTK TOPOGRAPHIC SHOTS.
- THE SOUNDING INFORMATION DEPICTED ON THE MAP REPRESENTS THE RESULTS OF SURVEYS MADE ON THE DATE INDICATED AND CAN ONLY BE CONSIDERED AS INDICATING THE GENERAL CONDITION AT THAT TIME.
- THIS SURVEY WAS PREPARED IN ACCORDANCE WITH THE STANDARDS OUTLINED IN CORPS OF ENGINEERS HYDROGRAPHIC SURVEY MANUAL EM 1110-2-1003.
- THIS PROJECT WAS DESIGNED BY THE BUFFALO DISTRICT OF THE U.S. ARMY CORPS OF ENGINEERS. THE INITIALS OR SIGNATURES AND REGISTRATION DESIGNATIONS OF INDIVIDUALS APPEAR ON THESE PROJECT DOCUMENTS WITHIN THE SCOPE OF THEIR EMPLOYMENT AS REQUIRED BY ER 1110-1-8152.

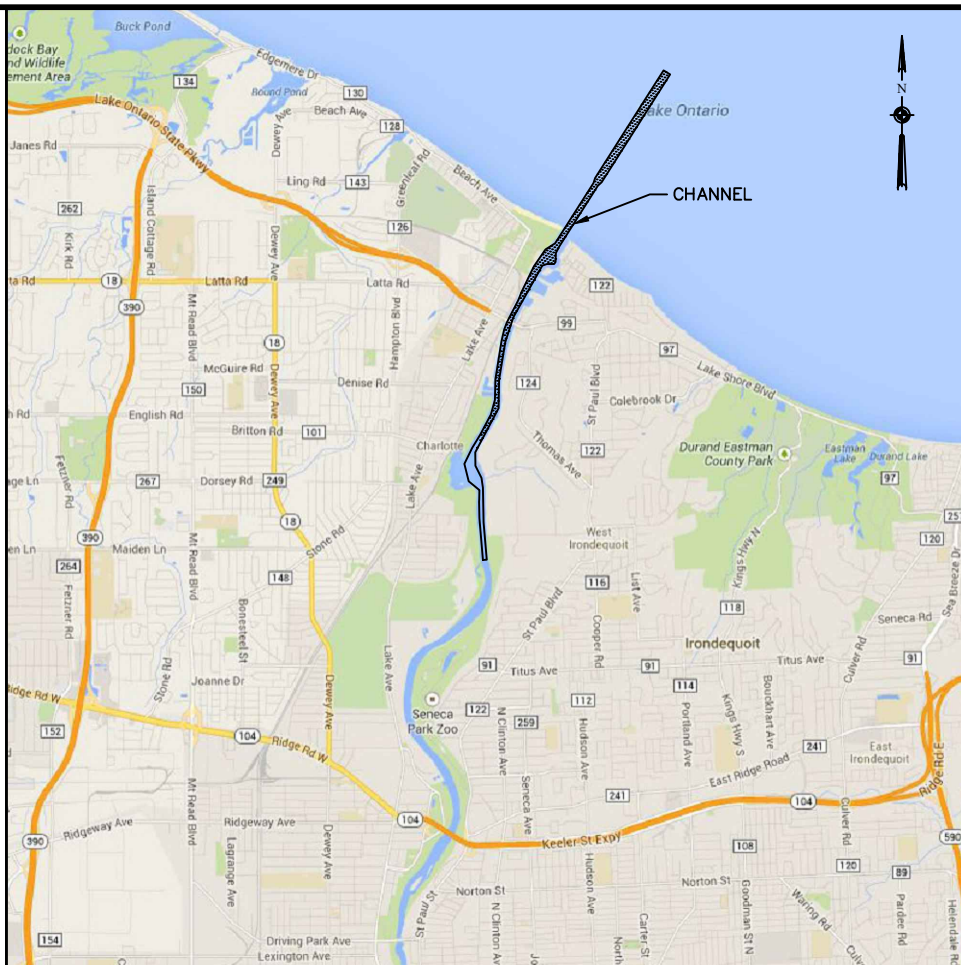


VICINITY MAP  
NOT TO SCALE



C:\Users\H5TD00MD\OneDrive - US Army Corps of Engineers\Documents\Survey Drive Projects 2026\NY - Rochester Harbor 2026 Hybrid\Drawing Files

\*\*\* SAFETY PAYS \*\*\*

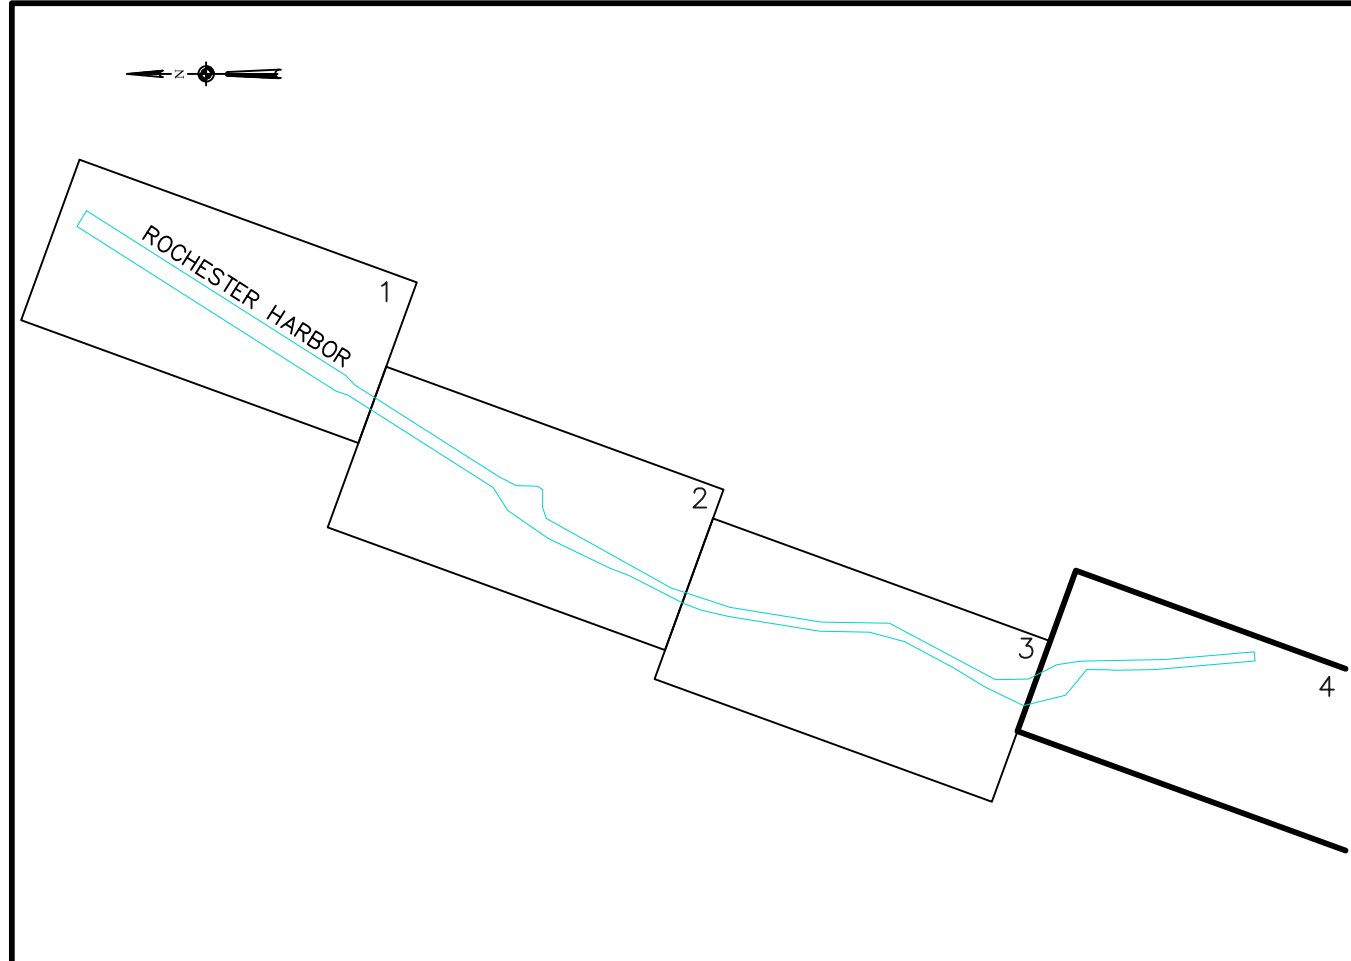

SHEET INDEX  
NOT TO SCALE

SOUNDING COLOR LEGEND


- DEPTHS 0.1' OR MORE ABOVE PROJECT DEPTH
- DEPTHS AT OR BELOW PROJECT DEPTH
- PROJECT DEPTH

LEGEND OF SYMBOLS

|          |                    |
|----------|--------------------|
| 17+00    | CHANNEL STATIONING |
| ○ 417    | CHANNEL CORNER     |
| ⊙ H.L.F. | HARBOR LINE CORNER |
| ---      | FEDERAL CHANNEL    |
| ---      | HARBOR LINE        |
| ---      | SUBMARINE CABLE    |
| ⬮        | CAN BUOY           |
| ⬮        | NUN BUOY           |
| ⬮        | LIGHTED BUOY       |
| ⬮        | FIXED LIGHT        |
| ⬮        | LIGHT HOUSE        |
| ⬮        | SUBMERGED WRECK    |

SITE SPECIFIC NOTES:

- PROJECT DEPTHS AND SOUNDINGS SHOWN ARE U.S. SURVEY FEET REFERRED TO LOW WATER DATUM OF 243.3 FEET INTERNATIONAL GREAT LAKES DATUM OF 1985 (IGLD 85) (EPSG:5609).
- HORIZONTAL COORDINATES AND DISTANCES SHOWN ARE U.S. SURVEY FEET REFERRED TO NORTH AMERICAN DATUM 1983/2011 (NAD83/11) NEW YORK STATE PLANE COORDINATE SYSTEM - WEST ZONE (EPSG:6541)
- SOUNDINGS SHOWN REPRESENT THE SHOALEST SOUNDING SORTED FROM FULL MULTIBEAM COVERAGE USING A 20' X 20' HYPACK MATRIX.
- SOUNDINGS WERE TAKEN BY THE BUFFALO DISTRICT ARMY CORPS OF ENGINEERS BY B. MUNRO AND PARTY ON APRIL 23, 2026 THROUGH JUNE 23, 2026 USING:  
GPS POSITIONING, POS-MV VER. 5 W/RTK TIDES  
SONAR HEAD: 200 KHZ, RESON 150 MULTIBEAM  
1.0 DEGREE BEAMS 150 DEGREE ARC  
HEAVE PITCH AND ROLL: APPLANIX POS-MV VER. 5  
VELOCITY PROFILER: SONTEK CASTAWAY  
HYPACK SURVEY SOFTWARE  
SURVEY LAUNCH "MONSON"
- TURNING BASIN SHALLOWS 32+00 TO 41+00 MEASURED WITH RTK TOPOGRAPHIC SHOTS.
- THE SOUNDING INFORMATION DEPICTED ON THE MAP REPRESENTS THE RESULTS OF SURVEYS MADE ON THE DATE INDICATED AND CAN ONLY BE CONSIDERED AS INDICATING THE GENERAL CONDITION AT THAT TIME.
- THIS SURVEY WAS PREPARED IN ACCORDANCE WITH THE STANDARDS OUTLINED IN CORPS OF ENGINEERS HYDROGRAPHIC SURVEY MANUAL EM 1110-2-1003.
- THIS PROJECT WAS DESIGNED BY THE BUFFALO DISTRICT OF THE U.S. ARMY CORPS OF ENGINEERS. THE INITIALS OR SIGNATURES AND REGISTRATION DESIGNATIONS OF INDIVIDUALS APPEAR ON THESE PROJECT DOCUMENTS WITHIN THE SCOPE OF THEIR EMPLOYMENT AS REQUIRED BY ER 1110-1-8152.

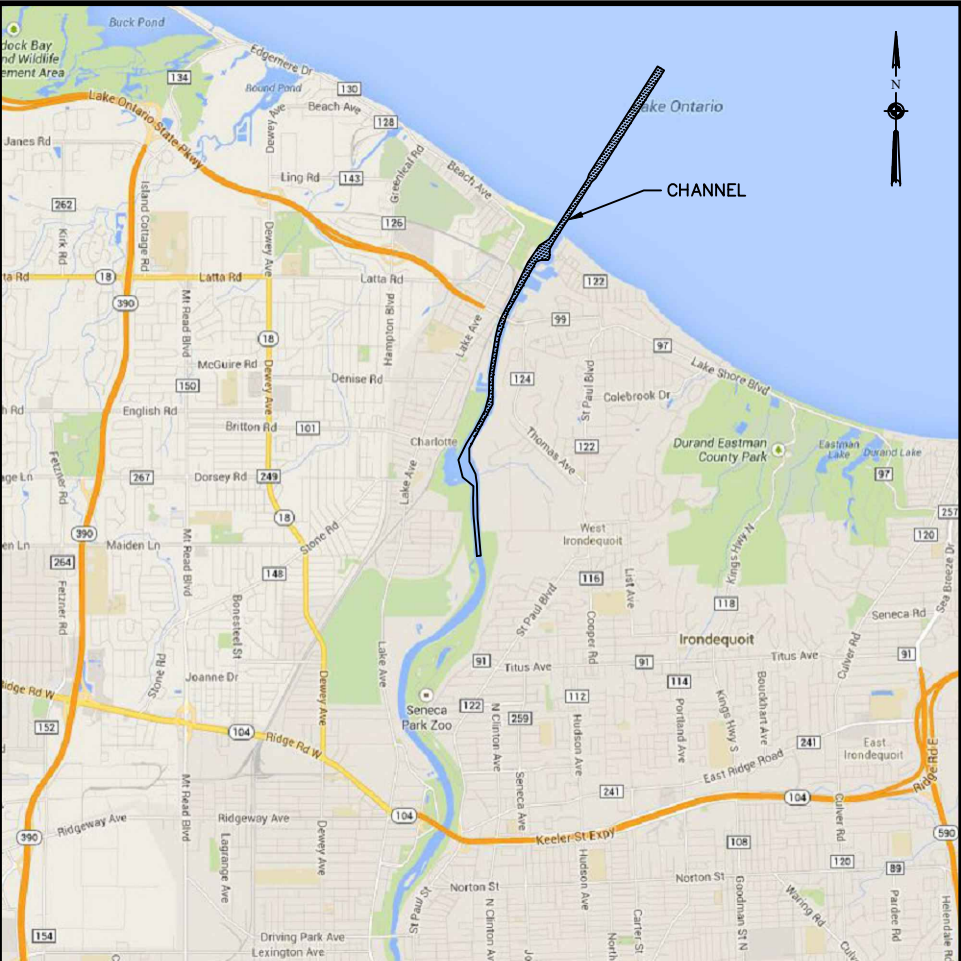

VICINITY MAP  
NOT TO SCALE



| CHANNEL CORNER COORDINATES |            |            |
|----------------------------|------------|------------|
| Point                      | Northing   | Eastng     |
| 440                        | 1179432.65 | 1405058.74 |
| 442                        | 1179126.76 | 1405003.28 |
| 444                        | 1178944.28 | 1405215.29 |
| 446A                       | 1178895.70 | 1405612.34 |
| 432B                       | 1178551.19 | 1406028.36 |
| 434                        | 1178211.20 | 1406026.72 |
| 434B                       | 1178089.74 | 1406018.04 |
| 436A                       | 1177452.30 | 1406028.39 |
| 438                        | 1175814.57 | 1406169.45 |
| 437                        | 1175827.44 | 1406318.90 |
| 435B                       | 1177287.11 | 1406193.18 |
| 434A                       | 1178643.50 | 1406166.67 |
| 433A                       | 1179032.37 | 1406108.89 |



US Army Corps  
of Engineers  
Buffalo District

\*\*\* COPY OF SIGNED ORIGINAL \*\*\*

Drawn by: DMD  
Checked by: KPL  
Reviewed by: Aaron C. Kennerly, PLS  
Chief, Survey Section  
Date: August 31, 2026

U.S. ARMY ENGINEER DISTRICT  
CORPS OF ENGINEERS  
BUFFALO, NEW YORK 14207-3199

ROCHESTER HARBOR  
CHARLOTTE, NY  
PROJECT CONDITION SOUNDINGS 2026  
(POST DREDGE)  
SCALE: 1"=200'

Sheet  
reference  
number  
**VH-101**

Sheet 1 of 4

To download an electronic version of this map, point a web browser to <https://hndgdata.usace.army.mil/jswp/jswp/>

\*\*\* SUPPORT VALUE ENGINEERING - IT PAYS \*\*\*