



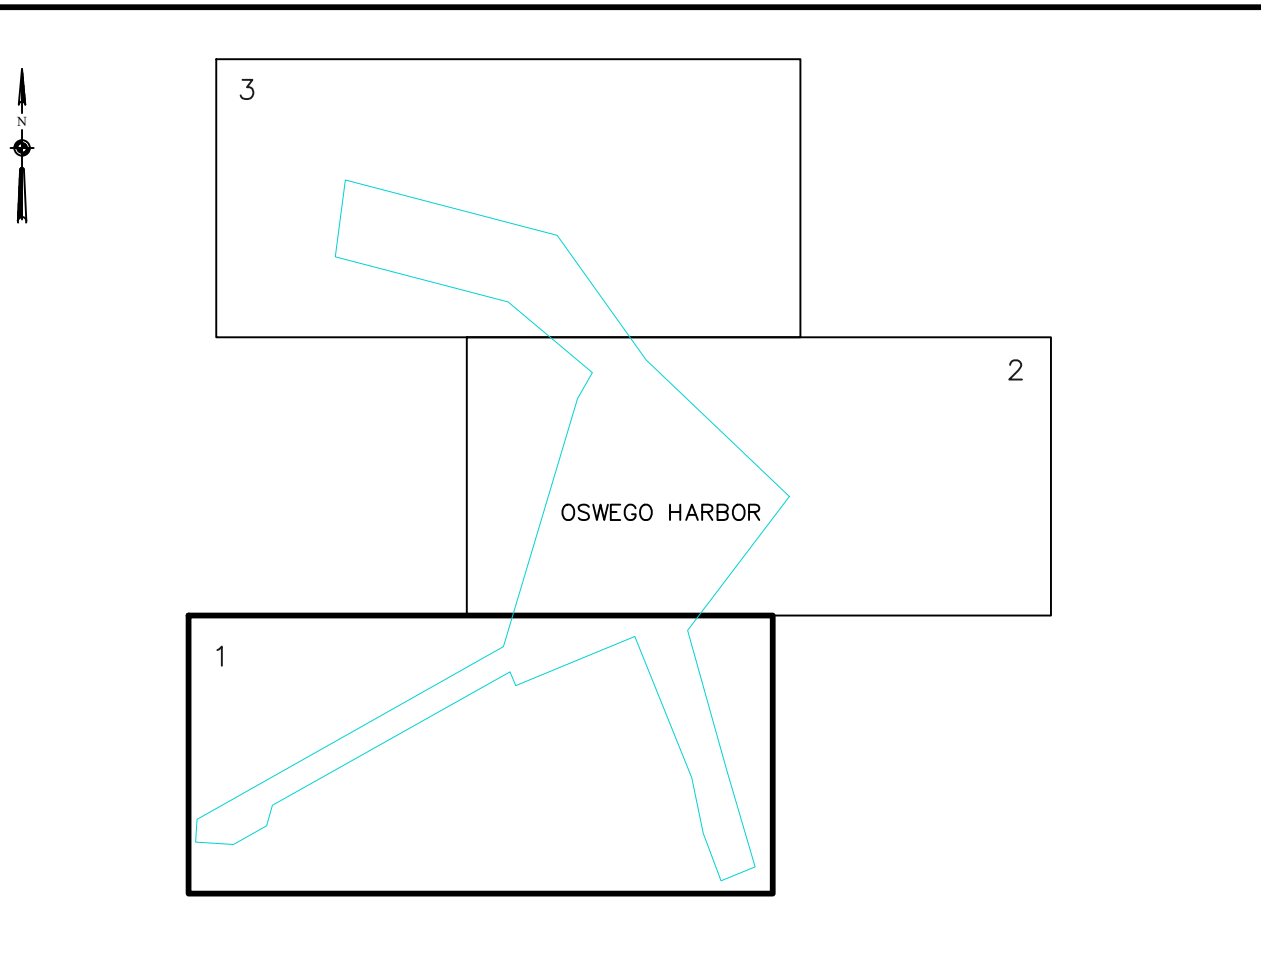


CHANNEL CORNER COORDINATES		
POINT	NORTHING	EASTING
410	1260575.67	839291.91
409	1261049.79	839114.41
408	1261605.72	839000.32
407	1263018.68	838430.98
424	1262827.88	837968.79
406	1262527.24	837240.47
405	1262666.90	837182.81
404	1261330.68	834807.81
403	1261126.41	834750.65
402	1260939.81	834418.98
401	1260963.39	834040.57
400	1261190.44	834054.71
427	1262899.66	837086.72
601	1262917.24	837117.90
417	1263220.24	838919.23
413	1263079.29	838958.65
423	1261701.79	839343.87
412	1260982.72	839544.98
411	1260715.14	839633.30

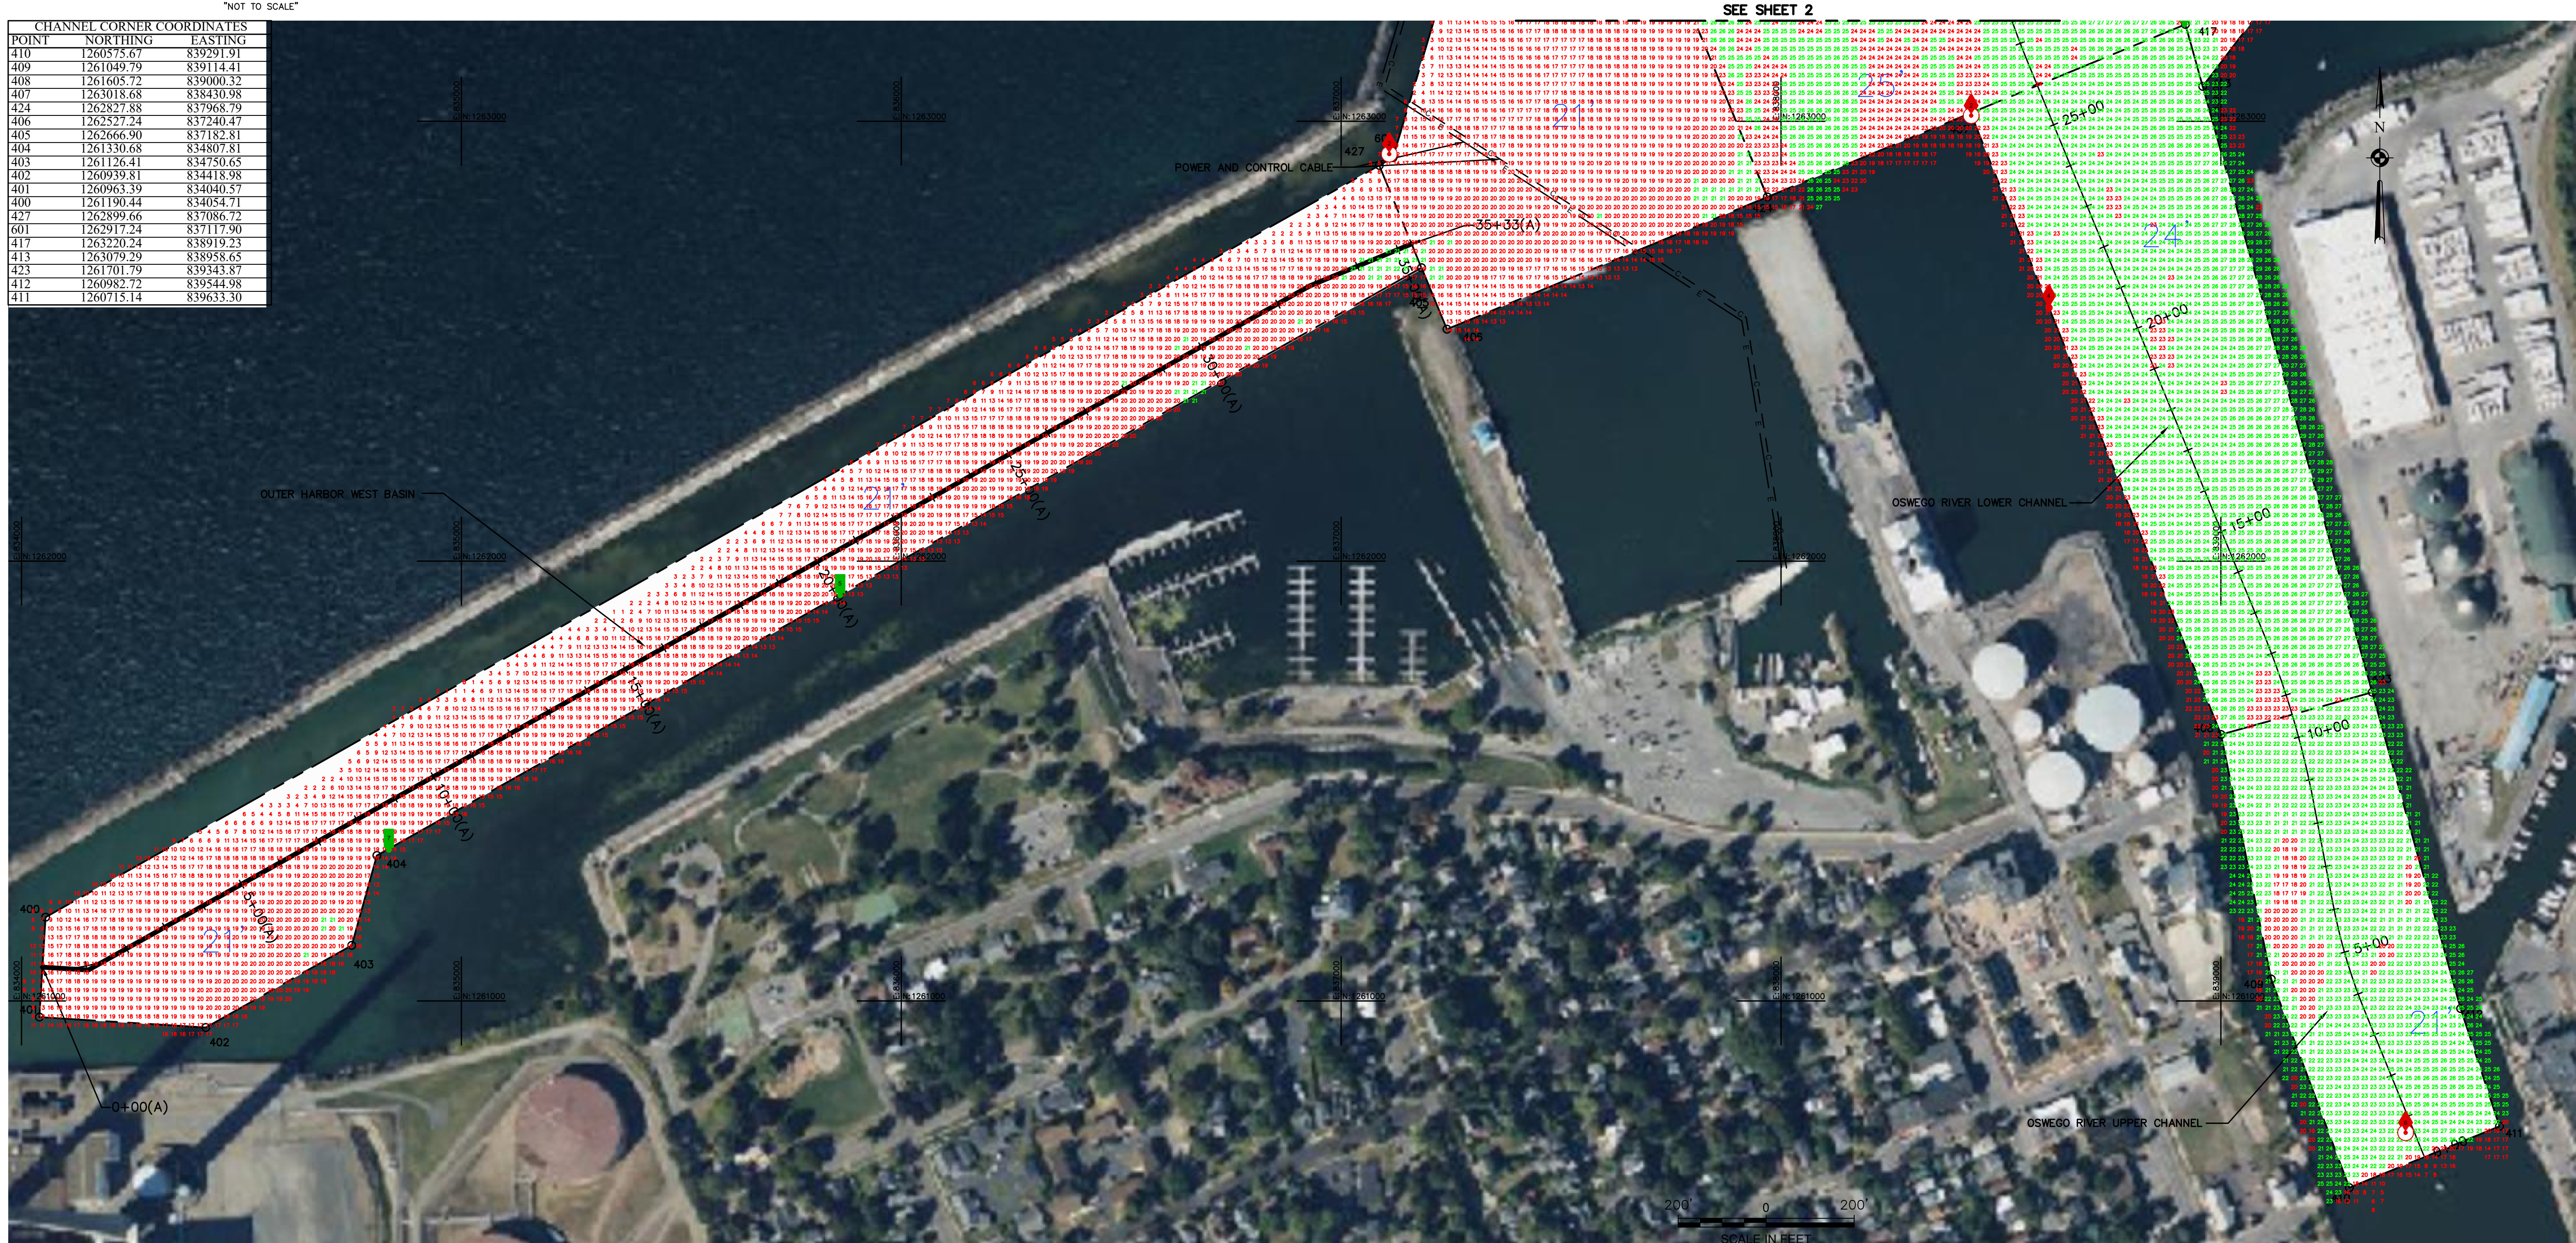

SITE SPECIFIC NOTES:

- PROJECT DEPTHS AND SOUNDINGS SHOWN ARE U.S. SURVEY FEET REFERRED TO LOW WATER DATUM OF 243.3 FEET INTERNATIONAL GREAT LAKES DATUM OF 1985 (IGLD 85) (EPSG:5609).
- HORIZONTAL COORDINATES AND DISTANCES SHOWN ARE U.S. SURVEY FEET REFERRED TO NORTH AMERICAN DATUM 1983/2011 (NAD83/11) NEW YORK STATE PLANE COORDINATE SYSTEM – CENTRAL ZONE (EPSG:6535)
- SOUNDINGS SHOWN REPRESENT THE SHOALEST SOUNDING SORTED FROM FULL MULTIBEAM COVERAGE USING A 20' X 20' HYPACK MATRIX.
- SOUNDINGS WERE TAKEN BY THE BUFFALO DISTRICT ARMY CORPS OF ENGINEERS BY D. DELL AND PARTY ON SEPTEMBER 15, 2026 THROUGH SEPTEMBER 16, 2026 USING:
GPS POSITIONING, POS-MV VER. 5 W/RTK TIDES
SONAR HEAD: 200 KHZ, R2 SONIC 2024 MULTIBEAM
1.0 DEGREE BEAMS 150 DEGREE ARC
HEAVE PITCH AND ROLL; APPLANIX POS-MV VER. 5
VELOCITY PROFILER; SONTEK CASTAWAY
HYPACK SURVEY SOFTWARE
SURVEY LAUNCH "WITMER"
- THE SOUNDING INFORMATION DEPICTED ON THE MAP REPRESENTS THE RESULTS OF SURVEYS MADE ON THE DATE INDICATED AND CAN ONLY BE CONSIDERED AS INDICATING THE GENERAL CONDITION AT THAT TIME.
- THIS SURVEY WAS PREPARED IN ACCORDANCE WITH THE STANDARDS OUTLINED IN CORPS OF ENGINEERS HYDROGRAPHIC SURVEY MANUAL EM 1110-2-1003.
- THIS PROJECT WAS DESIGNED BY THE BUFFALO DISTRICT OF THE U.S. ARMY CORPS OF ENGINEERS. THE INITIALS OR SIGNATURES AND REGISTRATION DESIGNATIONS OF INDIVIDUALS APPEAR ON THESE PROJECT DOCUMENTS WITHIN THE SCOPE OF THEIR EMPLOYMENT AS REQUIRED BY ER 1110-1-8152.

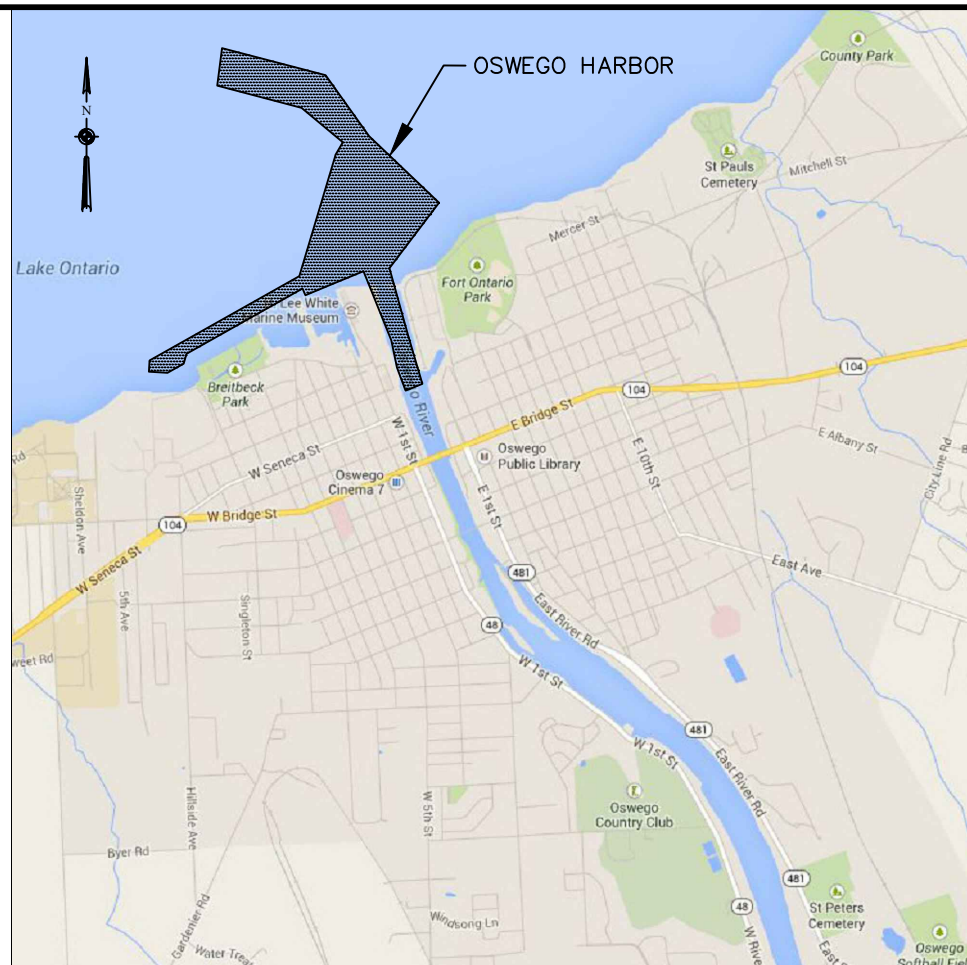

US Army Corps
of Engineers
Buffalo District

Drawn by: DMD
Checked by: KPL
Reviewed by: Aaron C. Kennerly, PLS
Chief, Survey Section

Date: September 21, 2026

U.S. ARMY ENGINEER DISTRICT
CORPS OF ENGINEERS
BUFFALO, NEW YORK 14207-3199

OSWEGO HARBOR
OSWEGO, NY


PROJECT CONDITION SOUNDINGS 2026

SCALE: 1"=200'

Sheet
reference
number
VH-101

Sheet 1 of 3

LEGEND OF SYMBOLS

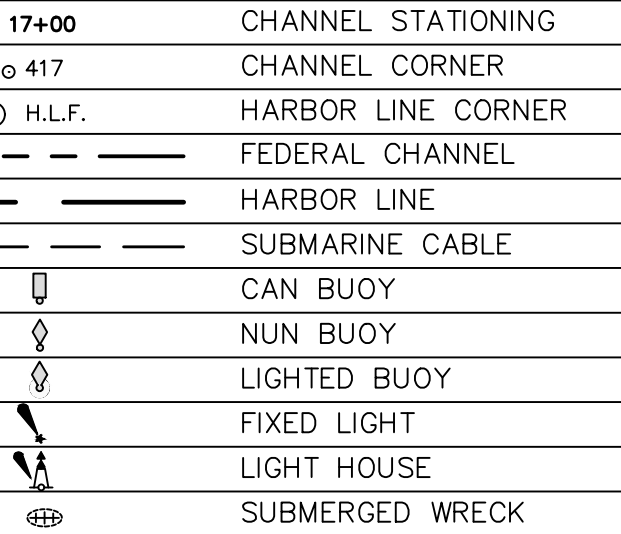

1. PROJECT DEPTHS AND SOUNDINGS SHOWN ARE U.S. SURVEY FEET REFERRED TO LOW WATER DATUM OF 243.3 FEET INTERNATIONAL GREAT LAKES DATUM OF 1985 (IGLD 85) (EPSG:5609).
2. HORIZONTAL COORDINATES AND DISTANCES SHOWN ARE U.S. SURVEY FEET REFERRED TO NORTH AMERICAN DATUM 1983/2011 (NAD83/11) NEW YORK STATE PLANE COORDINATE SYSTEM – CENTRAL ZONE (EPSG:6535).
3. SOUNDINGS SHOWN REPRESENT THE SHOALEST SOUNDING SORTED FROM FULL MULTIBEAM COVERAGE USING A 20' X 20' HYPACK MATRIX.
4. SOUNDINGS WERE TAKEN BY THE BUFFALO DISTRICT ARMY CORPS OF ENGINEERS BY D. DELL AND PARTY ON SEPTEMBER 15, 2026 THROUGH SEPTEMBER 16, 2026 USING:
GPS POSITIONING, POS–MV VER. 5 W/RTK TIDES
SONAR HEAD: 200 KHZ, R2 SONIC 2024 MULTIBEAM
1.0 DEGREE BEAMS 150 DEGREE ARC
HEAVE PITCH AND ROLL: APPLANIX POS–MV VER. 5
VELOCITY PROFILER: SONTEK CASTAWAY
HYPACK SURVEY SOFTWARE
SURVEY LAUNCH "WITMER"
5. THE SOUNDING INFORMATION DEPICTED ON THE MAP REPRESENTS THE RESULTS OF SURVEYS MADE ON THE DATE INDICATED AND CAN ONLY BE CONSIDERED AS INDICATING THE GENERAL CONDITION AT THAT TIME.
6. THIS SURVEY WAS PREPARED IN ACCORDANCE WITH THE STANDARDS OUTLINED IN CORPS OF ENGINEERS HYDROGRAPHIC SURVEY MANUAL EM 1110–2–1003.
7. THIS PROJECT WAS DESIGNED BY THE BUFFALO DISTRICT OF THE U.S. ARMY CORPS OF ENGINEERS. THE INITIALS OR SIGNATURES AND REGISTRATION DESIGNATIONS OF INDIVIDUALS APPEAR ON THESE PROJECT DOCUMENTS WITHIN THE SCOPE OF THEIR EMPLOYMENT AS REQUIRED BY ER 1110–1–8152.



*** COPY OF SIGNED ORIGINAL


Checked by:	KPL
Reviewed by:	
Aaron C. Kennerly, PLS	
Chief, Survey Section	

U.S. ARMY ENGINEER DISTRICT
CORPS OF ENGINEERS
BUFFALO, NEW YORK 14207-3199

OSWEGO HARBOR
OSWEGO, NY
PROJECT CONDITION SOUNDINGS 2026

Sheet
reference
number
VH-102
Sheet 2 of 3

CHANNEL CORNER COORDINATES		
POINT	NORTHING	EASTING
416	1265396.94	837858.64
420	1265655.89	838006.94
415	1265782.09	838544.49
419	1265530.06	838809.02
414	1264418.27	839975.92
421	1263667.74	838037.70
422	1263521.15	837682.58
418	1263502.19	838840.39
417	1263220.24	838919.23

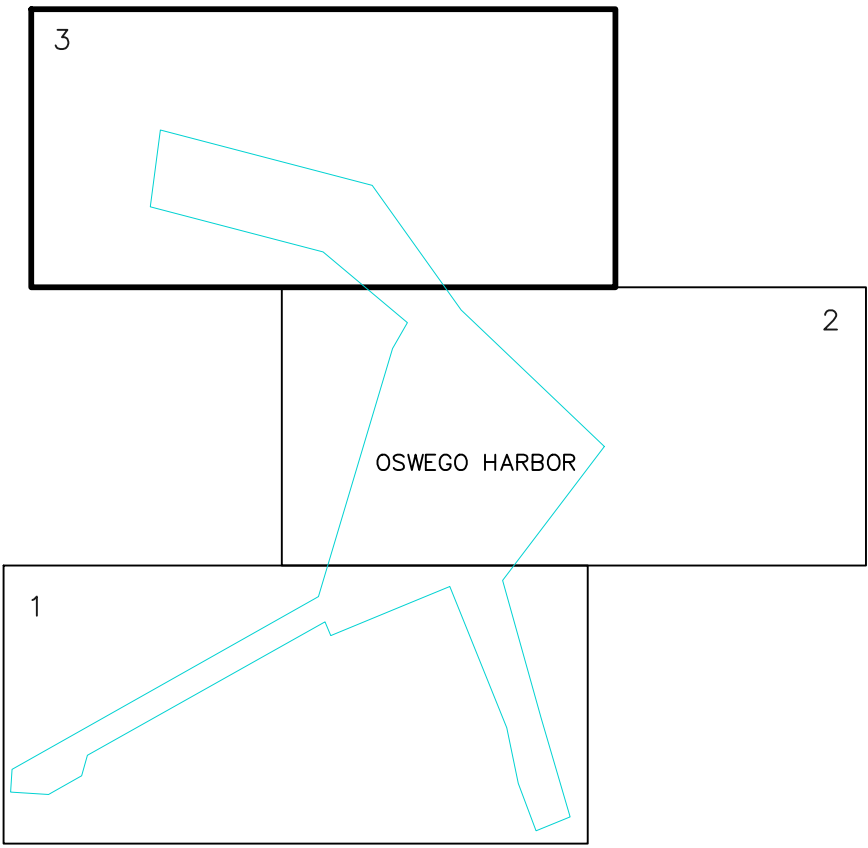


SHEET INDEX
NOT TO SCALE

SOUNDING COLOR LEGEND	
	DEPTHS 0.1' OR MORE ABOVE PROJECT DEPTH
	DEPTHS AT OR BELOW PROJECT DEPTH
XX.X	PROJECT DEPTH

LEGEND OF SYMBOLS	
17+00	CHANNEL STATIONING
o 417	CHANNEL CORNER
⊙ H.L.F.	HARBOR LINE CORNER
---	FEDERAL CHANNEL
---	HARBOR LINE
---	SUBMARINE CABLE
⬮	CAN BUOY
⬮	NUN BUOY
⬮	LIGHTED BUOY
⬮	FIXED LIGHT
⬮	LIGHT HOUSE
⬮	SUBMERGED WRECK

SITE SPECIFIC NOTES:

- PROJECT DEPTHS AND SOUNDINGS SHOWN ARE U.S. SURVEY FEET REFERRED TO LOW WATER DATUM OF 243.3 FEET INTERNATIONAL GREAT LAKES DATUM OF 1985 (IGLD 85) (EPSG:5609).
- HORIZONTAL COORDINATES AND DISTANCES SHOWN ARE U.S. SURVEY FEET REFERRED TO NORTH AMERICAN DATUM 1983/2011 (NAD83/11) NEW YORK STATE PLANE COORDINATE SYSTEM – CENTRAL ZONE (EPSG:6535)
- SOUNDINGS SHOWN REPRESENT THE SHOALEST SOUNDING SORTED FROM FULL MULTIBEAM COVERAGE USING A 20' X 20' HYPACK MATRIX.
- SOUNDINGS WERE TAKEN BY THE BUFFALO DISTRICT ARMY CORPS OF ENGINEERS BY D. DELL AND PARTY ON SEPTEMBER 15, 2026 THROUGH SEPTEMBER 16, 2026 USING:
GPS POSITIONING, POS–MV VER. 5 W/RTK TIDES
SONAR HEAD: 200 KHZ, R2 SONIC 2024 MULTIBEAM
1.0 DEGREE BEAMS 150 DEGREE ARC
HEAVE PITCH AND ROLL; APPLANIX POS–MV VER. 5
VELOCITY PROFILER; SONTEK CASTAWAY
HYPACK SURVEY SOFTWARE
SURVEY LAUNCH "WITMER"
- THE SOUNDING INFORMATION DEPICTED ON THE MAP REPRESENTS THE RESULTS OF SURVEYS MADE ON THE DATE INDICATED AND CAN ONLY BE CONSIDERED AS INDICATING THE GENERAL CONDITION AT THAT TIME.
- THIS SURVEY WAS PREPARED IN ACCORDANCE WITH THE STANDARDS OUTLINED IN CORPS OF ENGINEERS HYDROGRAPHIC SURVEY MANUAL EM 1110–2–1003.
- THIS PROJECT WAS DESIGNED BY THE BUFFALO DISTRICT OF THE U.S. ARMY CORPS OF ENGINEERS. THE INITIALS OR SIGNATURES AND REGISTRATION DESIGNATIONS OF INDIVIDUALS APPEAR ON THESE PROJECT DOCUMENTS WITHIN THE SCOPE OF THEIR EMPLOYMENT AS REQUIRED BY ER 1110–1–8152.

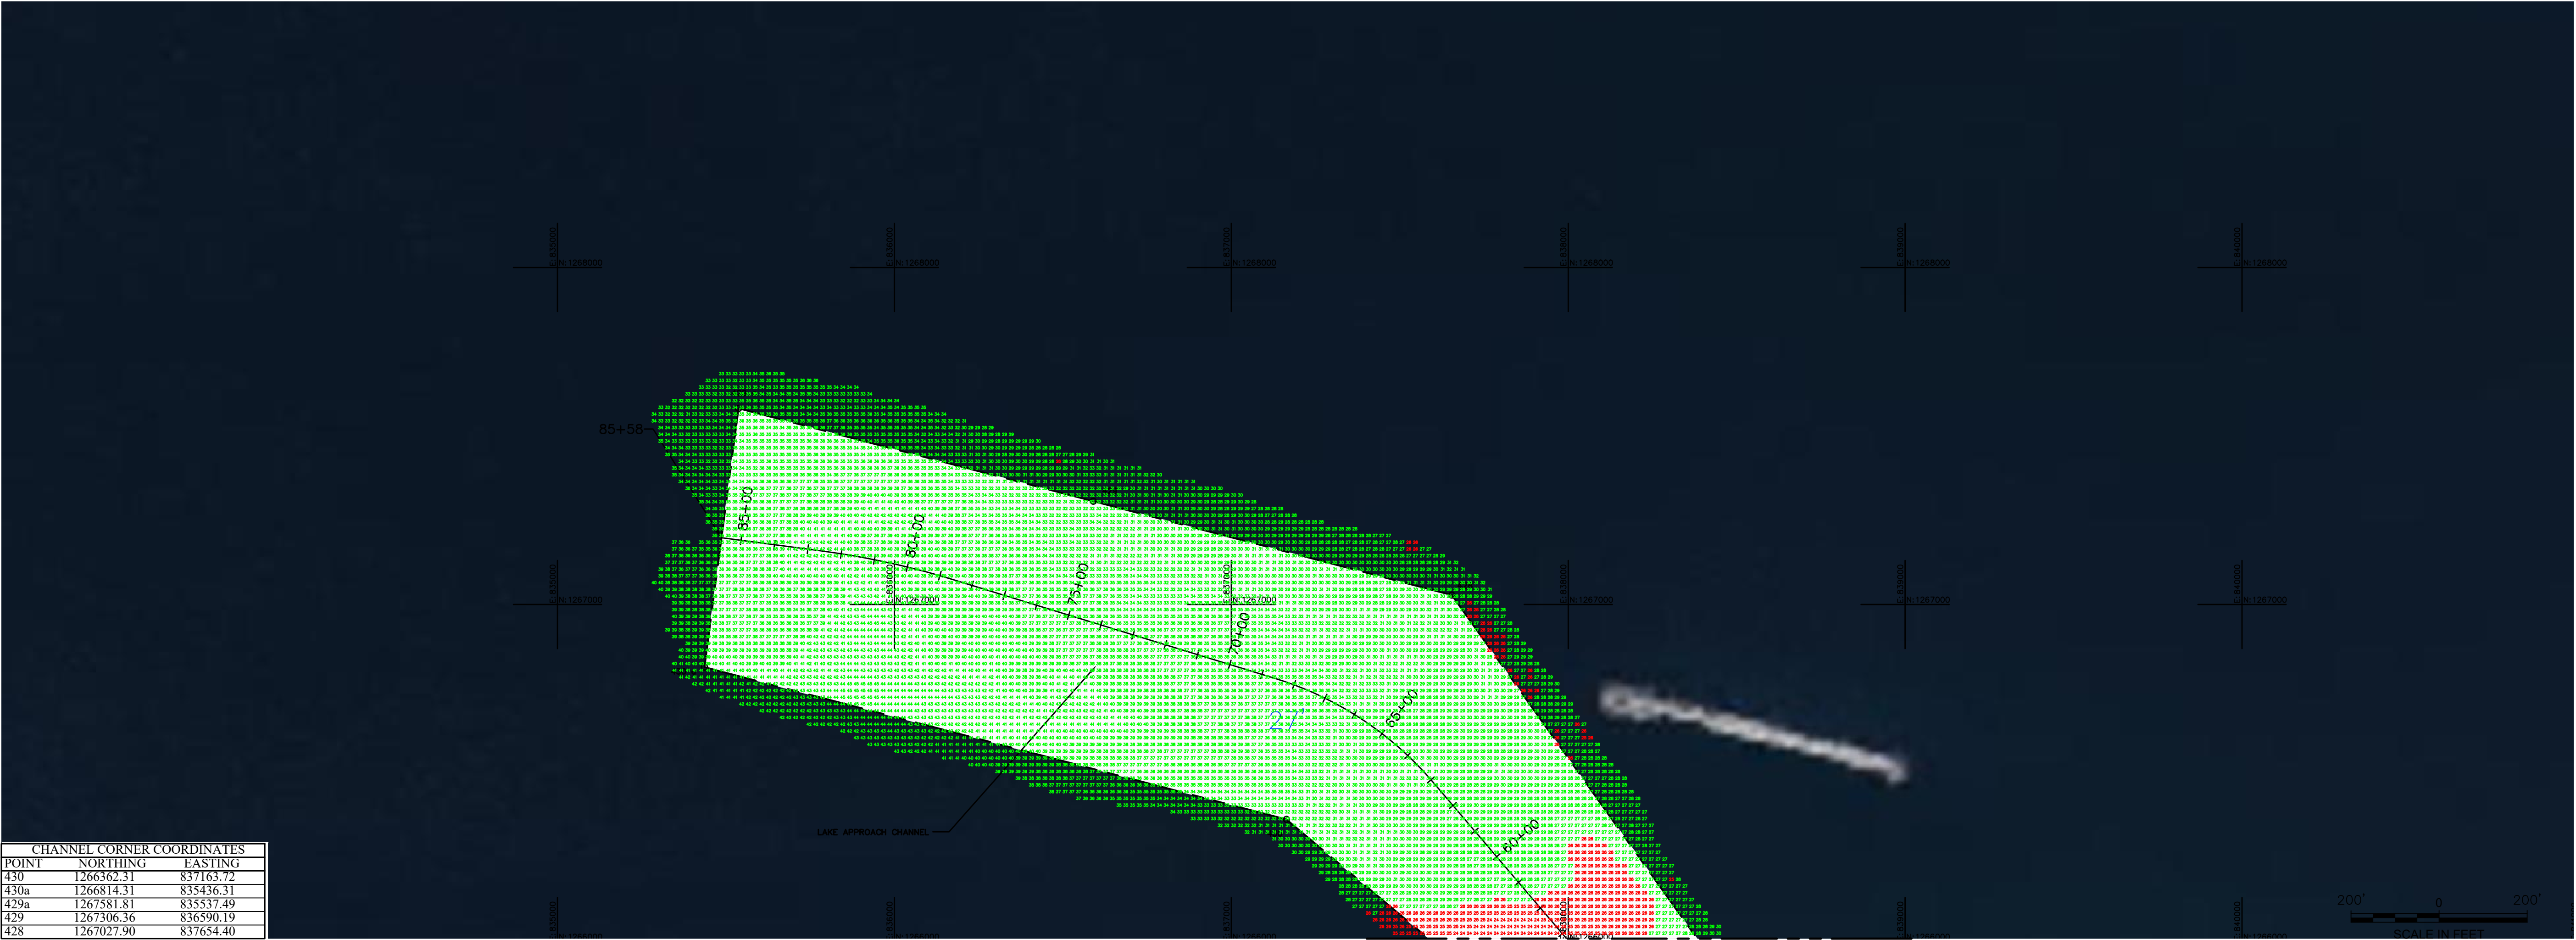

CHANNEL CORNER COORDINATES		
POINT	NORTHING	EASTING
430	1266362.31	837163.72
430a	1266814.31	835436.31
429a	1267581.81	835537.49
429	1267306.36	836590.19
428	1267027.90	837654.40

U.S. ARMY ENGINEER DISTRICT
CORPS OF ENGINEERS
BUFFALO, NEW YORK 14207–3199

OSWEGO HARBOR
OSWEGO, NY
PROJECT CONDITION SOUNDINGS 2026

Sheet
reference
number
VH-103
Sheet 3 of 3

SCALE: 1"=200'

Drawn by:	DMD
Checked by:	KPL
Reviewed by:	Aaron C. Kennerly, PLS Chief, Survey Section
Date:	September 21, 2026

*** COPY OF SIGNED ORIGINAL ***

US Army Corps
of Engineers
Buffalo District

Original Sheet Size = ANSI D

To download an electronic version of this map, point a web browser to <https://hndgto.usace.army.mil/jswm/hypack/>