43°39'40" N 83°50'40" W 43°39'50" N 83°50'30" W 43°40'0" N

83°50'40" W 83°50'30" W 83°50'20" W 83°50'10" W

50+00 51+00 52+00 53+00 54+00 55+00 56+00 57+00 58+00 59+00 60+00 61+00 62+00 63+00 64+00 65+00 66+00 67+00 68+00 69+00 70+00 71+00 72+00 73+00 74+00 75+00 76+00 77+00 78+00 79+00


43°39'30" N

PROJECT DEPTH = 27.0'


Microsoft, Vantor

43°39'30" N 83°50'20" W 43°39'40" N 83°50'10" W 43°39'50" N

SHEET INDEX

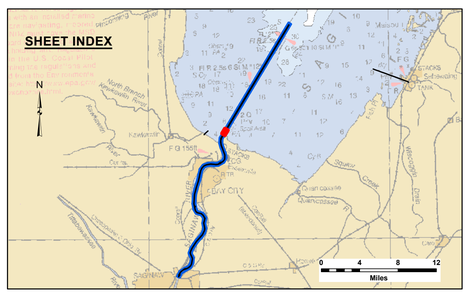

VICINITY MAP

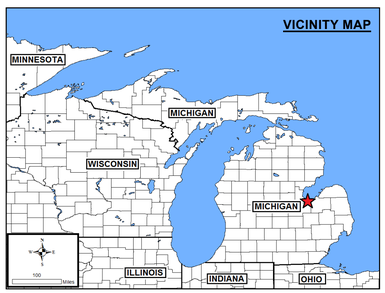

LEGEND

- Cable Submarine
- Cable Overhead
- Placement Area
- Beacon, General
- Contour Lines
- Channel_Limits

SOUNDING LEGEND

- LESS THAN PROJECT DEPTH
- PROJECT DEPTH
- PROJECT DEPTH +1'
- PROJECT DEPTH +2'
- PROJECT DEPTH +3'
- PROJECT DEPTH +4'
- PROJECT DEPTH +5'

1 inch = 100 feet

Feet
0 100 200 300 400

NOTES: THE INFORMATION DEPICTED ON THIS MAP REPRESENTS THE RESULTS OF SURVEYS MADE ON THE DATES INDICATED AND CAN ONLY BE CONSIDERED AS INDICATING THE GENERAL CONDITIONS AT THE TIME.

FOR MULTIBEAM SURVEYS: THE SOUNDINGS INDICATED HEREIN ARE GENERALIZED DEPTHS AND ARE NOT REPRESENTATIVE OF THE FULL DATASET. THE SOUNDINGS REPRESENT THE MINIMUM DEPTH FOUND WITHIN THE 10X10 FOOT AREA CENTERED ON THE TEXT. DERIVED FROM A 1X1 FOOT AVERAGE DATASET AT CELL CENTER. THIS MAP SHOULD NOT BE USED FOR CHANNEL CLEARANCE OR VOLUME COMPUTATIONS. MINIMUM DEPTH DATA IS PRODUCED FOR STRIKE/SHOAL REMOVAL OPERATIONS AND NOTICE TO NAVIGATION INTERESTS.

THE GRID SHOWN REFERENCES LATITUDE/LONGITUDE DISPLAYED AS DEGREES, MINUTE, SECONDS IN 10 SECOND INCREMENTS. THE SURVEY DATA REPRESENTED HEREIN IS PROJECTED TO THE MICHIGAN STATE PLANE, SOUTH ZONE (2113), NORTH AMERICAN DATUM 1983 (NAD83); US SURVEY FOOT.

ALL SOUNDINGS ARE REFERENCED TO INTERNATIONAL GREAT LAKES DATUM OF 1985 (IGLD 1985)
PROJECT DEPTH RANGE FROM 20.0' TO 27.0'

TIDE VALUES ARE DERRIVED FROM THE NATIONAL OCEANIC AND ATMOSPHERIC ADMINISTRATION (NOAA) WATER LEVEL STATIONS: ESSEXVILLE, MI (9007035) ALONG WITH THE FOLLOWING GAGES: G. BOARD ON PILING NEAR CS 820+00, TBM ZILL RAMP, TBM CHEB, TBM CASS RAMP, TBM RAILROAD [ESTABLISHED FROM COE VERTICAL CP BM 36], TBM SAIL AT THE FOOT OF THE 5TH STREET, G.BOARD
ON THE D.STREAM WESTERN PIER OF THE CENTRAL MICHIGAN R.R. BRIDGE [GAGE BOARD WAS ESTABLISHED FROM NGS BM HL MON 25 USE], G.BOARD ON THE DOWNSTREAM END OF THE CENTER PIER OF THE LAKE STATE RAILROAD BRIDGE [ESTABLISHED FROM NGS BM HL MON 16 USE (PID OJ0534)], G.BOARD ON THE D.STREAM END OF THE CTR PIER OF LAKE STATE R.R. BRIDGE, G.BOARD SET ON THE PILING AT THE MOUTH OF THE BLACK RIVER ON THE NORTH SIDE NEAR THE RAILROAD TRESTLE

POSITIONING:APPLANIX POS-MV4 W/ VRS/RTK OR MARINESTAR GNSS.
MOTION COMPENSATION: APPLANIX POS-MV4
SONAR: R2SONIC 2024 (MULTIBEAM) OR ODOM CV-300 (SINGLEBEAM)
SOFTWARE: HYPACK

AERIAL PHOTOGRAPHY DATA SOURCE: ESRI / MICROSOFT
ALL COORDINATES ARE IN U.S. SURVEY FEET.

US Army Corps of Engineers
District: CELRE

DISCLAIMER
Distribution Liability: The data represents the results of data collection/processing for a specific US Army Corps of Engineers mission and may not be suitable for other purposes. As such, it is only valid for its intended use, content, time and conditions of collection/processing. The US Government disclaims all responsibility for any misuse, misinterpretation, or misrepresentation of any of the application of the data for other than its intended purpose.

Access Constraints: The United States Government furnishes this map/chart and the data contained therein "AS IS" and expressly understanding that the US Government makes no warranties, expressed, or implied concerning the accuracy, completeness, reliability, or suitability of this information for any purpose. Because the information and the data furnished. The United States shall be under no liability whatsoever to any person by reason of any use made thereof. These data belong to the Government. Therefore the recipient fully agrees not to represent these data to anyone as other than Government data or in any way that would violate the intent of these data to others without also transferring this Disclaimer.

U.S. ARMY CORPRS OF ENGINEERS
DETROIT DISTRICT

Surveyed By:	Plotted By:	Checked By:
Submitted:	Recommended: Chief, Survey Section	Approved: Chief, Technical Services

Saginaw, MI
Saginaw River
SH_01_SAG_20260623_BD
23 June 2026

Sheet Reference Number
26 of 62

Revision Number:
5.26.04.06-5.26.04.06

83°51'0" W 43°39'20" N 83°50'50" W 43°39'30" N

83°51'0" W 43°39'10" N

83°50'50" W

83°50'40" W

83°50'30" W

43°39'30" N


23+00 24+00 25+00 26+00 27+00 28+00 29+00 30+00 31+00 32+00 33+00 34+00 35+00 36+00 37+00 38+00 39+00 40+00 41+00 42+00 43+00 44+00 45+00 46+00 47+00 48+00 49+00 50+00 51+00 52+00

PROJECT DEPTH = 27.0'


Microsoft, Vantor

83°50'40" W 43°39'20" N 83°50'30" W

SHEET INDEX

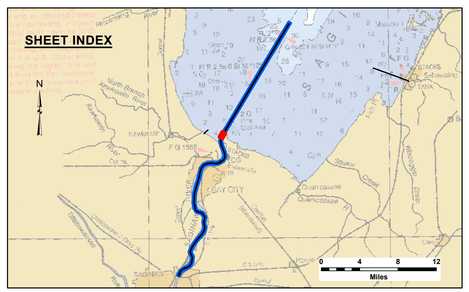

VICINITY MAP

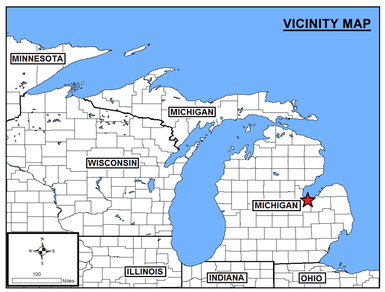

LEGEND

- Cable Submarine
- Cable Overhead
- Placement Area
- Beacon, General
- Contour Lines
- Channel_Limits

SOUNDING LEGEND

- LESS THAN PROJECT DEPTH
- PROJECT DEPTH
- PROJECT DEPTH +1'
- PROJECT DEPTH +2'
- PROJECT DEPTH +3'
- PROJECT DEPTH +4'
- PROJECT DEPTH +5'

W N S E

1 inch = 100 feet

Feet

0 100 200 300 400

NOTES: THE INFORMATION DEPICTED ON THIS MAP REPRESENTS THE RESULTS OF SURVEYS MADE ON THE DATES INDICATED AND CAN ONLY BE CONSIDERED AS INDICATING THE GENERAL CONDITIONS AT THE TIME.

FOR MULTIBEAM SURVEYS: THE SOUNDINGS INDICATED HEREIN ARE GENERALIZED DEPTHS AND ARE NOT REPRESENTATIVE OF THE FULL DATASET. THE SOUNDINGS REPRESENT THE MINIMUM DEPTH FOUND WITHIN THE 10X10 FOOT AREA CENTERED ON THE TEXT. DERIVED FROM A 1X1 FOOT AVERAGE DATASET AT CELL CENTER. THIS MAP SHOULD NOT BE USED FOR CHANNEL CLEARANCE OR VOLUME COMPUTATIONS. MINIMUM DEPTH DATA IS PRODUCED FOR STRIKE/SHOAL REMOVAL OPERATIONS AND NOTICE TO NAVIGATION INTERESTS.

THE GRID SHOWN REFERENCES LATITUDE/LONGITUDE DISPLAYED AS DEGREES, MINUTE, SECONDS IN 10 SECOND INCREMENTS. THE SURVEY DATA REPRESENTED HEREIN IS PROJECTED TO THE MICHIGAN STATE PLANE, SOUTH ZONE (2113), NORTH AMERICAN DATUM 1983 (NAD83), US SURVEY FOOT.

ALL SOUNDINGS ARE REFERENCED TO INTERNATIONAL GREAT LAKES DATUM OF 1985 (IGLD 1985)
PROJECT DEPTH RANGE FROM 20.0' TO 27.0'

TIDE VALUES ARE DERRIVED FROM THE NATIONAL OCEANIC AND ATMOSPHERIC ADMINISTRATION (NOAA) WATER LEVEL STATIONS: ESSEXVILLE, MI (9007035) ALONG WITH THE FOLLOWING GAGES: G. BOARD ON PILING NEAR CS 820+00, TBM ZILL RAMP, TBM CHEB, TBM CASS RAMP, TBM RAILROAD [ESTABLISHED FROM COE VERTICAL CP BM 36], TBM SAIL AT THE FOOT OF THE 5TH STREET, G.BOARD
ON THE D.STREAM WESTERN PIER OF THE CENTRAL MICHIGAN R.R. BRIDGE [GAGE BOARD WAS ESTABLISHED FROM NGS BM HL MON 25 USE], G.BOARD ON THE DOWNSTREAM END OF THE CENTER PIER OF THE LAKE STATE RAILROAD BRIDGE [ESTABLISHED FROM NGS BM HL MON 16 USE (PID DJ0534)], G.BOARD ON THE D.STREAM END OF THE CTR PIER OF LAKE STATE R.R. BRIDGE, G.BOARD SET ON THE PILING AT THE MOUTH OF THE BLACK RIVER ON THE NORTH SIDE NEAR THE RAILROAD TRESTLE

POSITIONING:APPLANIX POS-MV4 W/ VRS/RTK OR MARINESTAR GNSS.
MOTION COMPENSATION: APPLANIX POS-MV4
SONAR: R2SONIC 2024 (MULTIBEAM) OR ODOM CV-300 (SINGLEBEAM)
SOFTWARE: HYPACK

AERIAL PHOTOGRAPHY DATA SOURCE: ESRI / MICROSOFT
ALL COORDINATES ARE IN U.S. SURVEY FEET.

US Army Corps of Engineers
District: CELRE

DISCLAIMER
Access Constraints: The United States Government furnishes these data and information on an "as is" basis. The recipient understanding that the US Government makes no warranties, expressed, or implied concerning the accuracy, completeness, reliability, or suitability of these data and information. The information and the data furnished. The United States shall be under no liability whatsoever to any person by reason of any use made thereof. These data belong to the Government. Therefore the recipient fully agrees not to represent these data to anyone as other than data received from the Government. The recipient shall not transfer these data to others without also transferring this Disclaimer.

Distribution Liability: The data represents the results of data collection/processing for a specific US Army Corps of Engineers purpose, at a specific time, under specific conditions. As such, it is only valid for its intended use, content, time and conditions at collection/processing. The US Government is liable for any of the application of the data for other than its intended purpose.


U.S. ARMY CORPS OF ENGINEERS
DETROIT DISTRICT


Surveyed By:	Plotted By:	Checked By:
Submitted:		
Recommended:	Chief, Survey Section	
Approved:	Chief, Technical Services	


Saginaw, MI
Saginaw River
SH_01_SAG_20260623_BD
23 June 2026

Sheet Reference Number
27 of 62

Revision Number:
5.26.04.06-5.26.04.06

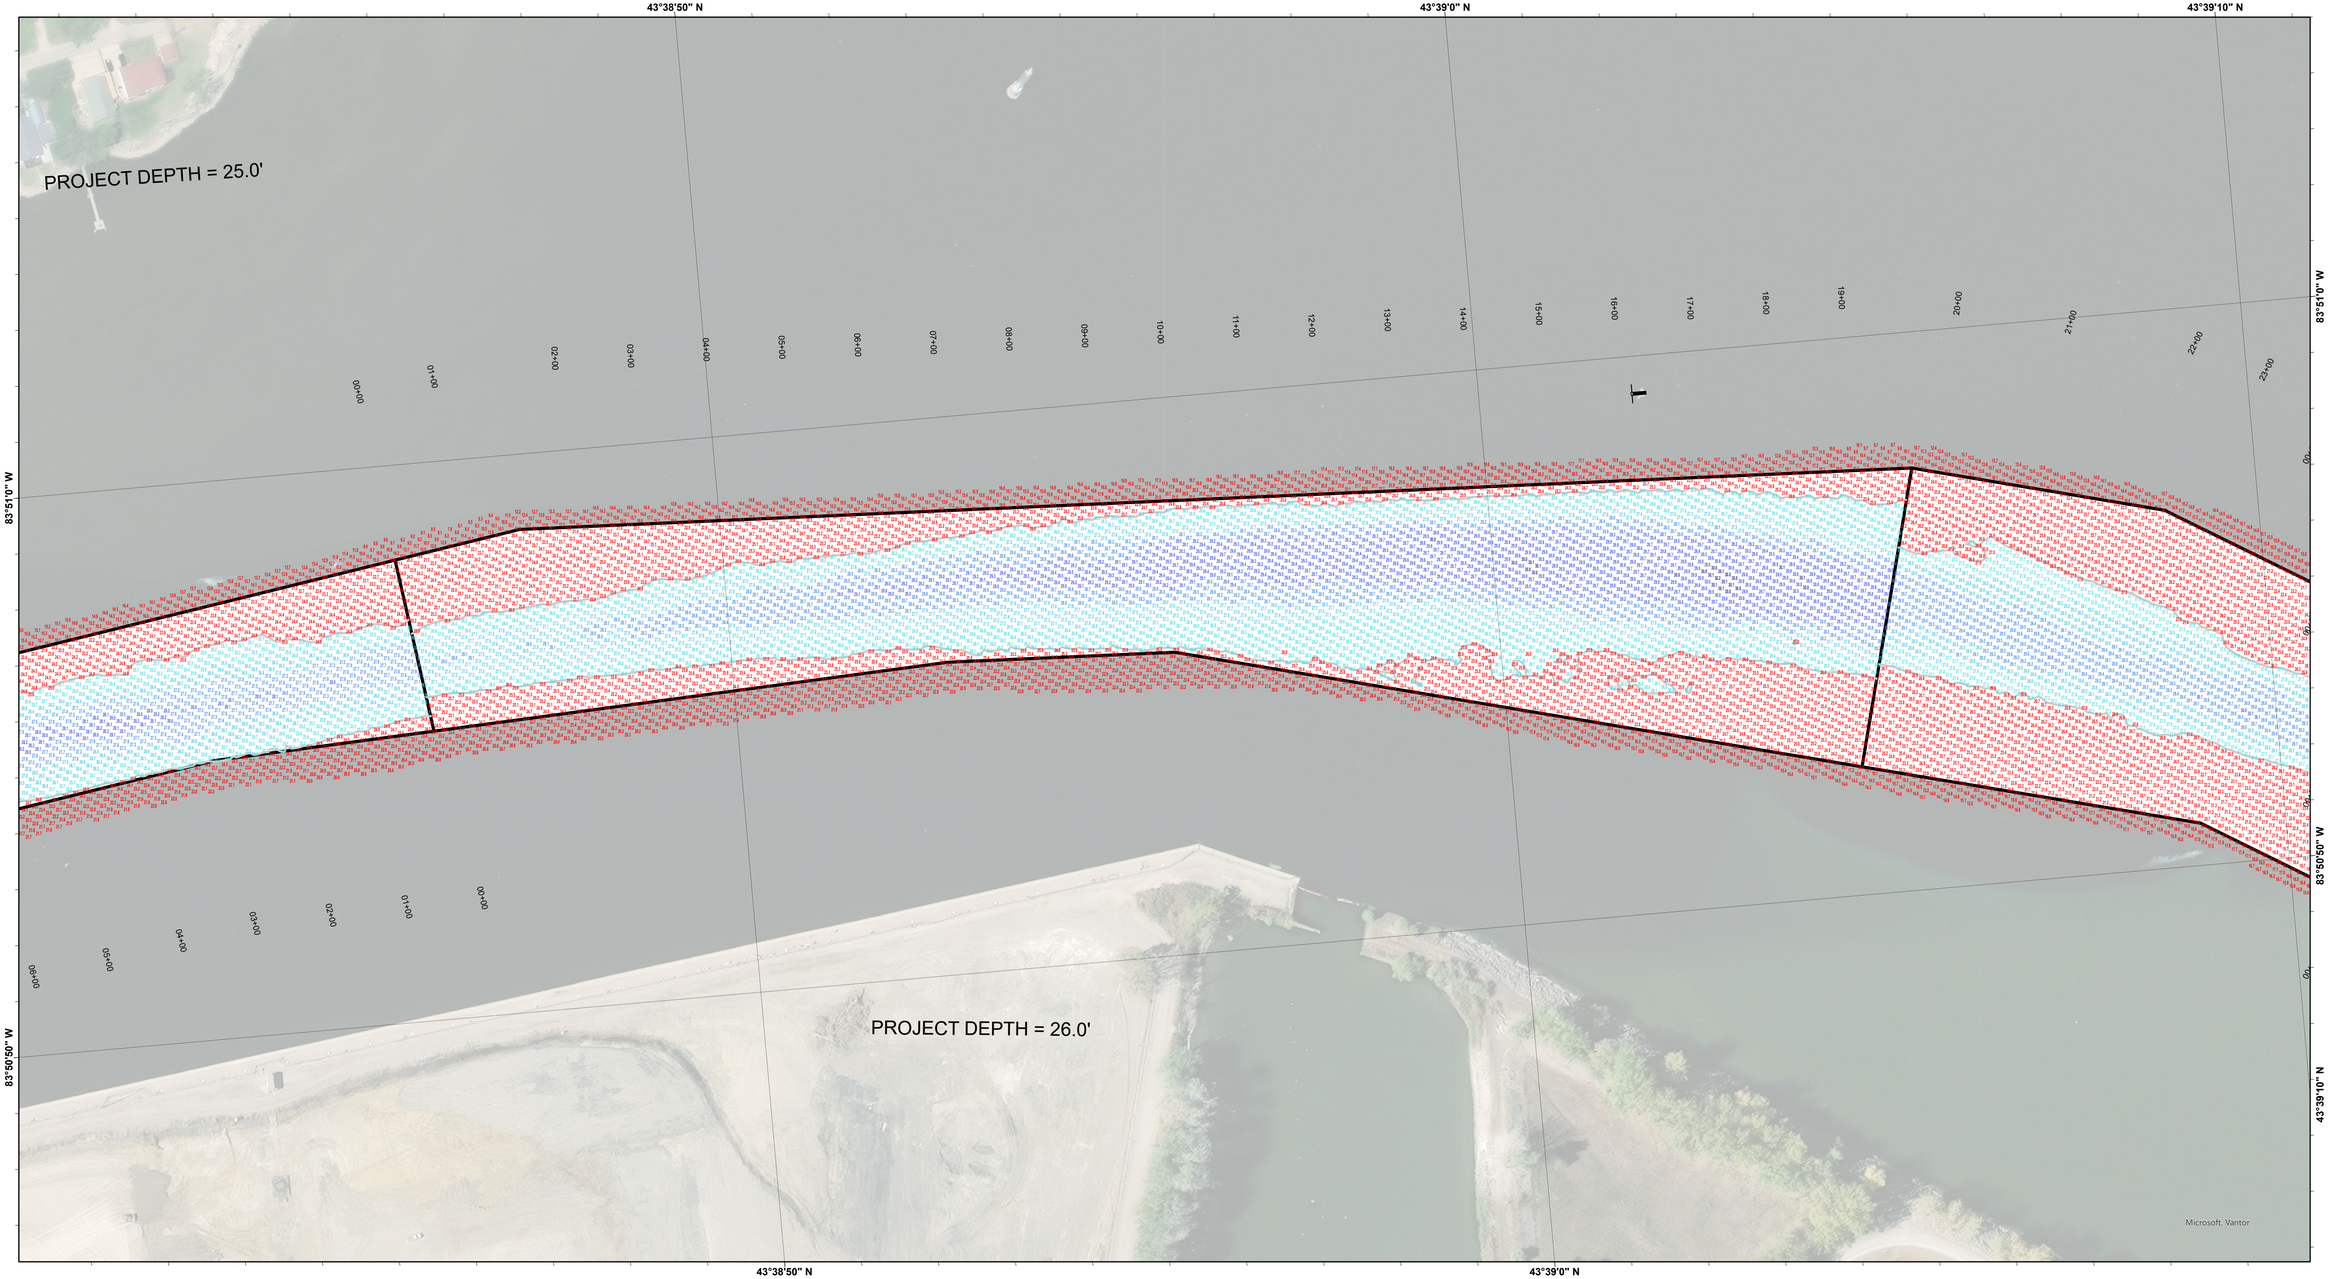

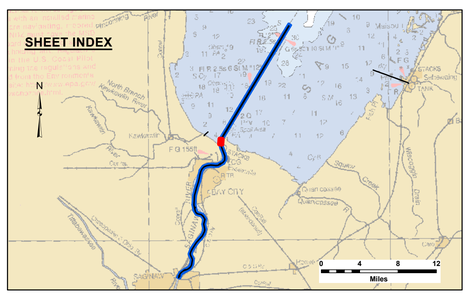

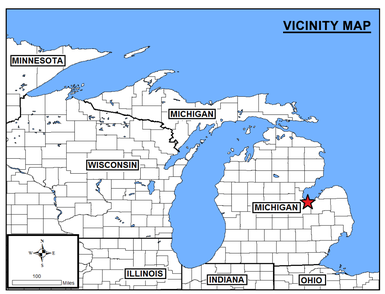

LEGEND

- Cable Submarine
- Cable Overhead
- Placement Area
- Beacon, General
- Contour Lines
- Channel_Limits

SOUNDING LEGEND

- LESS THAN PROJECT DEPTH
- PROJECT DEPTH
- PROJECT DEPTH +1'
- PROJECT DEPTH +2'
- PROJECT DEPTH +3'
- PROJECT DEPTH +4'
- PROJECT DEPTH +5'

1 inch = 100 feet

Feet
0 100 200 300 400

NOTES: THE INFORMATION DEPICTED ON THIS MAP REPRESENTS THE RESULTS OF SURVEYS MADE ON THE DATES INDICATED AND CAN ONLY BE CONSIDERED AS INDICATING THE GENERAL CONDITIONS AT THE TIME.

FOR MULTIBEAM SURVEYS: THE SOUNDINGS INDICATED HEREIN ARE GENERALIZED DEPTHS AND ARE NOT REPRESENTATIVE OF THE FULL DATASET. THE SOUNDINGS REPRESENT THE MINIMUM DEPTH FOUND WITHIN THE 10X10 FOOT AREA CENTERED ON THE TEXT. DERIVED FROM A 1X1 FOOT AVERAGE DATASET AT CELL CENTER. THIS MAP SHOULD NOT BE USED FOR CHANNEL CLEARANCE OR VOLUME COMPUTATIONS. MINIMUM DEPTH DATA IS PRODUCED FOR STRIKE/ SHOAL REMOVAL OPERATIONS AND NOTICE TO NAVIGATION INTERESTS.

THE GRID SHOWN REFERENCES LATITUDE/LONGITUDE DISPLAYED AS DEGREES, MINUTE, SECONDS IN 10 SECOND INCREMENTS. THE SURVEY DATA REPRESENTED HEREIN IS PROJECTED TO THE MICHIGAN STATE PLANE, SOUTH ZONE (2113), NORTH AMERICAN DATUM 1983 (NAD83), US SURVEY FOOT.

ALL SOUNDINGS ARE REFERENCED TO INTERNATIONAL GREAT LAKES DATUM OF 1985 (IGLD 1985)
PROJECT DEPTH RANGE FROM 20.0' TO 27.0'

TIDE VALUES ARE DERRIVED FROM THE NATIONAL OCEANIC AND ATMOSPHERIC ADMINISTRATION (NOAA) WATER LEVEL STATIONS: ESSEXVILLE, MI (8907503S).ALONG WITH THE FOLLOWING GAGES: G.BOARD ON PILING NEAR CS 820+00, TBM ZILL RAMP, TBM CHEB, TBM CASS RAMP, TBM RAILROAD [ESTABLISHED FROM COE VERTICAL CP BM 36], TBM SAIL AT THE FOOT OF THE 5TH STREET, G.BOARD
ON THE D.STREAM WESTERN PIER OF THE CENTRAL MICHIGAN R.R. BRIDGE [GAGE BOARD WAS ESTABLISHED FROM NGS BM HL MON 25 USE], G.BOARD ON THE DOWNSTREAM END OF THE CENTER PIER OF THE LAKE STATE RAILROAD BRIDGE [ESTABLISHED FROM NGS BM HL MON 16 USE (PID OJ0534)], G.BOARD ON THE D.STREAM END OF THE CTR PIER OF LAKE STATE R.R. BRIDGE, G.BOARD SET ON THE PILING AT THE MOUTH OF THE BLACK RIVER ON THE NORTH SIDE NEAR THE RAILROAD TRESTLE

POSITIONING:APPLANIX POS-MV4 W/ VRS/RTK OR MARINESTAR GNSS.
MOTION COMPENSATION: APPLANIX POS-MV4
SONAR: R2SONIC 2024 (MULTIBEAM) OR ODOM CV-300 (SINGLEBEAM)
SOFTWARE: HYPACK

AERIAL PHOTOGRAPHY DATA SOURCE: ESRI / MICROSOFT
ALL COORDINATES ARE IN U.S. SURVEY FEET.

US Army Corps of Engineers
District: CELRE

DISCLAIMER
Access Constraints: The United States Government furnishes these data and information on an "as is" basis. The recipient agrees to its understanding that the US Government makes no warranties, expressed, or implied concerning the accuracy, completeness, reliability, or suitability of these data and information. Neither the US Government nor any of its employees shall be liable for any damages incurred as a result of any inaccuracy or omission made thereof. These data belong to the Government. Therefore the recipient fully agrees not to represent these data to anyone as other than data received from the Government. The recipient shall not resell these data to others without also transferring this Disclaimer.

Distribution Liability: The data represents the results of data collection/processing for a specific US Army Corps of Engineers project and was collected under project conditions. As such, it is only valid for its intended use, content, time and project conditions. The US Army Corps of Engineers makes no warranty of any of the application of the data for other than its intended purpose.


U.S. ARMY CORPS OF ENGINEERS
DETROIT DISTRICT

Surveyed By:	
Submitted:	
Plotted By:	
Recommended: Chief, Survey Section	
Checked By:	
Approved: Chief, Technical Services	


Saginaw, MI
Saginaw River
SH_01_SAG_20260623_BD
23 June 2026

Sheet Reference Number
28 of 62


Revision Number:
5.26.04.06-5.26.04.06

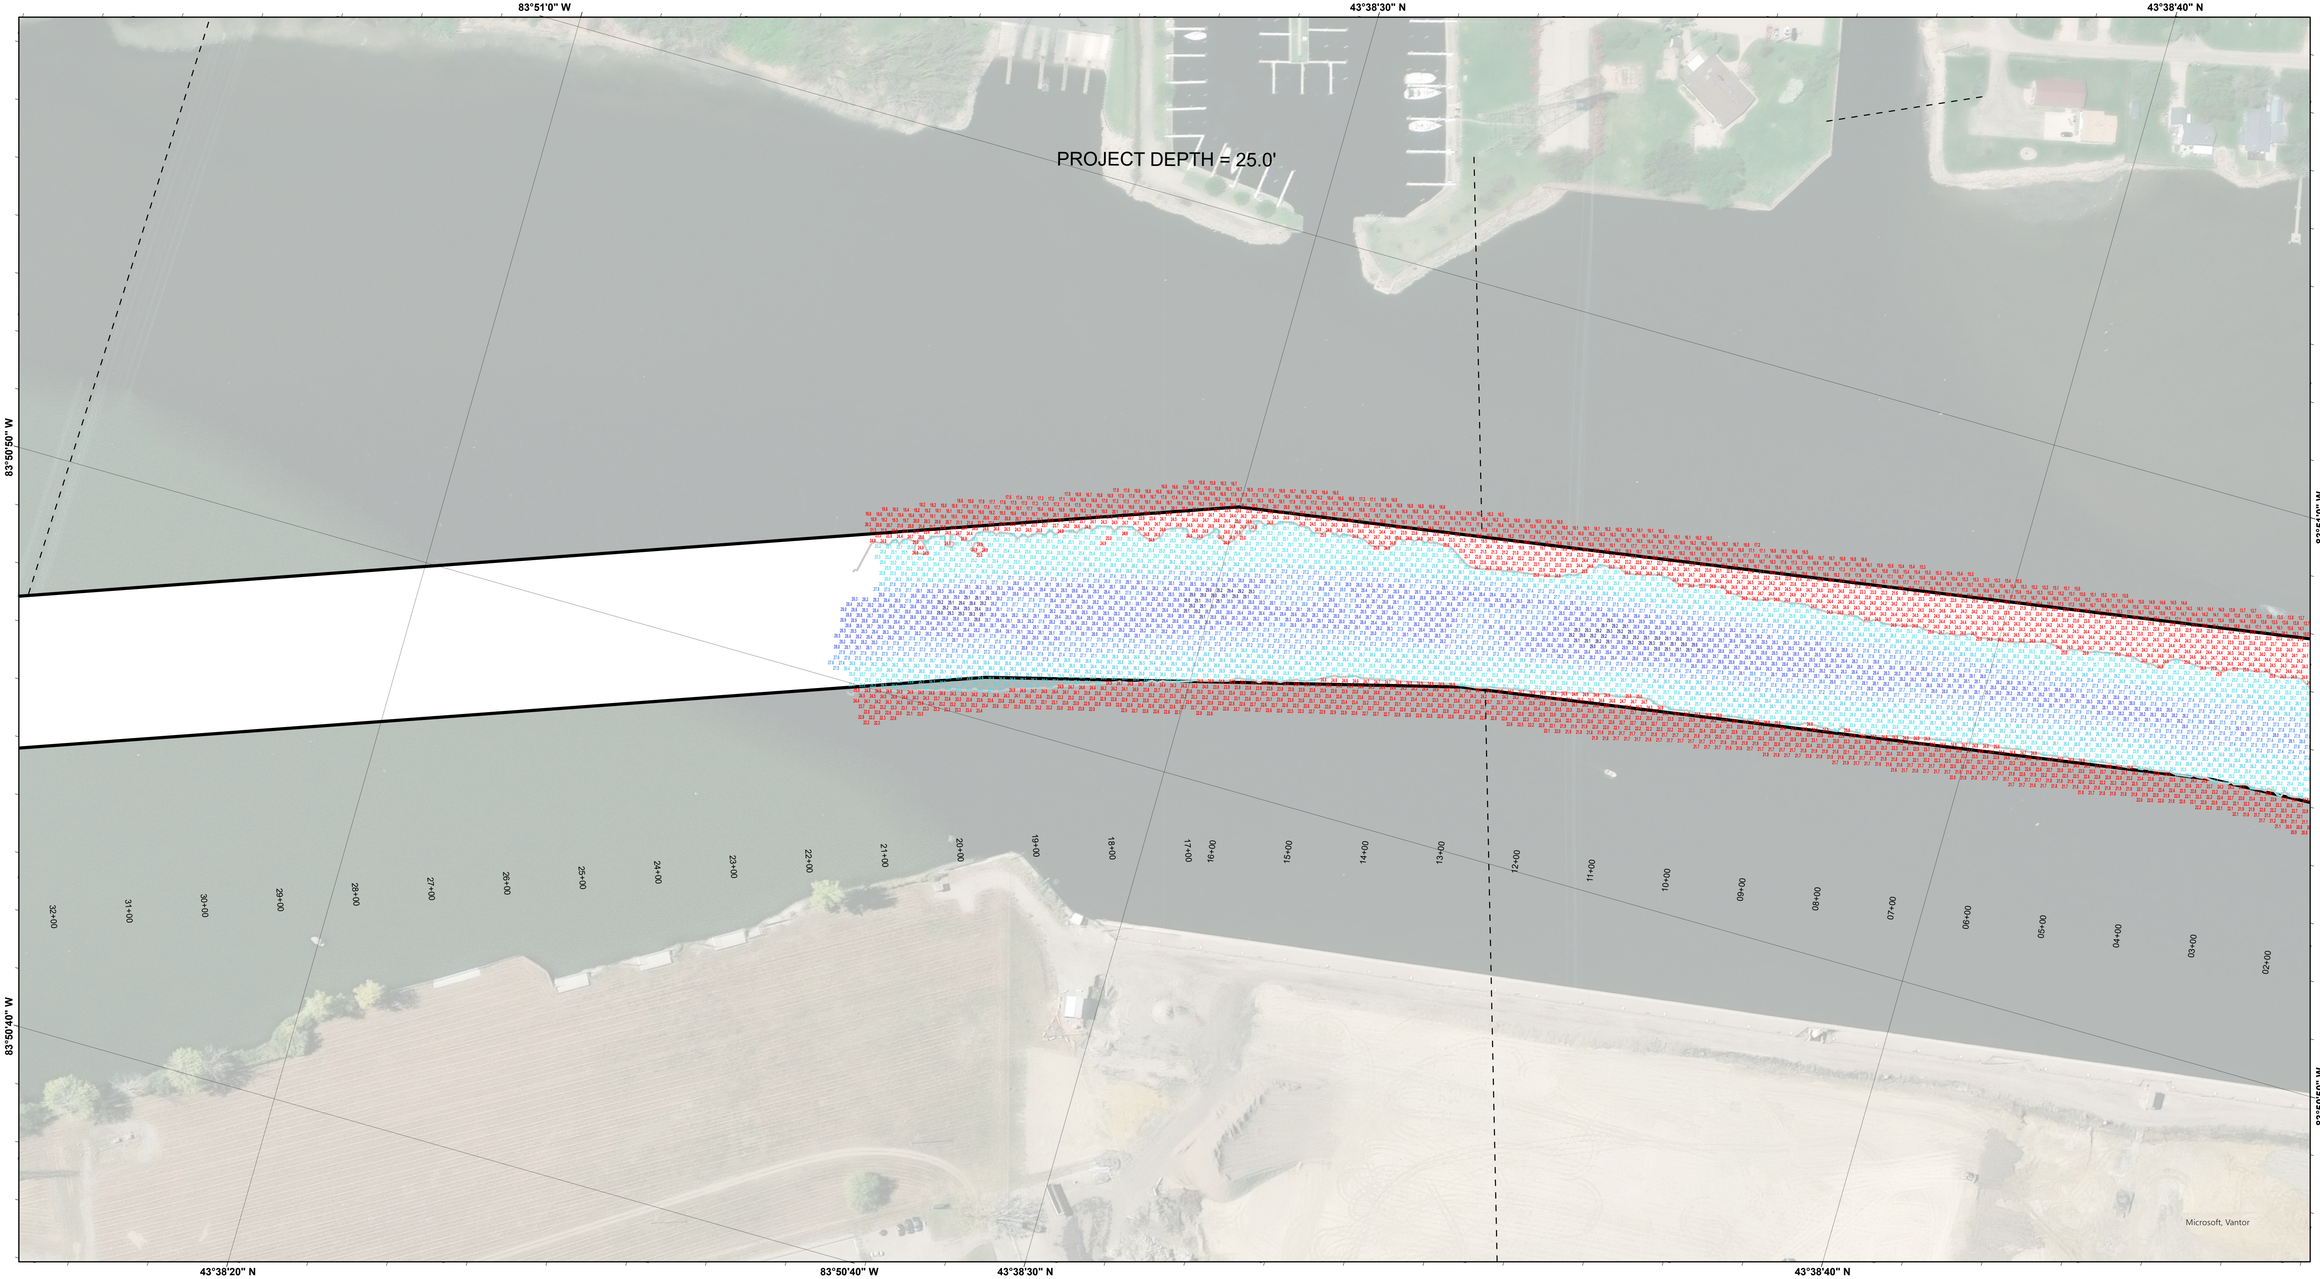

SHEET INDEX

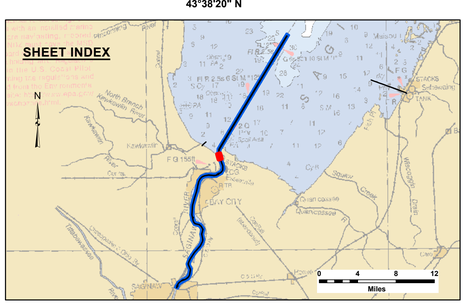

VICINITY MAP

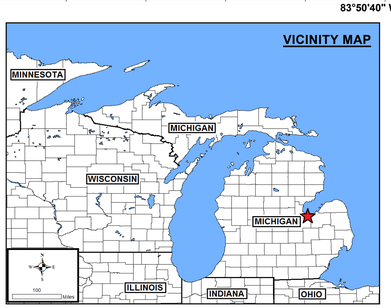

LEGEND

- Cable Submarine
- Cable Overhead
- Placement Area
- Beacon, General
- Contour Lines
- Channel_Limits

SOUNDING LEGEND

- LESS THAN PROJECT DEPTH
- PROJECT DEPTH
- PROJECT DEPTH +1'
- PROJECT DEPTH +2'
- PROJECT DEPTH +3'
- PROJECT DEPTH +4'
- PROJECT DEPTH +5'

W S N E

1 inch = 100 feet

Feet
0 100 200 300 400

NOTES: THE INFORMATION DEPICTED ON THIS MAP REPRESENTS THE RESULTS OF SURVEYS MADE ON THE DATES INDICATED AND CAN ONLY BE CONSIDERED AS INDICATING THE GENERAL CONDITIONS AT THE TIME.

FOR MULTIBEAM SURVEYS: THE SOUNDINGS INDICATED HEREIN ARE GENERALIZED DEPTHS AND ARE NOT REPRESENTATIVE OF THE FULL DATASET. THE SOUNDINGS REPRESENT THE MINIMUM DEPTH FOUND WITHIN THE 10X10 FOOT AREA CENTERED ON THE TEXT, DERIVED FROM A 1X1 FOOT AVERAGE DATASET AT CELL CENTER. THIS MAP SHOULD NOT BE USED FOR CHANNEL CLEARANCE OR VOLUME COMPUTATIONS. MINIMUM DEPTH DATA IS PRODUCED FOR STRIKE/ SHOAL REMOVAL OPERATIONS AND NOTICE TO NAVIGATION INTERESTS.

THE GRID SHOWN REFERENCES LATITUDE/LONGITUDE DISPLAYED AS DEGREES, MINUTE, SECONDS IN 10 SECOND INCREMENTS. THE SURVEY DATA REPRESENTED HEREIN IS PROJECTED TO THE MICHIGAN STATE PLANE, SOUTH ZONE (2113), NORTH AMERICAN DATUM 1983 (NAD83), US SURVEY FOOT.

ALL SOUNDINGS ARE REFERENCED TO INTERNATIONAL GREAT LAKES DATUM OF 1985 (IGLD 1985)
PROJECT DEPTH RANGE FROM 20.0' TO 27.0'

TIDE VALUES ARE DERRIVED FROM THE NATIONAL OCEANIC AND ATMOSPHERIC ADMINISTRATION (NOAA) WATER LEVEL STATIONS: ESSEXVILLE, MI (9075035) ALONG WITH THE FOLLOWING GAGES: G. BOARD ON PILING NEAR CS 820+00, TBM ZILL RAMP, TBM CHEB, TBM CASS RAMP, TBM RAILROAD [ESTABLISHED FROM COE VERTICAL CP BM 36], TBM SAIL AT THE FOOT OF THE 5TH STREET, G.BOARD
ON THE D.STREAM WESTERN PIER OF THE CENTRAL MICHIGAN R.R. BRIDGE [GAGE BOARD WAS ESTABLISHED FROM NGS BM HL MON 25 USE], G.BOARD ON THE DOWNSTREAM END OF THE CENTER PIER OF THE LAKE STATE RAILROAD BRIDGE [ESTABLISHED FROM NGS BM HL MON 16 USE (PID DJ0534)], G.BOARD ON THE D.STREAM END OF THE CTR PIER OF LAKE STATE R.R. BRIDGE, G.BOARD SET ON THE PILING AT THE MOUTH OF THE BLACK RIVER ON THE NORTH SIDE NEAR THE RAILROAD TRESTLE

POSITIONING:APPLANIX POS-MV4 W/ VRS/RTK OR MARINESTAR GNSS.
MOTION COMPENSATION: APPLANIX POS-MV4
SONAR: R2SONIC 2024 (MULTIBEAM) OR ODOM CV-300 (SINGLEBEAM)
SOFTWARE: HYPACK

AERIAL PHOTOGRAPHY DATA SOURCE: ESRI / MICROSOFT
ALL COORDINATES ARE IN U.S. SURVEY FEET.

US Army Corps of Engineers
District: CELRE

Distribution Liability: The data represents the results of data collection/processing for a specific US Army Corps of Engineers project and is applicable to those conditions. As such, it is only valid for its intended use, content, time and extent specified for that project. The Government shall not be liable for any of the application of the data for other than its intended purpose.

DISCLAIMER
Access Constraints: The United States Government furnishes these data and information with the understanding that it does not endorse any product and that the US Government makes no warranties, expressed, or implied concerning the accuracy, completeness, reliability, or suitability of this information. In no event will the United States be liable for any damages resulting from misuse of the information and the data furnished. The United States shall be held harmless from any liability which may arise from misuse by the recipient. The recipient fully agrees not to represent these data to anyone as other than data produced by the US Government. The recipient shall not transfer these data to others without also transferring this Disclaimer.

U.S. ARMY COPRPS OF ENGINEERS
DETROIT DISTRICT

Surveyed By: ____
Plotted By: ____
Checked By: ____

Submitted: ____
Recommended: Chief, Survey Section ____
Approved: Chief, Technical Services ____

Saginaw, MI
Saginaw River
SH_01_SAG_20260623_BD
23 June 2026

Sheet Reference Number
29 of 62

Revision Number:
5.26.04.06-5.26.04.06