

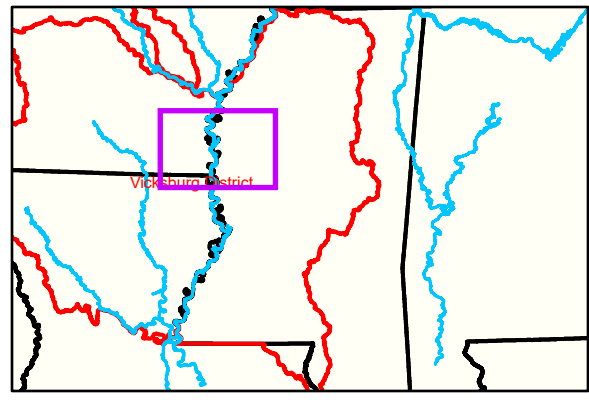


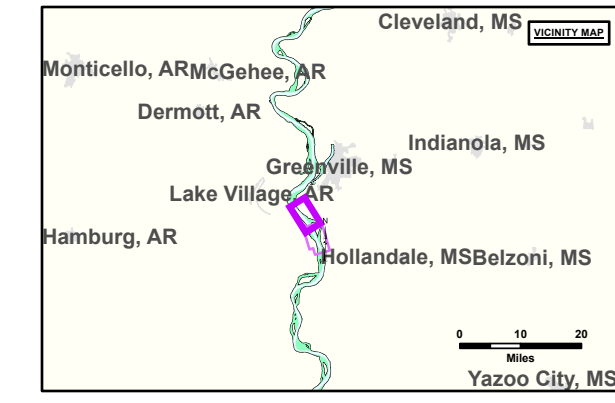

THIS DRAWING IS THE PROPERTY OF THE U.S. ARMY CORPS OF ENGINEERS. IT IS TO BE USED FOR THE PROJECT AND PURPOSE FOR WHICH IT WAS PREPARED. IT IS NOT TO BE REPRODUCED, COPIED, OR TRANSMITTED IN ANY FORM OR BY ANY MEANS, ELECTRONIC OR MECHANICAL, INCLUDING PHOTOCOPYING, RECORDING, OR BY ANY INFORMATION STORAGE AND RETRIEVAL SYSTEM, WITHOUT THE WRITTEN PERMISSION OF THE U.S. ARMY CORPS OF ENGINEERS. THE U.S. ARMY CORPS OF ENGINEERS ASSUMES NO LIABILITY FOR THE USE OF THIS DRAWING FOR ANY OTHER PURPOSE OR FOR ANY DAMAGE TO PERSONS OR PROPERTY, OR FOR ANY CONSEQUENCES OF ANY ACTION OR INACTION TAKEN OR NOT TAKEN BASED ON THIS DRAWING.

DATE	BY	CHKD	APPD
27 April 2026	W912EE-25-D-0007		

Survey Information
SUNNYSIDE LAKEPORT
LIA_10_SSH_20260427_CS_532_5276
27 April 2026

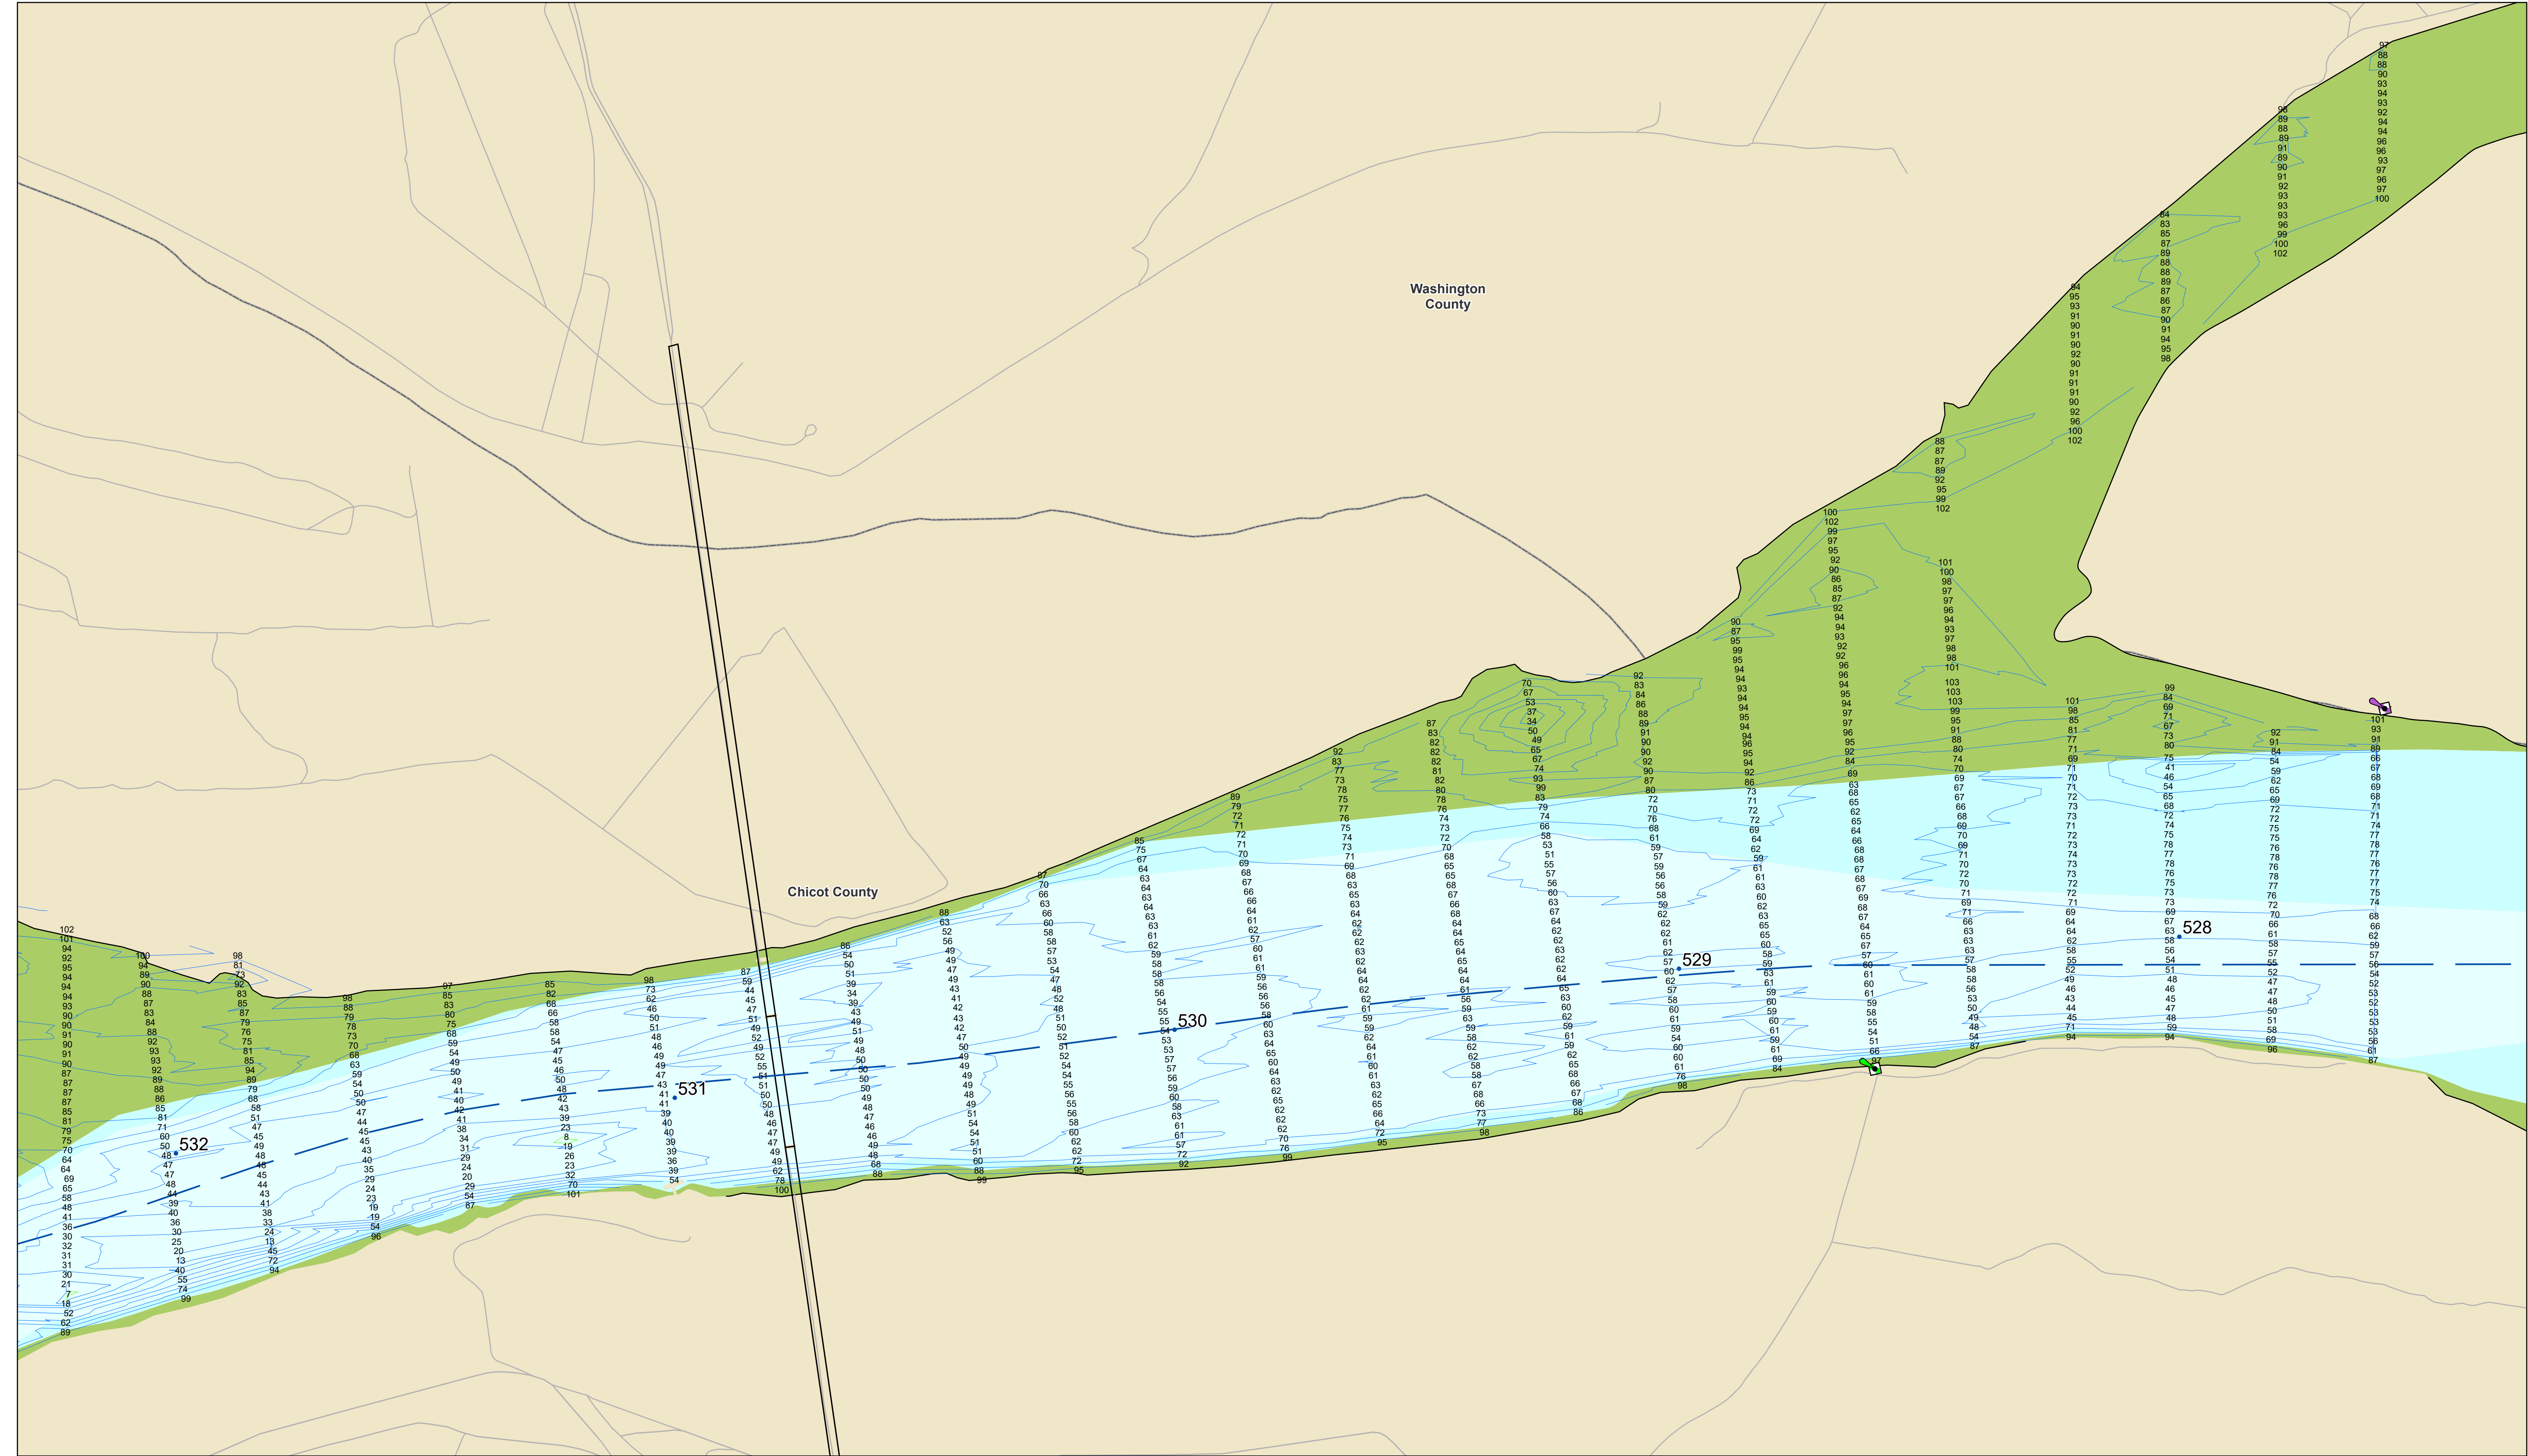

Legend

Sounding Points
● Shallowest Sounding


Contour Lines
— Contour Elevation
— 9.000000 - 9.000001
— 9.000001 - 9.000002
— 9.000002 - 9.000003
— 9.000003 - 9.000004
— 9.000004 - 9.000005

Navigation Lights
● Green
● Red
● Red and Green
● White and Green
● White and Red
● Sailing Line
● Bridge
● Roads_Clip
● Coastline


Daymark
■ Green and Green

DEPTH_AREA
DRVAL1
— Unknown
— -2.5
— -1.8
— 0
— 2.74
— LAKE_AREA

Contractor: SEAS
Task Order: 26F0018
Contract Number: W912EE-25-D-0007
Description: Structures for Sunnyside - Lakeport Hydro Singlebeam Survey.
Survey Date: 04-27-2026
Upper Limit: RM 536.8
Lower Limit: RM 523.4
Comments: For gage info, refer to FBK 42784_PG 19.
Datum: NAVD88, Mississippi West State Plane NAD83

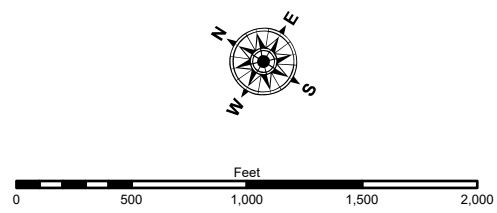



NOTES:
Horizontal Coordinate System:
North American Datum of 1983 (NAD83), projected to the State Plane Coordinate System (SPCS), Mississippi West Zone. Distance units in U.S. Survey Feet.
Vertical Datum:
Soundings are shown in feet and indicated depths are referenced to NAVD88.
The information depicted on this map represents the results of a survey conducted on the date indicated and can only be considered to represent the general condition existing at that time.
The location of navigation aids are based on and provided by the U.S. Coast Guard.

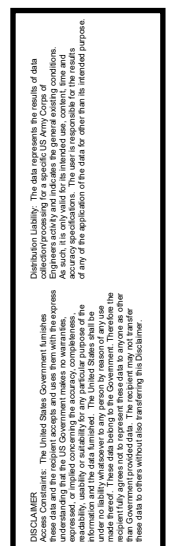

U.S. ARMY CORPS OF ENGINEERS	
<u>Submitted By</u>	<u>Submitted By</u>
<u>Reviewed By</u>	<u>Reviewed By</u>
<u>Approved</u>	<u>Approved</u>

Survey Information
 SUNNYSIDE-LAKEPORT
 LM_10_SSI_20260427_CS_5332_5276
 27 April 2026

Sheet
Number
1 of 2

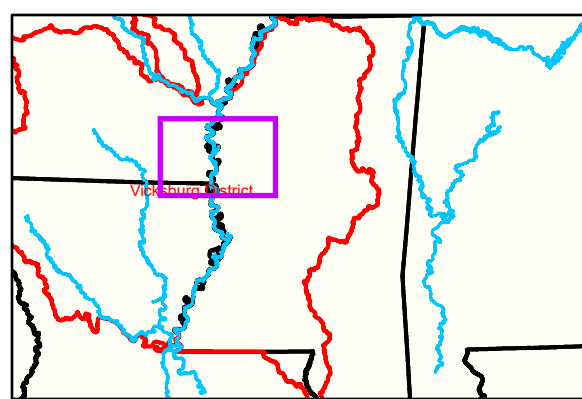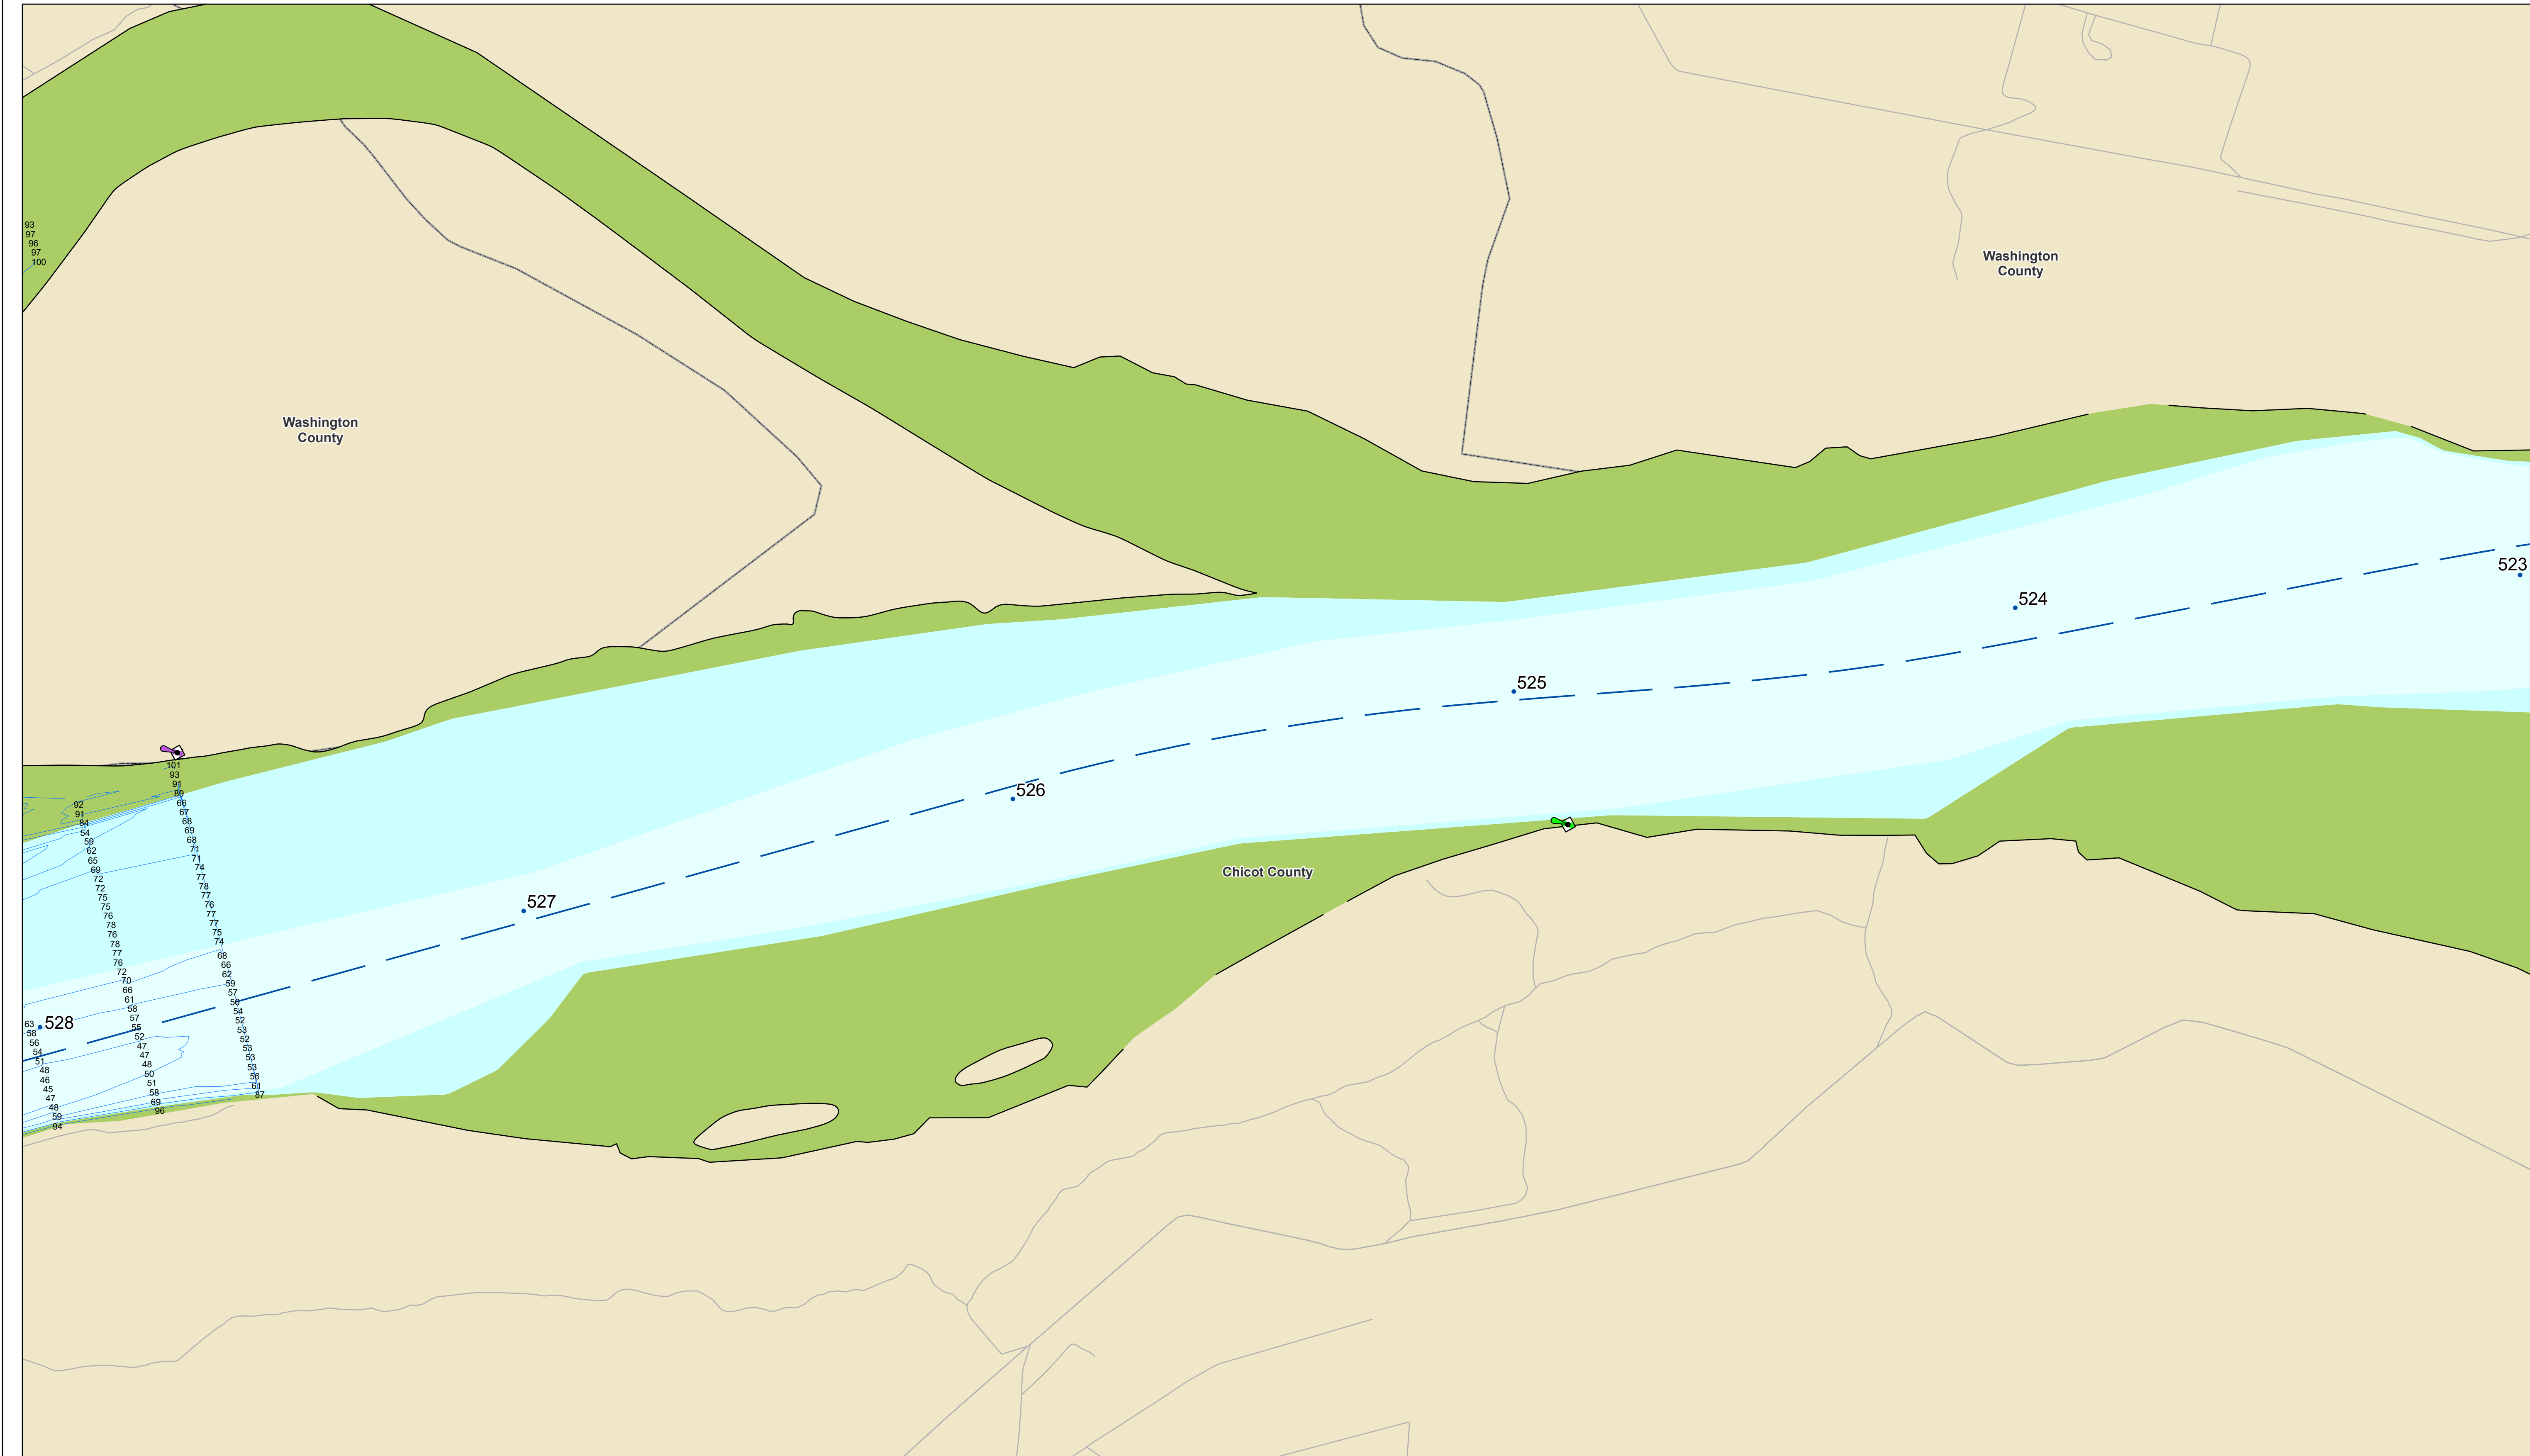

Sounding Points
Shoalest Sounding

Contour Lines
contourElevation

- 9.000000 - -0.000001
- 0.000000 - 9.000000
- 9.000001 - 12.000000
- 12.000001 - 100.000000

- River Mile
- Navigation Light
 - Green
 - Red
 - Junction
- Daymark
 - Green and Green

Navigation Lights

! Green

Red

● **Fact**
○ **Opinion**

Daymark

Daymark
 Green and Green

DEPTH_AREA

DRVAL1

Unknown

-2.5

-2


-1.8

0

2.74

LAKE_AREA

Contractor: SEAS
Task Order: 26F0018
Contract Number: W912EE-25-D-0007
Description: Structures for Sunnyside - Lakeport Hydro Singlebeam Survey.
Survey Date: 04-27-2026
Upper Limit: RM 536.8
Lower Limit: RM 523.4
Comments: For gage info, refer to FBK_42784_PG 19.
Datum: NAVD88, Mississippi West State Plane NAD83

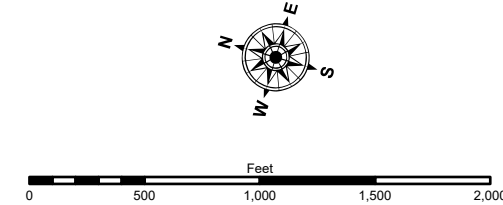

Horizontal Coordinate System:
North American Datum of 1983 (NAD83), projected to the
State Plane Coordinate System (SPCS), Mississippi West Zone.
Distance units in U.S. Survey Feet.

Vertical Datum:
Soundings are shown in feet and indicated depths are referenced to NAVD88.

The information depicted on this map represents the results of a survey conducted on the date indicated and can only be considered to represent the general condition existing at that time.

The location of navigation aids are based on and provided by the U.S. Coast Guard.