



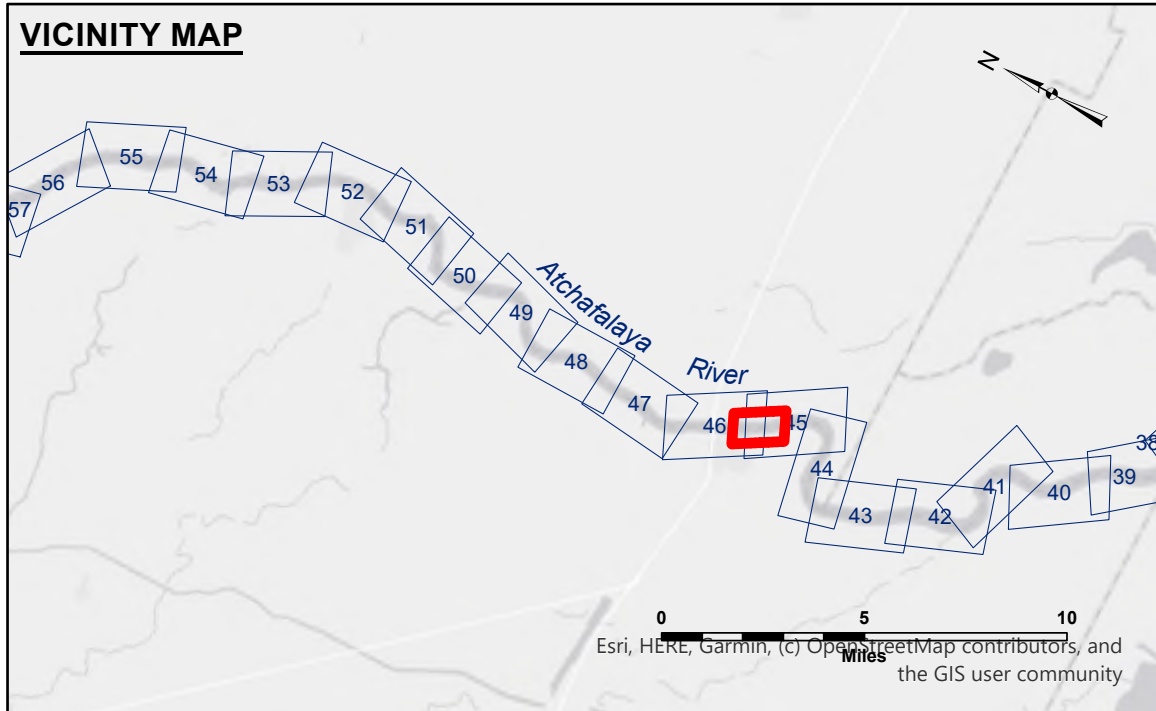


LEGEND

- Federal Navigation Channel
- Federal Navigation Center Line
- As-built Pipeline/Cable
- Unconfirmed Pipeline/Cable
- Project Depth Contour
- Cable Area
- Placement Area
- Anchorage Area
- ⊗ Obstruction Point
- ✈ Wrecks-Submerged
- Borrow Area
- Shoalest Sounding**
- ★ Beacon, General
- ◆ Red Navigation Buoy
- ◆ Green Navigation Buoy

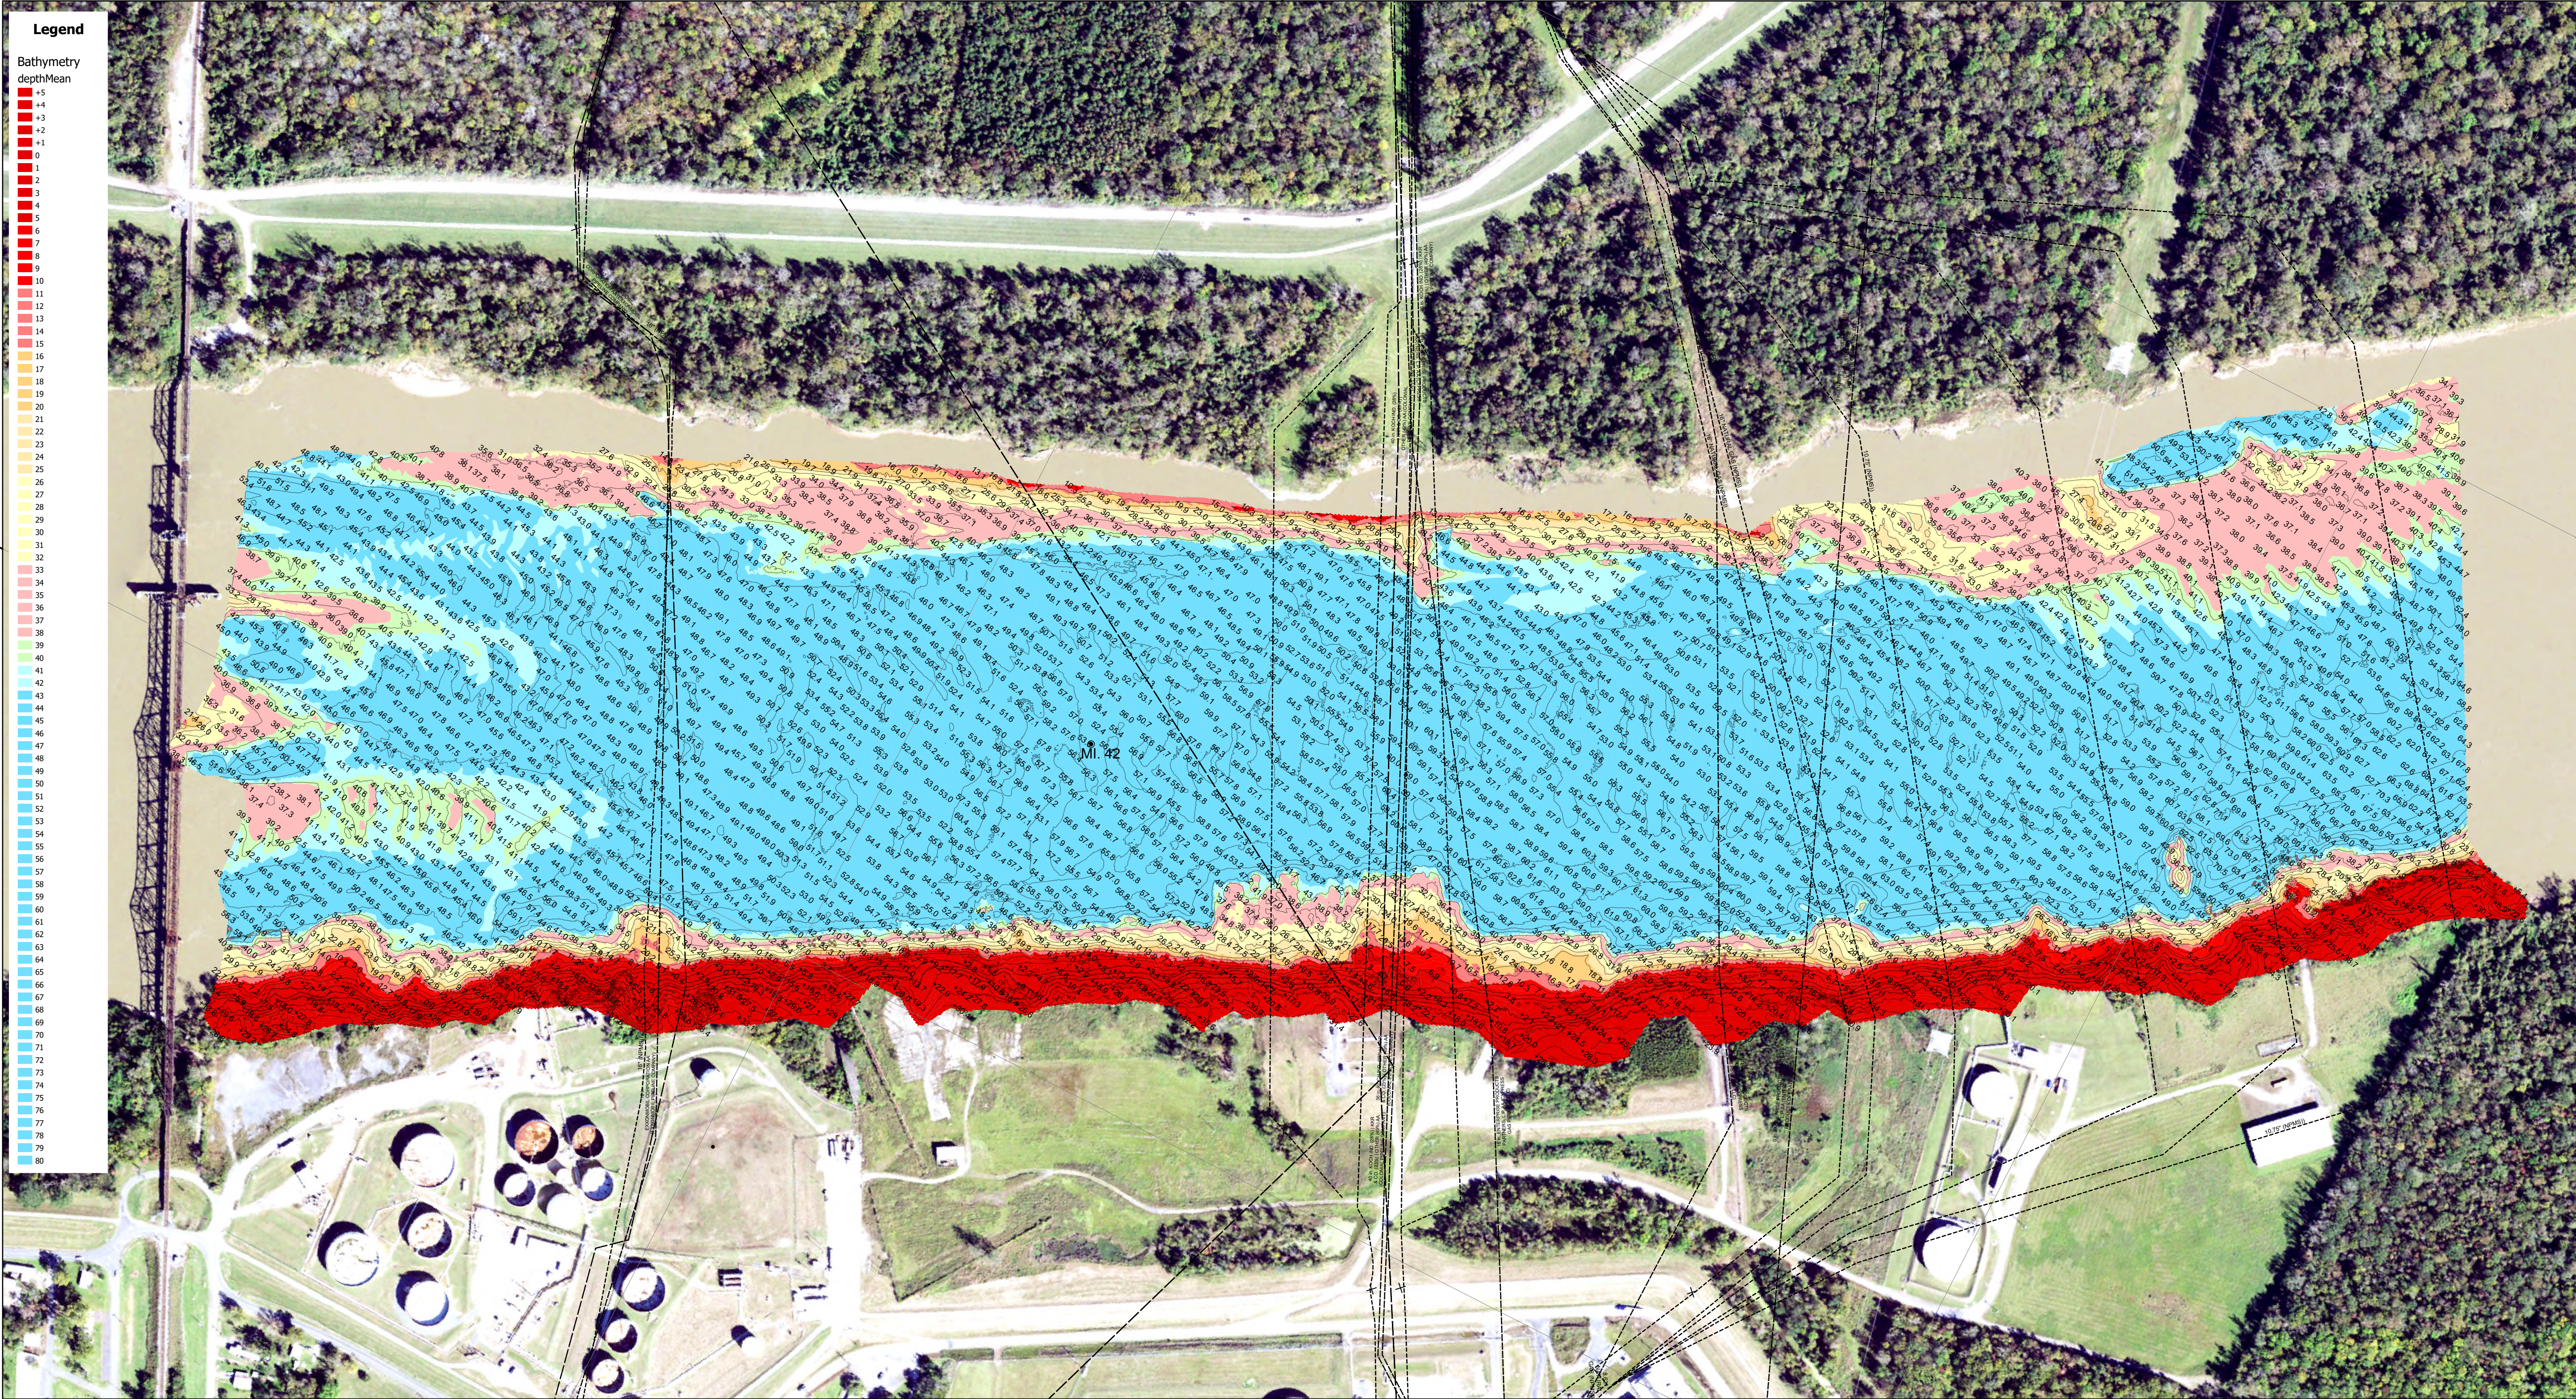

Gage Reading: KROTZ SPRINGS: 3.44 NAVD88
 Sea Conditions: CALM
 Vessel Name: OB169
 Survey Type: MB,LID
 Sounding Frequency***: 400KHZ

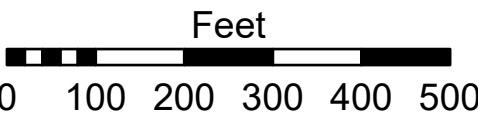

NOTES:

Horizontal Coordinate System:
 North American Datum of 1983 (NAD83), projected to the State Plane
 Coordinate System (SPCS), Louisiana South Zone. Distance units in U.S. Survey Feet.

Vertical Datum:
 Soundings are shown in feet and indicate depths below North American Vertical Datum (NAVD88).

The location of navigation aids are base on and provided by the U.S. Coast Guard.

2021 Aerial Photography data source: NAIP.

Reference is N.O.A.A. Navigation Chart No. 11355.

** Shoalest Sounding per Quarter Per Reach.

*** High frequency (200 kHz) survey data represents the first signal return at a sounding location and will include suspended solids, known as "fluff", if present. Low frequency (20 kHz) survey data normally penetrates through this "fluff" layer to depict elevations of consolidated bottom material. Low frequency accuracies may vary depending on channel conditions and fathometer settings.

U.S. ARMY CORPS OF ENGINEERS		
Submitted:	Surveyed By: JAL/T	
Recommended: Chief, Survey Section	Plotted By: JH	
Approved: Chief, Waterways Maintenance Section	Checked By: JH	

ATCHAFALAYA RIVER

KROTZ SPRINGS

AS_46_KRT_20260105_CS_3X3

05 January 2026

Sheet Reference Number

46 of 66