


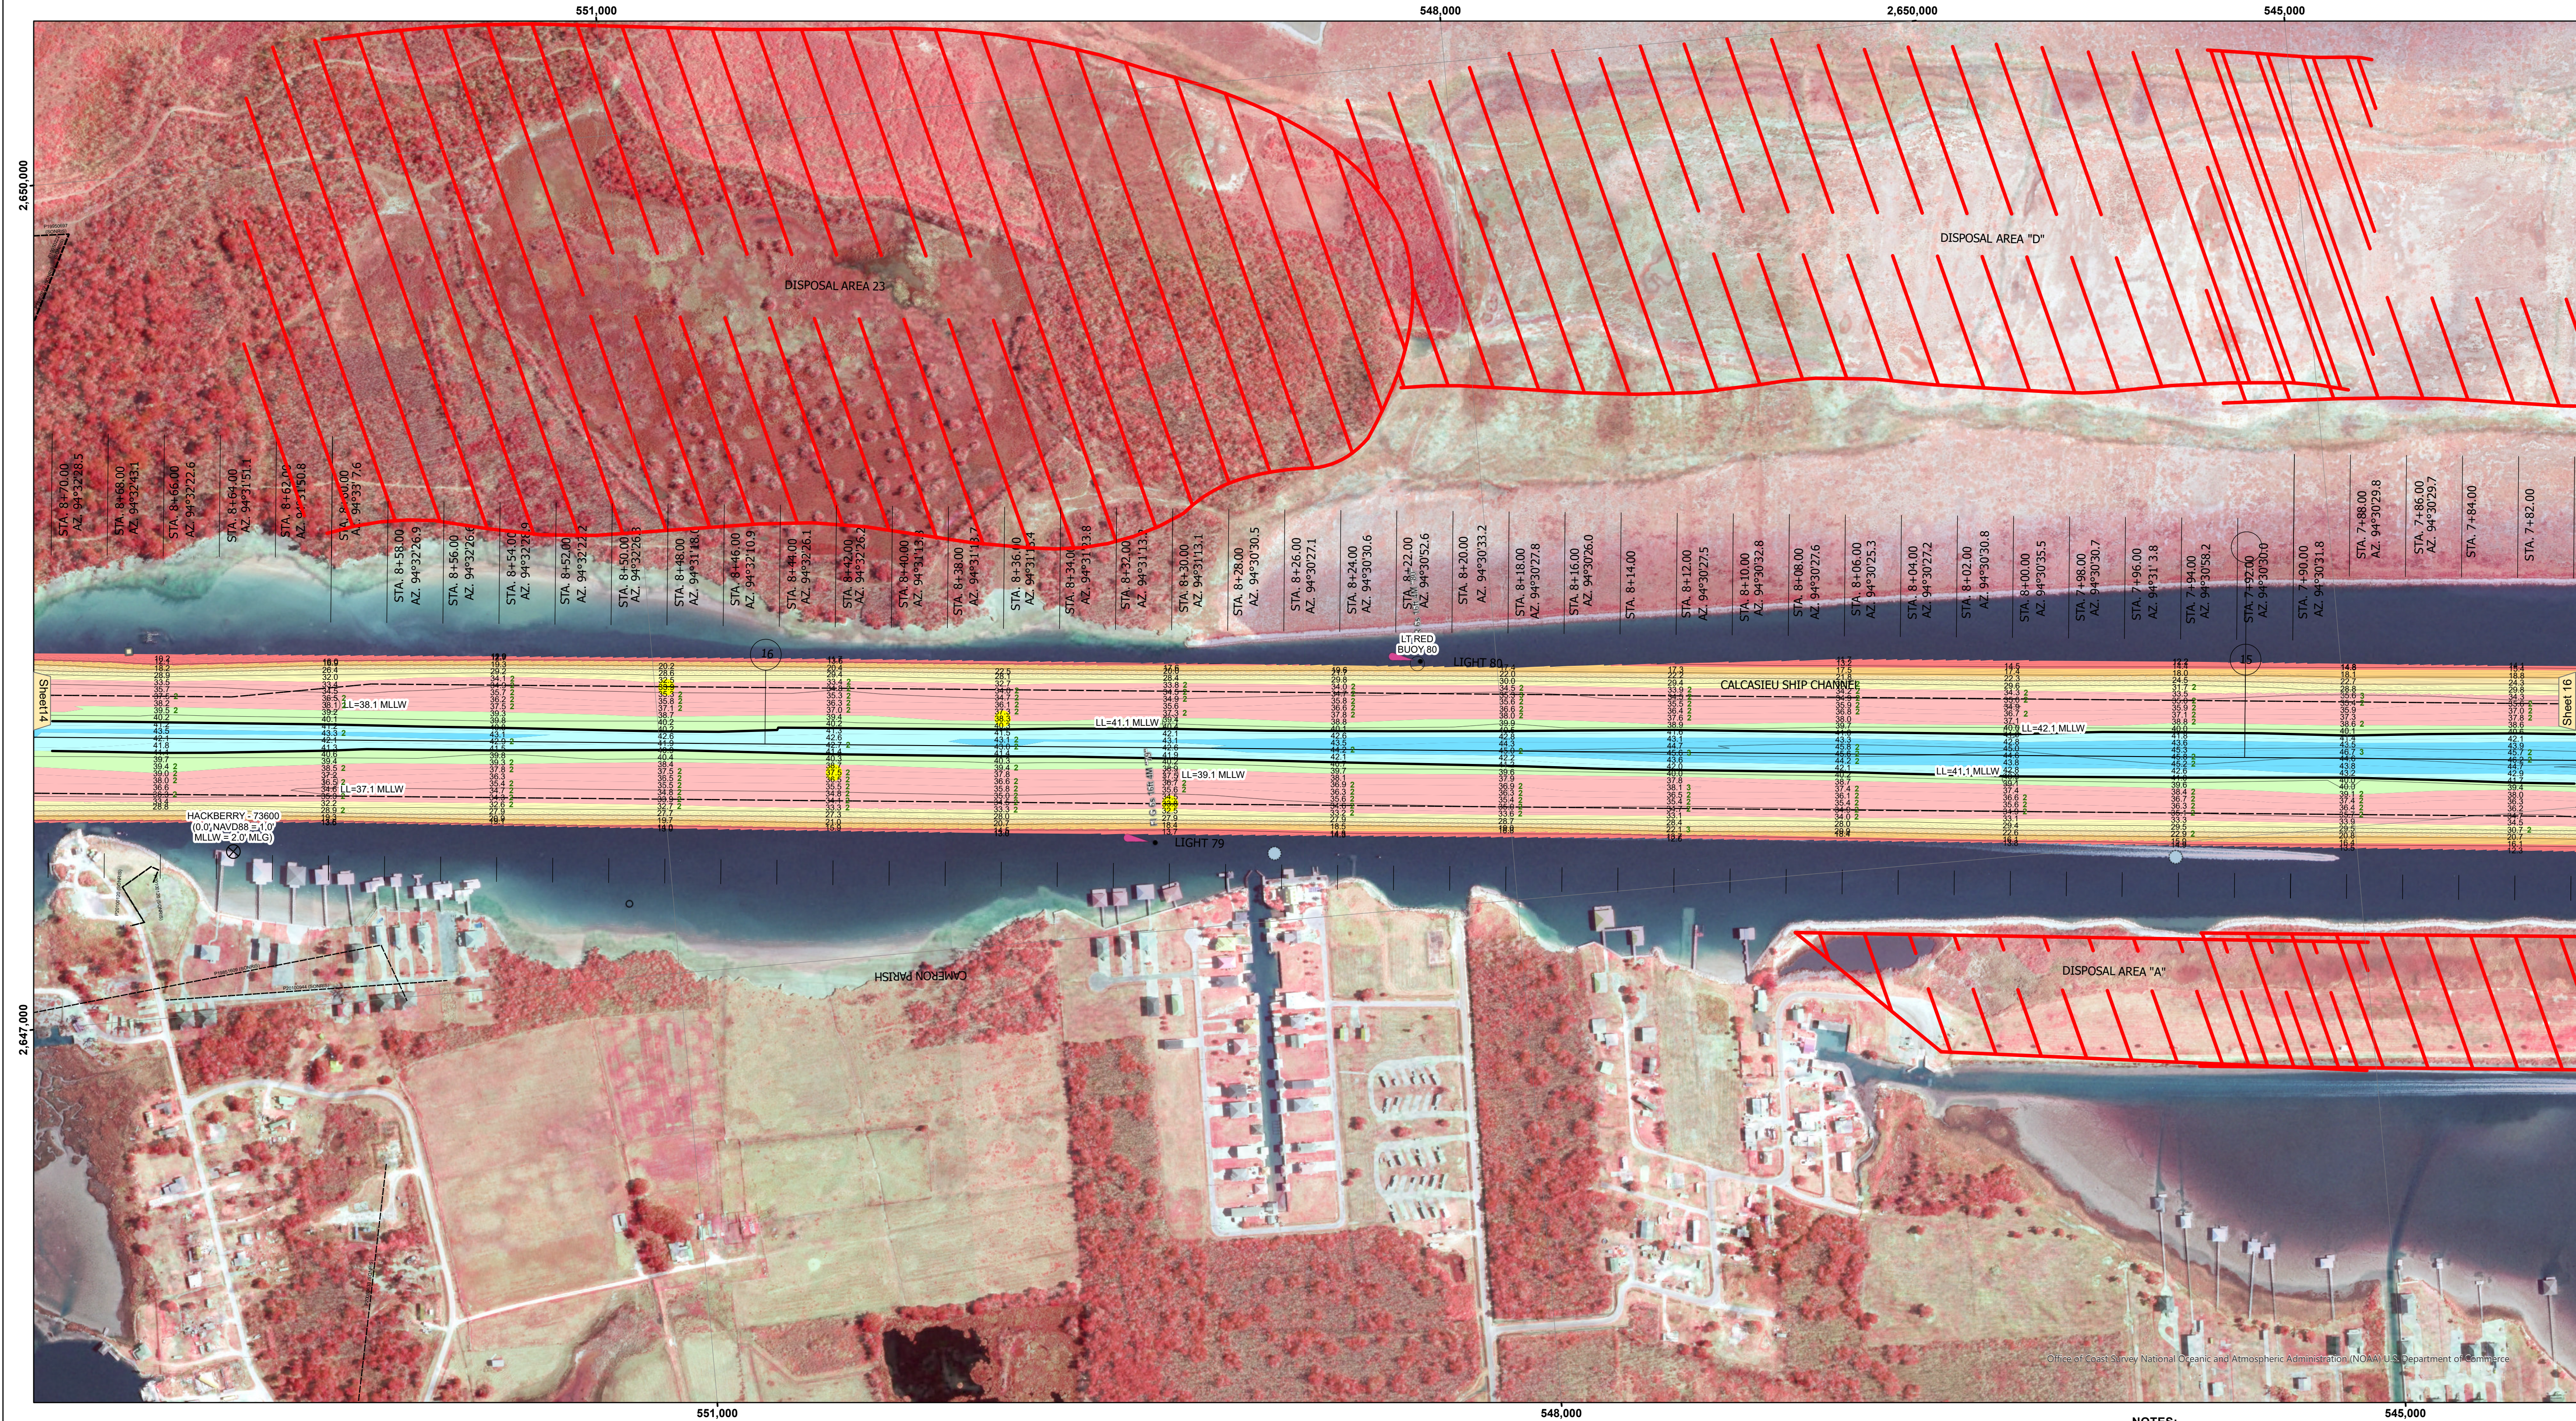

**DISTRIBUTION LIABILITY:** The data represents the results of data collection and processing for a specific US Army Corps of Engineers project. It is only valid for its intended use, content, time and accuracy. The user is responsible for the results of any use of the data for any purpose other than that intended for the data. 

|                                                      |                       |
|------------------------------------------------------|-----------------------|
| U.S. ARMY CORPS OF ENGINEERS<br>NEW ORLEANS DISTRICT |                       |
| Submitted:                                           | Surveyed By:<br>SP/JS |
| Recommended:                                         | Plotted By:<br>BD     |
| Approved:                                            | Checked By:<br>AO/JH  |

**CALCASIEU SHIP CHANNEL  
LOWER SHEET 15  
CR\_15\_LWR\_20260921\_CS  
21 September 2026**

**Sheet  
Reference  
Number  
15 of 53**

Revision Number:  
5.26.07.27-5.26.07.27