


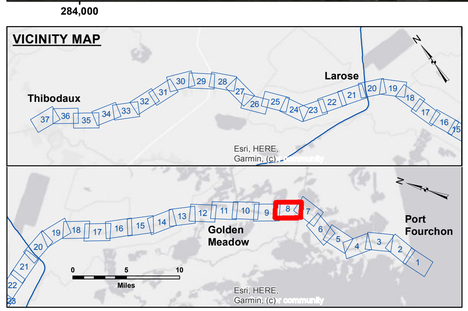

LEGEND

- Federal Navigation Channel
- Federal Navigation Center Line
- As-built Pipeline/Cable
- Unconfirmed Pipeline/Cable
- Project Depth Contour
- Cable Area
- Placement Area
- Anchorage Area
- Obstruction Point
- Wrecks-Submerged
- Borrow Area
- Shoalest Sounding**
- Beacon, General
- Red Navigation Buoy
- Green Navigation Buoy
- -16' and above
- -16' to -24'
- -24' and below

Gage Reading:	MLG
Sea Conditions:	CALM
Vessel Name:	S3005
Survey Type:	CONDITION
Sounding Frequency***:	LOW

Feet
0 500 1,000 1,500 2,000

NOTES:

Horizontal Coordinate System:
North American Datum of 1983 (NAD83), projected to the State Plane Coordinate System (SPCS), Louisiana South Zone. Distance units in U.S. Survey Feet.

Vertical Datum:
Soundings are shown in feet and indicate depths below Mean Low Gulf Datum (MLG).

Distances on the Bayou Lafourche are shown at 1 mile intervals.

The location of navigation aids are base on and provided by the U.S. Coast Guard and USACE survey crews.

2017 Aerial Photography data source: NAIP, 1998 DOQQ shown in transparent green.

Reference is N.O.A.A. Navigation Chart No. 11365 and 11346.

** Shoalest Sounding per Quarter per Reach.

*** High frequency (200 kHz) survey data represents the first signal return at a sounding location and will include suspended solids, known as "fluff", if present. Low frequency (20 kHz) survey data normally penetrates through this "fluff" layer to depict elevations of consolidated bottom material. Low frequency accuracies may vary depending on channel conditions and fathometer settings.

US Army Corps of Engineers
District: CEMVN

DISCLAIMER
Access Constraints: The United States Government furnishes this data and makes no warranty, expressed or implied, with regard to the information and the data furnished. The United States shall be held harmless from any liability resulting from improper use of the data furnished. The information and data belong to the Government. Therefore the recipient fully agrees not to represent these data to anyone as other than Government data. The recipient also agrees not to resell these data to others without also transferring this Disclaimer.

Distribution Liability: The data represents the results of data collection and processing by the U.S. Army Corps of Engineers activity, and indicates the general existing conditions. As such, it is only valid for its intended use, content, time and accuracy as determined by the data collection and processing. The use of any of the application of the data for other than its intended purpose.

Data Constraints: Hydrographic survey data is subject to change due to environmental processes such as sedimentation, scouring activity, and natural shoaling and scouring processes. The U. S. Army Corps of Engineers assumes no responsibility for changes in the hydrographical conditions which develop after the date of publication. This data is intended for U.S. Army Corps of Engineers internal use. Project information should be verified prior to survey use.

U.S. ARMY CORPRPS OF ENGINEERS
NEW ORLEANS DISTRICT

Surveyed By:	NOAA NRT
Plotted By:	JH
Checked By:	JH
Submitted:	
Recommended:	Chief, Survey Section
Approved:	Chief, Waterways Maintenance Section

BAYOU LAFOURCHE
BAYOU LAFOURCHE
LF_08_LWR_20210904_CS_POSTIDA
04 September 2021

Sheet Reference Number
8 of 37

Revison Number:
4.2-20200420