
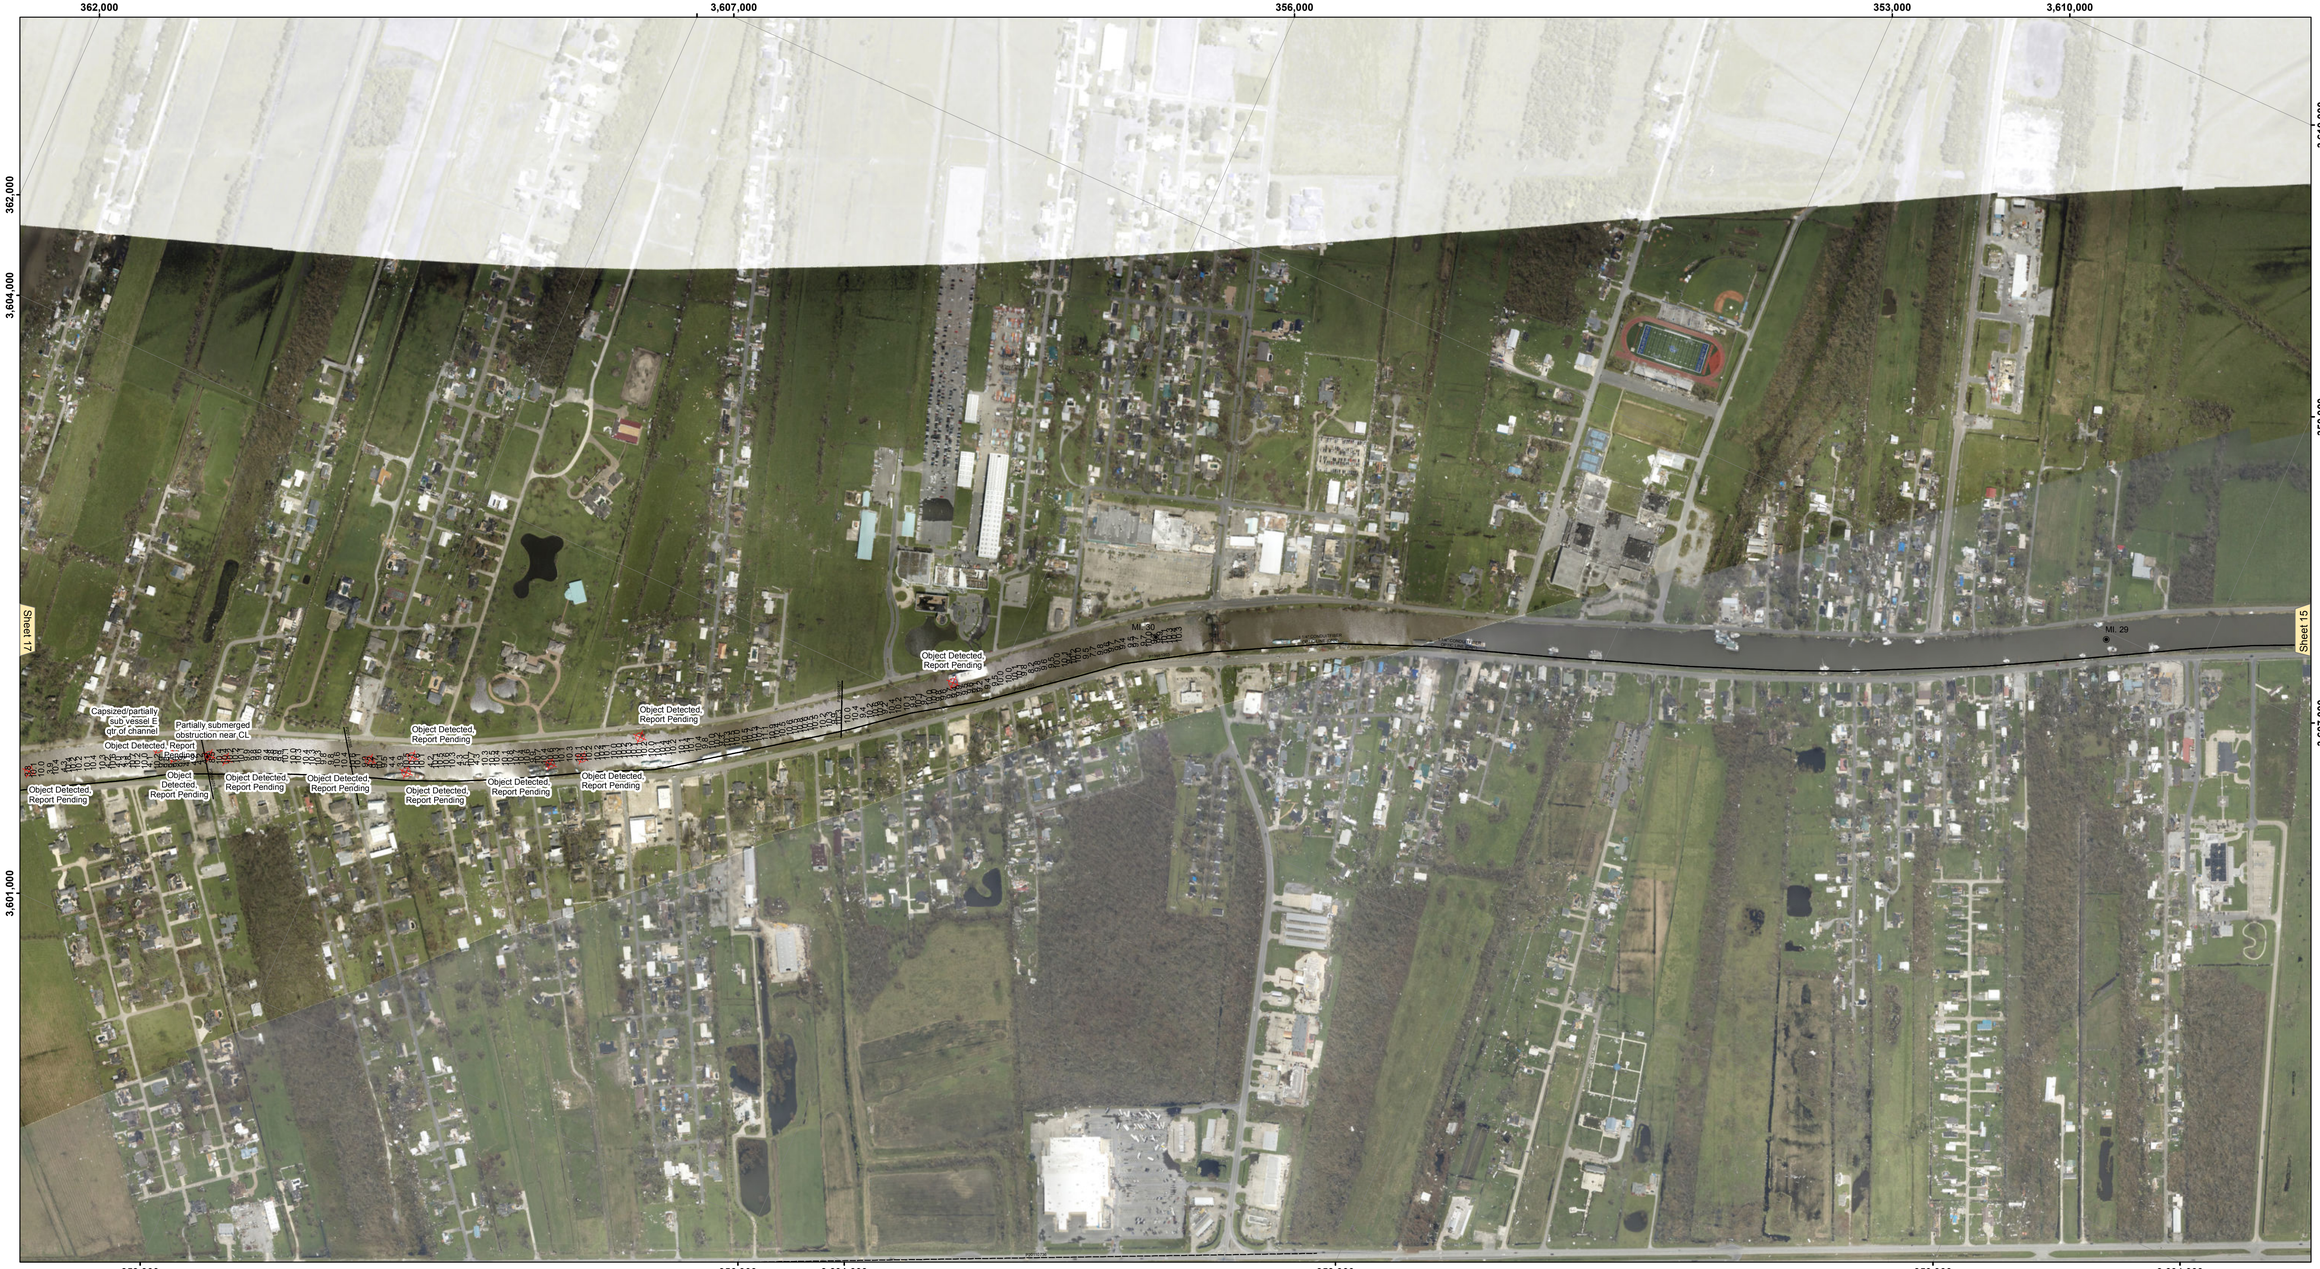


VICINITY MAP

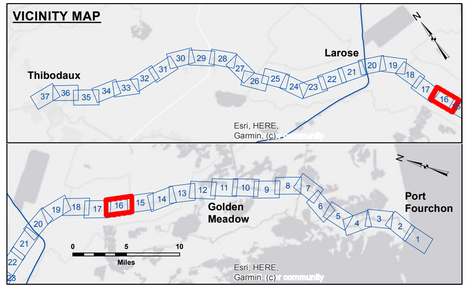

LEGEND

- Federal Navigation Channel
- Federal Navigation Center Line
- As-built Pipeline/Cable
- Unconfirmed Pipeline/Cable
- Project Depth Contour
- Cable Area
- Placement Area
- Anchorage Area
- Obstruction Point
- Wrecks-Submerged
- Borrow Area
- Shoalest Sounding**
- Beacon, General
- Red Navigation Buoy
- Green Navigation Buoy
- -16' and above
- -16' to -24'
- -24' and below

Gage Reading: MLG
Sea Conditions: CALM
Vessel Name: S3005
Survey Type: CONDITION
Sounding Frequency***: LOW

Feet
0 500 1,000 1,500 2,000

NOTES:

Horizontal Coordinate System:
North American Datum of 1983 (NAD83), projected to the State Plane Coordinate System (SPCS), Louisiana South Zone. Distance units in U.S. Survey Feet.

Vertical Datum:
Soundings are shown in feet and indicate depths below Mean Low Gulf Datum (MLG).

Distances on the Bayou Lafourche are shown at 1 mile intervals.

The location of navigation aids are base on and provided by the U.S. Coast Guard and USACE survey crews.

2017 Aerial Photography data source: NAIP, 1998 DOQQ shown in transparent green.

Reference is N.O.A.A. Navigation Chart No. 11365 and 11346.

** Shoalest Sounding per Quarter per Reach.

*** High frequency (200 kHz) survey data represents the first signal return at a sounding location and will include suspended solids, known as "fluff", if present. Low frequency (20 kHz) survey data normally penetrates through this "fluff" layer to depict elevations of consolidated bottom material. Low frequency accuracies may vary depending on channel conditions and fathometer settings.

US Army Corps of Engineers
District: CEMVN

DISCLAIMER

Access Constraints: The United States Government furnishes these data and information with the understanding that it does not assume responsibility for any consequences resulting from the use thereof. These data belong to the Government. Therefore the recipient fully agrees not to represent these data to anyone as other than Government data. The recipient also agrees to forward a copy of these data to others without also transferring this Disclaimer.

Distribution Liability: The data represents the results of data acquisition and processing conducted by Government agencies and contractors using methods and equipment in accordance with current standards and practices. The U.S. Government makes no warranties, expressed or implied concerning the accuracy, completeness, reliability, or suitability of this information and the data furnished. The United States shall be held harmless from any liability resulting from improper or incorrect use of the data. Due to inherent limitations in measuring and depicting features, the data may not identify all features in an area or accurately represent the size of features identified. The data is subject to change as additional data becomes available and as a result of updated methodology, processing, interpretation, and quality control procedures. Data users are responsible for assessing the adequacy of the data for their intended use. The U.S. Government is not responsible for any changes made to the data after the date of publication. The data is intended for U.S. Army Corps of Engineers' navigation purposes only. Prospective users should verify current conditions before using data.

U.S. ARMY CORPS OF ENGINEERS
NEW ORLEANS DISTRICT

Submitted:	Surveyed By: NOAA NRT	
Recommended:	Plotted By: JH	Chief, Survey Section
Approved:	Checked By: JH	Chief, Waterways Maintenance Section

BAYOU LAFOURCHE
BAYOU LAFOURCHE
LF_16_LWR_20210904_CS_POSTIDA
04 September 2021

Sheet Reference Number
16 **of** 37

Revison Number:
4.2-20200420