


DOWNSTREAM

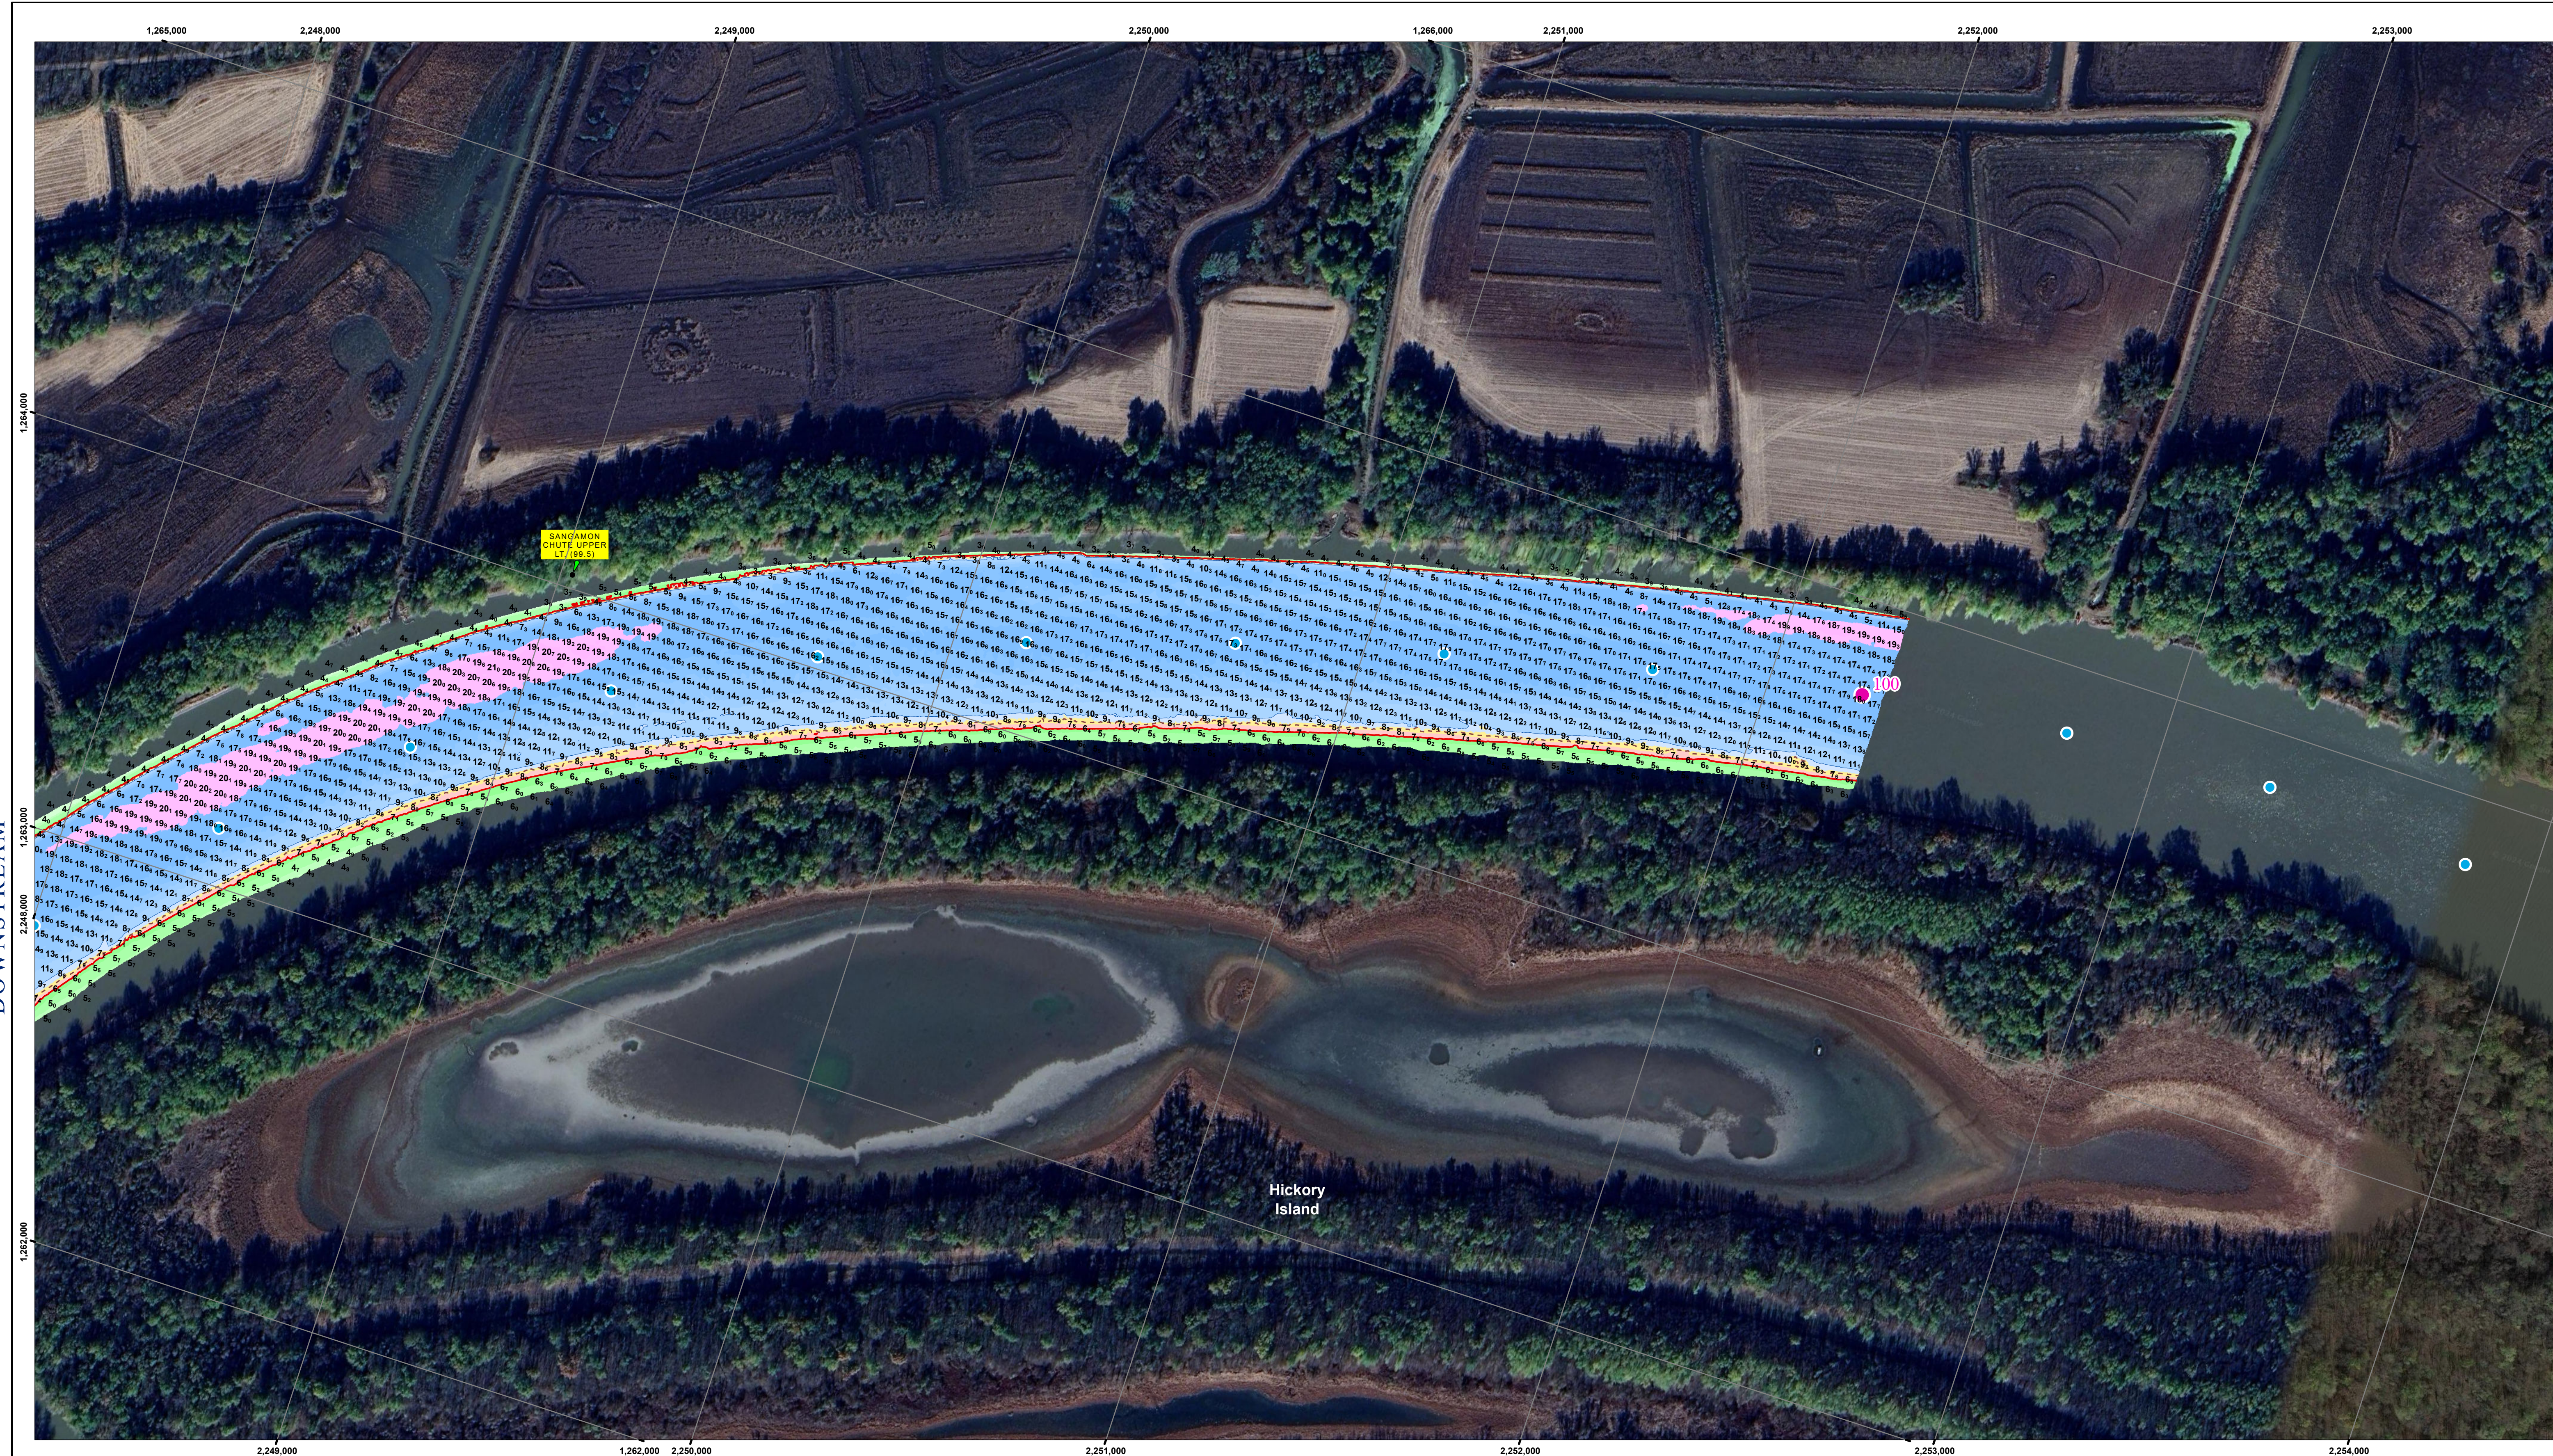

Symbol	Description	Date	Approved
	Map Document Grid is 100' x 100'		
	Points represent shallowest depth value derived from 40 foot grid.		

U.S. ARMY ENGINEER DISTRICT CORPS OF ENGINEERS	Designed By:	Date: 6/25/2024
	Drawn By:	File No.
	Checked By:	I.S.O. Sheet File Name:
	Reviewed By:	Solicitation Number:

Sheet
Reference
Number
127 of 147

UPSTREAM




NOTES:

Survey Date: June 24, 2024
Conducted by: Deidre S. Hunter C
Survey Vessel: SV Ragnar
Flat Pool: 429'
Water Surface: 430.71
Stage: +1.64
Water Surface Source: GAGE
Downstream Gage: Beardstown RM 88.5
Upstream Gage: Havana RM 119.6
RTK to Pool Datum: NA

Processed in ArcGIS by: Dan M 6/25/2024
Document Name: IL_LA_MVR_20240624_CS_09801000_24A


Horizontal Projection: State Plane, NAD 1983
Illinois West - 1202, U.S. Survey Feet
Vertical Datum: NGVD 1929 U.S. Survey Feet.
Imagery: Google

The information depicted on this map represents the results of
a survey conducted on the date indicated and
can only be considered to represent the general condition
existing at that time.

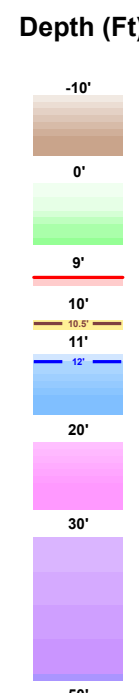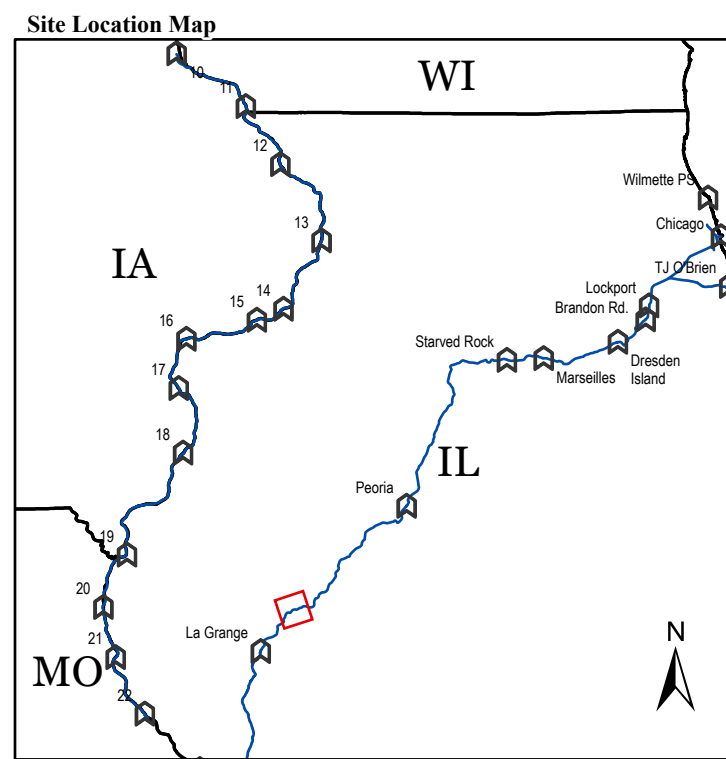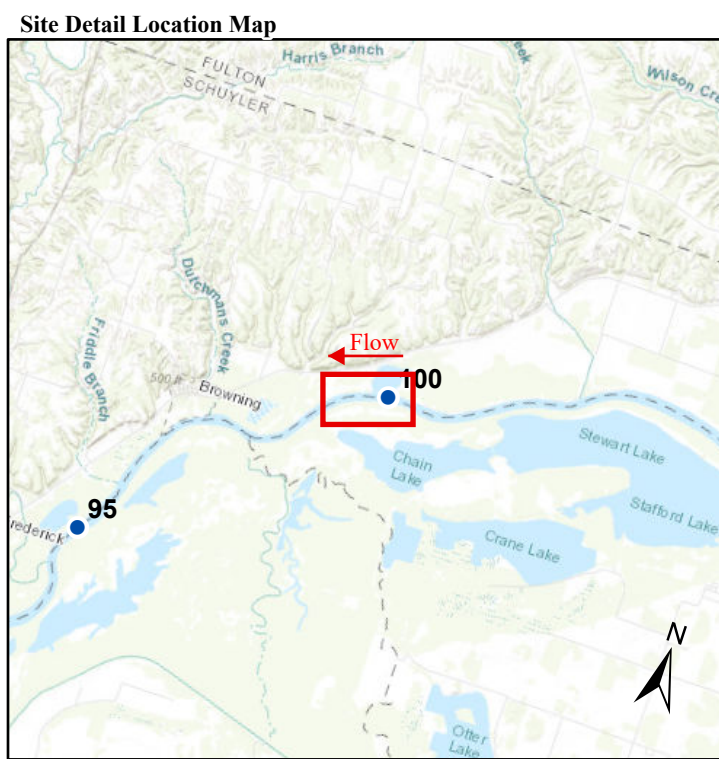

- River Mile**
- Mile
 - Tenth
- River Features**
- Wing Dam Location
- Lights**
- Green
 - Red
 - White
 - Yellow

- Daybeacon**
- NR: Rhombus, Red and White
 - NG: Rhombus, Green and White
 - SG: Square, Green
 - TR: Triangle, Red
- Lateral Buoys**
- Green
 - Red
- Caution Areas**
- Submerged Pipeline
 - Submerged Pipe Area
 - Submerged Cable
 - Submerged Cable Area

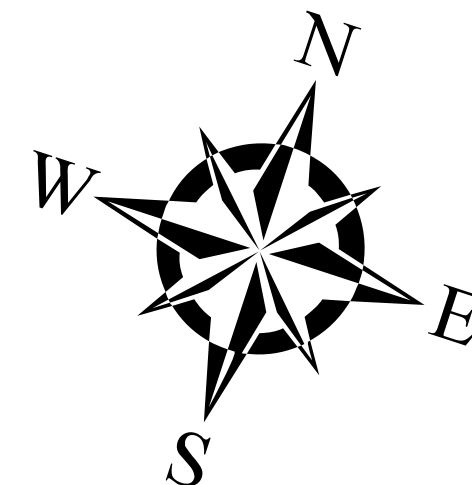

US ARMY CORPS OF ENGINEERS
ROCK ISLAND DISTRICT
CEMVR - OD-T
WATERWAY: ILLINOIS WATERWAY
POOL: LaGrange
REACH: Elm Island Upper
REACH MILES: 99.1 to 100.3
SURVEY TYPE: CONDITION
COLLECTION TYPE: Multibeam

0 95 190 380 570 760 950 1,140
1 inch = 200 feet
Feet
SURVEYED RIVER MILES: 98.0-100.0

DOWNSTREAM







NOTES:

Survey Date: June 24, 2024
Conducted by: Deidre S. Hunter C
Survey Vessel: SV Ragnar
Flat Pool: 429'
Water Surface: 430.71
Stage: +1.64
Water Surface Source: GAGE
Downstream Gage: Beardstown RM 88.5
Upstream Gage: Havana RM 119.6
RTK to Pool Datum: NA

Processed in ArcGIS by: Dan M 6/25/2024
Document Name: IL_LA_MVR_20240624_CS_09801000_24A

Horizontal Projection: State Plane, NAD 1983
Illinois West - 1202, U.S. Survey Feet
Vertical Datum: NGVD 1929 U.S. Survey Feet.
Imagery: Google

The information depicted on this map represents the results of a survey conducted on the date indicated and can only be considered to represent the general condition existing at that time.

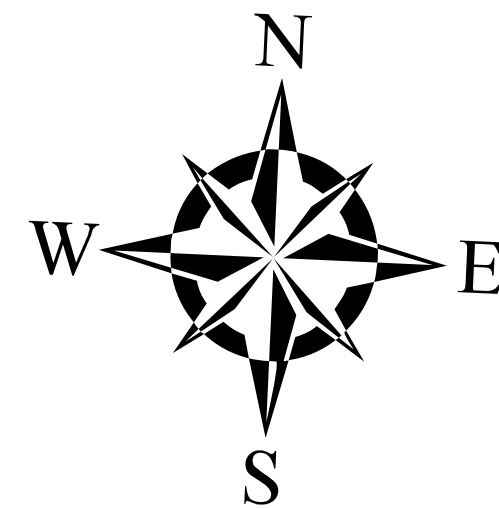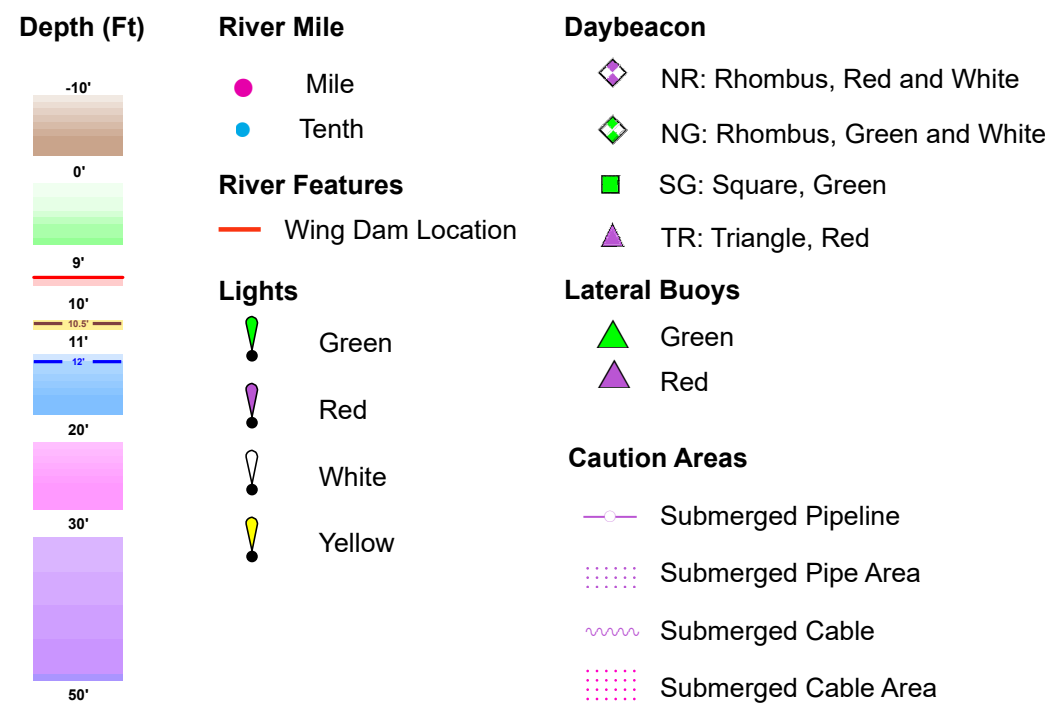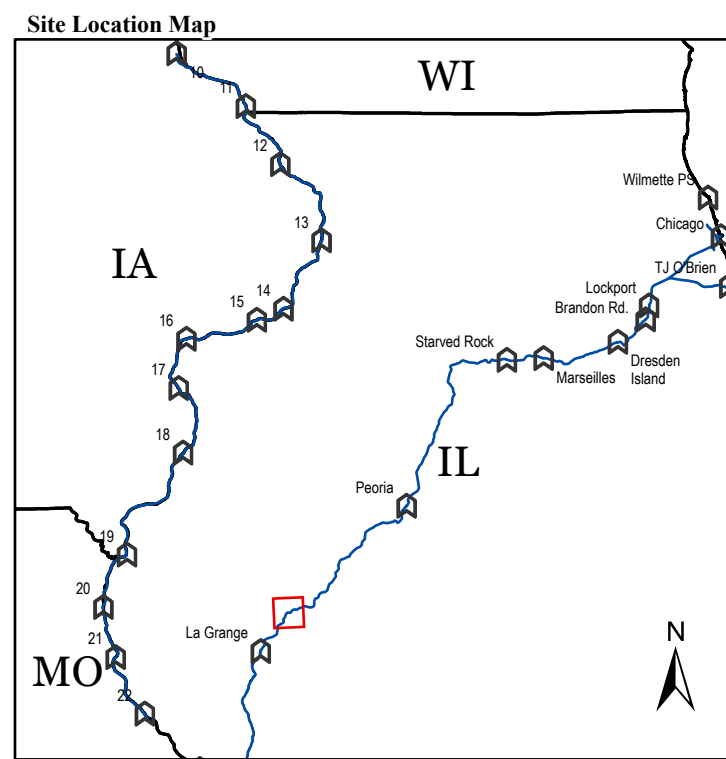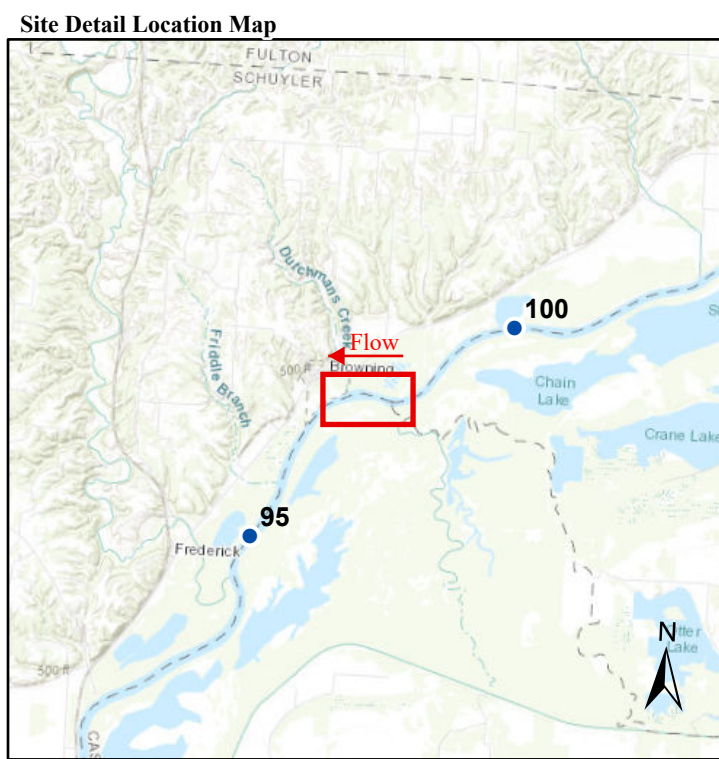

US ARMY CORPS OF ENGINEERS
ROCK ISLAND DISTRICT
CEMVR - OD-T
WATERWAY: ILLINOIS WATERWAY
POOL: LaGrange
REACH: Browning to Elm Island
REACH MILES: 97 to 98.3
SURVEY TYPE: CONDITION
COLLECTION TYPE: Multibeam

0 95 190 380 570 760 950 1,140 Feet
1 inch = 200 feet
SURVEYED RIVER MILES: 98.0-100.0



Symbol	Description	Date	Approved
	Map Document Grid is 1000' x 1000'		

U.S. ARMY ENGINEER DISTRICT CORPS OF ENGINEERS	Designed By:	Date: 6/25/2024
	Drawn By:	File No:
	Checked By:	I.S.O. Sheet File Name:
	Reviewed By:	Solicitation Number:

Sheet
Reference
Number
129 of 147

UPSTREAM