


UPSTREAM

DOWNSTREAM

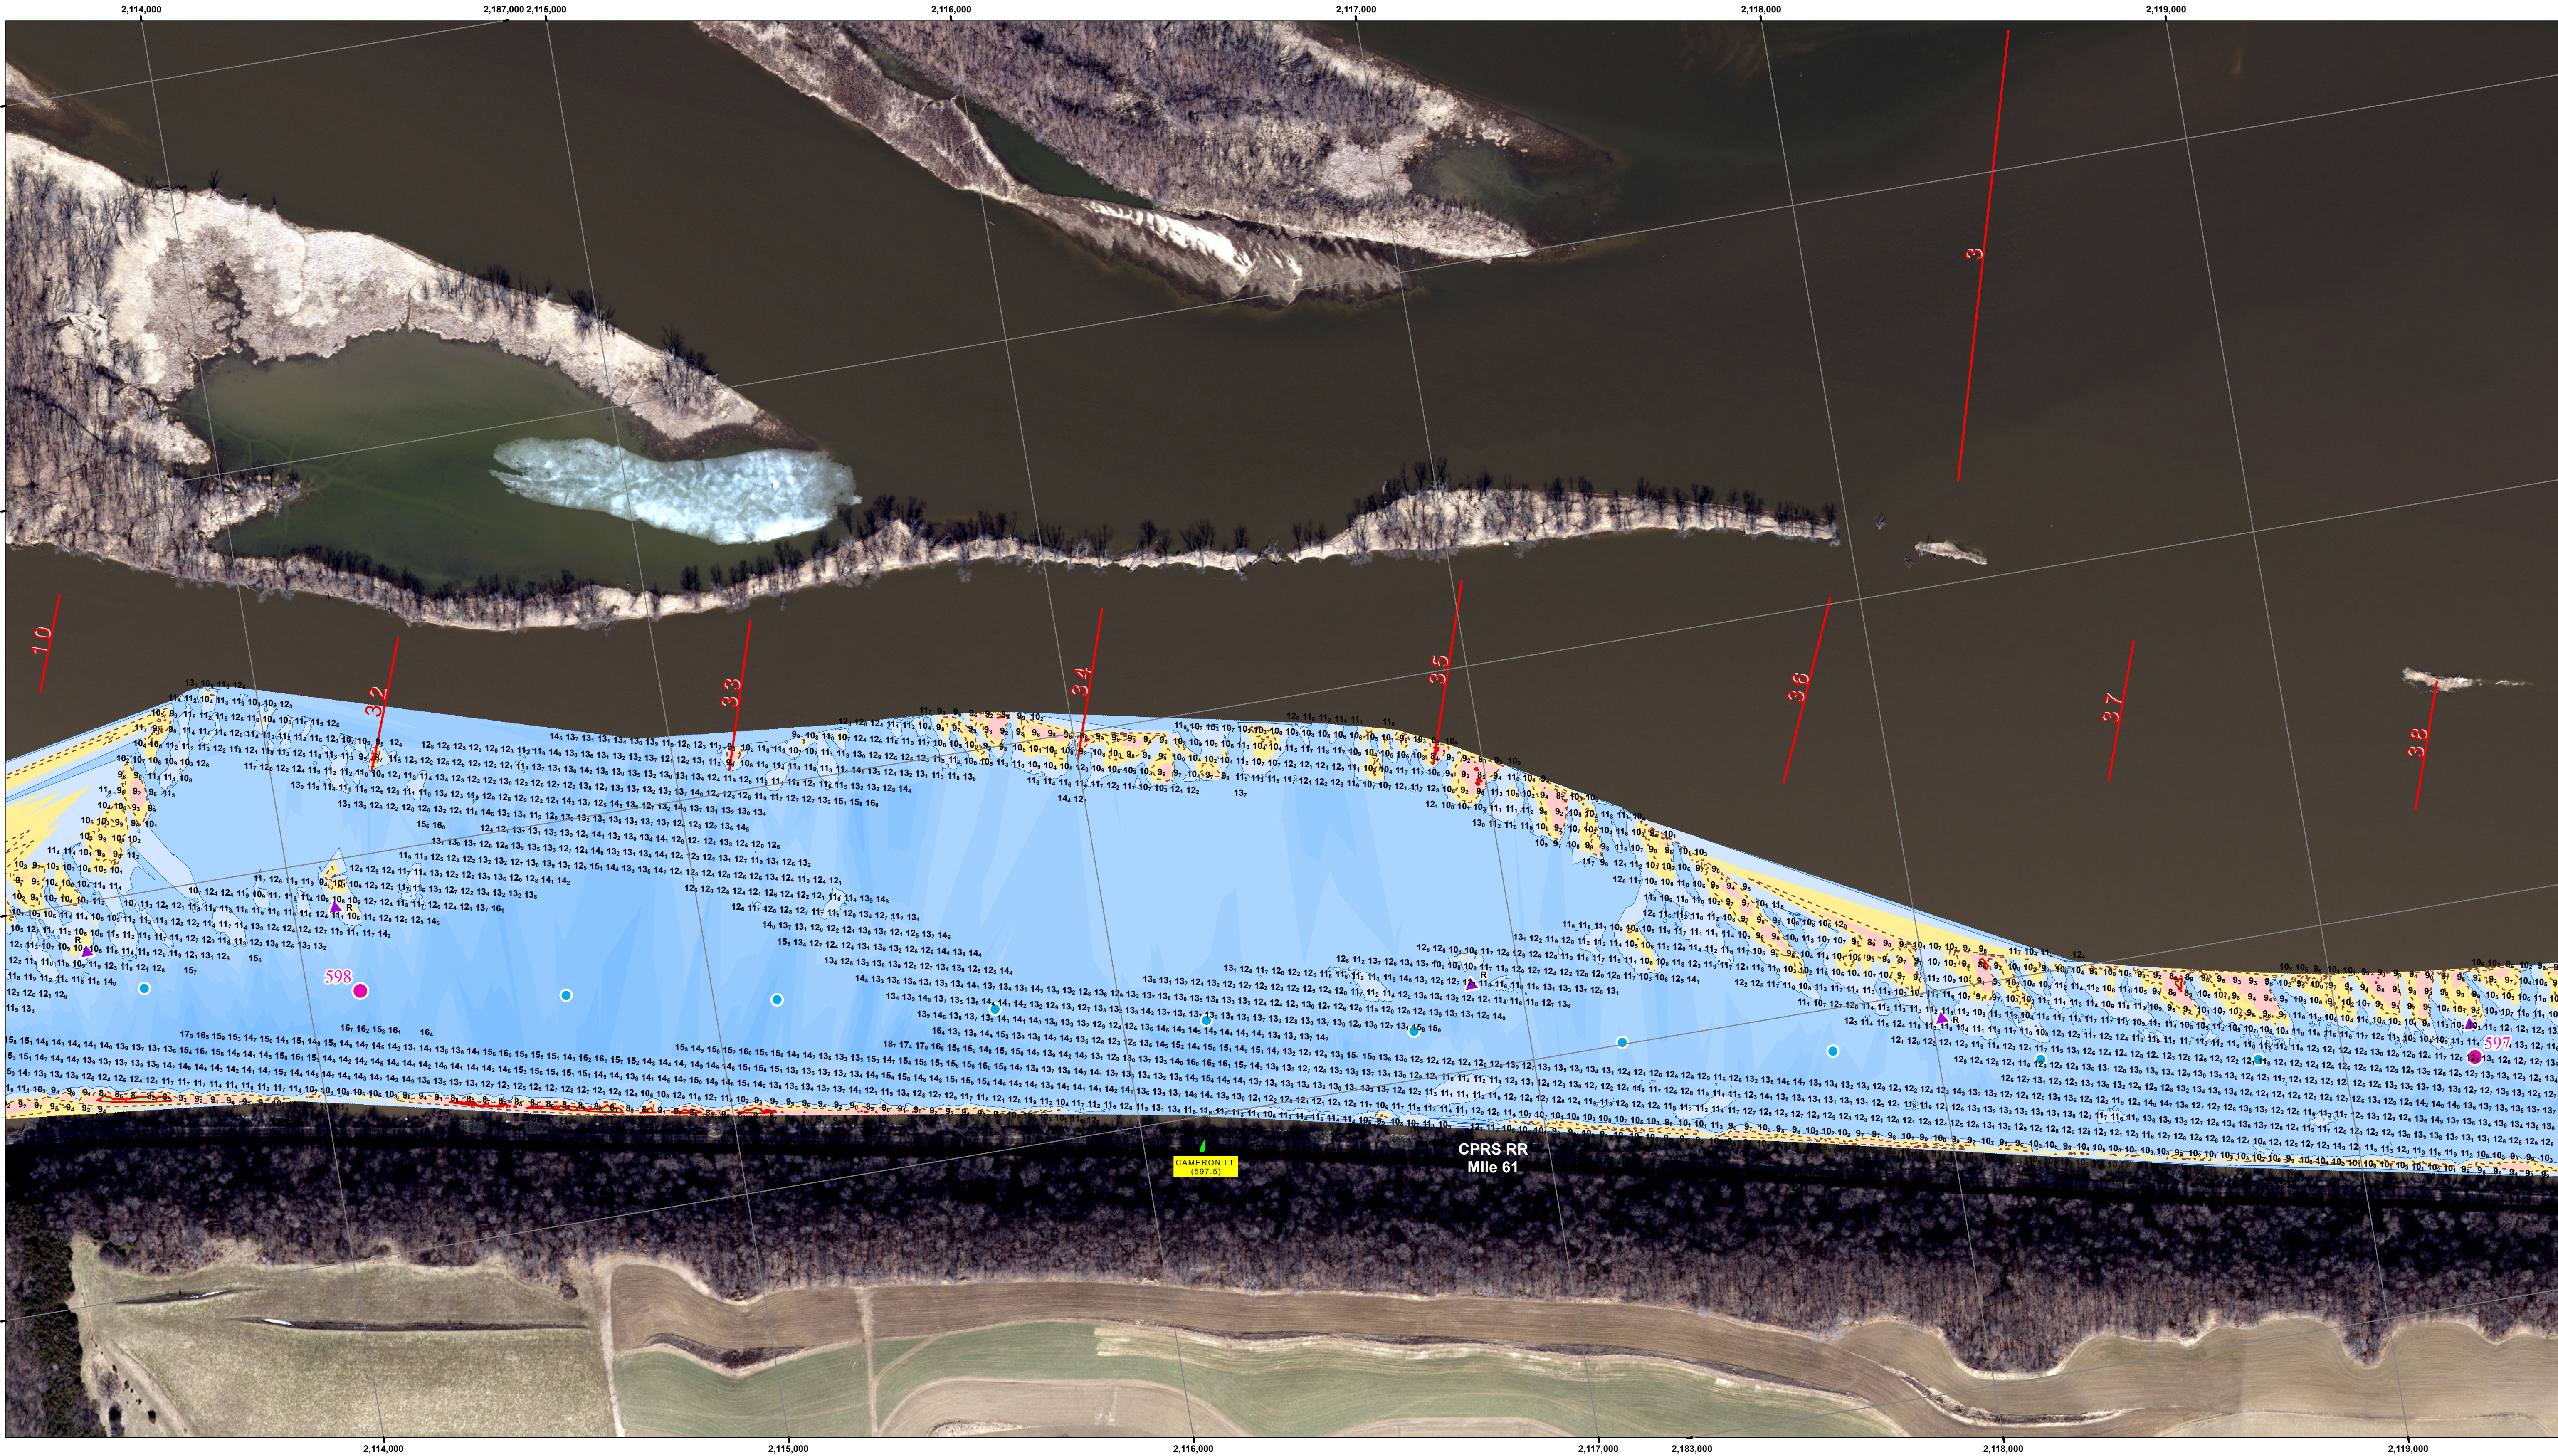

NOTES:

Survey Date: September 28, 2026
Conducted by: Kyarsgaard, Crist, Maher
Survey Vessel: SV Dubuque
Low Operating Level: 603' MSL 1912
Water Surface: 603.36
Stage: +0.36
Water Surface Source: GAGE
Upstream Gage: Cassville RM 606.7
Downstream Gage: Lock 11 RM 583.0
RTK to Pool Datum: NA

* Depths shown have been adjusted from actual depths at the time of survey to reflect depth from Low Operating Level.


Horizontal Projection: State Plane, NAD 1983
Illinois West - 1202, U.S. Survey Feet
Vertical Datum: MSL 1912 U.S. Survey Feet.

Imagery: USACE 2022 & 2024 UMR Pools





Processed in ArcGIS by: Cameron S 10/7/2026
Document Name: UM_11_MVR_20260928_CS_59506000_26A

The information depicted on this map represents the results of a survey conducted on the date indicated and can only be considered to represent the general condition existing at that time.


Site Detail Location Map

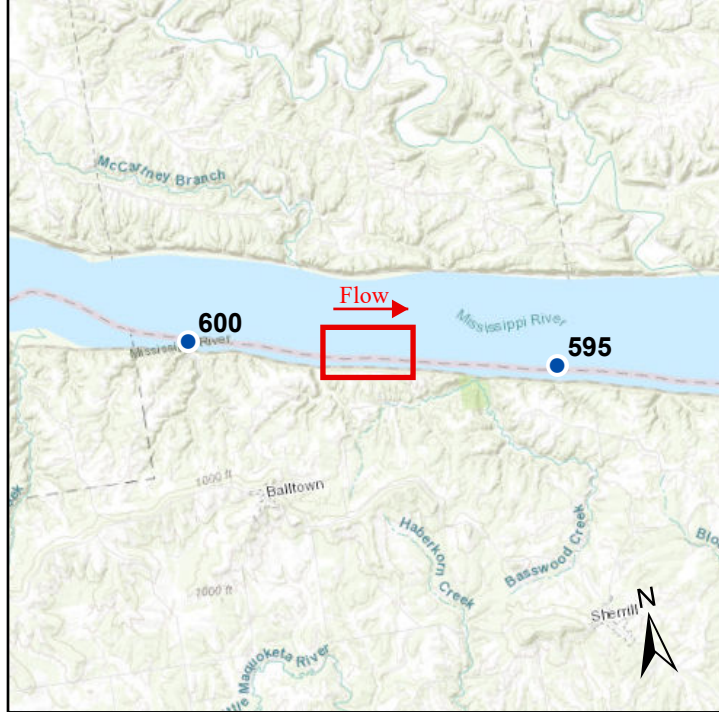

Site Location Map

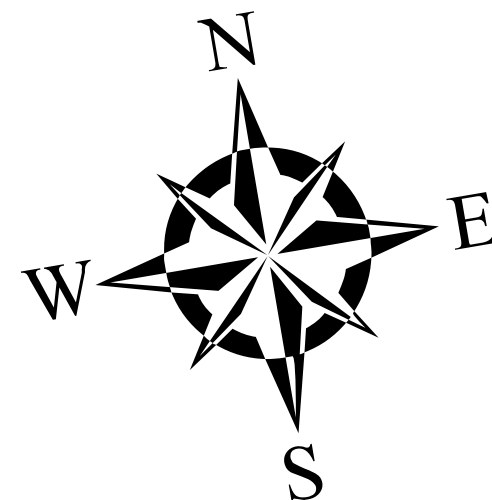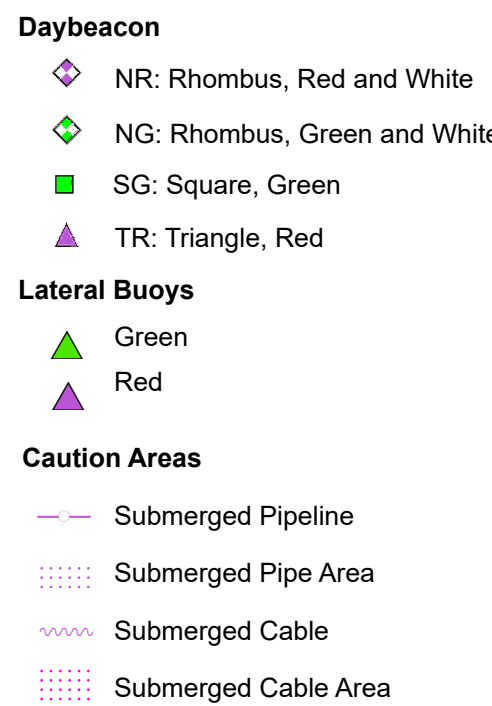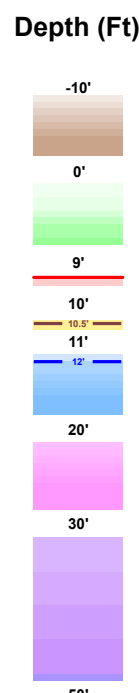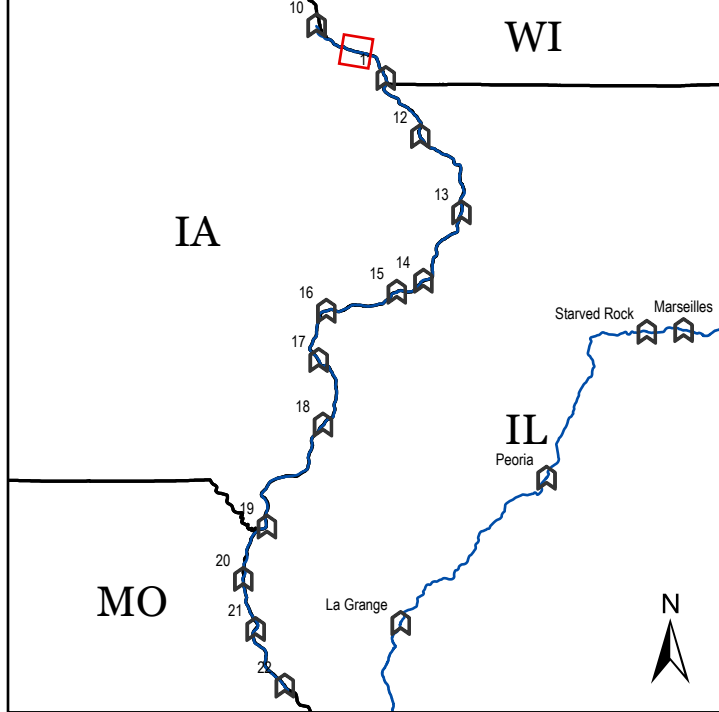


US ARMY CORPS OF ENGINEERS
ROCK ISLAND DISTRICT
CEMVR - OD-T
WATERWAY: UPPER MISSISSIPPI RIVER
POOL: 11
REACH: Hurricane
REACH MILES: 597 to 598.1
SURVEY TYPE: CONDITION
COLLECTION TYPE: Multibeam

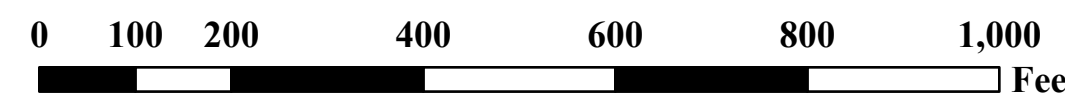

1 inch = 200 feet
Sheet Size 36" x 24"


SURVEYED RIVER MILES: 595.0-600.0

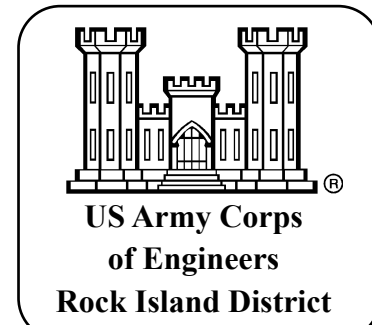

Symbol	Description	Date	Approved
	Map Document Grid is 1000' x 1000'		

Designed By:	Date:	File No.	U.S.O. Sheet File Name:
	10/7/2026		
Drawn By:	Checked By:	Reviewed By:	Solicitation Number:

Sheet
Reference
Number
24 of 435

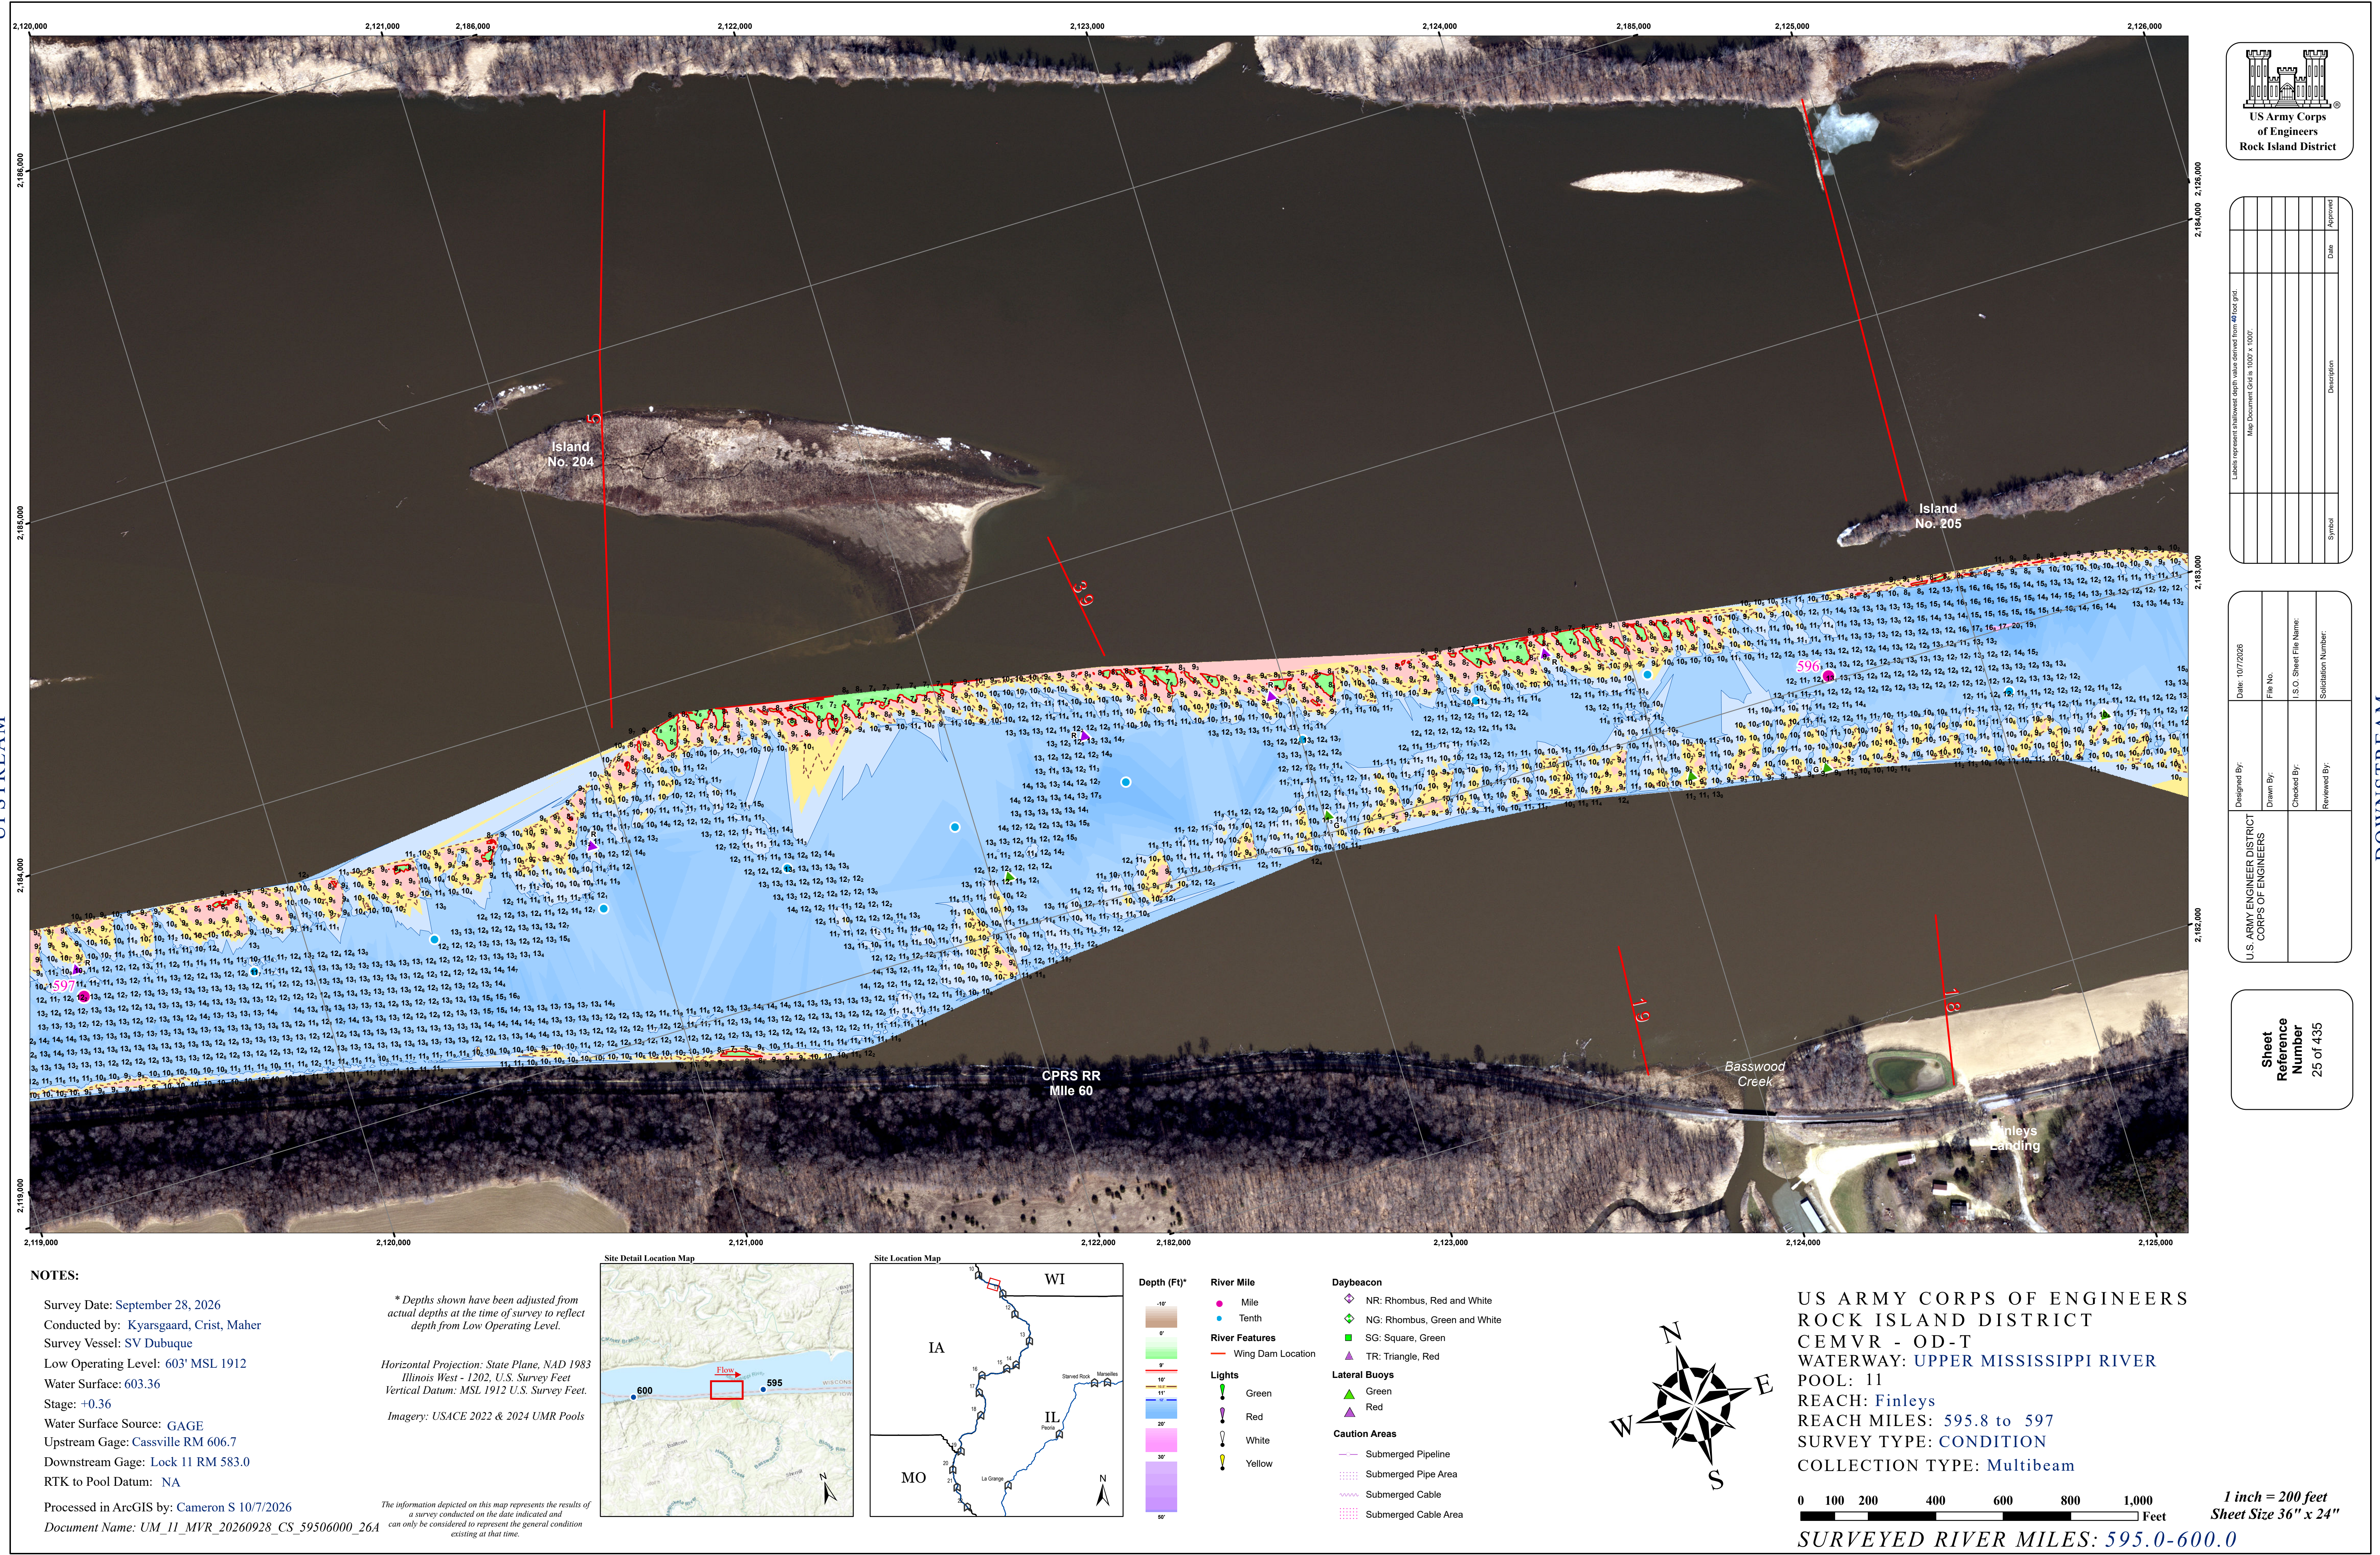

UPSTREAM

DOWNSTREAM

NOTES:

Survey Date: September 28, 2026
Conducted by: Kyarsgaard, Crist, Maher
Survey Vessel: SV Dubuque
Low Operating Level: 603' MSL 1912
Water Surface: 603.36
Stage: +0.36
Water Surface Source: GAGE
Upstream Gage: Cassville RM 606.7
Downstream Gage: Lock 11 RM 583.0
RTK to Pool Datum: NA



* Depths shown have been adjusted from actual depths at the time of survey to reflect depth from Low Operating Level.

Horizontal Projection: State Plane, NAD 1983
Illinois West - 1202, U.S. Survey Feet
Vertical Datum: MSL 1912 U.S. Survey Feet.


Imagery: USACE 2022 & 2024 UMR Pools

The information depicted on this map represents the results of a survey conducted on the date indicated and can only be considered to represent the general condition existing at that time.


Processed in ArcGIS by: Cameron S 10/7/2026
Document Name: UM_11_MVR_20260928_CS_59506000_26A

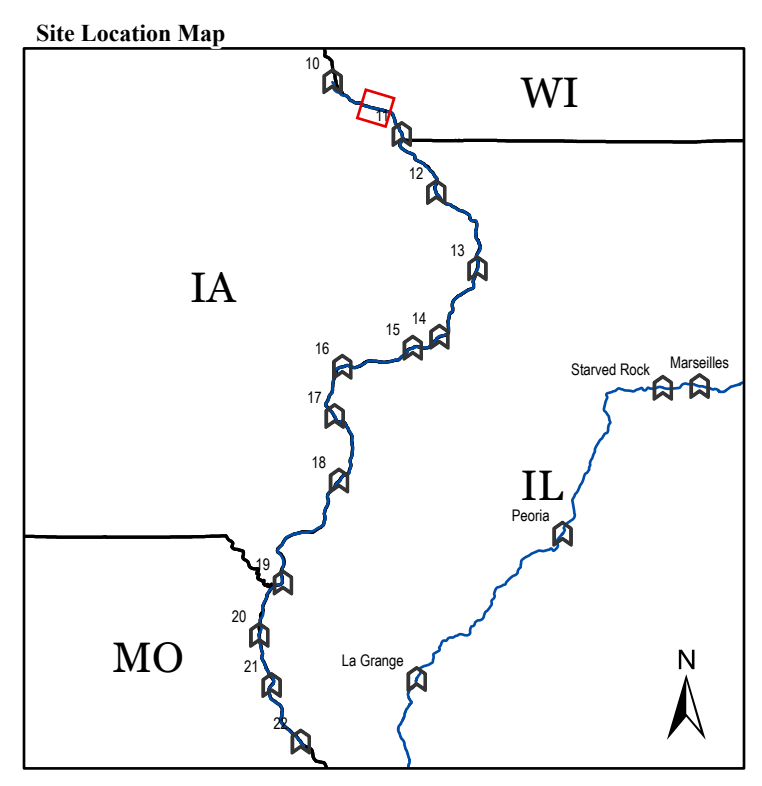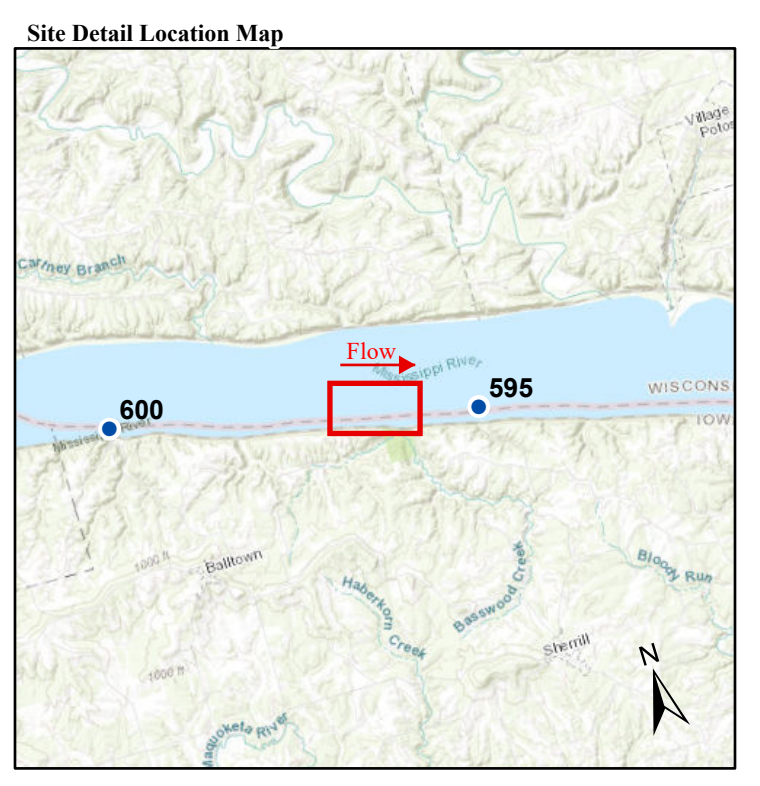

- Depth (Ft)*
- 10'
 - 9'
 - 10'
 - 11'
 - 20'
 - 30'
 - 50'
- River Mile
- Mile
 - Tenth
- River Features
- Wing Dam Location
- Lights
- Green
 - Red
 - White
 - Yellow
- Daybeacon
- NR: Rhombus, Red and White
 - NG: Rhombus, Green and White
 - SG: Square, Green
 - TR: Triangle, Red
- Lateral Buoys
- Green
 - Red
- Caution Areas
- Submerged Pipeline
 - Submerged Pipe Area
 - Submerged Cable
 - Submerged Cable Area

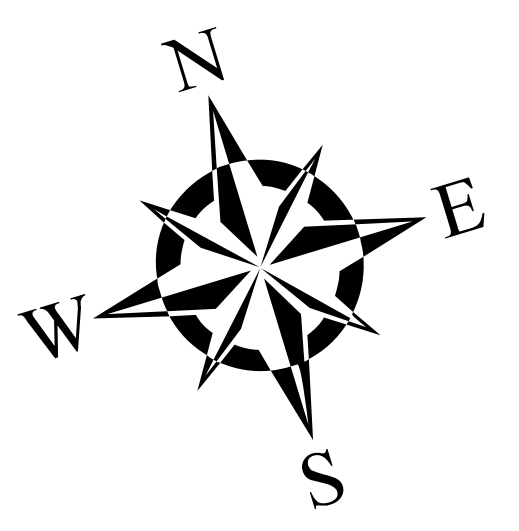

US ARMY CORPS OF ENGINEERS
ROCK ISLAND DISTRICT
CEMVR - OD-T
WATERWAY: UPPER MISSISSIPPI RIVER
POOL: 11
REACH: Finleys
REACH MILES: 595.8 to 597
SURVEY TYPE: CONDITION
COLLECTION TYPE: Multibeam

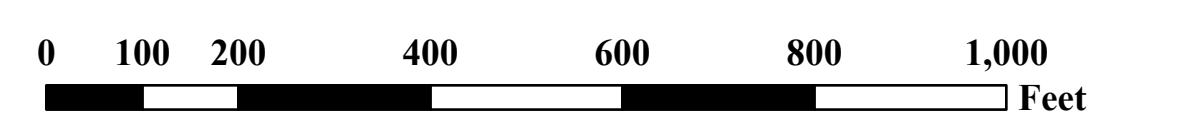

1 inch = 200 feet
Sheet Size 36" x 24"

SURVEYED RIVER MILES: 595.0-600.0



Symbol	Description	Date	Approved
	Map Document Grid is 1000' x 1000'		
	Labels represent shallowest depth value derived from 40 foot grid.		

Designed By:	Drawn By:	Checked By:	Reviewed By:
U.S. ARMY ENGINEER DISTRICT CORPS OF ENGINEERS			
Date: 10/7/2026	File No:	I.S.O. Sheet File Name:	Solicitation Number:

Sheet
Reference
Number
25 of 435

