


UPSTREAM

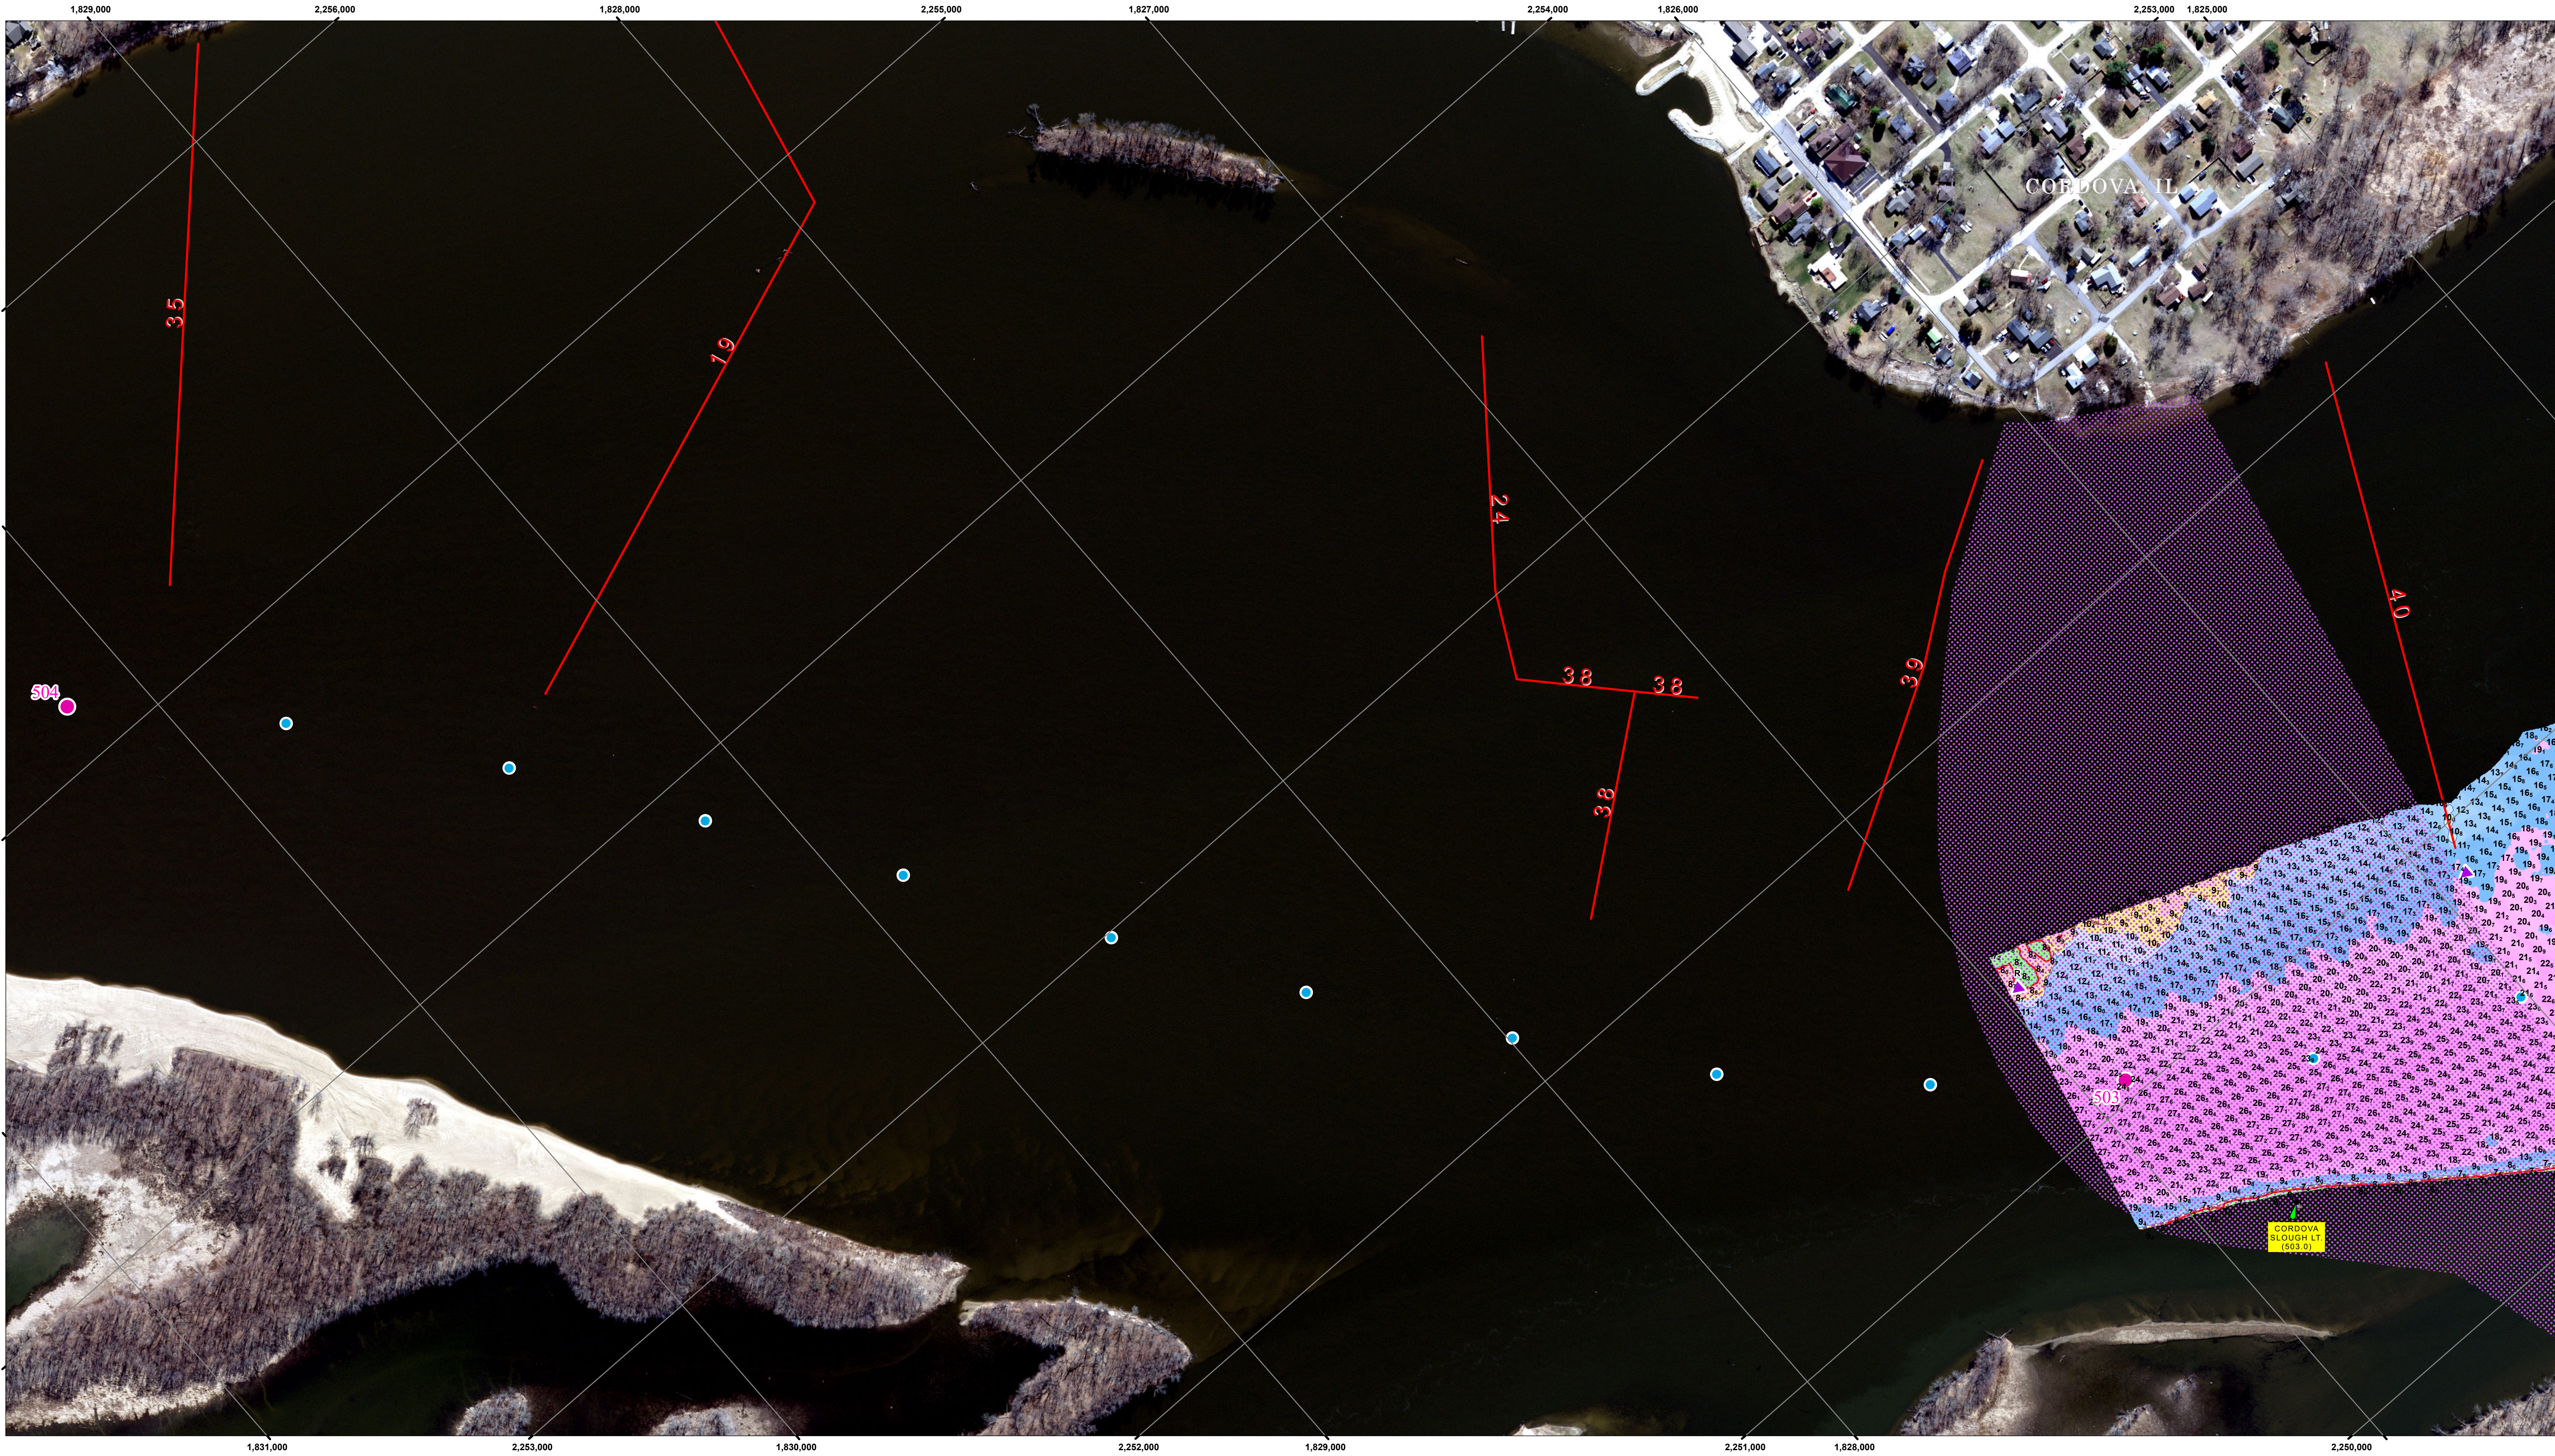

NOTES:

Survey Date: July 1, 2026
Conducted by: Jake P. Hunter C
Survey Vessel: SV Ragnar
Low Operating Level: 572' MSL 1912
Water Surface: 572.32
Stage: +0.32
Water Surface Source: RTK
Upstream Gauge: Camanche RM 511.8
Downstream Gauge: Lock 14 Pool RM 493.3
RTK to Pool Datum: +0.7


Processed in ArcGIS by: Morgan F 9/11/2026
Document Name: UM_14_MVR_20260701_CS_50155030_26A

* Depths shown have been adjusted from actual depths at the time of survey to reflect depth from Low Operating Level.







Horizontal Projection: State Plane, NAD 1983
Illinois West - 1202, U.S. Survey Feet
Vertical Datum: MSL 1912 U.S. Survey Feet.
Imagery: USACE 2022 & 2024 UMR Pools

The information depicted on this map represents the results of a survey conducted on the date indicated and can only be considered to represent the general condition existing at that time.


Site Detail Location Map

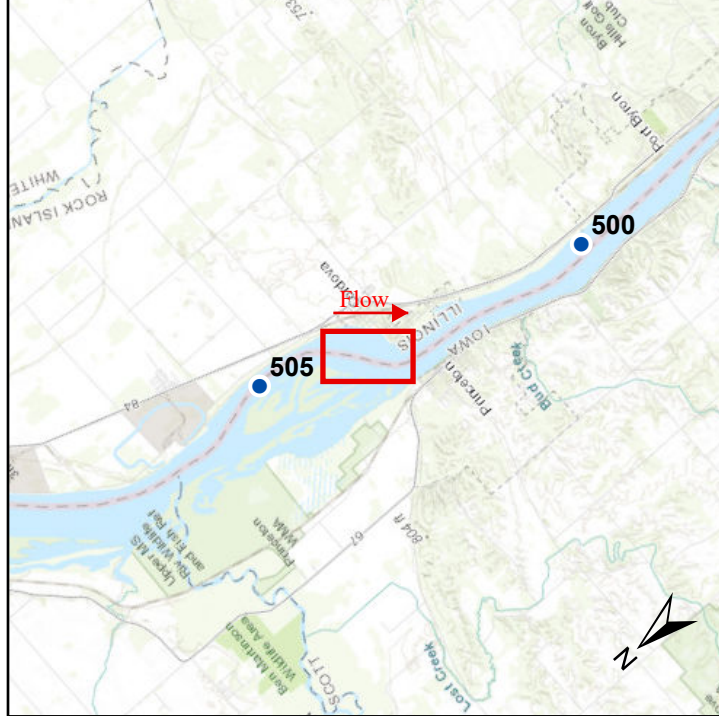


Site Location Map

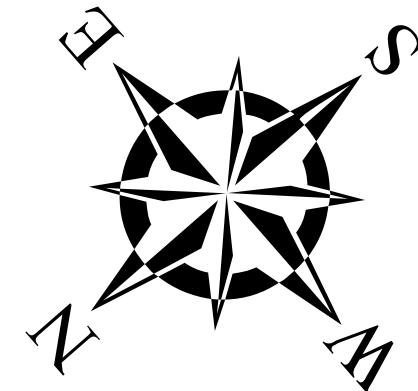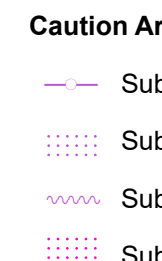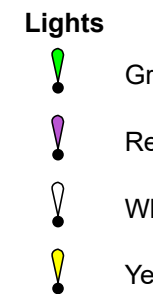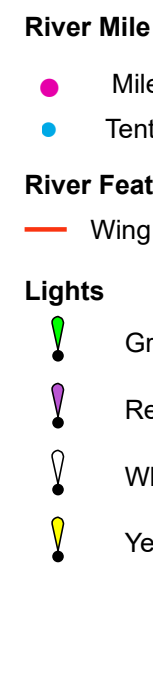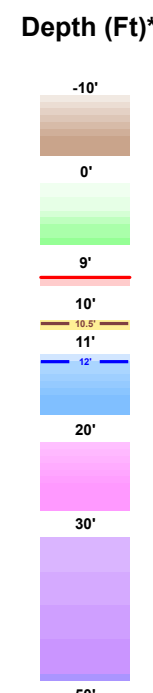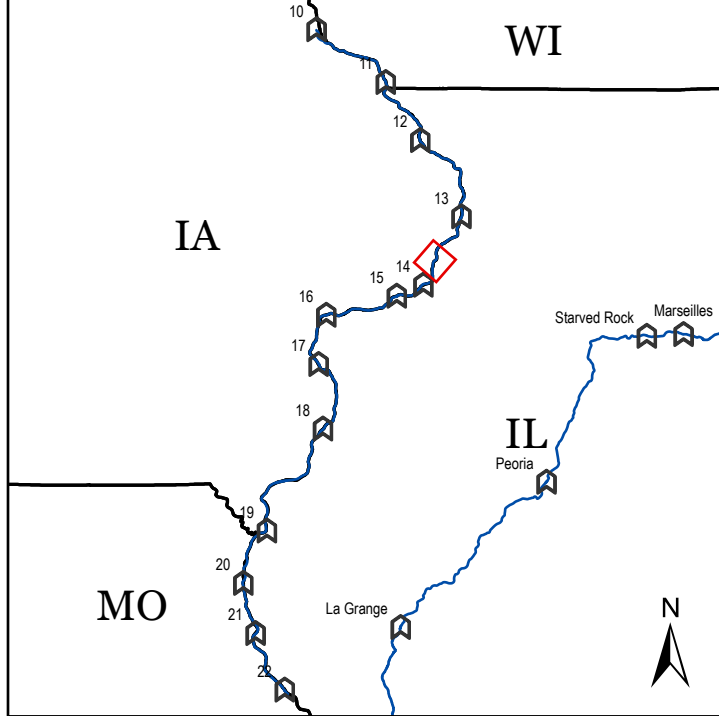

US ARMY CORPS OF ENGINEERS
ROCK ISLAND DISTRICT
CEMVR - OD-T
WATERWAY: UPPER MISSISSIPPI RIVER
POOL: 14
REACH: Cordova to Steamboat
REACH MILES: 502.8 to 504
SURVEY TYPE: Condition
COLLECTION TYPE: Multibeam

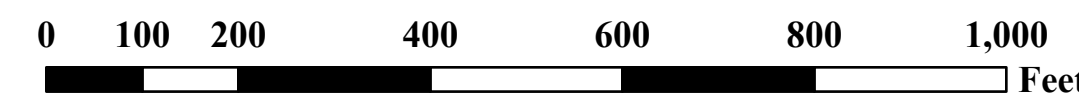

SURVEYED RIVER MILES: 501.5-503.0

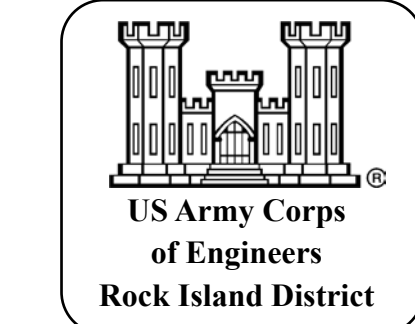

Symbol	Description	Date	Approved

Designed By:	Date:	File No.	U.S.O. Sheet File Name:
U.S. ARMY ENGINEER DISTRICT CORPS OF ENGINEERS	9/11/2026		
Drawn By:	Checked By:	U.S.O. Sheet File Name:	U.S.O. Sheet File Name:

Sheet
Reference
Number
146 of 435

DOWNSTREAM

1 inch = 200 feet
Sheet Size 36" x 24"

