


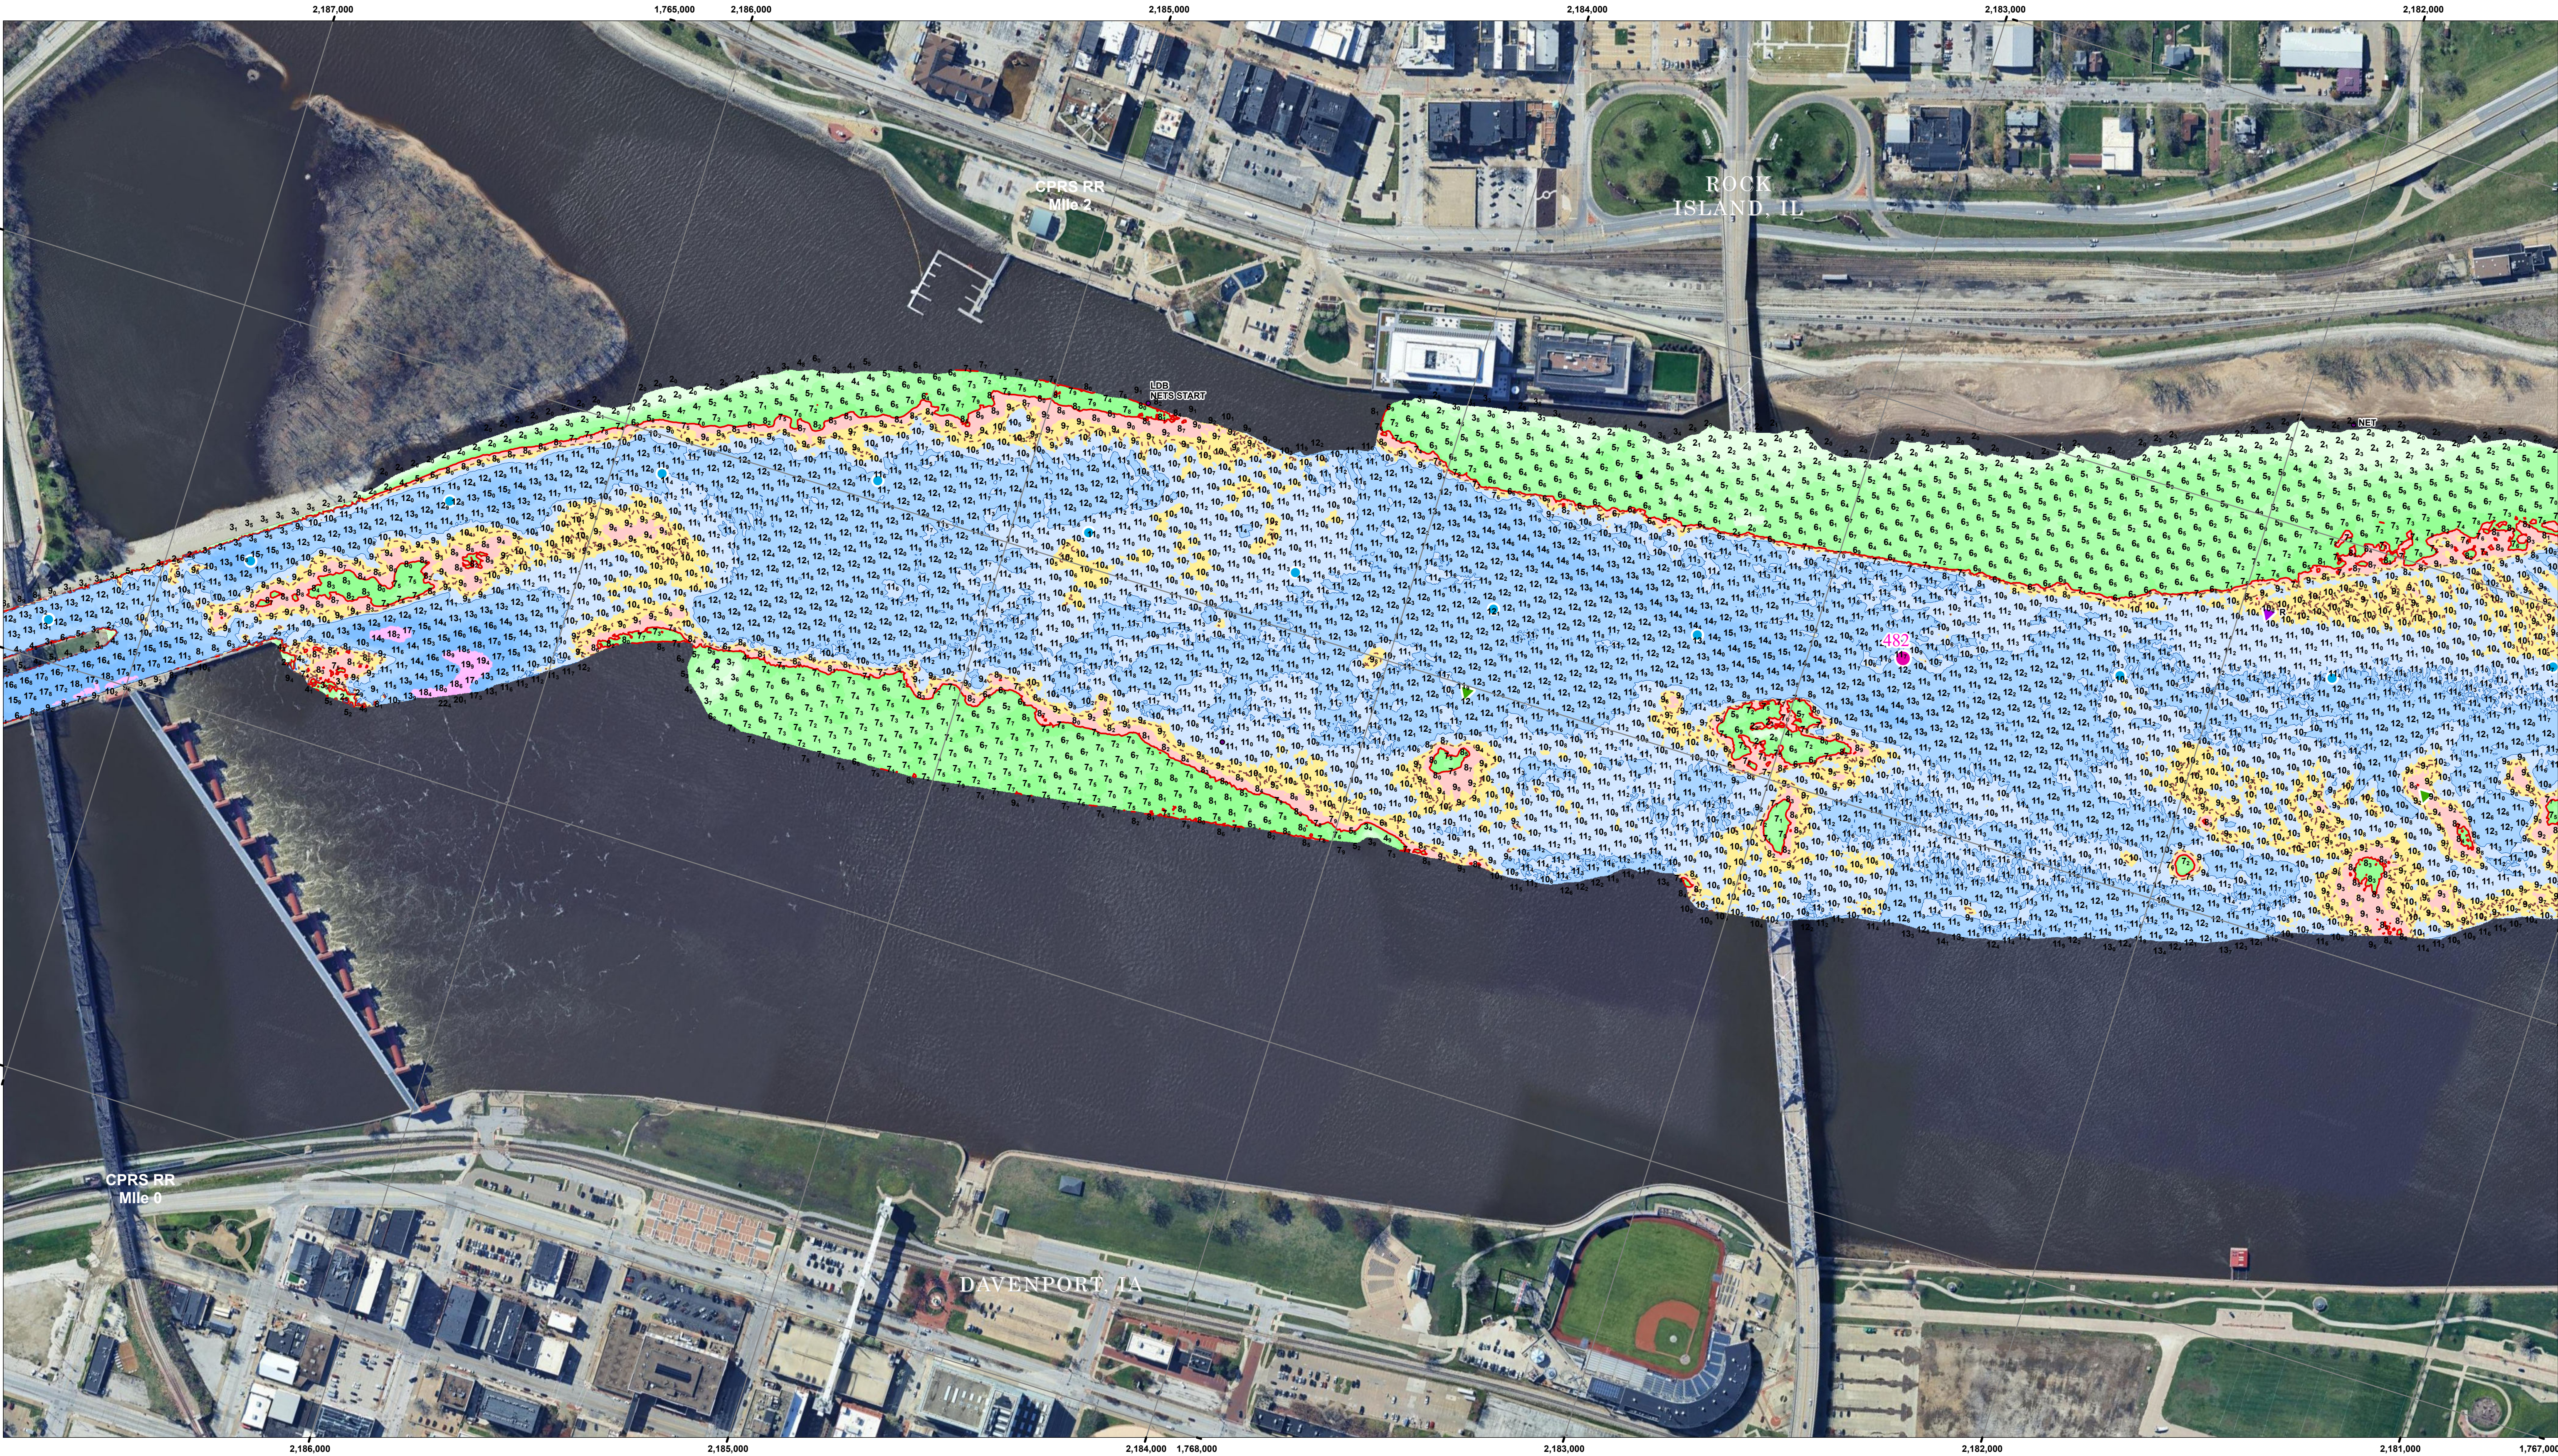

NOTES:





Survey Date: May 12, 2026
Conducted by: Jake P, Deidre S
Survey Vessel: SV Ragnar
Low Operating Level: 545' MSL 1912
Water Surface: 551.94
Stage: +6.94
Water Surface Source: RTK
Upstream Gauge: Lock 15 Tail RM 482.9
Downstream Gauge: Fairport RM 463.5
RTK to Pool Datum: +0.7

* Depths shown have been adjusted from actual depths at the time of survey to reflect depth from Low Operating Level.

Horizontal Projection: State Plane, NAD 1983
Illinois West - 1202, U.S. Survey Feet
Vertical Datum: MSL 1912 U.S. Survey Feet.

Imagery: Google

The information depicted on this map represents the results of a survey conducted on the date indicated and can only be considered to represent the general condition existing at that time.

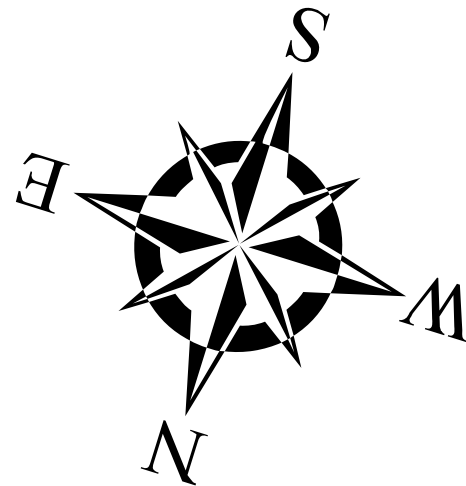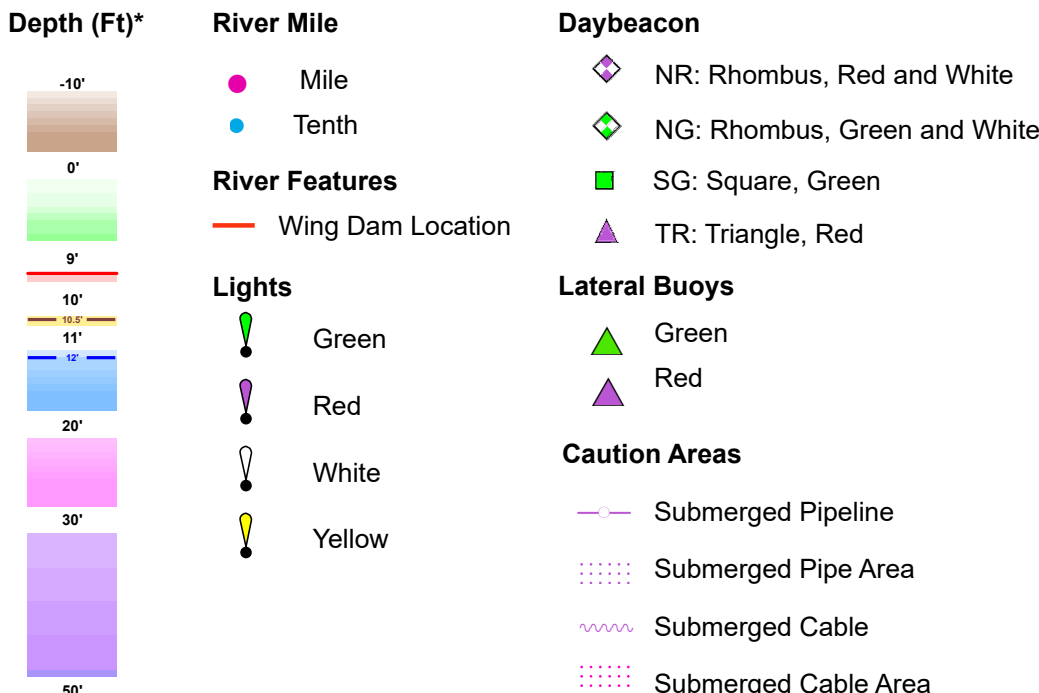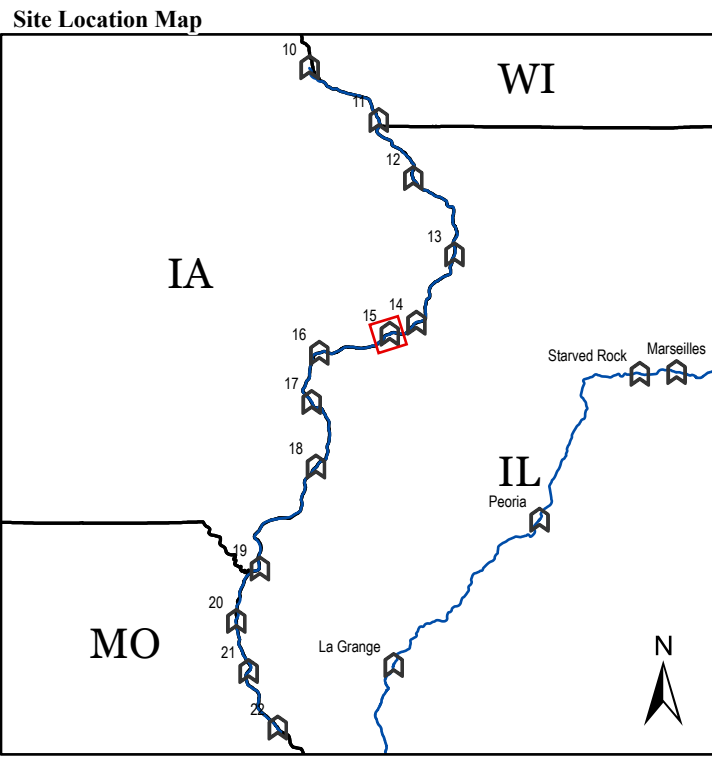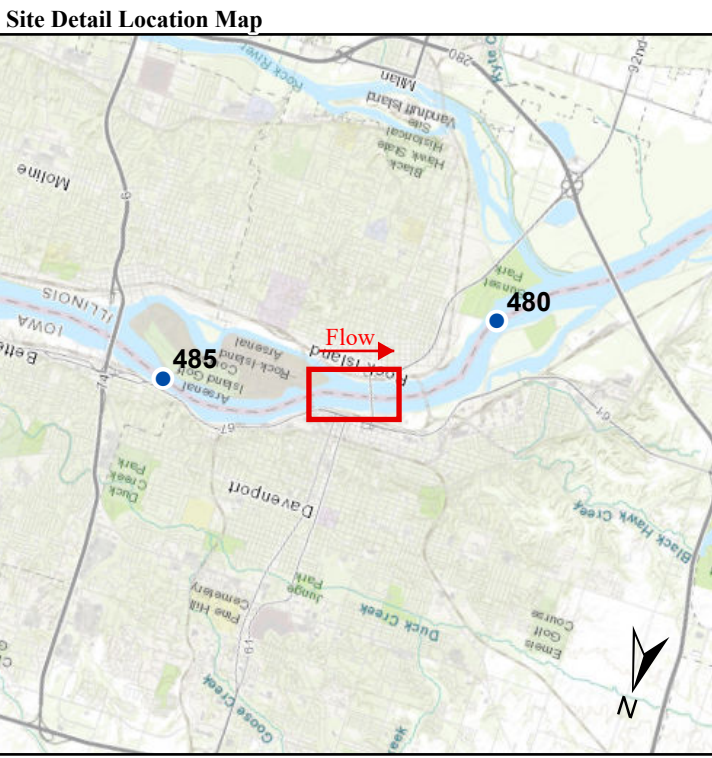

US ARMY CORPS OF ENGINEERS
ROCK ISLAND DISTRICT
CEMVR - OD-T
WATERWAY: UPPER MISSISSIPPI RIVER
POOL: 16
REACH: Crescent Bridge to Lock and Dam 15 Lower
REACH MILES: 481.7 to 482.9
SURVEY TYPE: CONDITION
COLLECTION TYPE: Multibeam

0 100 200 400 600 800 1,000 Feet
1 inch = 200 feet
Sheet Size 36" x 24"
SURVEYED RIVER MILES: 481.4-482.9



Symbol	Description	Date	Approved
	Map Document Grid is 1000' x 1000'		

Designed By:	File No.	Date: 5/13/2026
U.S. ARMY ENGINEER DISTRICT CORPS OF ENGINEERS		
Drawn By:	I.S.O. Sheet File Name:	Revision Number:

Sheet
Reference
Number
172 of 435

DOWNSTREAM

UPSTREAM

