

PROJECT SPECIFIC NOTES:

-THE INFORMATION DEPICTED ON THIS MAP REPRESENTS THE RESULTS OF SURVEYS MADE ON THE DATES INDICATED AND CAN ONLY BE CONSIDERED AS THE GENERAL CONDITIONS EXISTING AT THAT TIME.
-THE SOUNDINGS ON THIS MAP MEET EM 1110-2-1003 ACCURACY STANDARDS.
-THIS MAP IS CEPD COMPLIANT IN ACCORDANCE WITH ER 1110-2-8160 AND EM 1110-2-6056.
-COORDINATES REFER TO US STATE PLANE COORDINATE SYSTEM NAD 1983, NEW JERSEY MERCATOR - ZONE 2900, US SURVEY FEET.
-SOUNDINGS ON THIS MAP REFER TO THE PLANE OF MEAN LOWER LOW WATER (MLLW) [EPOCH 1983-2001].
-MEAN LOWER LOW WATER IS 2.6 TO 3.3 FEET BELOW NAVD88 AS DETERMINED USING VDATUM (VER. 4.8).
-SOUNDINGS DEPICTED ON THIS MAP ARE BASED ON A 3' x 3' MEDIAN CELL, SORTED TO A 30' INTERVAL.
-CONTOURS ON THIS MAP WERE GENERATED USING THE 3 x 3 DATA SET.
-THE DATA DEPICTED ON THIS MAP SHOULD NOT BE USED FOR VOLUME CALCULATION PURPOSES.
-AERIAL IMAGERY PROVIDED BY NJOGIS 2024 AND IS FOR ORIENTATION PURPOSES ONLY.
-THE PLANIMETRICS DEPICTED ON THIS MAP ARE FOR ORIENTATION PURPOSES ONLY.
-THIS SURVEY WAS PERFORMED USING REAL TIME KINEMATIC GPS FROM NYDOT RTN & QINERTIA PPK.

NSRS BENCHMARK	LOCAL CONTROL
BENCHMARK: 13 F 16 (PID:DR5371)	BENCHMARK: GATEWAY (PID:DG9895)
ELEVATION: 7.53' (NAVD88)	ELEVATION: 8.42' (NAVD88)

US Army Corps of Engineers®

	PR	SG/CWF
	WP	SG/EQ

DATES OF SURVEY:
8,10,24,25 JUN 2026
7,8,30 JUL 2026
17,18,19,20,25,26 AUG 2026

SCALE:
ONE INCH = 2000 FEET

FIELD BOOKS:

REQUEST NUMBER: 5703/EB2400/N2/N3


APPROVED: S.GANUNCIO/J.MCKELVEY
FIELD CARTOGRAPHER
APPROVED: B. HIGGINS
LEAD CARTOGRAPHER
APPROVED: P. BHADUR
CHIEF OF SURVEY SUPPORT SECTION
APPROVED: J. MIRAZ
CHIEF OF SURVEYS AND MAPPING BRANCH
ISSUE DATE: 2 SEPTEMBER 2026

U.S. ARMY CORPS OF ENGINEERS
NEW YORK DISTRICT
NEW YORK, NEW YORK 10278

OPERATIONS DIVISION
SURVEYS AND MAPPING BRANCH
CENAN-OP-SS

SHREWSBURY RIVER
NEW JERSEY
CONDITION SURVEY

VH-101

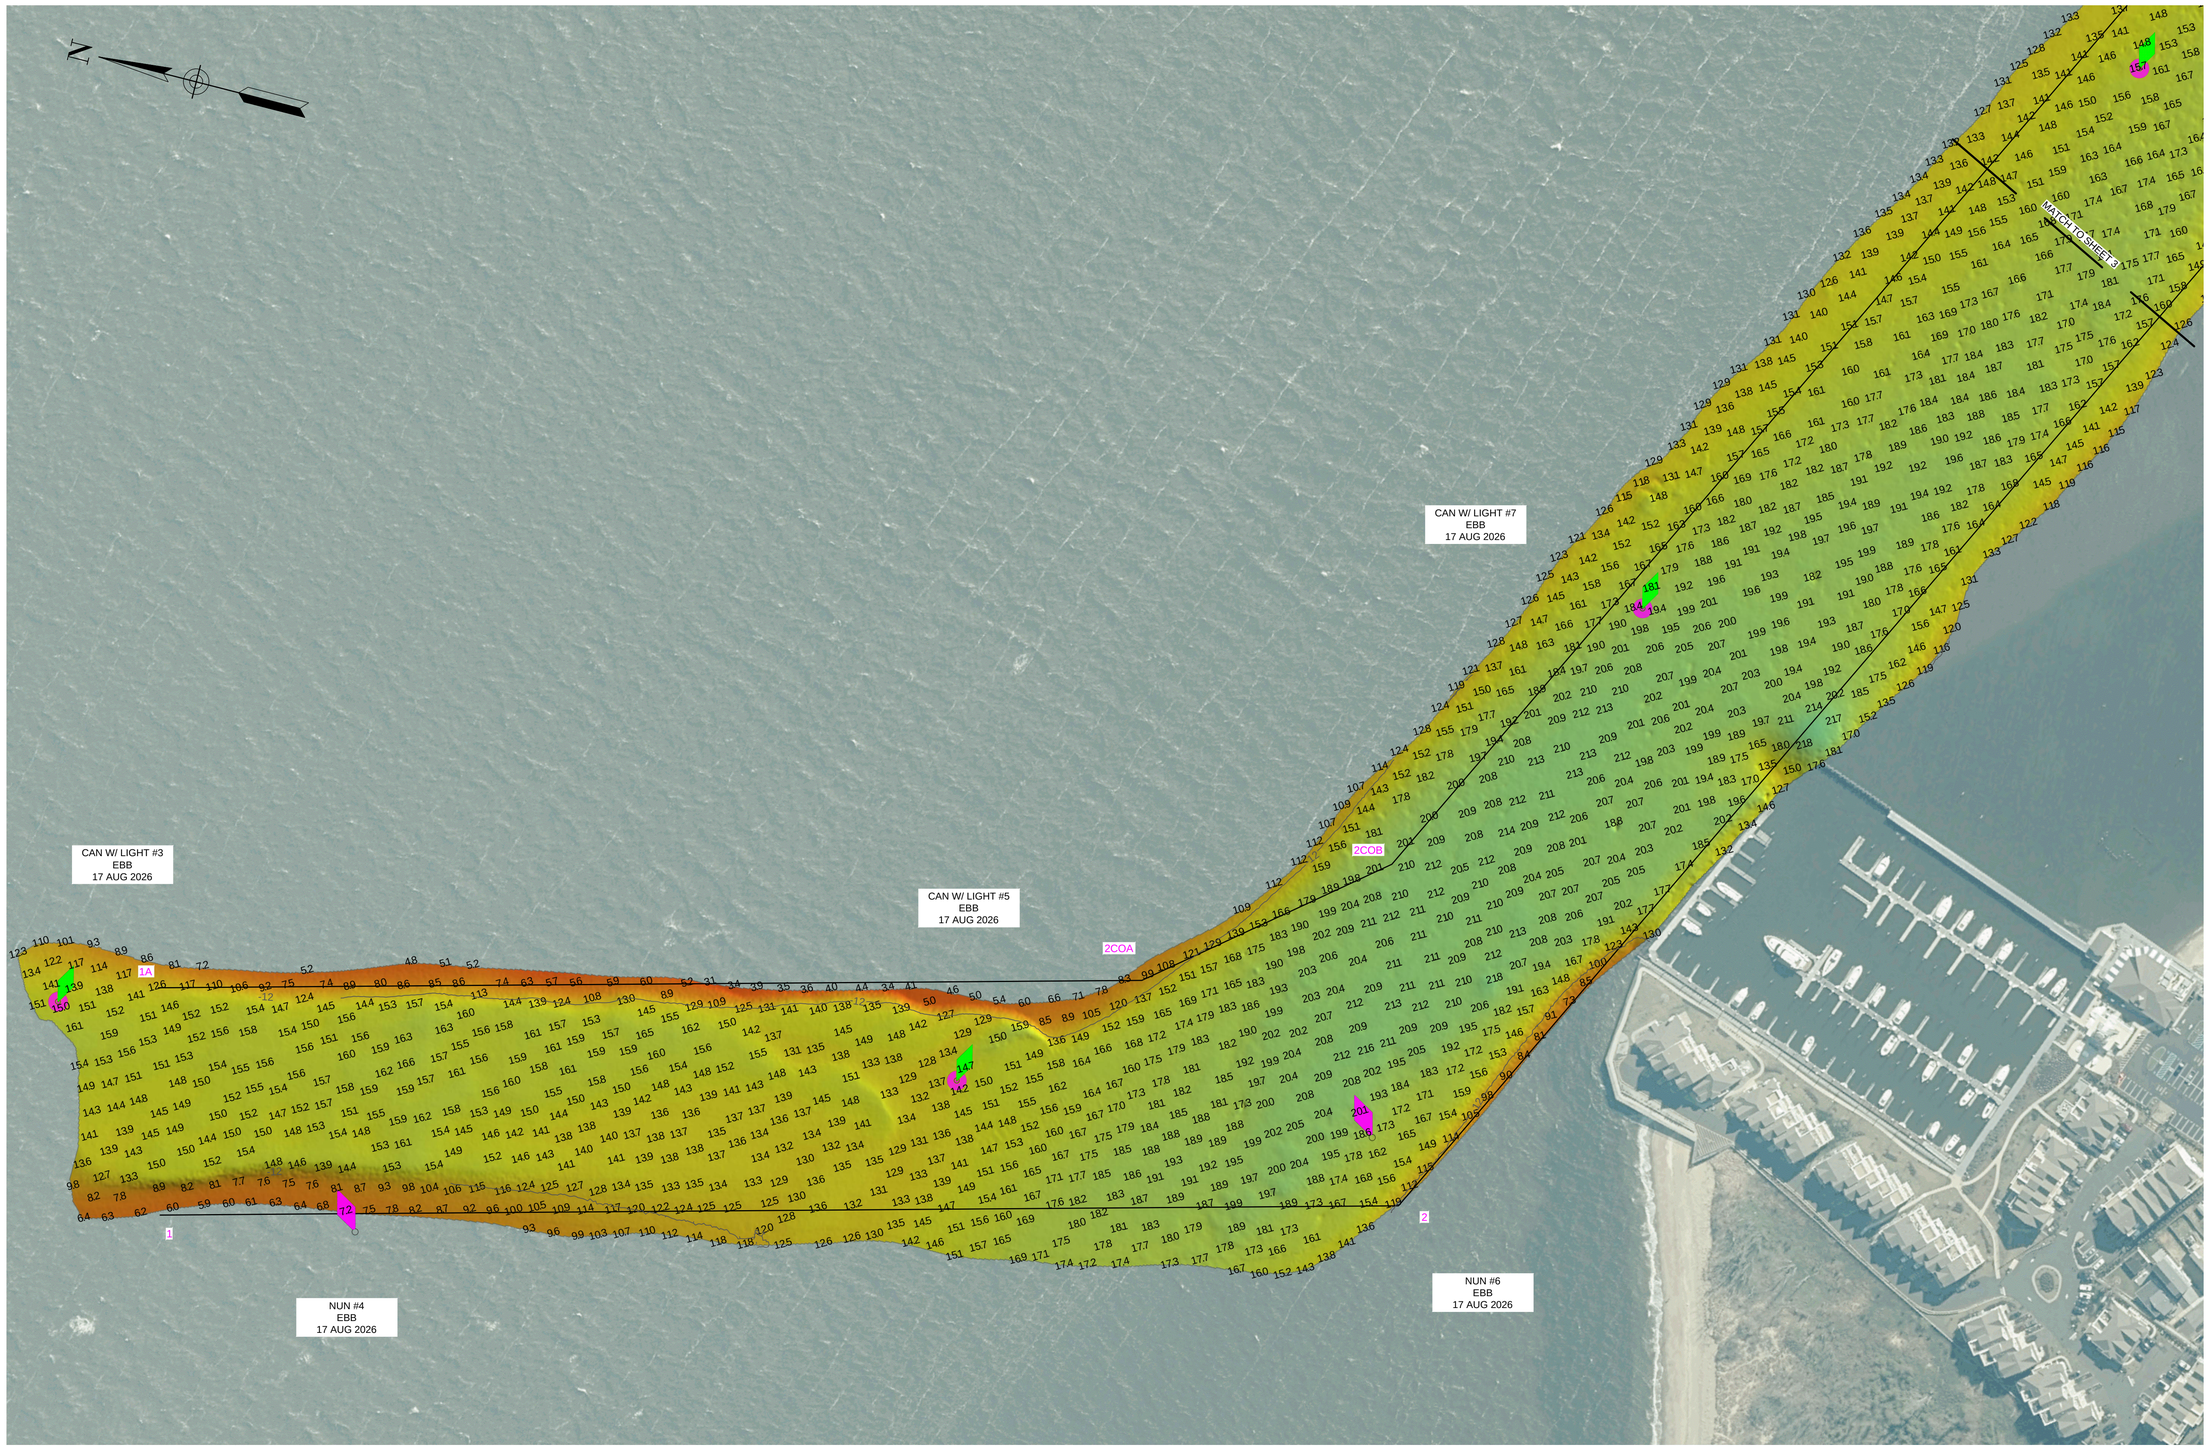

*FOR PROJECT SPECIFIC NOTES AND CONTROL, REFER TO SHEET VH-101.

US Army Corps of Engineers®

PR	SG/EO
VP	SG/CIVIL

DATES OF SURVEY:
8,10,24,25 JUN 2026
7,8,30 JUL 2026
17,18,19,20,25,26 AUG 2026

REQUEST NUMBER: 5703/EB240/N2/N3

SCALE: ONE INCH = 100 FEET

FIELD BOOKS: N/A

APPROVED: S.GANUNCIO/J.MCKELVEY
FIELD CARTOGRAPHER

APPROVED: B. HIGGINS
LEAD CARTOGRAPHER

APPROVED: P. BHADUR
CHIEF OF SURVEY SUPPORT SECTION

APPROVED: J. MATZ
CHIEF OF SURVEYS AND MAPPING BRANCH

ISSUE DATE: 2 SEPTEMBER 2026


U.S. ARMY CORPS OF ENGINEERS
NEW YORK DISTRICT
NEW YORK, NEW YORK 10278

OPERATIONS DIVISION
SURVEYS AND MAPPING BRANCH
CENAN-OP-SS

SHREWSBURY RIVER
NEW JERSEY
CONDITION SURVEY

VH-102

2 OF 27

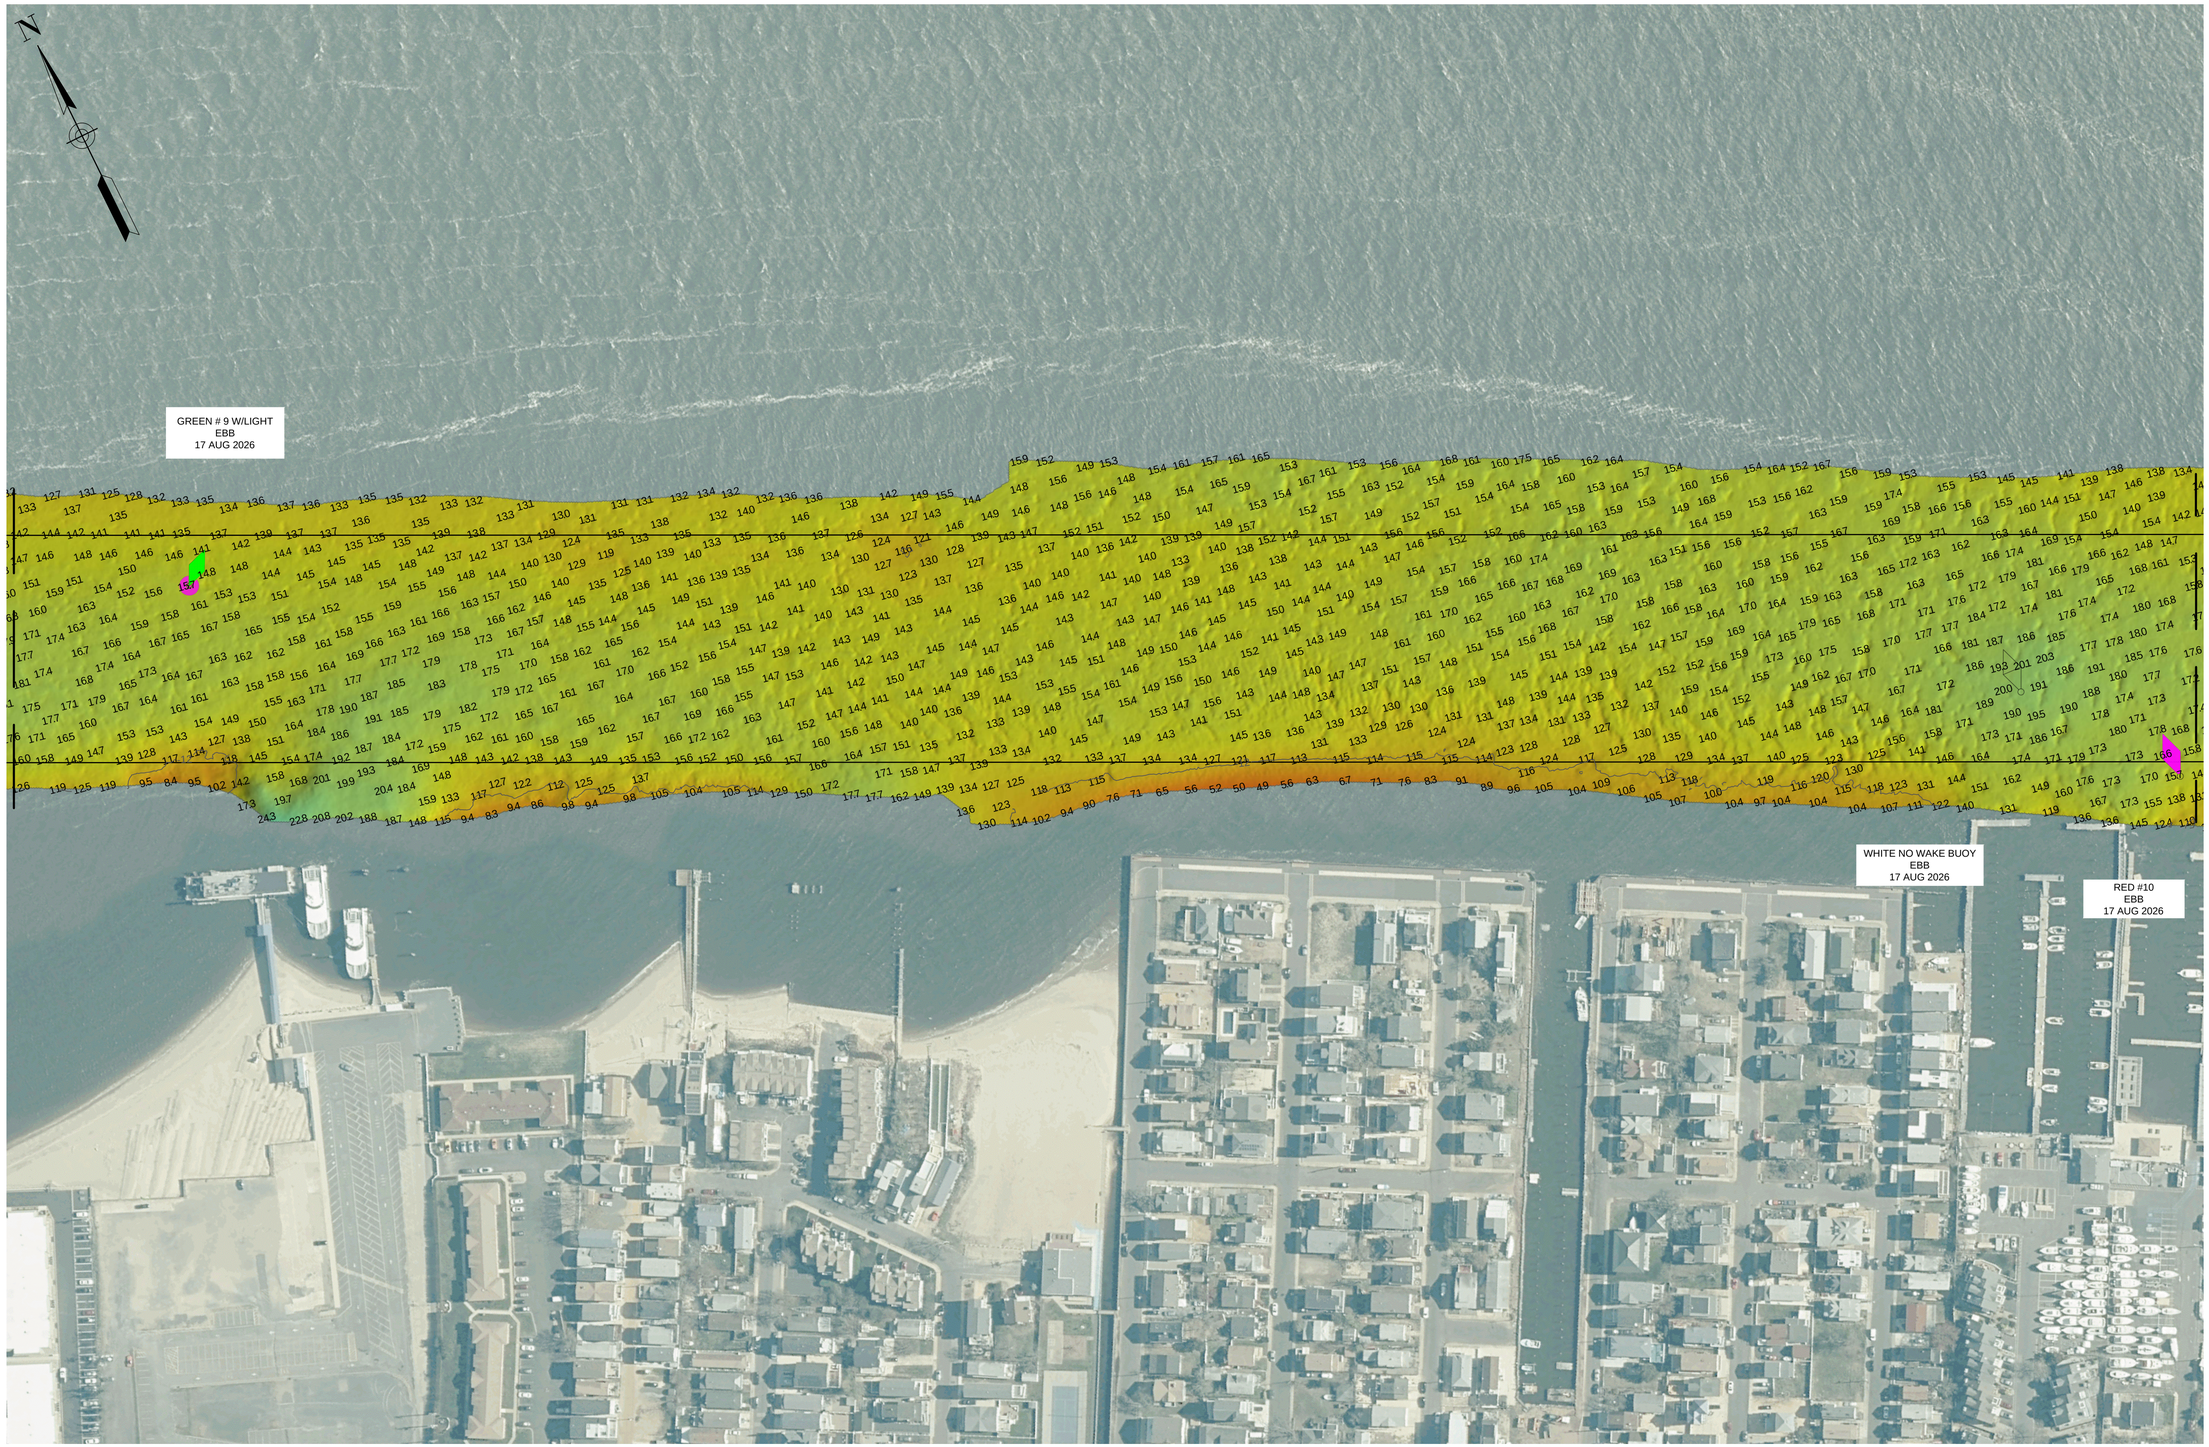

*FOR PROJECT SPECIFIC NOTES AND CONTROL, REFER TO SHEET VH-101.

US Army Corps of Engineers®

	PR	SG/EO
	MP	SG/CNVF

DATES OF SURVEY: 8,10,24,25 JUN 2026
7,8,30 JUL 2026
17,18,19,20,25,26 AUG 2026

REQUEST NUMBER: 5703/EB240/N2/N3

SCALE: ONE INCH = 100 FEET

FIELD BOOKS:

APPROVED: S.GANUNCIO/J.MCKELVEY
FIELD CARTOGRAPHER

APPROVED: B. HIGGINS
LEAD CARTOGRAPHER

APPROVED: P. BHADUR
CHIEF OF SURVEY SUPPORT SECTION

APPROVED: CHIEF OF SURVEYS AND MAPPING BRANCH

ISSUE DATE: 2 SEPTEMBER 2026

U.S. ARMY CORPS OF ENGINEERS
NEW YORK DISTRICT
NEW YORK, NEW YORK 10278

OPERATIONS DIVISION
SURVEYS AND MAPPING BRANCH
CENAN-OP-SS

SHREWSBURY RIVER
NEW JERSEY
CONDITION SURVEY

VH-103

3 OF 27



0 100 200 Feet

*FOR PROJECT SPECIFIC NOTES AND CONTROL, REFER TO SHEET VH-101.

US Army Corps of Engineers®

	PR	SG/EO
	MP	SG/CNWF

DATES OF SURVEY: 8,10,24,25 JUN 2026
7,8,30 JUL 2026
17,18,19,20,25,26 AUG 2026

REQUEST NUMBER: 5703/EB240/N2/N3

SCALE: ONE INCH = 100 FEET

FIELD BOOKS:

APPROVED: S.GANUNCIO/J.MCKELVEY
FIELD CARTOGRAPHER

APPROVED: B. HIGGINS
LEAD CARTOGRAPHER

APPROVED: P. BHADUR
CHIEF OF SURVEY SUPPORT SECTION

APPROVED: CHIEF OF SURVEYS AND MAPPING BRANCH

ISSUE DATE: 2 SEPTEMBER 2026


U.S. ARMY CORPS OF ENGINEERS
NEW YORK DISTRICT
NEW YORK, NEW YORK 10278

OPERATIONS DIVISION
SURVEYS AND MAPPING BRANCH
CENAN-OP-SS

SHREWSBURY RIVER
NEW JERSEY
CONDITION SURVEY

VH-104

4 OF 27

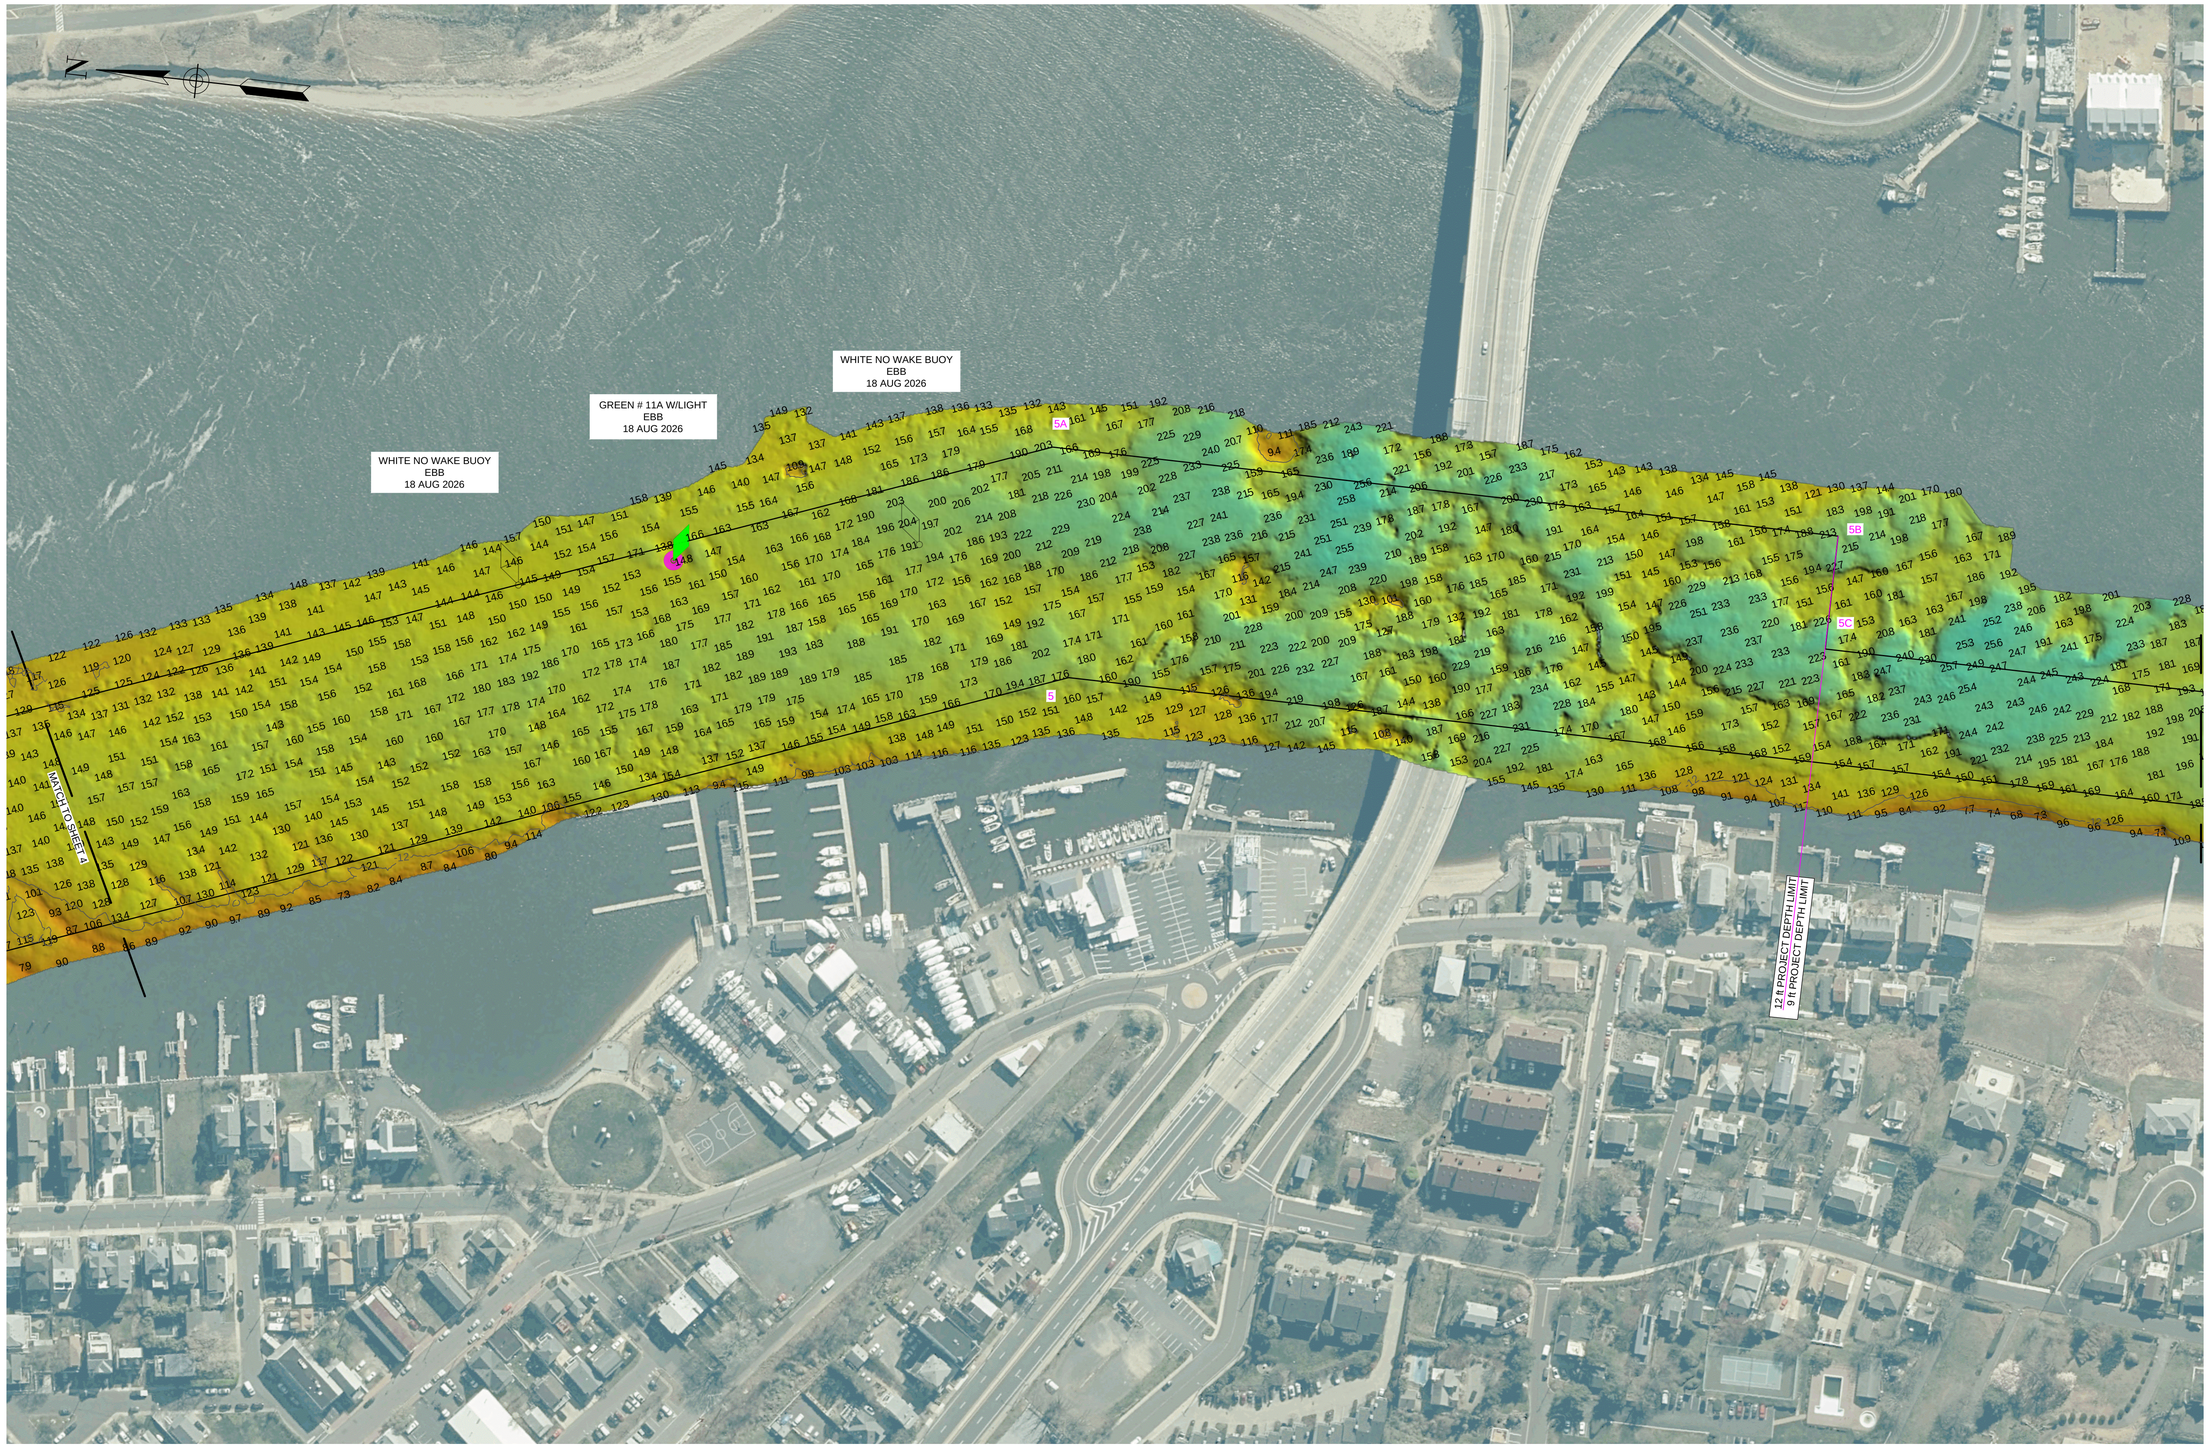

*FOR PROJECT SPECIFIC NOTES AND CONTROL, REFER TO SHEET VH-101.

US Army Corps of Engineers®

PR	SG/EO
VP	SG/CNVF

DATES OF SURVEY: 8,10,24,25 JUN 2026
7,8,30 JUL 2026
17,18,19,20,25,26 AUG 2026

REQUEST NUMBER: 5703/EB240/N2/N3

SCALE: ONE INCH = 100 FEET

FIELD BOOKS:

APPROVED: S.GANUNCIO/J.MCKELVEY
FIELD CARTOGRAPHER

APPROVED: B. HIGGINS
LEAD CARTOGRAPHER

APPROVED: P. BHADUR
CHIEF OF SURVEY SUPPORT SECTION

APPROVED: A. PAEZ
CHIEF OF SURVEYS AND MAPPING BRANCH

ISSUE DATE: 2 SEPTEMBER 2026

U.S. ARMY CORPS OF ENGINEERS
NEW YORK DISTRICT
NEW YORK, NEW YORK 10278

OPERATIONS DIVISION
SURVEYS AND MAPPING BRANCH
CENAN-OP-SS

SHREWSBURY RIVER
NEW JERSEY
CONDITION SURVEY

VH-105

5 OF 27

*FOR PROJECT SPECIFIC NOTES AND CONTROL, REFER TO SHEET VH-101.

US Army Corps of Engineers®

PR:	SG/EO
VP:	SG/CNWF

DATES OF SURVEY:
8,10,24,25 JUN 2026
7,8,30 JUL 2026
17,18,19,20,25,26 AUG 2026

REQUEST NUMBER: 5703/EB240/N2/N3

SCALE: ONE INCH = 100 FEET

FIELD BOOKS:

APPROVED: S.GANUNCIO/J.MCKELVEY
FIELD CARTOGRAPHER

APPROVED: B. HIGGINS
LEAD CARTOGRAPHER

APPROVED: P. BHADUR
CHIEF OF SURVEY SUPPORT SECTION

APPROVED: A. MATZ
CHIEF OF SURVEYS AND MAPPING BRANCH

ISSUE DATE: 2 SEPTEMBER 2026


U.S. ARMY CORPS OF ENGINEERS
NEW YORK DISTRICT
NEW YORK, NEW YORK 10278

OPERATIONS DIVISION
SURVEYS AND MAPPING BRANCH
CENAN-OP-SS

SHREWSBURY RIVER
NEW JERSEY
CONDITION SURVEY

VH-106

6 OF 27

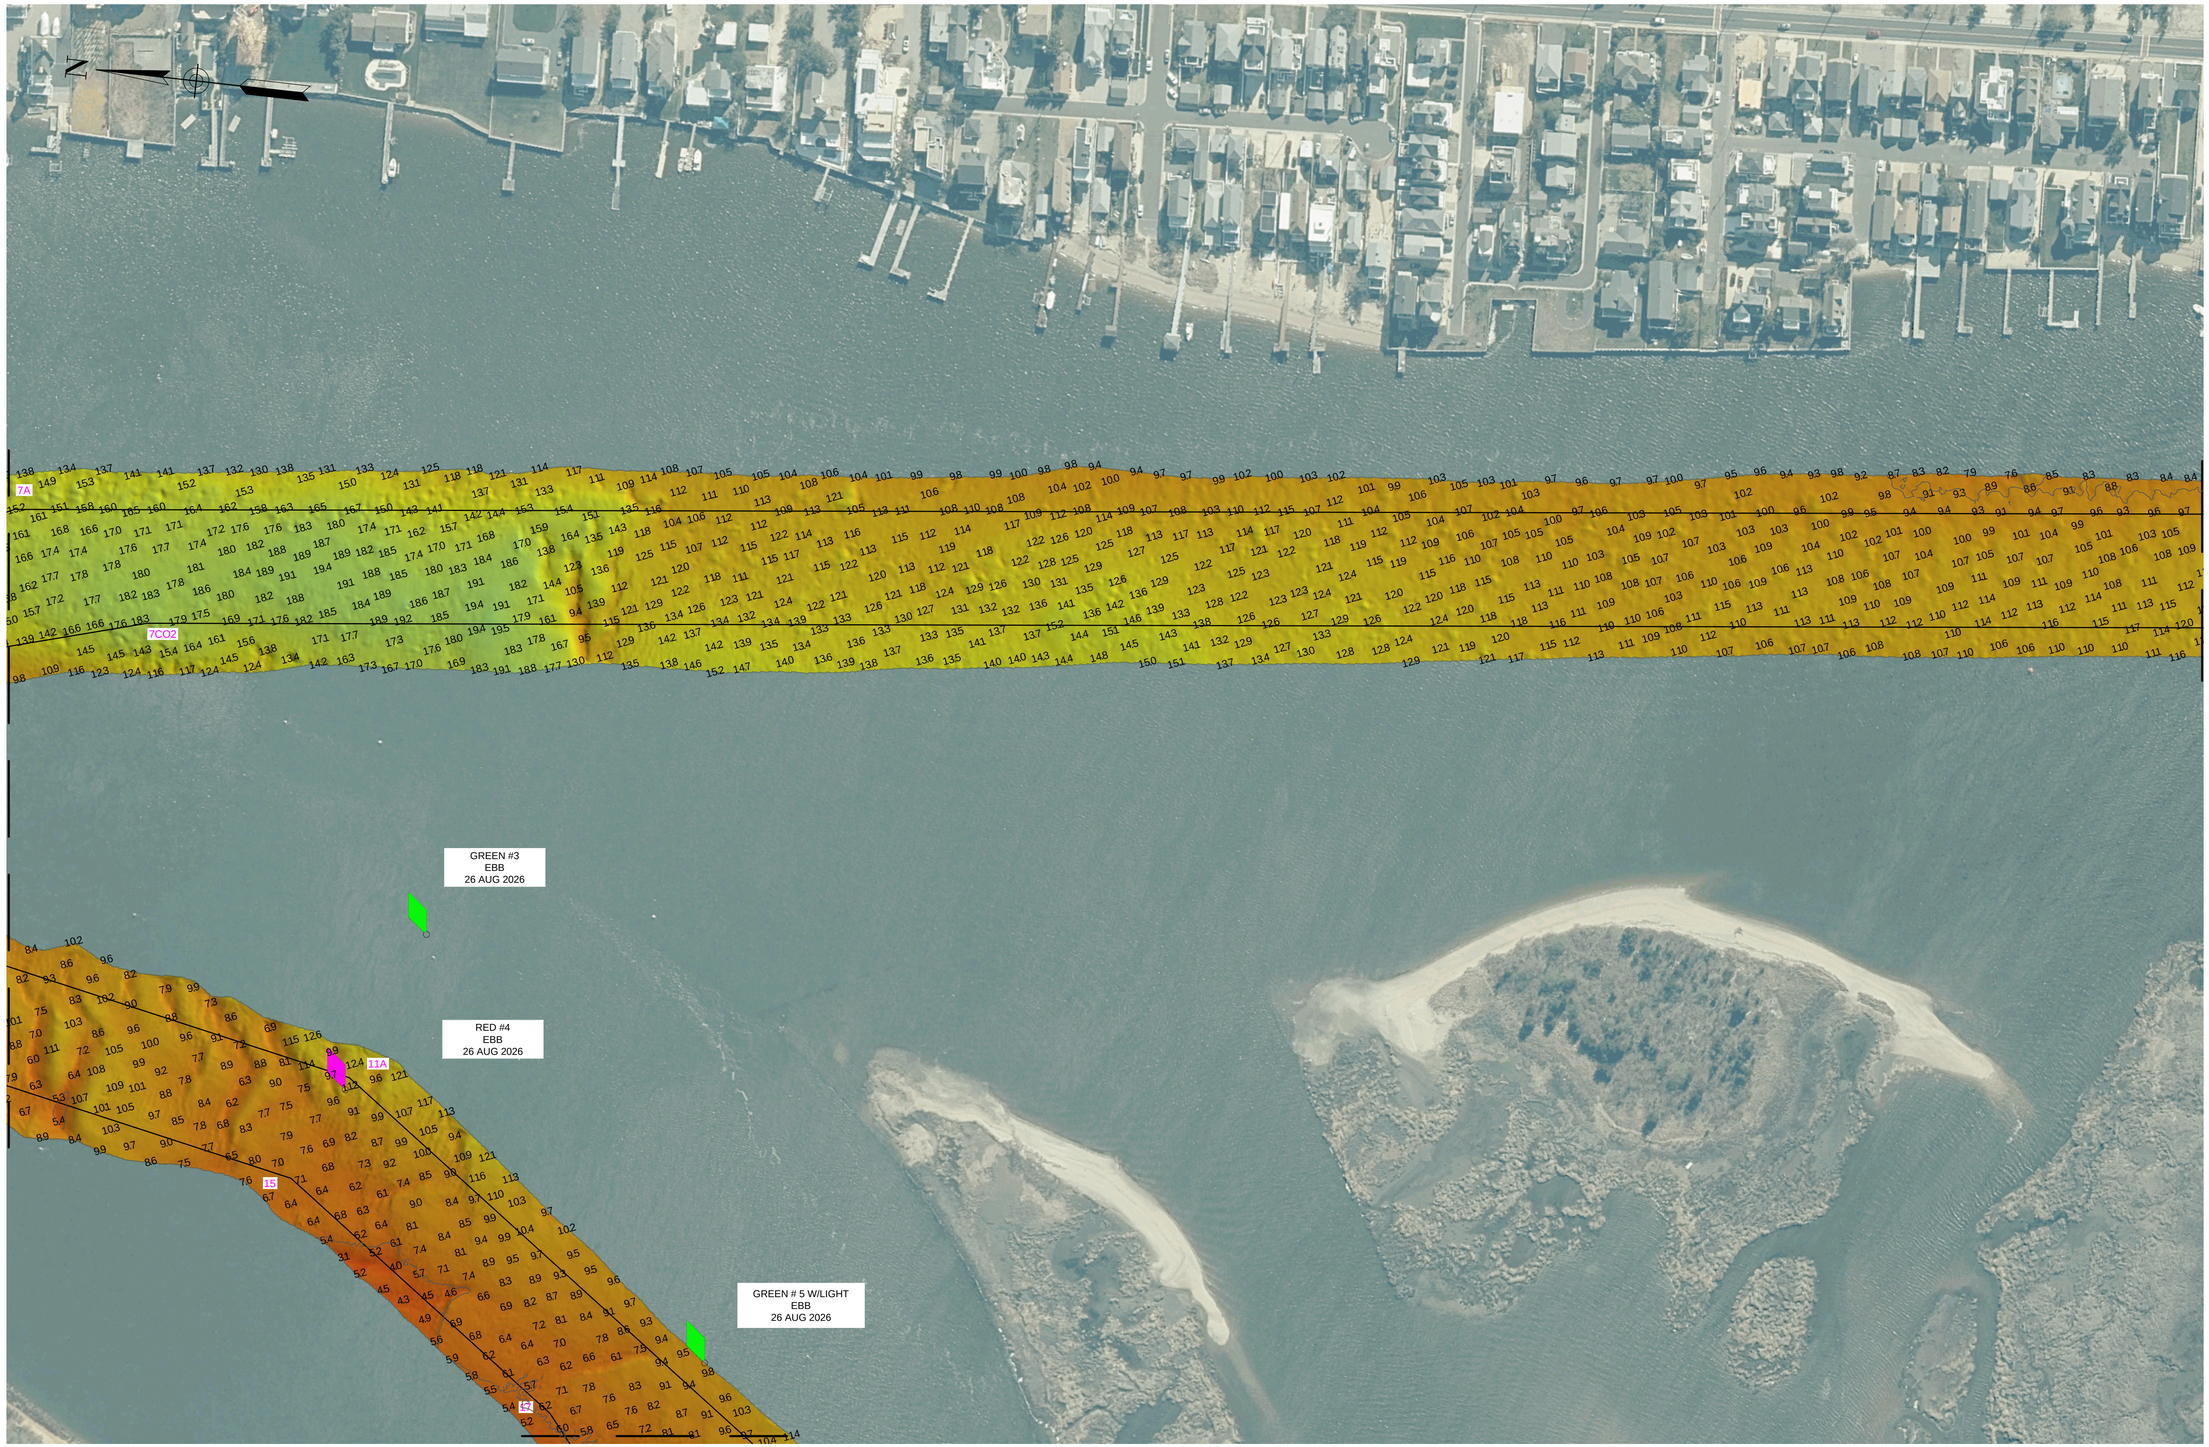

*FOR PROJECT SPECIFIC NOTES AND CONTROL, REFER TO SHEET VH-101.

US Army Corps of Engineers®

PR	SG/EO	
UP	SG/CNWF	

DATES OF SURVEY: 8,10,24,25 JUN 2026
7,8,30 JUL 2026
17,18,19,20,25,26 AUG 2026

SCALE: ONE INCH = 100 FEET

FIELD BOOKS:

REQUEST NUMBER: 5703/EB240/N2/N3

APPROVED: S.GANUNCIO/J.MCKELVEY
FIELD CARTOGRAPHER

APPROVED: B. HIGGINS
LEAD CARTOGRAPHER

APPROVED: P. BHADUR
CHIEF OF SURVEY SUPPORT SECTION

APPROVED: M. MAZ
CHIEF OF SURVEYS AND MAPPING BRANCH

ISSUE DATE: 2 SEPTEMBER 2026


U.S. ARMY CORPS OF ENGINEERS
NEW YORK DISTRICT
NEW YORK, NEW YORK 10278

OPERATIONS DIVISION
SURVEYS AND MAPPING BRANCH
CENAN-OP-SS

SHREWSBURY RIVER
NEW JERSEY
CONDITION SURVEY

VH-107

7 OF 27

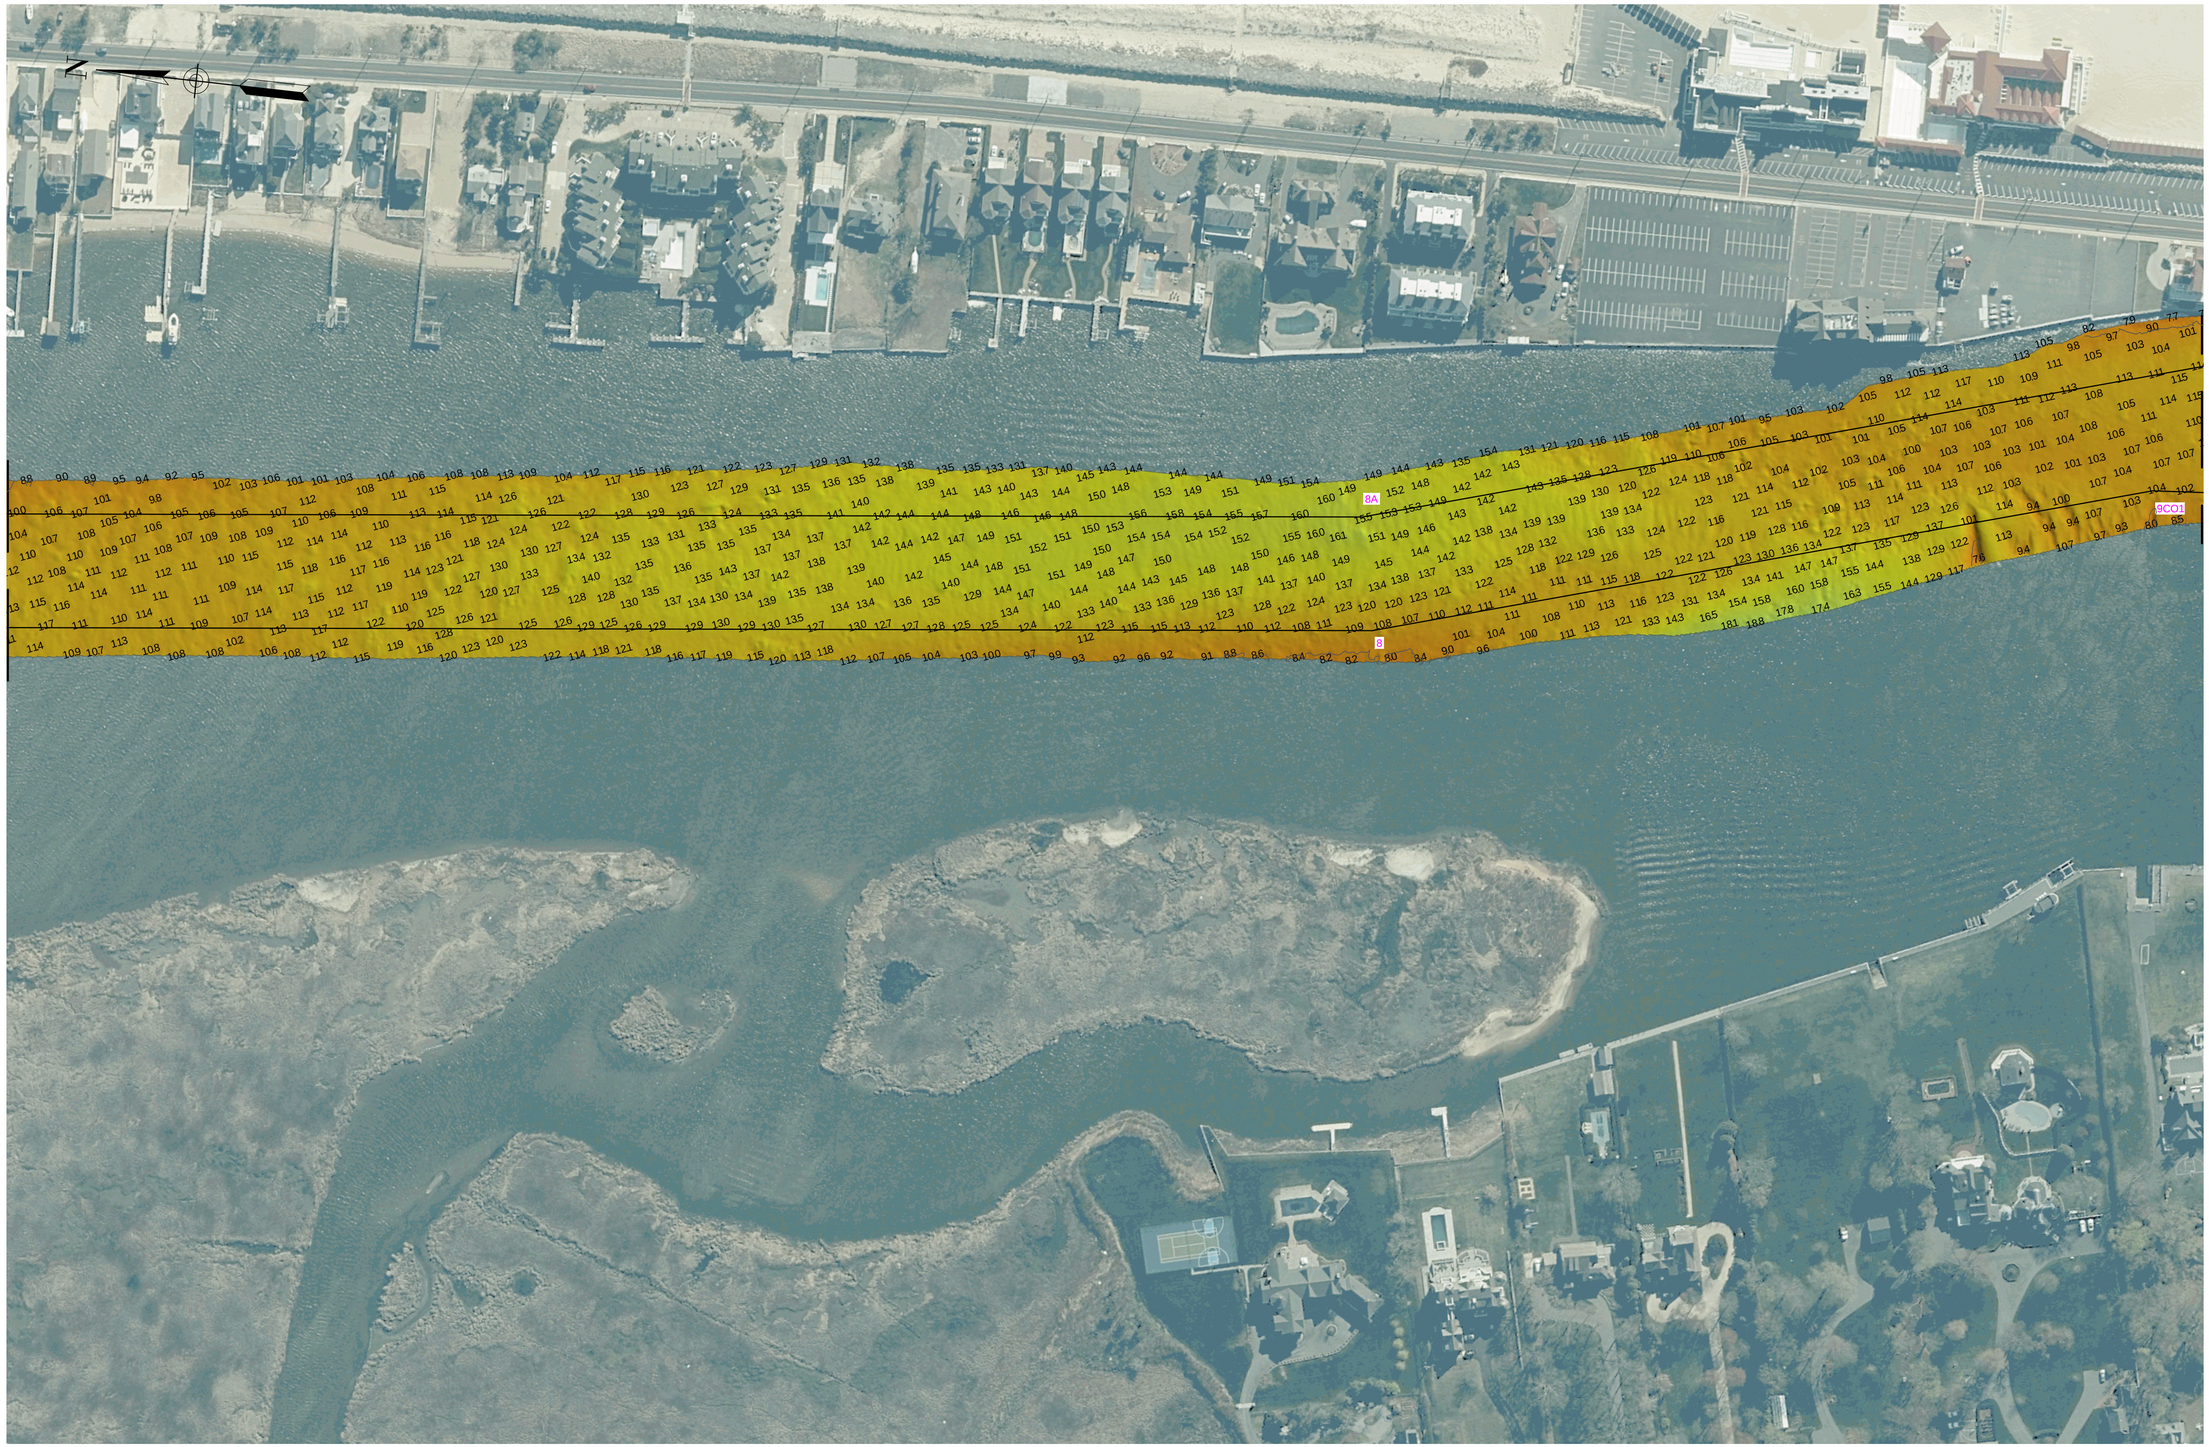

0 100 200 Feet

*FOR PROJECT SPECIFIC NOTES AND CONTROL, REFER TO SHEET VH-101.

US Army Corps of Engineers®

PR	SG/EO
VP	SG/CNVF

DATES OF SURVEY: 8,10,24,25 JUN 2026; 7,8,30 JUL 2026; 17,18,19,20,25,26 AUG 2026

REQUEST NUMBER: 5703/EB240/N2/N3

SCALE: ONE INCH = 100 FEET

FIELD BOOKS:

APPROVED: S.GANUNCIO/J.MCKELVEY, FIELD CARTOGRAPHER

APPROVED: B. HIGGINS, LEAD CARTOGRAPHER

APPROVED: P. BHADUR, CHIEF OF SURVEY SUPPORT SECTION

APPROVED: CHIEF OF SURVEYS AND MAPPING BRANCH

ISSUE DATE: 2 SEPTEMBER 2026

U.S. ARMY CORPS OF ENGINEERS
NEW YORK DISTRICT
NEW YORK, NEW YORK 10278

OPERATIONS DIVISION
SURVEYS AND MAPPING BRANCH
CENAN-OP-SS

SHREWSBURY RIVER
NEW JERSEY
CONDITION SURVEY

VH-108

8 OF 27

MATCH TO SHEET 8

MATCH TO SHEET 10

9A

9CO2

10A

10

11

11B

0 100 200 Feet

*FOR PROJECT SPECIFIC NOTES AND CONTROL, REFER TO SHEET VH-101.

US Army Corps of Engineers®

PR	SG/EO
VP	SG/CNVF

DATES OF SURVEY: 8,10,24,25 JUN 2026
7,8,30 JUL 2026
17,18,19,20,25,26 AUG 2026

SCALE: ONE INCH = 100 FEET

FIELD BOOKS:

REQUEST NUMBER: 5703/EB240/N2/N3

APPROVED: S.GANUNCIO/J.MCKELVEY
FIELD CARTOGRAPHER

APPROVED: B. HIGGINS
LEAD CARTOGRAPHER

APPROVED: P. BHADUR
CHIEF OF SURVEY SUPPORT SECTION

APPROVED: M. KATZ
CHIEF OF SURVEYS AND MAPPING BRANCH

ISSUE DATE: 2 SEPTEMBER 2026


U.S. ARMY CORPS OF ENGINEERS
NEW YORK DISTRICT
NEW YORK, NEW YORK 10278

OPERATIONS DIVISION
SURVEYS AND MAPPING BRANCH
CENAN-OP-SS

SHREWSBURY RIVER
NEW JERSEY
CONDITION SURVEY

VH-109

9 OF 27

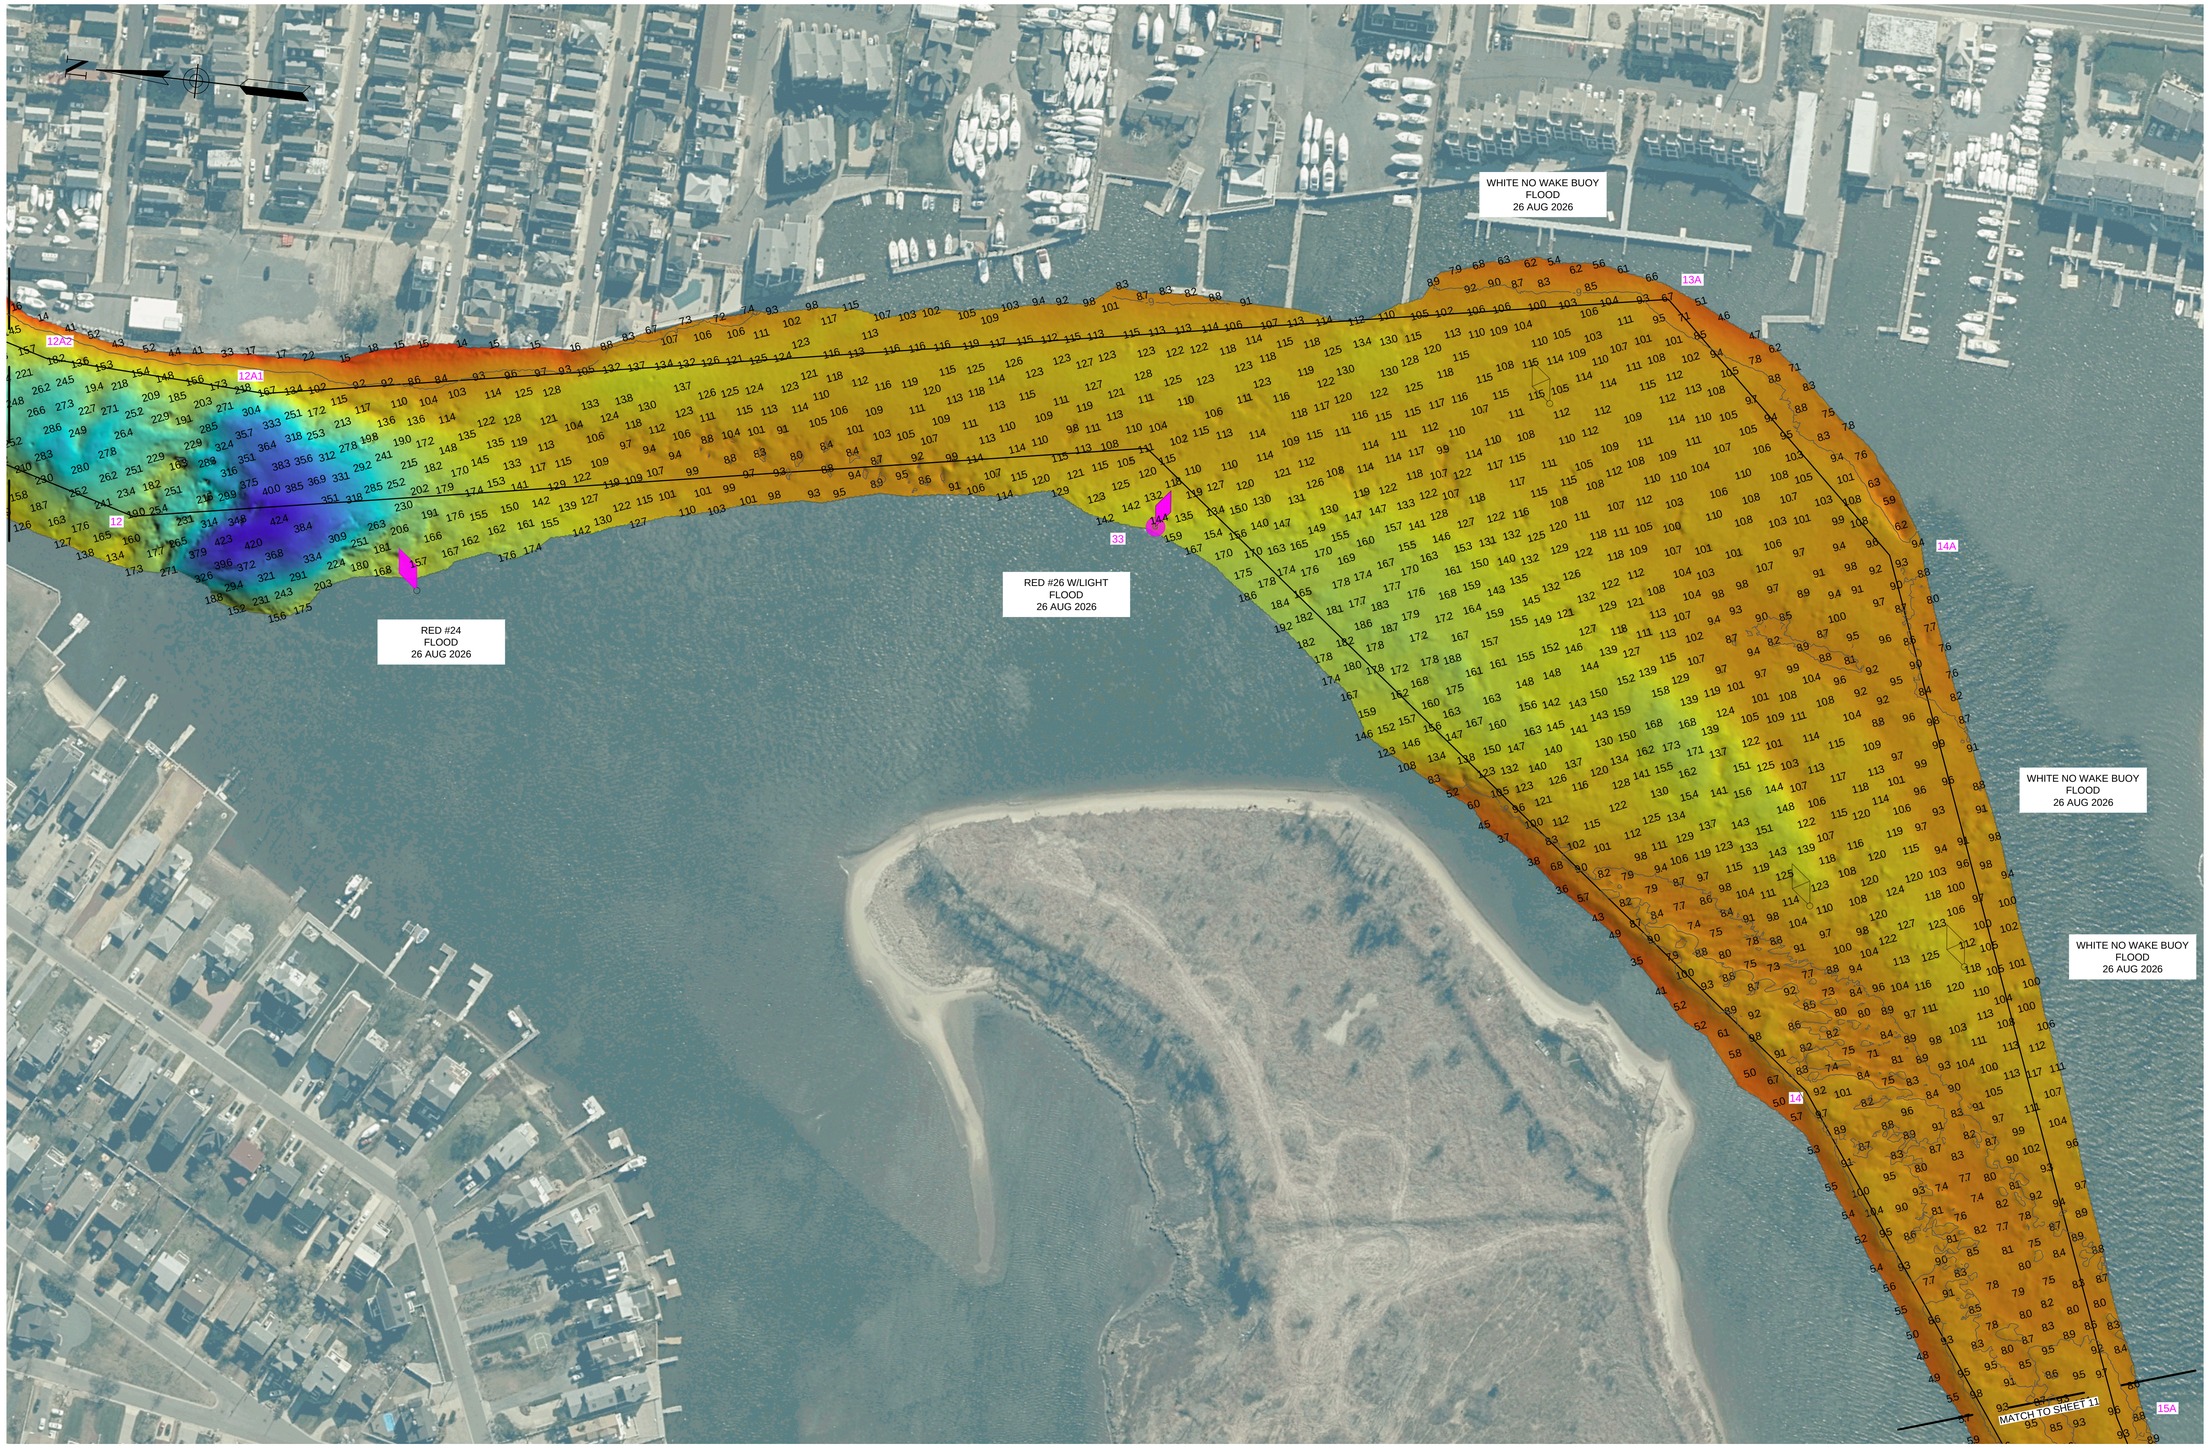

0 100 200 Feet

*FOR PROJECT SPECIFIC NOTES AND CONTROL, REFER TO SHEET VH-101.

US Army Corps of Engineers®

PR	SG/EO	
MP	SG/CNVF	

DATES OF SURVEY: 8,10,24,25 JUN 2026
7,8,30 JUL 2026
17,18,19,20,25,26 AUG 2026

REQUEST NUMBER: 5703/EB240/N2/N3

SCALE: ONE INCH = 100 FEET

FIELD BOOKS:

APPROVED: S.GANUNCIO/J.MCKELVEY
FIELD CARTOGRAPHER

APPROVED: B. HIGGINS
LEAD CARTOGRAPHER

APPROVED: P. BHADUR
CHIEF OF SURVEY SUPPORT SECTION

APPROVED: J. MAZ
CHIEF OF SURVEYS AND MAPPING BRANCH

ISSUE DATE: 2 SEPTEMBER 2026


U.S. ARMY CORPS OF ENGINEERS
NEW YORK DISTRICT
NEW YORK, NEW YORK 10278

OPERATIONS DIVISION
SURVEYS AND MAPPING BRANCH
CENAN-OP-SS

SHREWSBURY RIVER
NEW JERSEY
CONDITION SURVEY

VH-110

10 OF 27

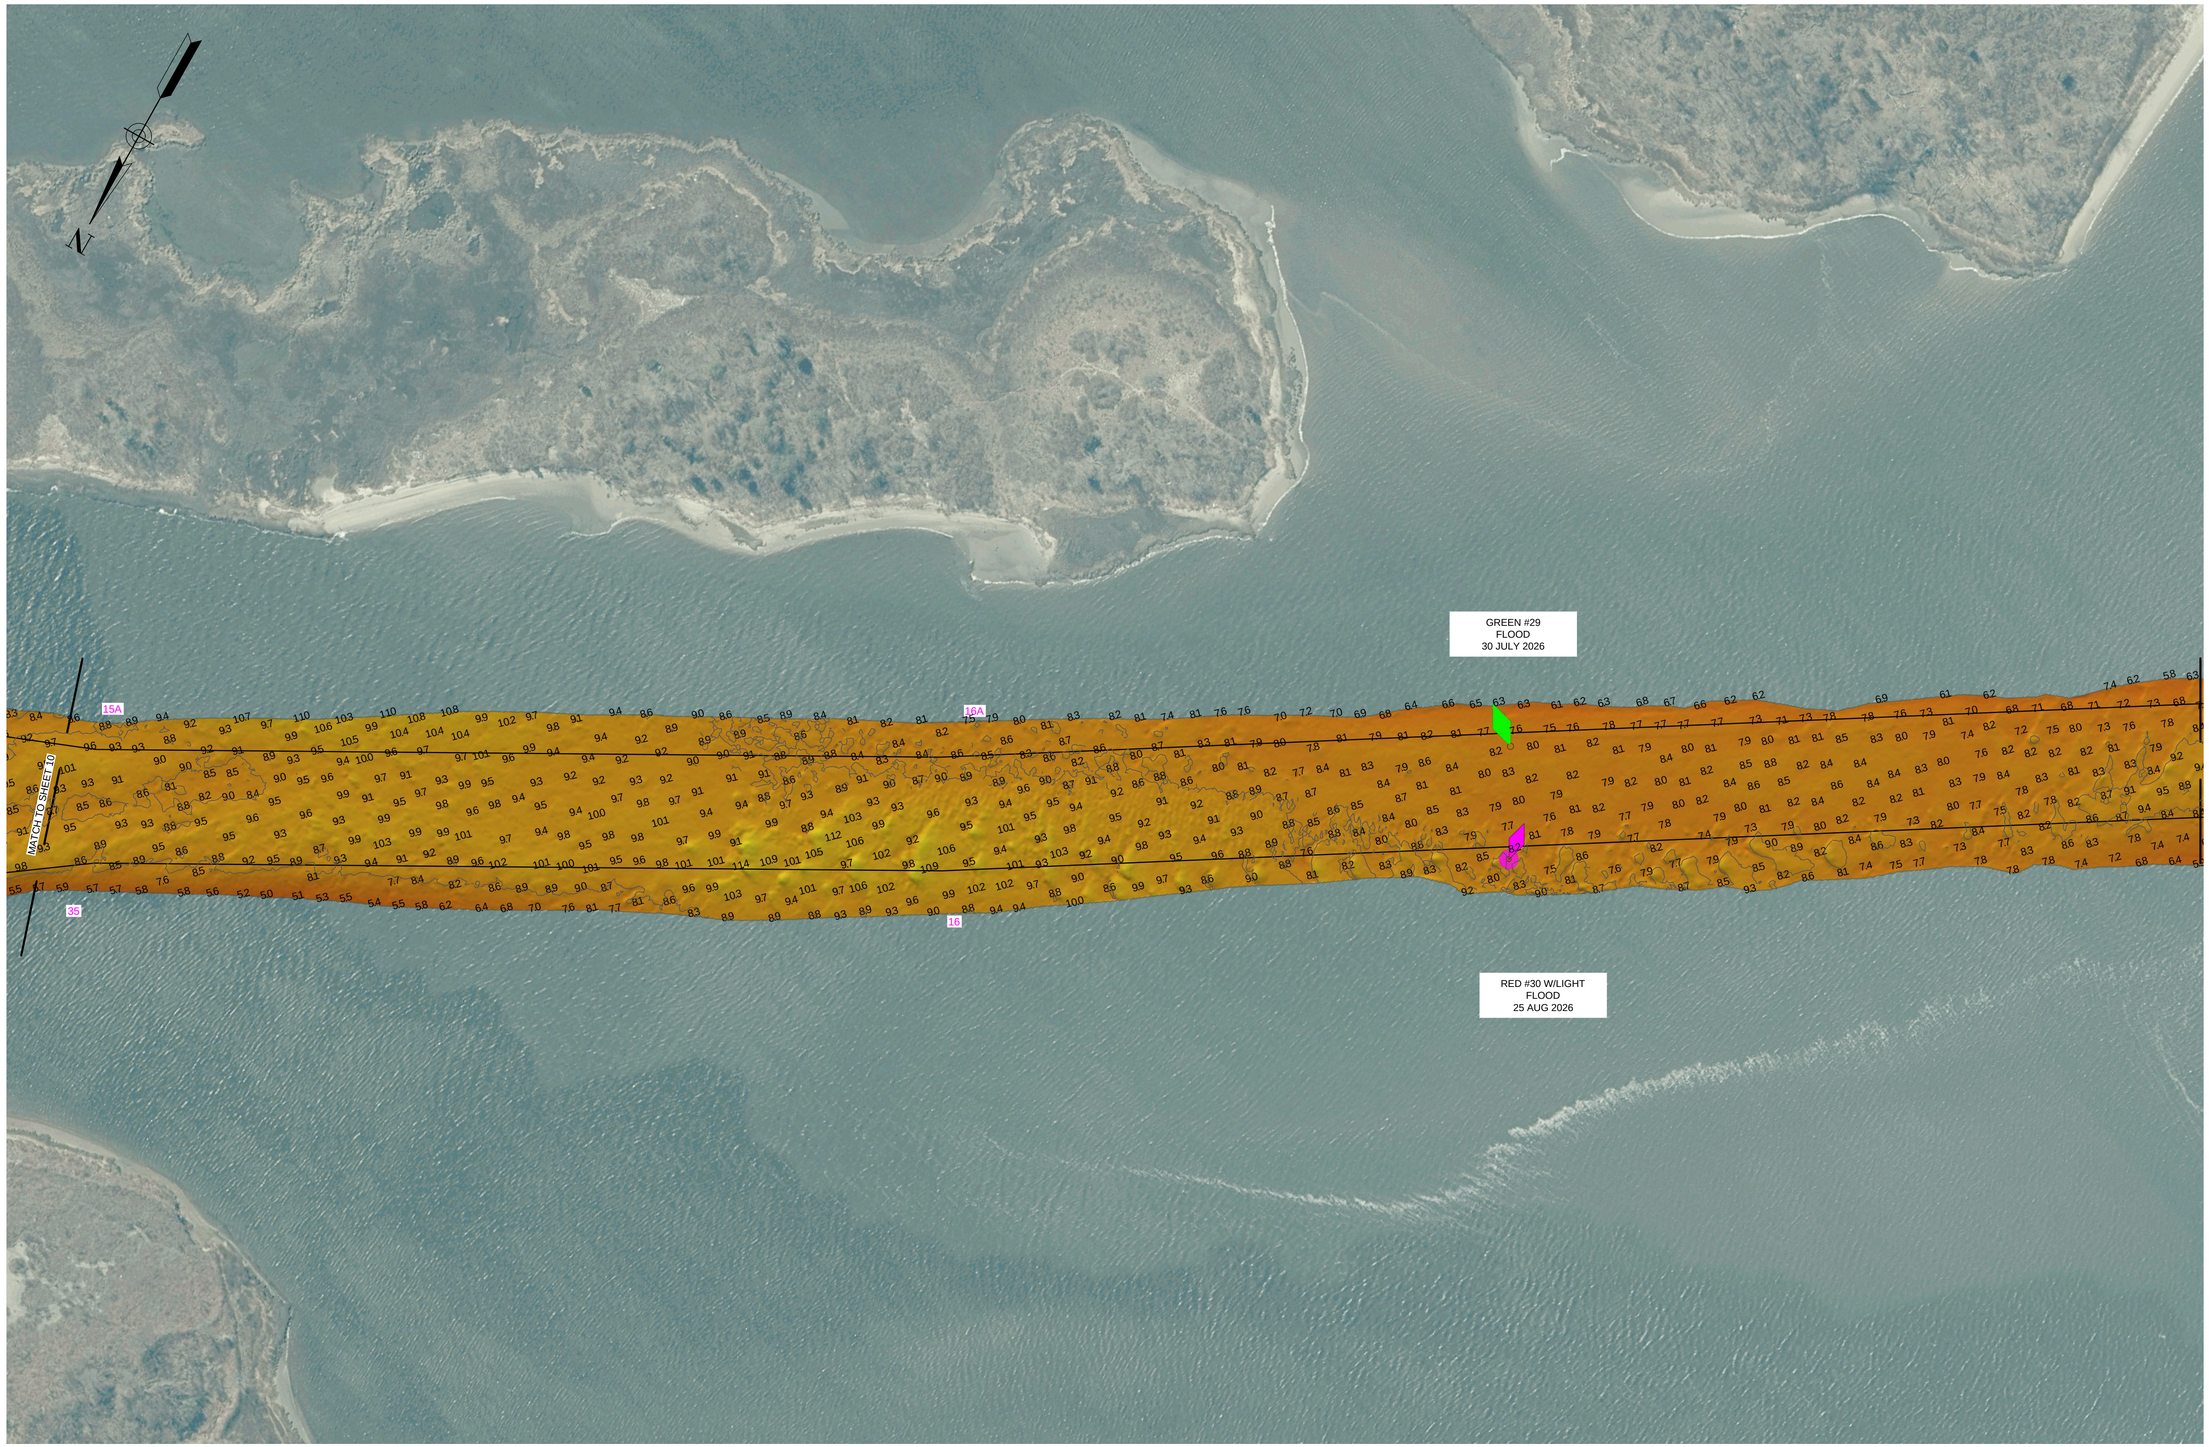

*FOR PROJECT SPECIFIC NOTES AND CONTROL, REFER TO SHEET VH-101.

US Army Corps of Engineers®

PR	SG/EO
VP	SG/CNWF

DATES OF SURVEY:
8,10,24,25 JUN 2026
7,8,30 JUL 2026
17,18,19,20,25,26 AUG 2026

REQUEST NUMBER: 5703/EB240/N2/N3

SCALE:
ONE INCH = 100 FEET

FIELD BOOKS:

APPROVED: S.GANUNCIO/J.MCKELVEY
FIELD CARTOGRAPHER

APPROVED: B. HIGGINS
LEAD CARTOGRAPHER

APPROVED: P. BHADUR
CHIEF OF SURVEY SUPPORT SECTION

APPROVED: CHIEF OF SURVEYS AND MAPPING BRANCH

ISSUE DATE: 2 SEPTEMBER 2026

U.S. ARMY CORPS OF ENGINEERS
NEW YORK DISTRICT
NEW YORK, NEW YORK 10278

OPERATIONS DIVISION
SURVEYS AND MAPPING BRANCH
CENAN-OP-SS

SHREWSBURY RIVER
NEW JERSEY
CONDITION SURVEY

VH-111

11 OF 27



*FOR PROJECT SPECIFIC NOTES AND CONTROL, REFER TO SHEET VH-101.

US Army Corps of Engineers®

PR	SG/EO
VP	SG/CNVF

DATES OF SURVEY:
8,10,24,25 JUN 2026
7,8,30 JUL 2026
17,18,19,20,25,26 AUG 2026

REQUEST NUMBER: 5703/EB240/N2/N3

SCALE: ONE INCH = 100 FEET

FIELD BOOKS:

APPROVED: S.GANUNCIO/J.MCKELVEY
FIELD CARTOGRAPHER

APPROVED: B. HIGGINS
LEAD CARTOGRAPHER

APPROVED: P. BHADUR
CHIEF OF SURVEY SUPPORT SECTION

APPROVED: CHIEF OF SURVEYS AND MAPPING BRANCH

ISSUE DATE: 2 SEPTEMBER 2026


U.S. ARMY CORPS OF ENGINEERS
NEW YORK DISTRICT
NEW YORK, NEW YORK 10278

OPERATIONS DIVISION
SURVEYS AND MAPPING BRANCH
CENAN-OP-SS

SHREWSBURY RIVER
NEW JERSEY
CONDITION SURVEY

VH-112

12 OF 27

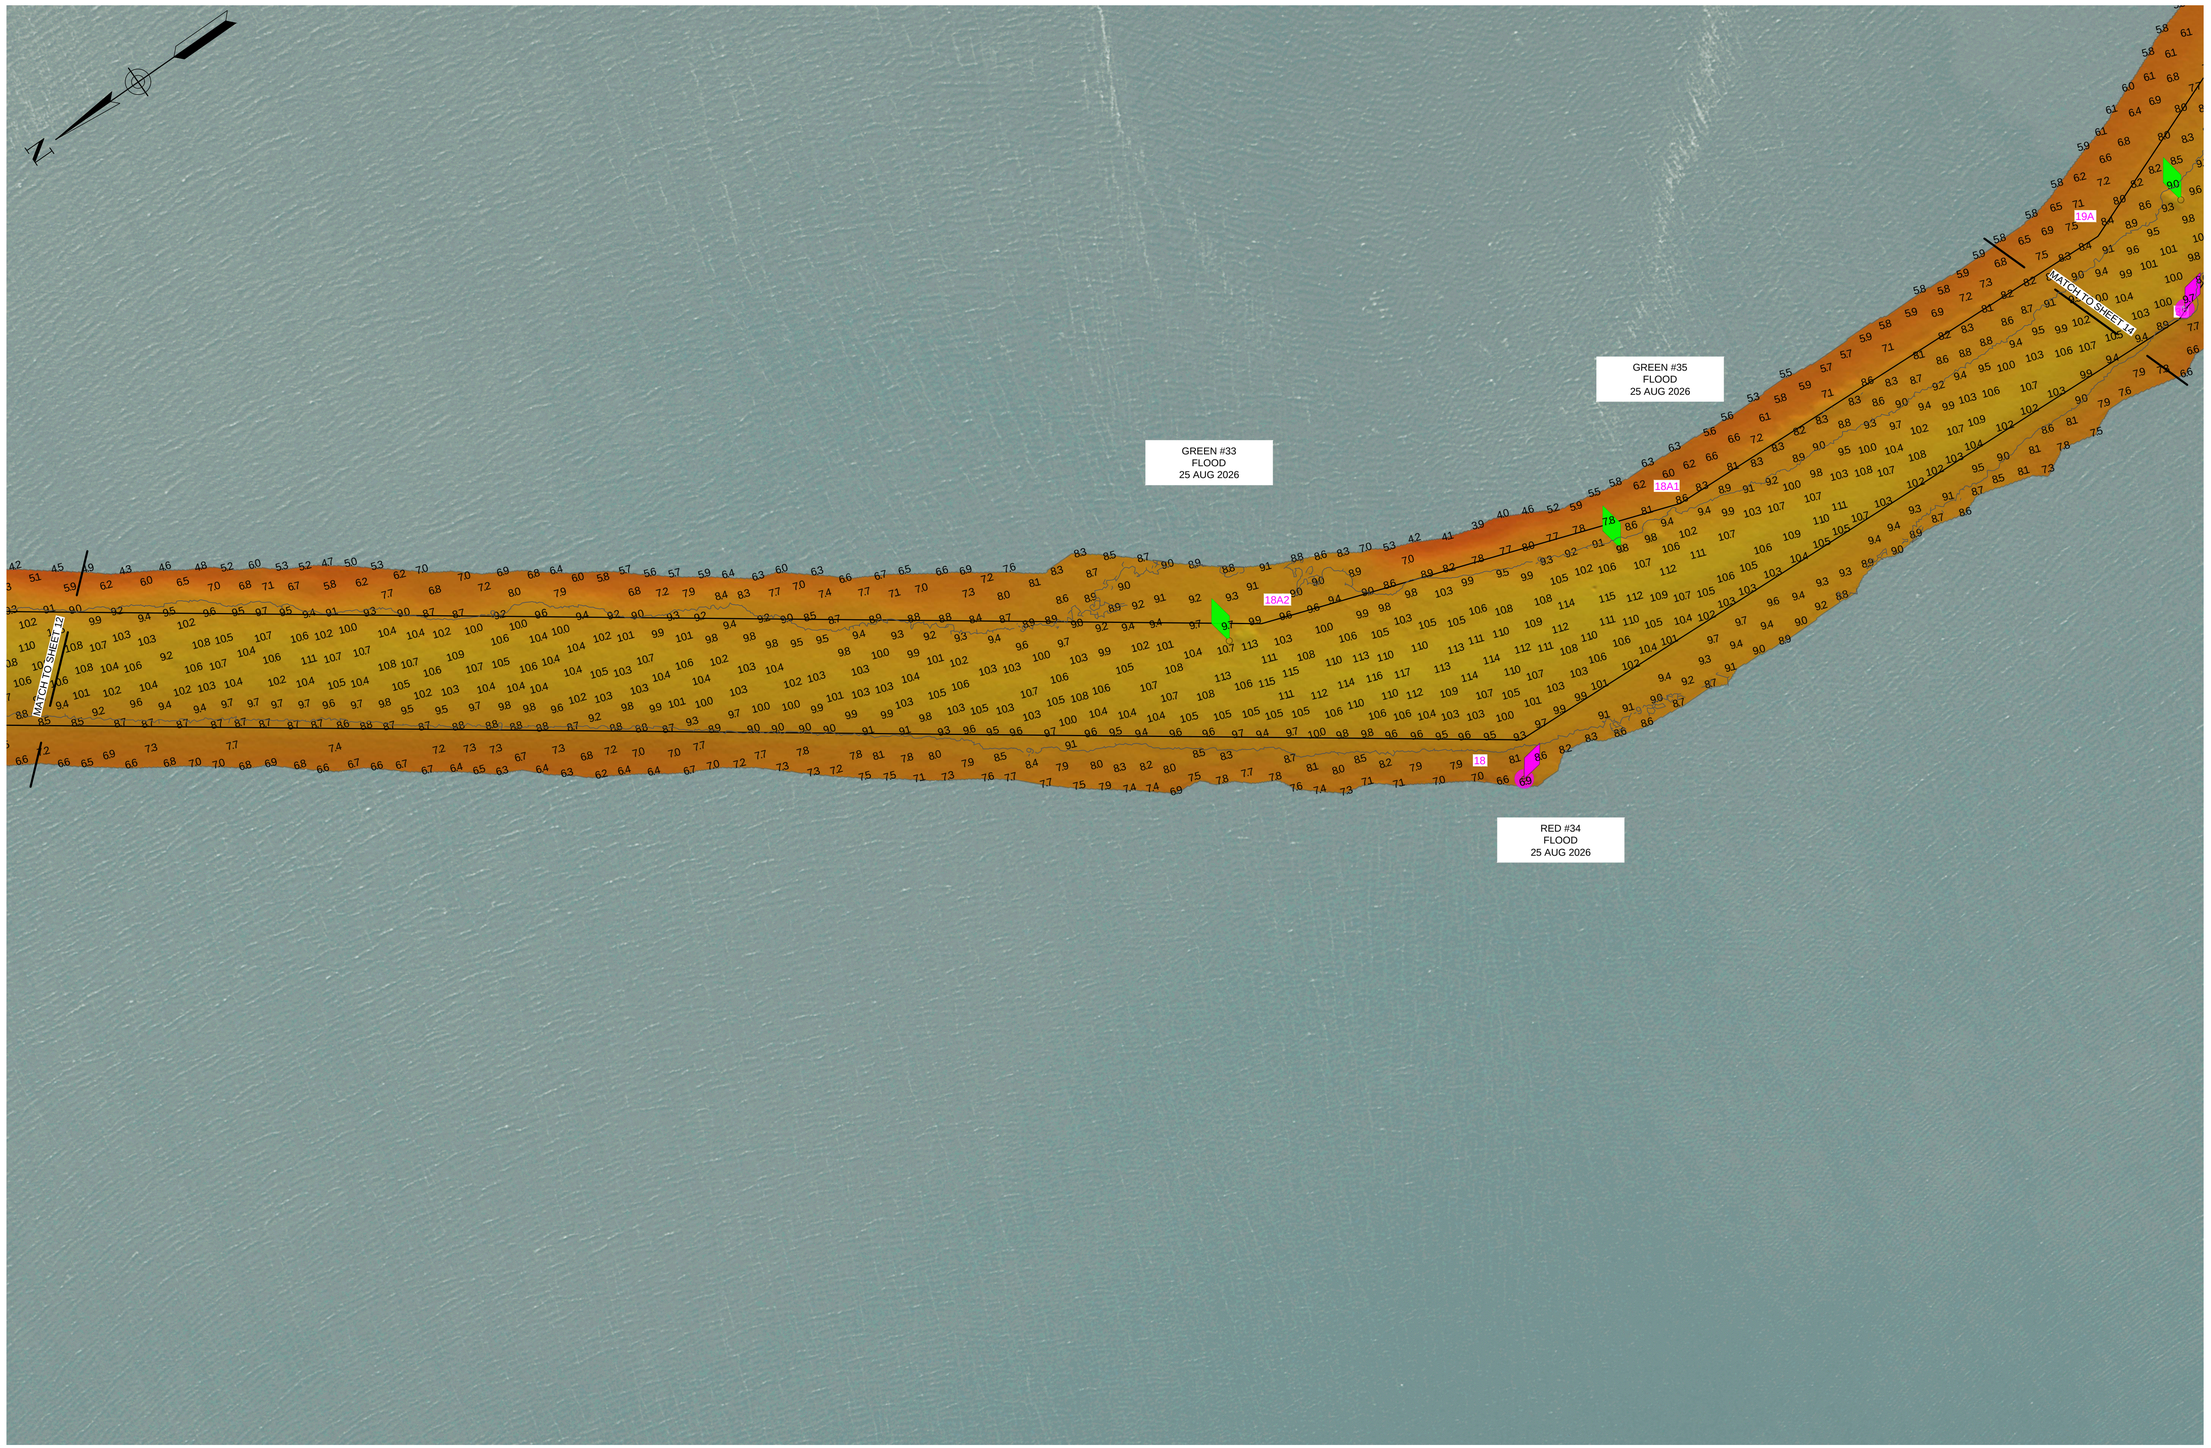

*FOR PROJECT SPECIFIC NOTES AND CONTROL, REFER TO SHEET VH-101.

US Army Corps of Engineers®

PR	SG/EO
MP	SG/CNWF

DATES OF SURVEY:
8,10,24,25 JUN 2026
7,8,30 JUL 2026
17,18,19,20,25,26 AUG 2026

REQUEST NUMBER: 5703/EB240/N2/N3

SCALE:
ONE INCH = 100 FEET

FIELD BOOKS:

APPROVED: S.GANUNCIO/J.MCKELVEY
FIELD CARTOGRAPHER

APPROVED: B. HIGGINS
LEAD CARTOGRAPHER

APPROVED: P. BHADUR
CHIEF OF SURVEY SUPPORT SECTION

APPROVED: CHIEF OF SURVEYS AND MAPPING BRANCH

ISSUE DATE: 2 SEPTEMBER 2026


U.S. ARMY CORPS OF ENGINEERS
NEW YORK DISTRICT
NEW YORK, NEW YORK 10278

OPERATIONS DIVISION
SURVEYS AND MAPPING BRANCH
CENAN-OP-SS

SHREWSBURY RIVER
NEW JERSEY
CONDITION SURVEY

VH-113

13 OF 27

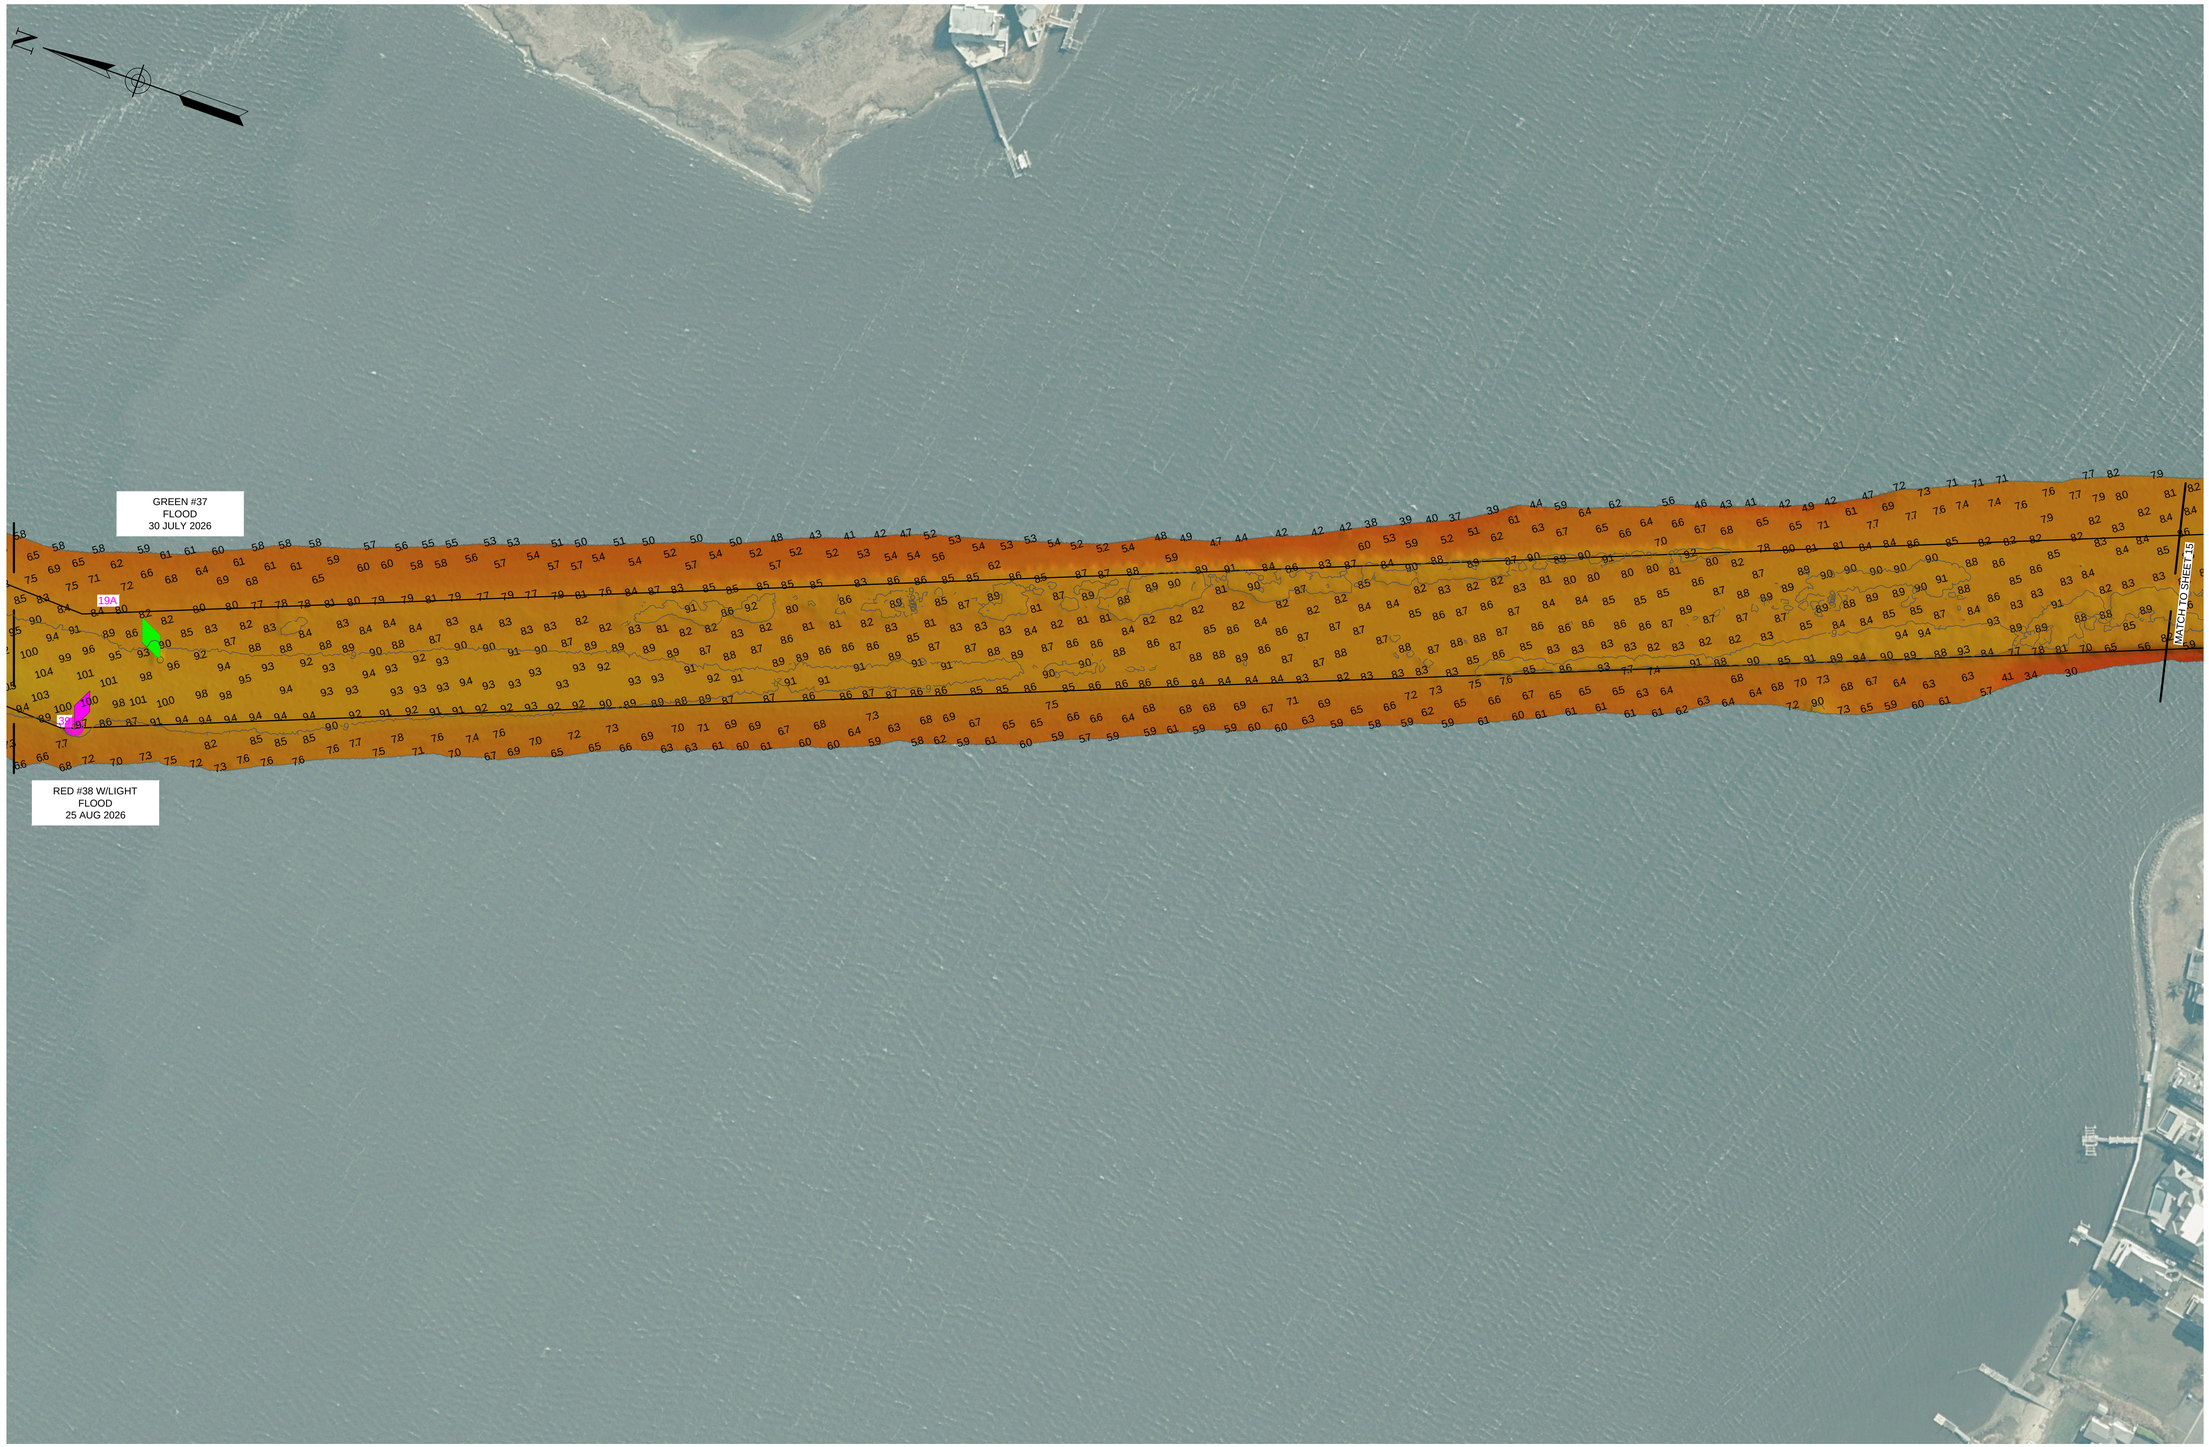

*FOR PROJECT SPECIFIC NOTES AND CONTROL, REFER TO SHEET VH-101.

US Army Corps of Engineers®

PR	SG/EO
MP	SG/CNVF

DATES OF SURVEY:
8,10,24,25 JUN 2026
7,8,30 JUL 2026
17,18,19,20,25,26 AUG 2026

REQUEST NUMBER: 5703/EB240/N2/N3

SCALE: ONE INCH = 100 FEET

FIELD BOOKS:

APPROVED: S.GANUNCIO/J.MCKELVEY
FIELD CARTOGRAPHER

APPROVED: B. HIGGINS
LEAD CARTOGRAPHER

APPROVED: P. BHADUR
CHIEF OF SURVEY SUPPORT SECTION

APPROVED: CHIEF OF SURVEYS AND MAPPING BRANCH

ISSUE DATE: 2 SEPTEMBER 2026


U.S. ARMY CORPS OF ENGINEERS
NEW YORK DISTRICT
NEW YORK, NEW YORK 10278

OPERATIONS DIVISION
SURVEYS AND MAPPING BRANCH
CENAN-OP-SS

SHREWSBURY RIVER
NEW JERSEY
CONDITION SURVEY

VH-114

14 OF 27

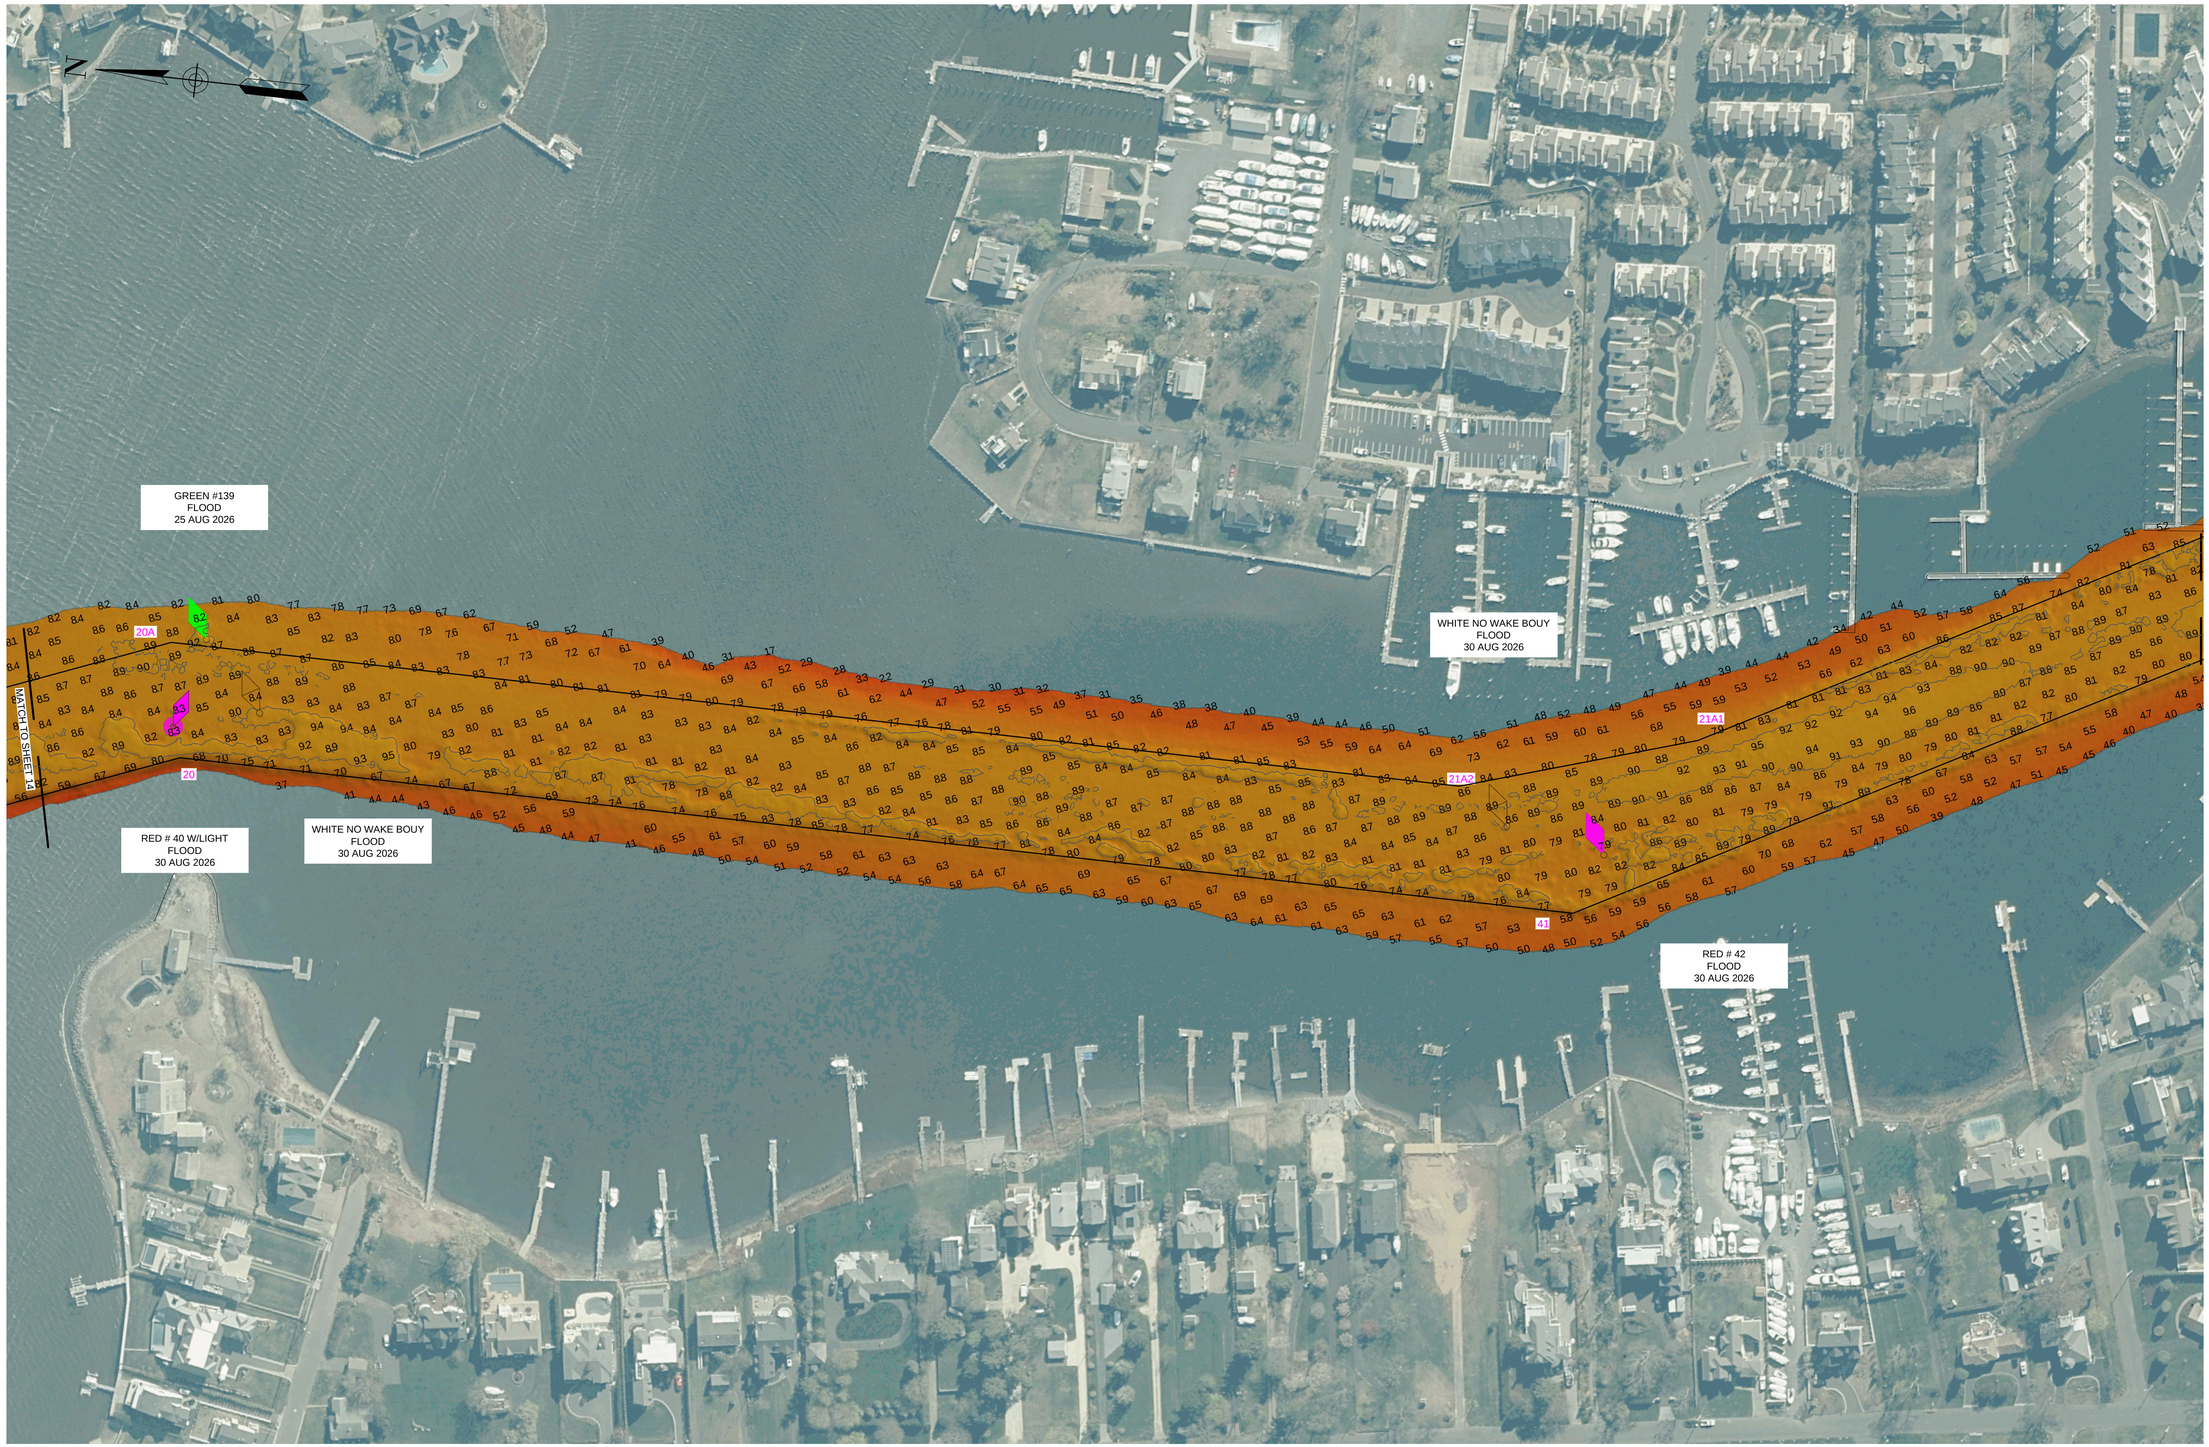

*FOR PROJECT SPECIFIC NOTES AND CONTROL, REFER TO SHEET VH-101.

US Army Corps of Engineers®

PR	SG/EO
VP	SG/CNVF

DATES OF SURVEY:
8,10,24,25 JUN 2026
7,8,30 JUL 2026
17,18,19,20,25,26 AUG 2026

REQUEST NUMBER: 5703/EB240/N2/N3

SCALE:
ONE INCH = 100 FEET

FIELD BOOKS:

APPROVED: S.GANUNCIO/J.MCKELVEY
FIELD CARTOGRAPHER

APPROVED: B. HIGGINS
LEAD CARTOGRAPHER

APPROVED: P. BHADUR
CHIEF OF SURVEY SUPPORT SECTION

APPROVED: CHIEF OF SURVEYS AND MAPPING BRANCH

ISSUE DATE: 2 SEPTEMBER 2026

U.S. ARMY CORPS OF ENGINEERS
NEW YORK DISTRICT
NEW YORK, NEW YORK 10278

OPERATIONS DIVISION
SURVEYS AND MAPPING BRANCH
CENAN-OP-SS

SHREWSBURY RIVER
NEW JERSEY
CONDITION SURVEY

VH-115

15 OF 27



*FOR PROJECT SPECIFIC NOTES AND CONTROL, REFER TO SHEET VH-101.

US Army Corps of Engineers®

PR	SG/EO
MP	SG/CNWF

DATES OF SURVEY:
8,10,24,25 JUN 2026
7,8,30 JUL 2026
17,18,19,20,25,26 AUG 2026

REQUEST NUMBER: 5703/EB240/N2/N3

SCALE:
ONE INCH = 100 FEET

FIELD BOOKS:

APPROVED: S.GANUNCIO/J.MCKELVEY
FIELD CARTOGRAPHER

APPROVED: B. HIGGINS
LEAD CARTOGRAPHER

APPROVED: P. BHADUR
CHIEF OF SURVEY SUPPORT SECTION

APPROVED: A. MOY
CHIEF OF SURVEYS AND MAPPING BRANCH

ISSUE DATE: 2 SEPTEMBER 2026


U.S. ARMY CORPS OF ENGINEERS
NEW YORK DISTRICT
NEW YORK, NEW YORK 10278

OPERATIONS DIVISION
SURVEYS AND MAPPING BRANCH
CENAN-OP-SS

SHREWSBURY RIVER
NEW JERSEY
CONDITION SURVEY

VH-116

16 OF 27

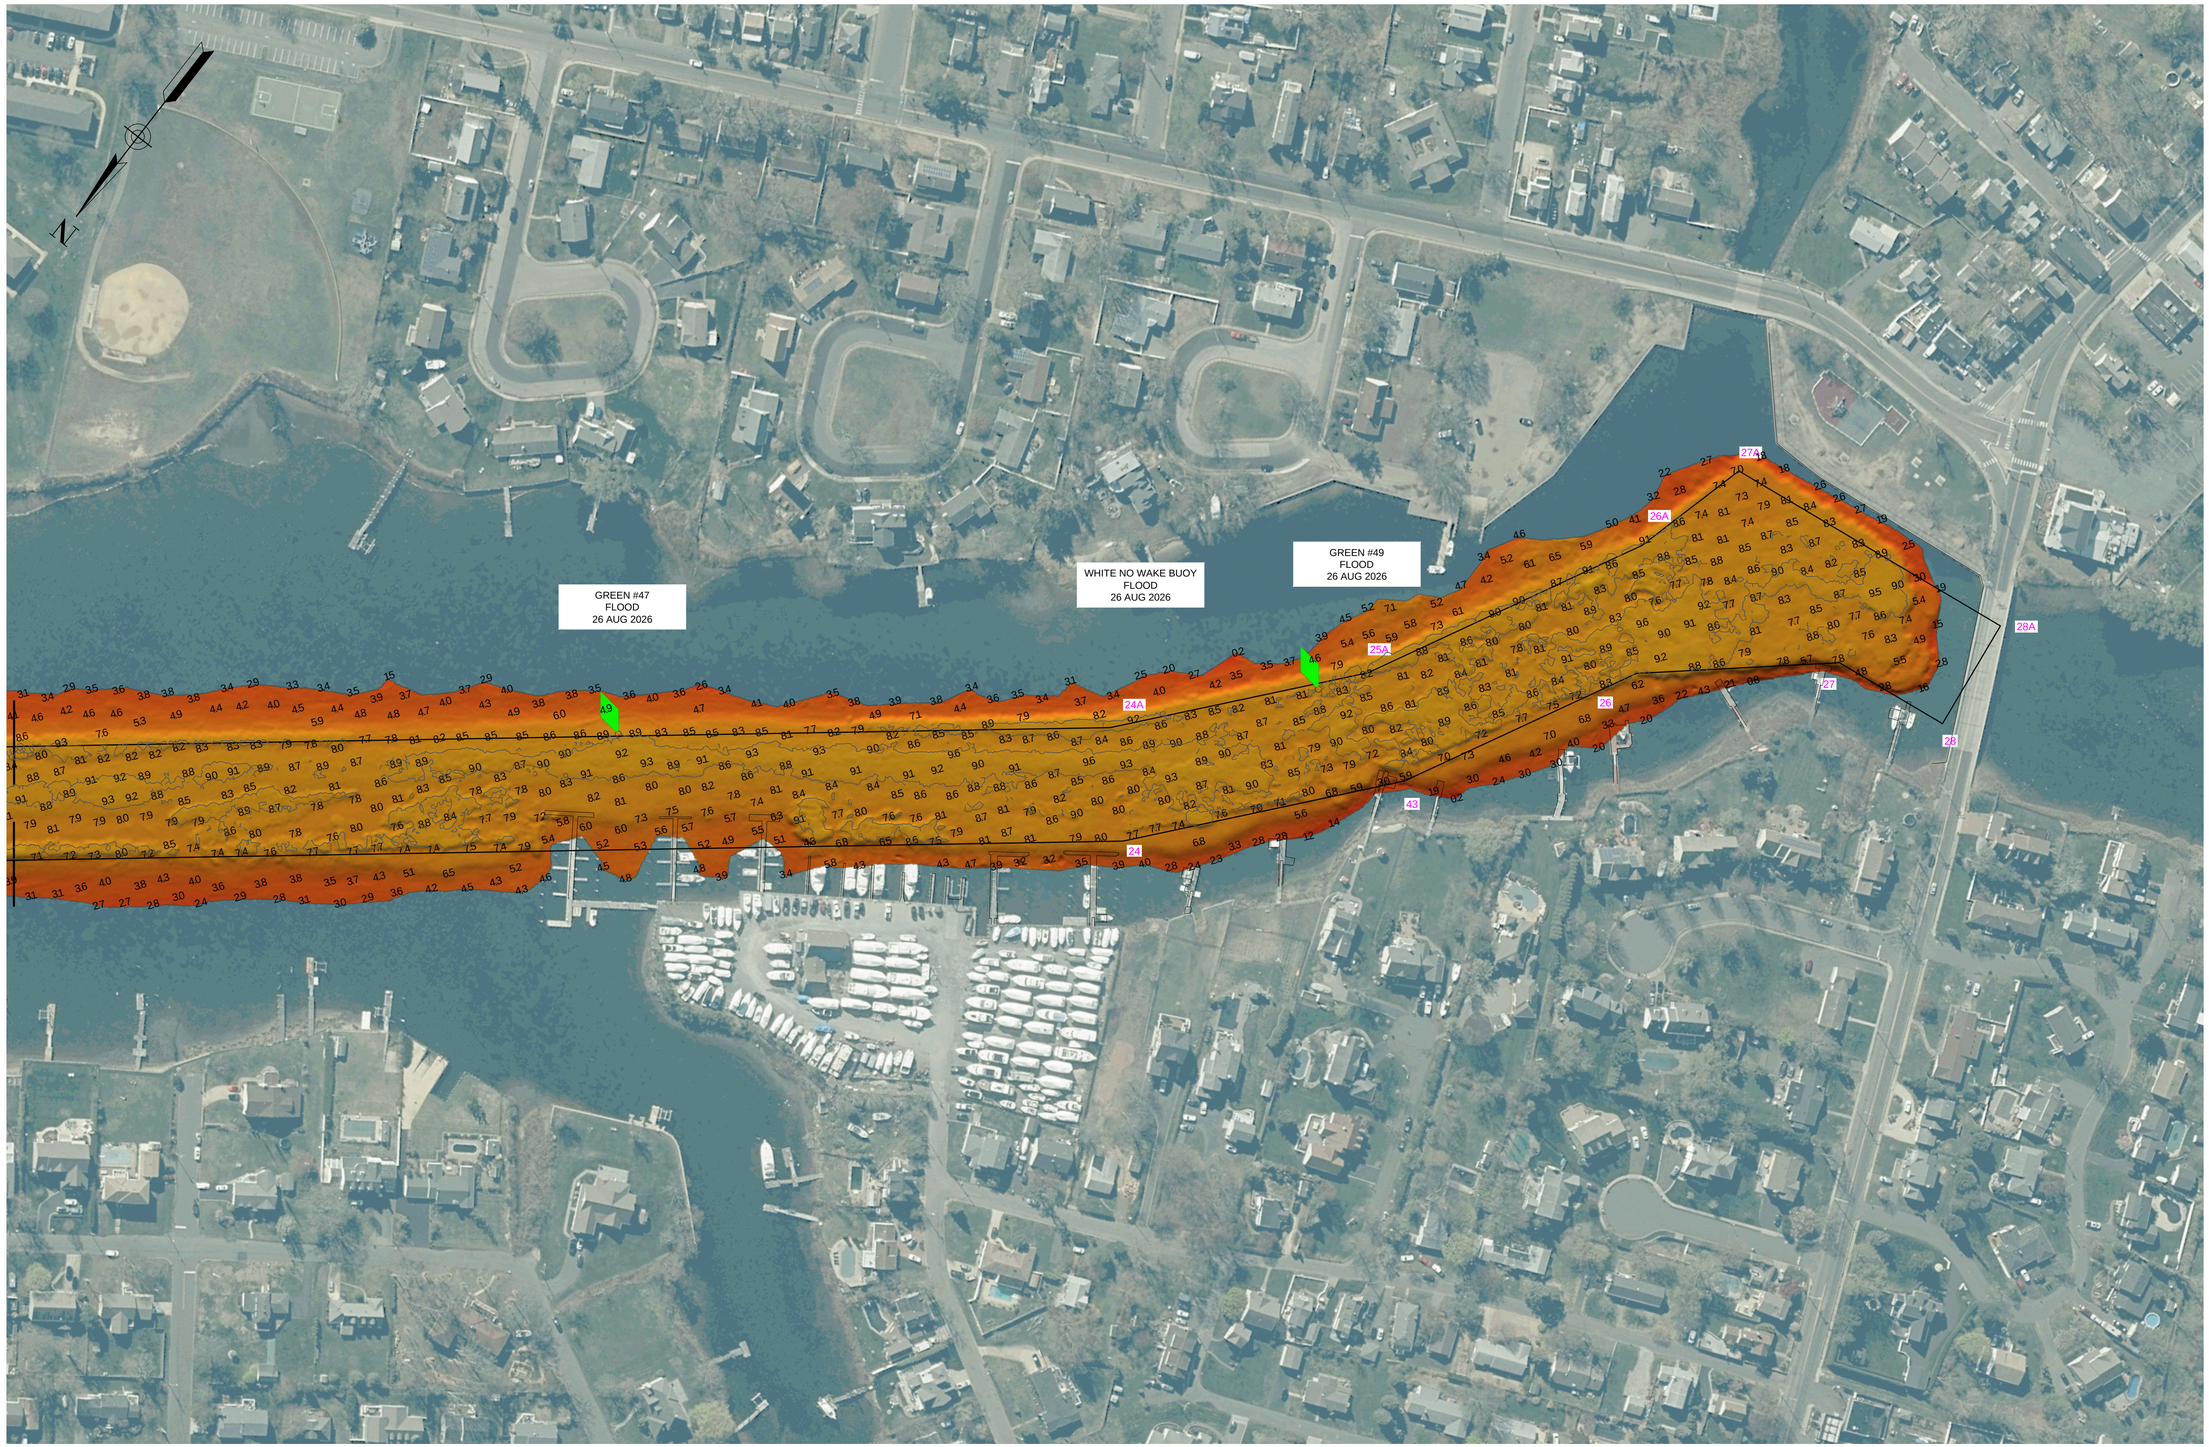

*FOR PROJECT SPECIFIC NOTES AND CONTROL, REFER TO SHEET VH-101.

US Army Corps of Engineers®

	PR	SG/EO
	VP	SG/CNVF

DATES OF SURVEY:
8,10,24,25 JUN 2026
7,8,30 JUL 2026
17,18,19,20,25,26 AUG 2026

SCALE:
ONE INCH = 100 FEET

FIELD BOOKS:

REQUEST NUMBER: 5703/EB240/N2/N3

APPROVED: S.GANUNCIO/J.MCKELVEY
FIELD CARTOGRAPHER

APPROVED: B. HIGGINS
LEAD CARTOGRAPHER

APPROVED: P. BHADUR
CHIEF OF SURVEY SUPPORT SECTION

APPROVED: J. MOYA
CHIEF OF SURVEYS AND MAPPING BRANCH

ISSUE DATE: 2 SEPTEMBER 2026


U.S. ARMY CORPS OF ENGINEERS
NEW YORK DISTRICT
NEW YORK, NEW YORK 10278

OPERATIONS DIVISION
SURVEYS AND MAPPING BRANCH
CENAN-OP-SS

SHREWSBURY RIVER
NEW JERSEY
CONDITION SURVEY

VH-117

17 OF 27

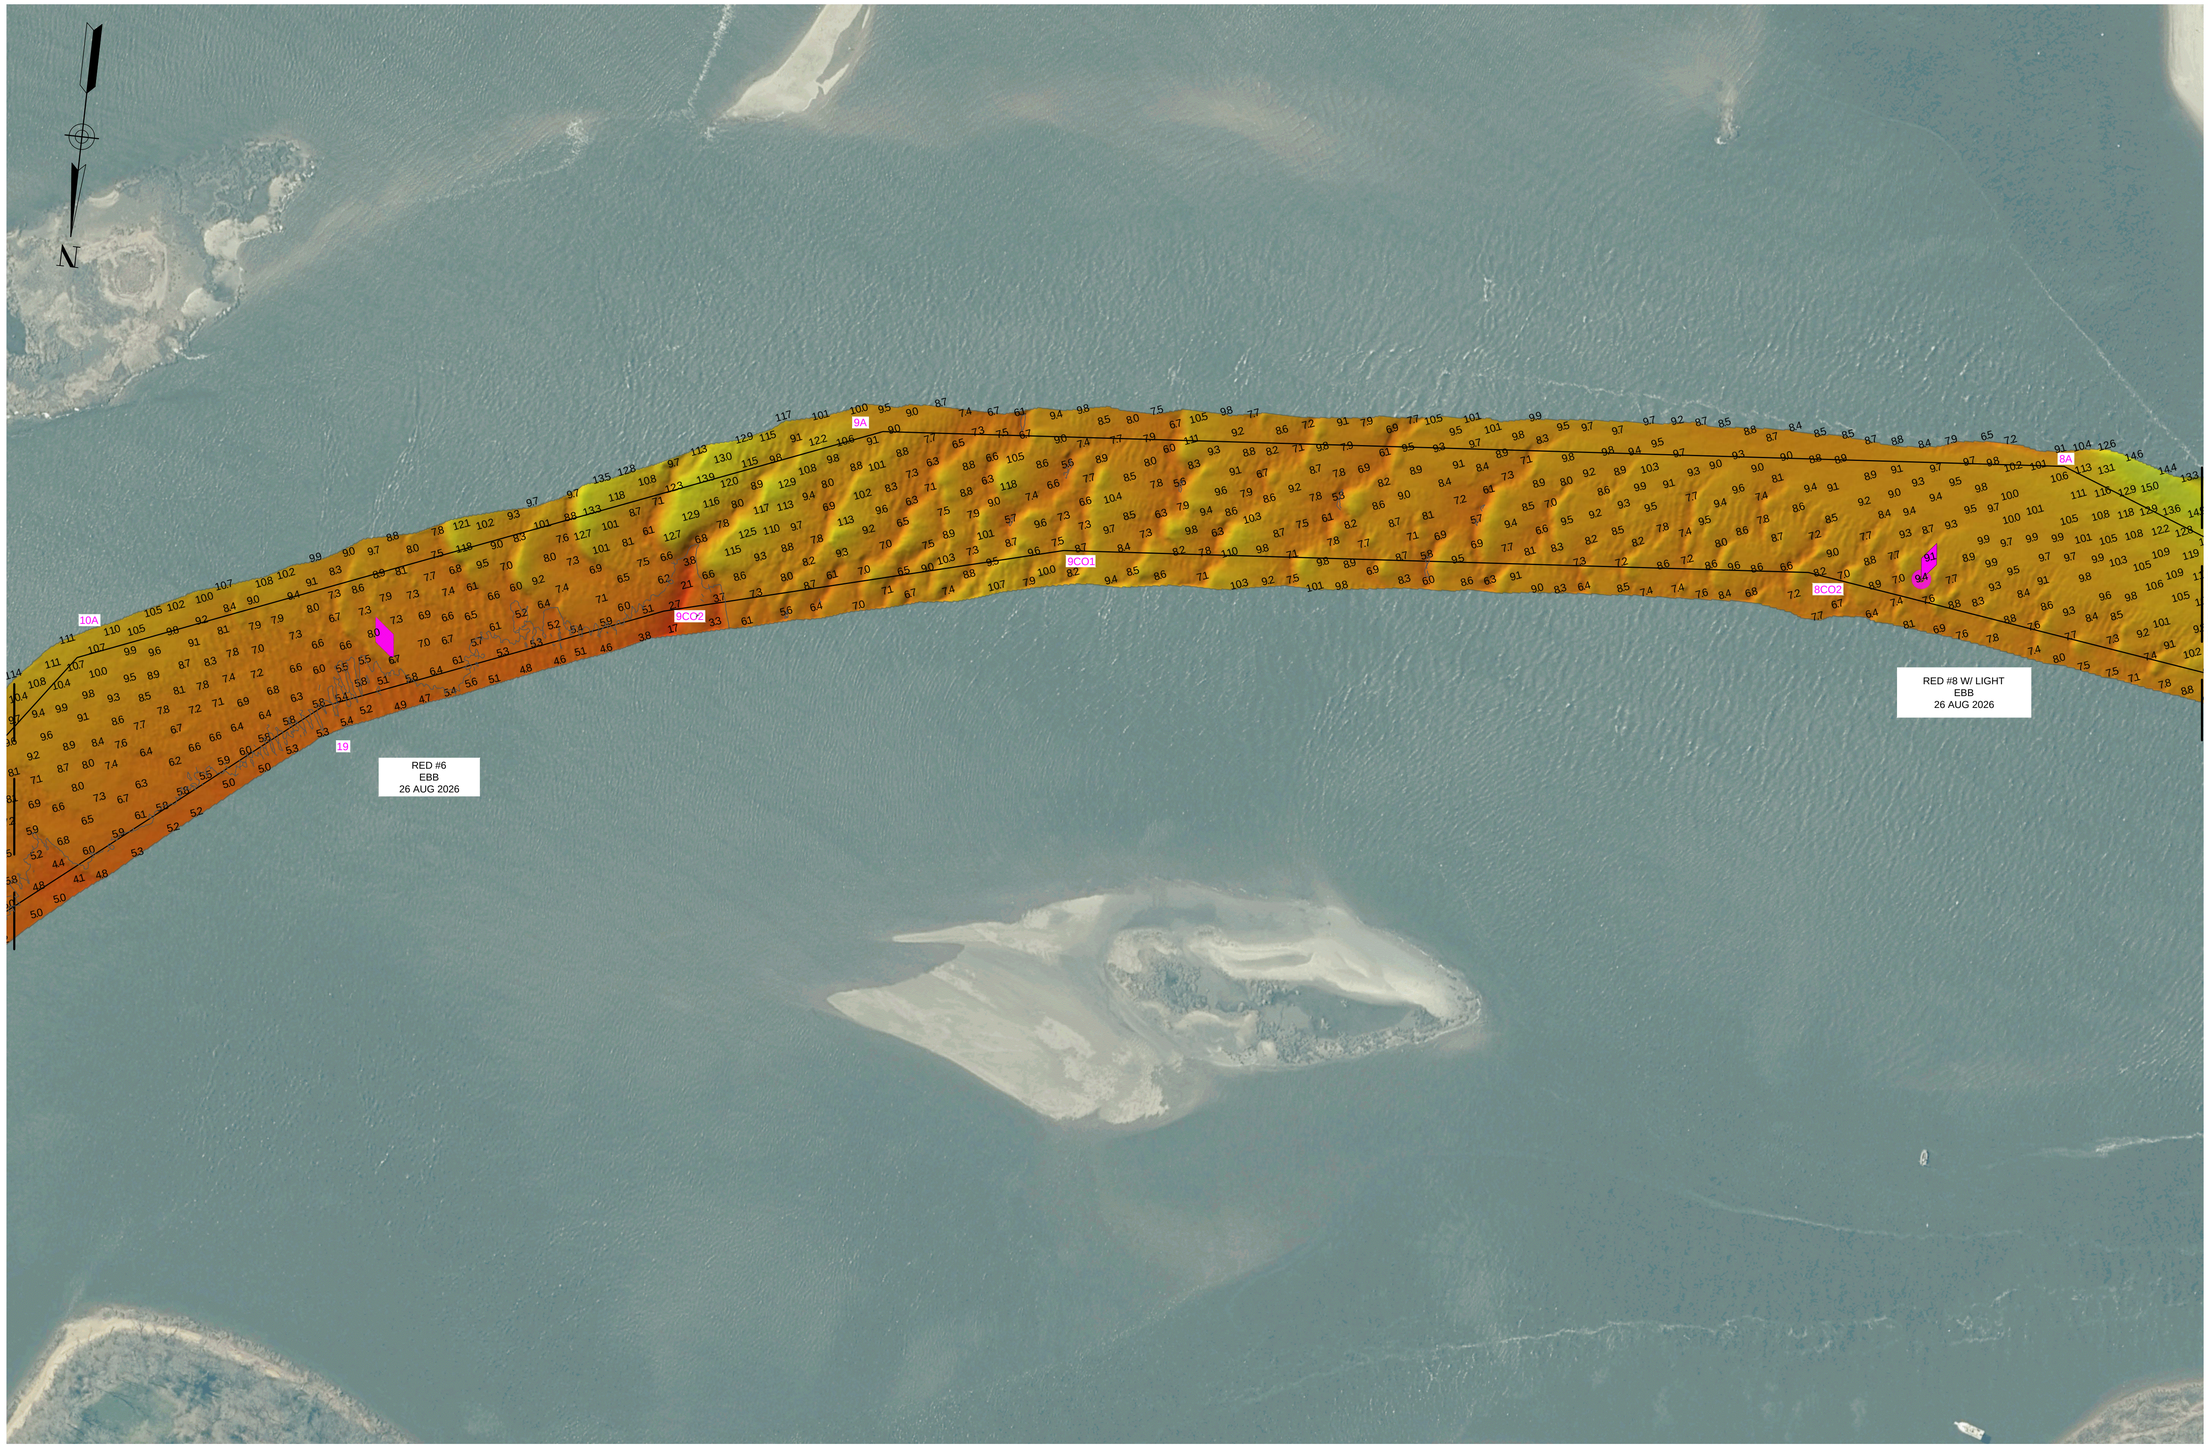

*FOR PROJECT SPECIFIC NOTES AND CONTROL, REFER TO SHEET VH-101.

US Army Corps of Engineers®

	PR	SG/EO
	VP	SG/CNWF

DATES OF SURVEY:
8,10,24,25 JUN 2026
7,8,30 JUL 2026
17,18,19,20,25,26 AUG 2026

SCALE: ONE INCH = 100 FEET

FIELD BOOKS:

REQUEST NUMBER: 5703/EB240/N2/N3

APPROVED: S.GANUNCIO/J.MCKELVEY
FIELD CARTOGRAPHER

APPROVED: B. HIGGINS
LEAD CARTOGRAPHER

APPROVED: P. BHADUR
CHIEF OF SURVEY SUPPORT SECTION

APPROVED: J. MACZ
CHIEF OF SURVEYS AND MAPPING BRANCH

ISSUE DATE: 2 SEPTEMBER 2026

U.S. ARMY CORPS OF ENGINEERS
NEW YORK DISTRICT
NEW YORK, NEW YORK 10278

OPERATIONS DIVISION
SURVEYS AND MAPPING BRANCH
CENAN-OP-SS

SHREWSBURY RIVER
NEW JERSEY
CONDITION SURVEY

VH-118

18 OF 27



*FOR PROJECT SPECIFIC NOTES AND CONTROL, REFER TO SHEET VH-101.

US Army Corps of Engineers®

	PR	SG/EO
	UP	SG/CNWF

DATES OF SURVEY:
8,10,24,25 JUN 2026
7,8,30 JUL 2026
17,18,19,20,25,26 AUG 2026

REQUEST NUMBER: 5703/EB240/N2/N3

SCALE:
ONE INCH = 100 FEET

FIELD BOOKS:

APPROVED: S.GANUNCIO/J.MCKELVEY
FIELD CARTOGRAPHER

APPROVED: B. HIGGINS
LEAD CARTOGRAPHER

APPROVED: P. BHADUR
CHIEF OF SURVEY SUPPORT SECTION

APPROVED: M.DIAZ
CHIEF OF SURVEYS AND MAPPING BRANCH

ISSUE DATE: 2 SEPTEMBER 2026

U.S. ARMY CORPS OF ENGINEERS
NEW YORK DISTRICT
NEW YORK, NEW YORK 10278

OPERATIONS DIVISION
SURVEYS AND MAPPING BRANCH
CENAN-OP-SS

SHREWSBURY RIVER
NEW JERSEY
CONDITION SURVEY

VH-119



*FOR PROJECT SPECIFIC NOTES AND CONTROL, REFER TO SHEET VH-101.

US Army Corps of Engineers®

PR	SG/EO
MP	SG/CNFE

DATES OF SURVEY:
8,10,24,25 JUN 2026
7,8,30 JUL 2026
17,18,19,20,25,26 AUG 2026

REQUEST NUMBER: 5703/EB240/N2/N3

SCALE: ONE INCH = 100 FEET

FIELD BOOKS:

APPROVED: S.GANUNCIO/J.MCKELVEY
FIELD CARTOGRAPHER

APPROVED: B. HIGGINS
LEAD CARTOGRAPHER

APPROVED: P. BHADUR
CHIEF OF SURVEY SUPPORT SECTION

APPROVED: J. MATZ
CHIEF OF SURVEYS AND MAPPING BRANCH

ISSUE DATE: 2 SEPTEMBER 2026

U.S. ARMY CORPS OF ENGINEERS
NEW YORK DISTRICT
NEW YORK, NEW YORK 10278

OPERATIONS DIVISION
SURVEYS AND MAPPING BRANCH
CENAN-OP-SS

SHREWSBURY RIVER
NEW JERSEY
CONDITION SURVEY

VH-120

20 OF 27

0 100 200 Feet

*FOR PROJECT SPECIFIC NOTES AND CONTROL, REFER TO SHEET VH-101.

US Army Corps of Engineers®

	PR	SG/EO
	MP	SG/CNMF

DATES OF SURVEY:
8,10,24,25 JUN 2026
7,8,30 JUL 2026
17,18,19,20,25,26 AUG 2026

REQUEST NUMBER: 5703/EB240/N2/N3

SCALE:
ONE INCH = 100 FEET

FIELD BOOKS:

APPROVED: S.GANJINCIO/J.MCKELVEY
FIELD CARTOGRAPHER

APPROVED: B. HIGGINS
LEAD CARTOGRAPHER

APPROVED: P. BHADUR
CHIEF OF SURVEY SUPPORT SECTION

APPROVED: M. RUIZ
CHIEF OF SURVEYS AND MAPPING BRANCH

ISSUE DATE: 2 SEPTEMBER 2026

U.S. ARMY CORPS OF ENGINEERS
NEW YORK DISTRICT
NEW YORK, NEW YORK 10278

OPERATIONS DIVISION
SURVEYS AND MAPPING BRANCH
CENAN-OP-SS

SHREWSBURY RIVER
NEW JERSEY
CONDITION SURVEY

VH-121

GREEN # 17 W/LIGHT
FLOOD
30 JULY 2026

4A2

4A1

25

MATCH TO SHEET 21

MATCH TO SHEET 23

0 100 200 Feet

*FOR PROJECT SPECIFIC NOTES AND CONTROL, REFER TO SHEET VH-101.

US Army Corps of Engineers®

	PR	SG/EO
	MP	SG/CNWF

DATES OF SURVEY:
8,10,24,25 JUN 2026
7,8,30 JUL 2026
17,18,19,20,25,26 AUG 2026

REQUEST NUMBER: 5703/EB240/N2/N3

SCALE:
ONE INCH = 100 FEET

FIELD BOOKS:

APPROVED: S.GANUNCIO/J.MCKELVEY
FIELD CARTOGRAPHER

APPROVED: B. HIGGINS
LEAD CARTOGRAPHER

APPROVED: P. BHADUR
CHIEF OF SURVEY SUPPORT SECTION

APPROVED: J. MATOS
CHIEF OF SURVEYS AND MAPPING BRANCH

ISSUE DATE: 2 SEPTEMBER 2026


U.S. ARMY CORPS OF ENGINEERS
NEW YORK DISTRICT
NEW YORK, NEW YORK 10278

OPERATIONS DIVISION
SURVEYS AND MAPPING BRANCH
CENAN-OP-SS

SHREWSBURY RIVER
NEW JERSEY
CONDITION SURVEY

VH-122

22 OF 27

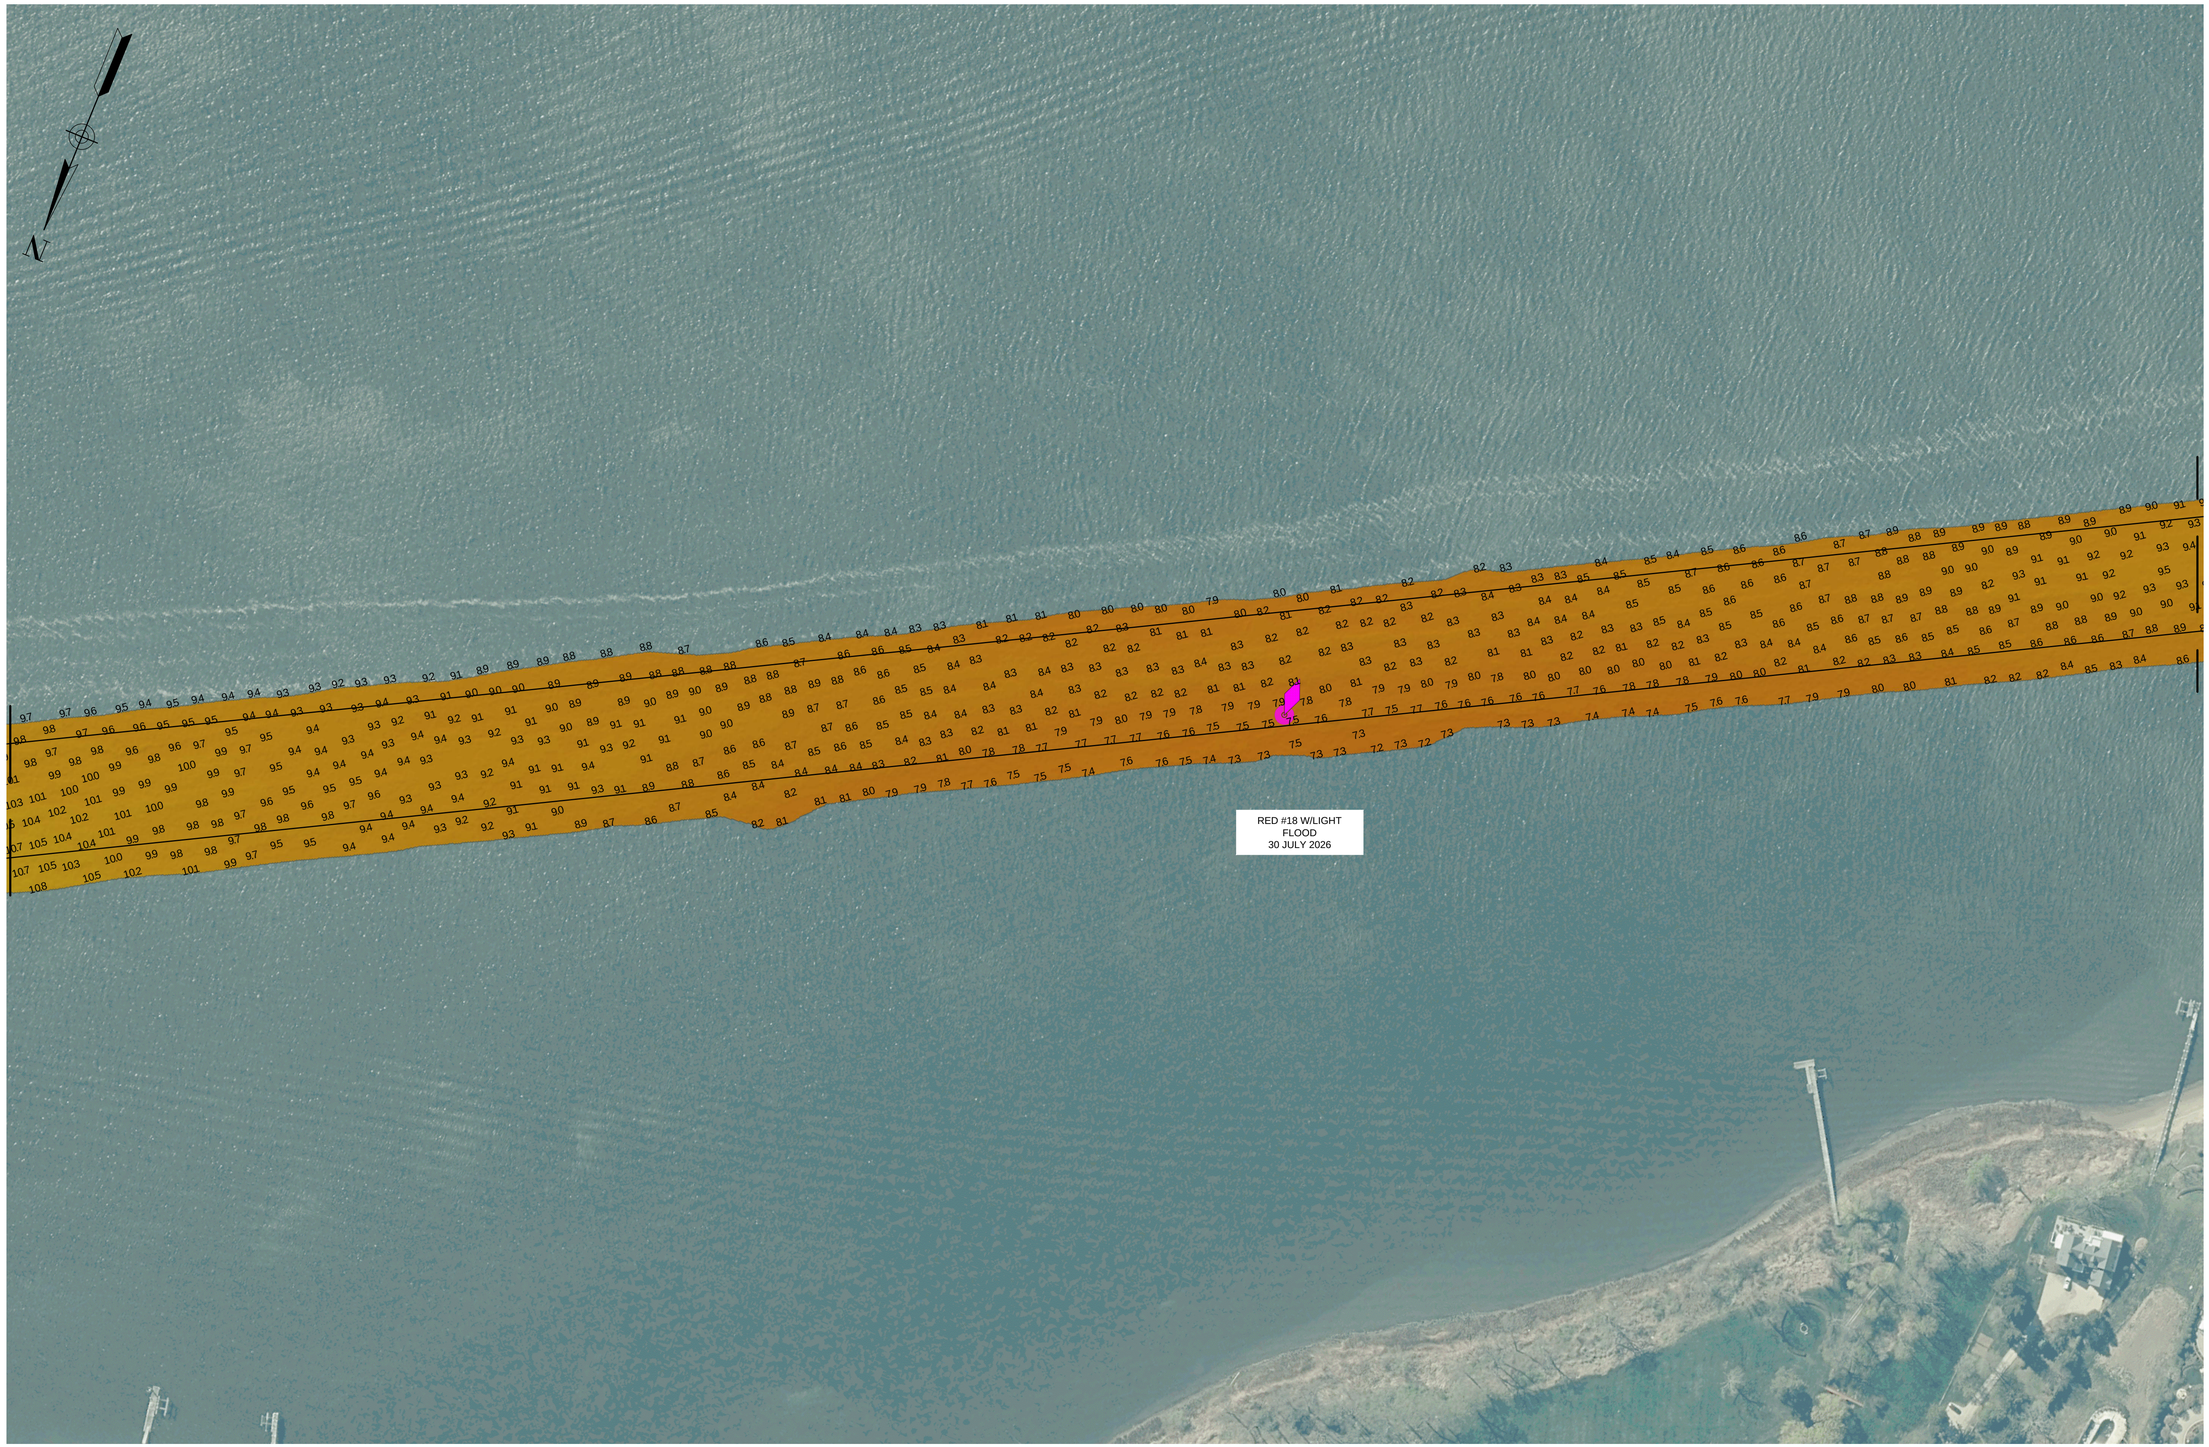

*FOR PROJECT SPECIFIC NOTES AND CONTROL, REFER TO SHEET VH-101.

US Army Corps of Engineers®

PR	SG/EO
MP	SG/CNWF

DATES OF SURVEY:
8,10,24,25 JUN 2026
7,8,30 JUL 2026
17,18,19,20,25,26 AUG 2026

REQUEST NUMBER: 5703/EB240/N2/N3

SCALE: ONE INCH = 100 FEET

FIELD BOOKS:

APPROVED: S.GANUNCIO/J.MCKELVEY
FIELD CARTOGRAPHER

APPROVED: B. HIGGINS
LEAD CARTOGRAPHER

APPROVED: P. BHADUR
CHIEF OF SURVEY SUPPORT SECTION

APPROVED: M. KATZ
CHIEF OF SURVEYS AND MAPPING BRANCH

ISSUE DATE: 2 SEPTEMBER 2026


U.S. ARMY CORPS OF ENGINEERS
NEW YORK DISTRICT
NEW YORK, NEW YORK 10278

OPERATIONS DIVISION
SURVEYS AND MAPPING BRANCH
CENAN-OP-SS

SHREWSBURY RIVER
NEW JERSEY
CONDITION SURVEY

VH-123

23 OF 27

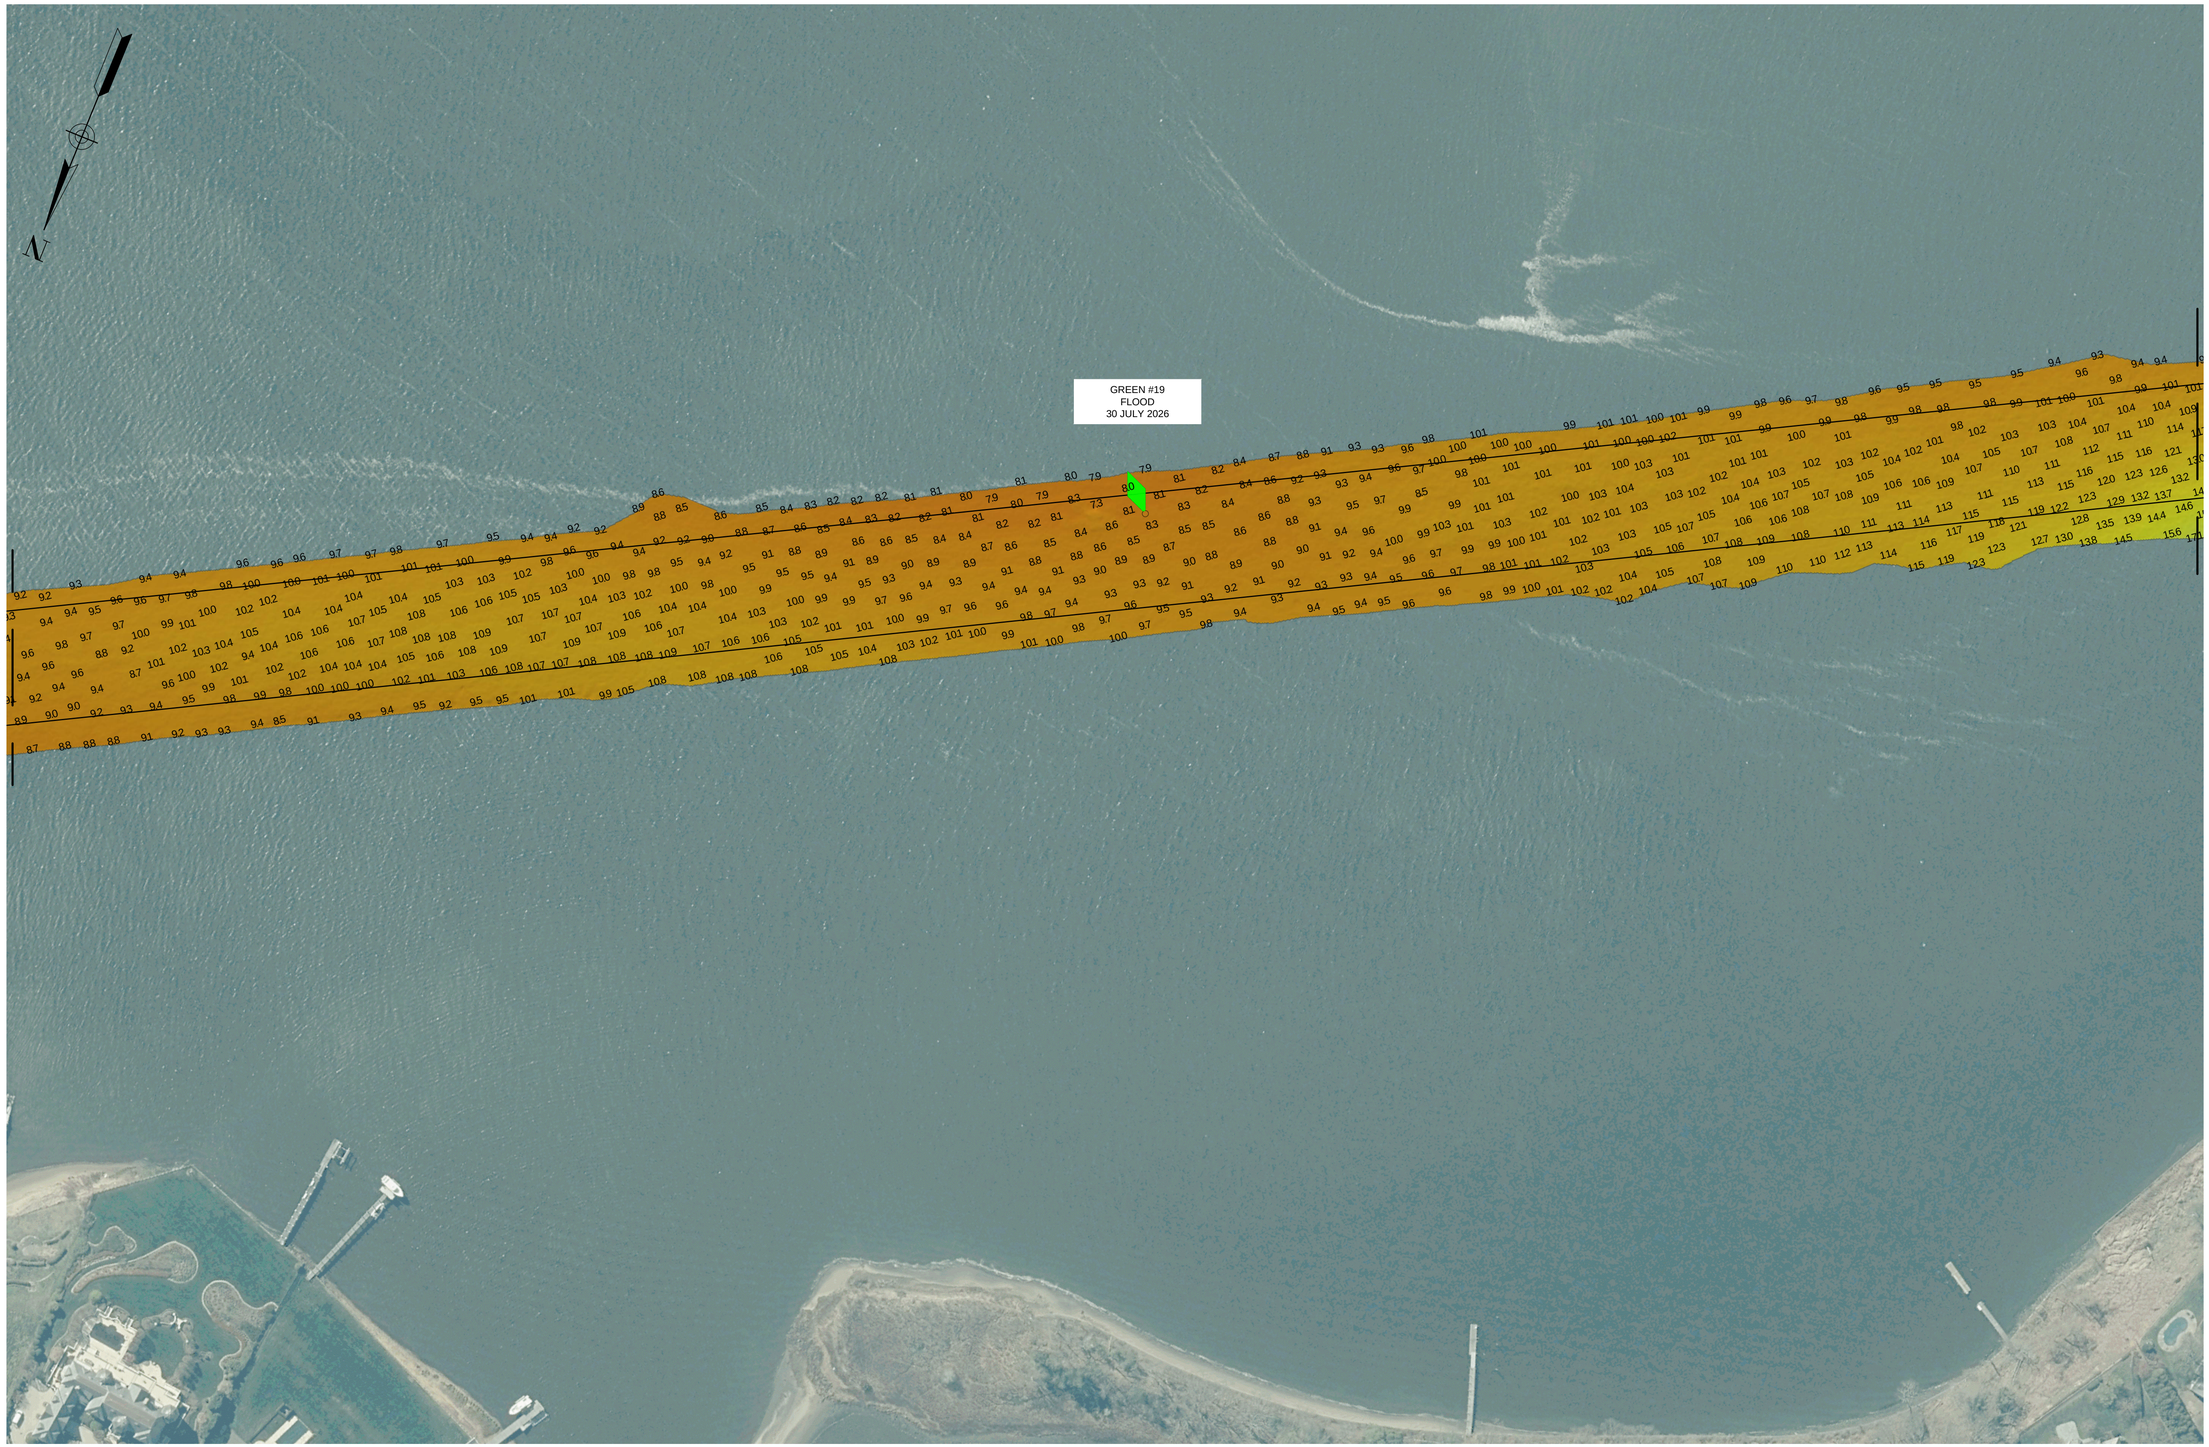

*FOR PROJECT SPECIFIC NOTES AND CONTROL, REFER TO SHEET VH-101.

US Army Corps of Engineers®

PR	SG/EO
UP	SG/CNVF

DATES OF SURVEY: 8,10,24,25 JUN 2026
7,8,30 JUL 2026
17,18,19,20,25,26 AUG 2026

REQUEST NUMBER: 5703/EB240/N2/N3

SCALE: ONE INCH = 100 FEET

FIELD BOOKS:

APPROVED: S.GANUNCIO/J.MCKELVEY
FIELD CARTOGRAPHER

APPROVED: B. HIGGINS
LEAD CARTOGRAPHER

APPROVED: P. BHADUR
CHIEF OF SURVEY SUPPORT SECTION

APPROVED: J. MATZ
CHIEF OF SURVEYS AND MAPPING BRANCH


ISSUE DATE: 2 SEPTEMBER 2026

U.S. ARMY CORPS OF ENGINEERS
NEW YORK DISTRICT
NEW YORK, NEW YORK 10278

OPERATIONS DIVISION
SURVEYS AND MAPPING BRANCH
CENAN-OP-SS

SHREWSBURY RIVER
NEW JERSEY
CONDITION SURVEY

VH-124

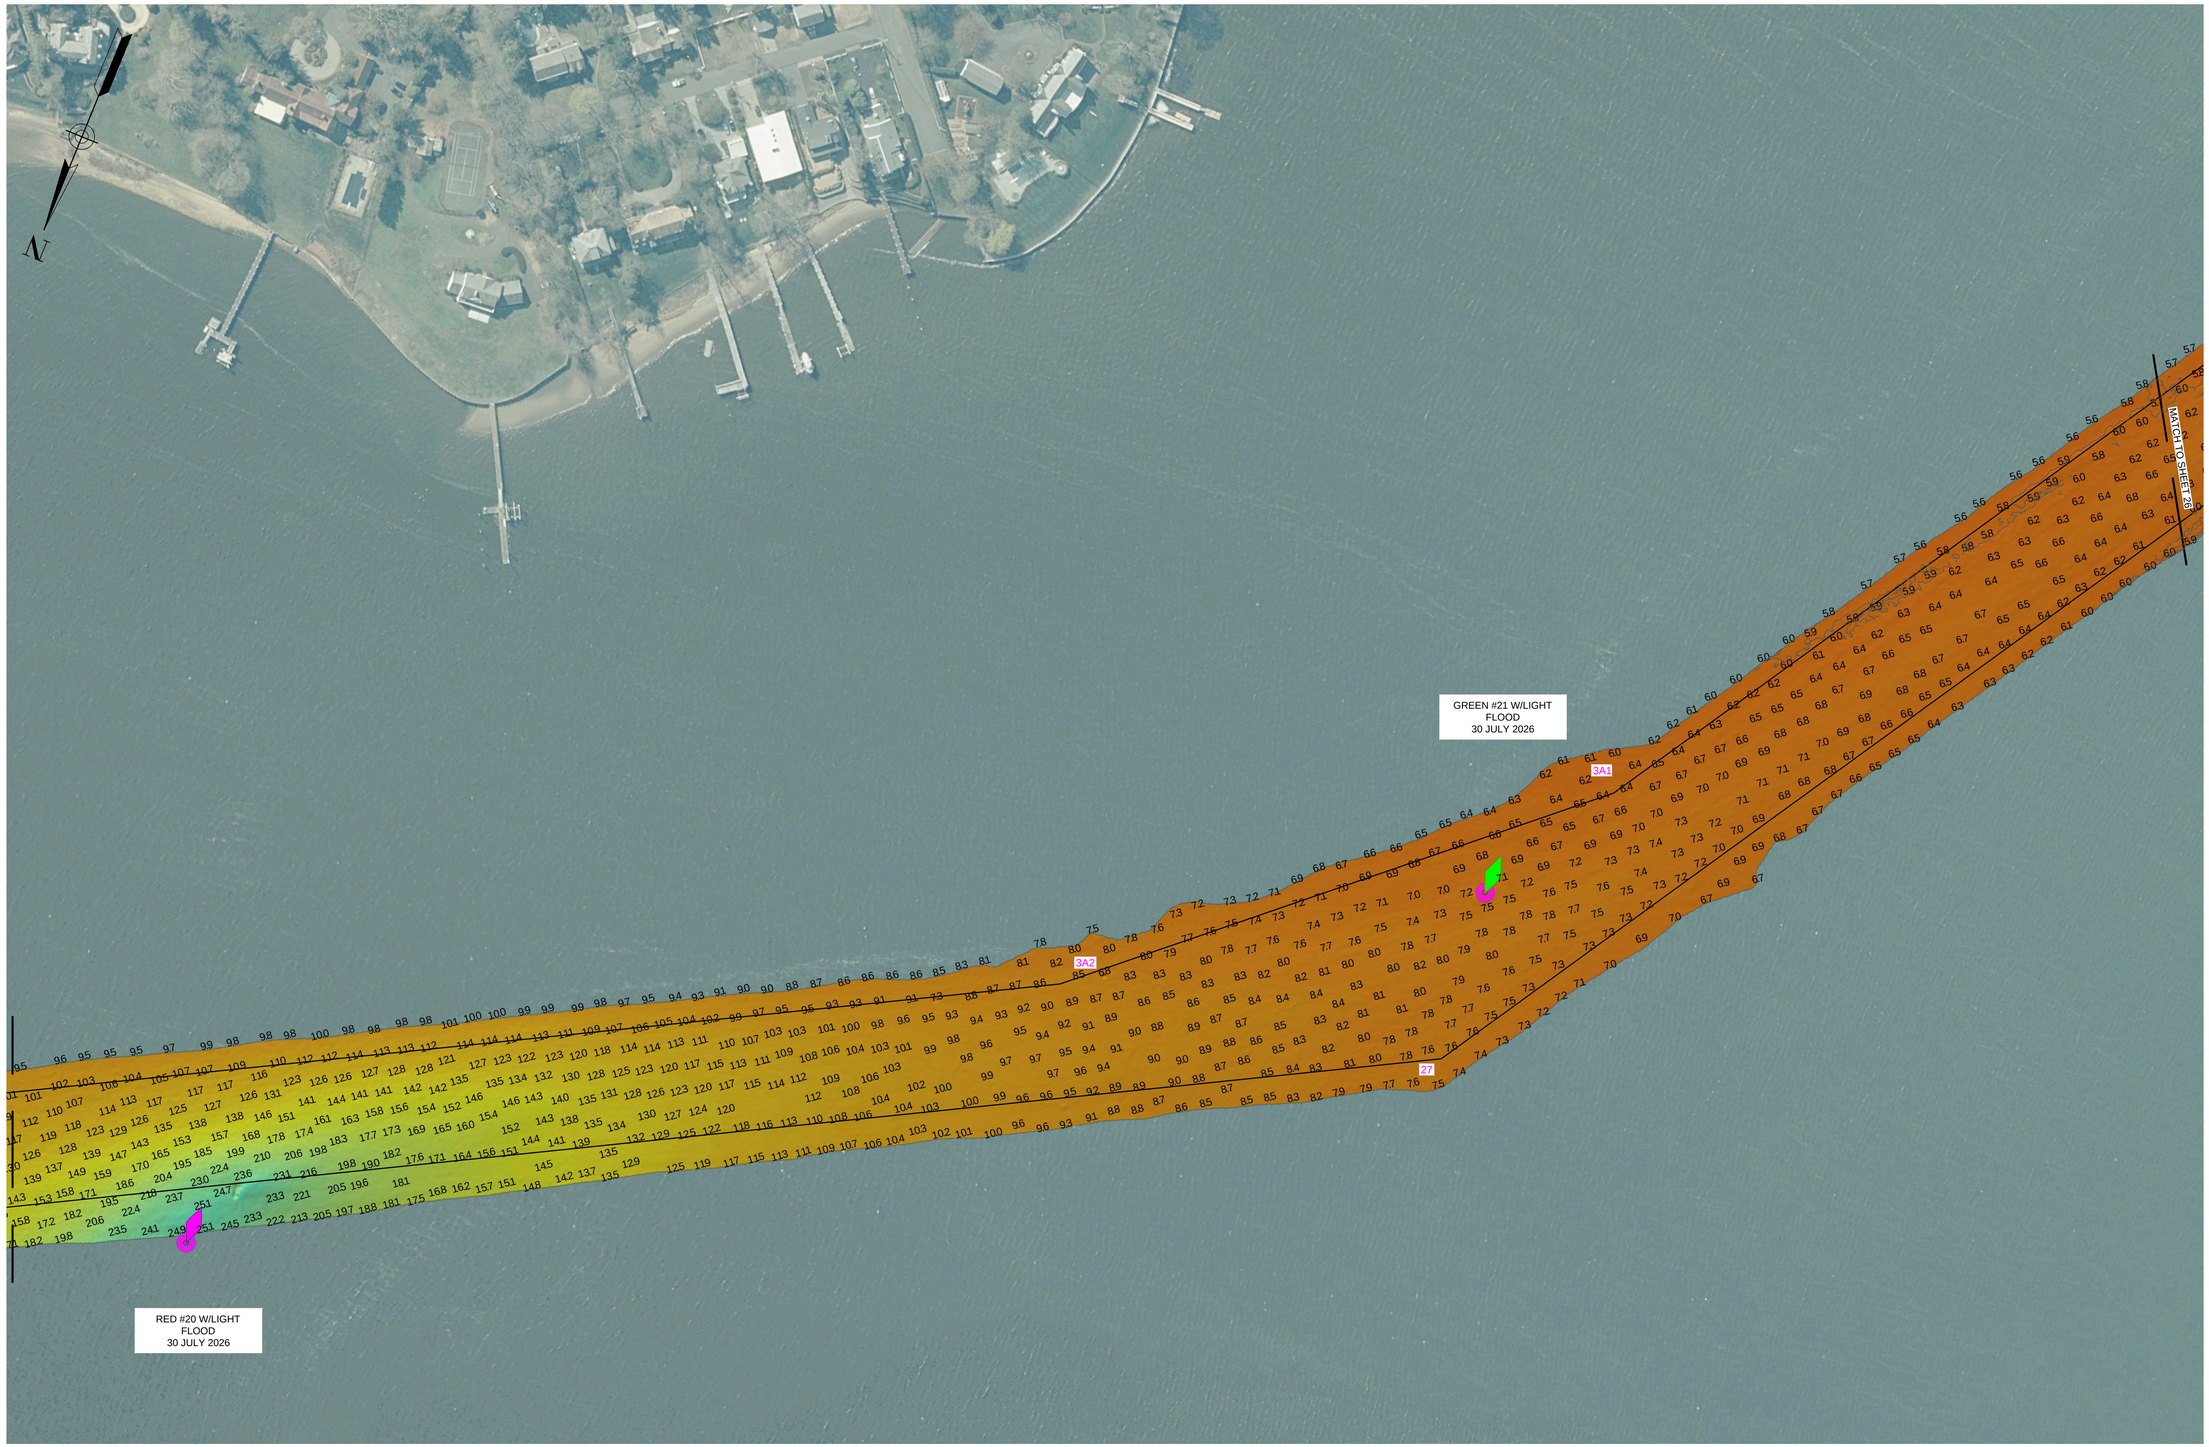

*FOR PROJECT SPECIFIC NOTES AND CONTROL, REFER TO SHEET VH-101.

US Army Corps of Engineers®

PR	SG/EO
MP	SG/CNWF

DATES OF SURVEY:
8,10,24,25 JUN 2026
7,8,30 JUL 2026
17,18,19,20,25,26 AUG 2026

REQUEST NUMBER: 5703/EB240/N2/N3

SCALE:
ONE INCH = 100 FEET

FIELD BOOKS:

APPROVED: S.GANJINCIO/J.MCKELVEY
FIELD CARTOGRAPHER

APPROVED: B. HIGGINS
LEAD CARTOGRAPHER

APPROVED: P. BHADUR
CHIEF OF SURVEY SUPPORT SECTION

APPROVED: A. DIAZ
CHIEF OF SURVEYS AND MAPPING BRANCH

ISSUE DATE: 2 SEPTEMBER 2026


U.S. ARMY CORPS OF ENGINEERS
NEW YORK DISTRICT
NEW YORK, NEW YORK 10278

OPERATIONS DIVISION
SURVEYS AND MAPPING BRANCH
CENAN-OP-SS

SHREWSBURY RIVER
NEW JERSEY
CONDITION SURVEY

VH-125

25 OF 27

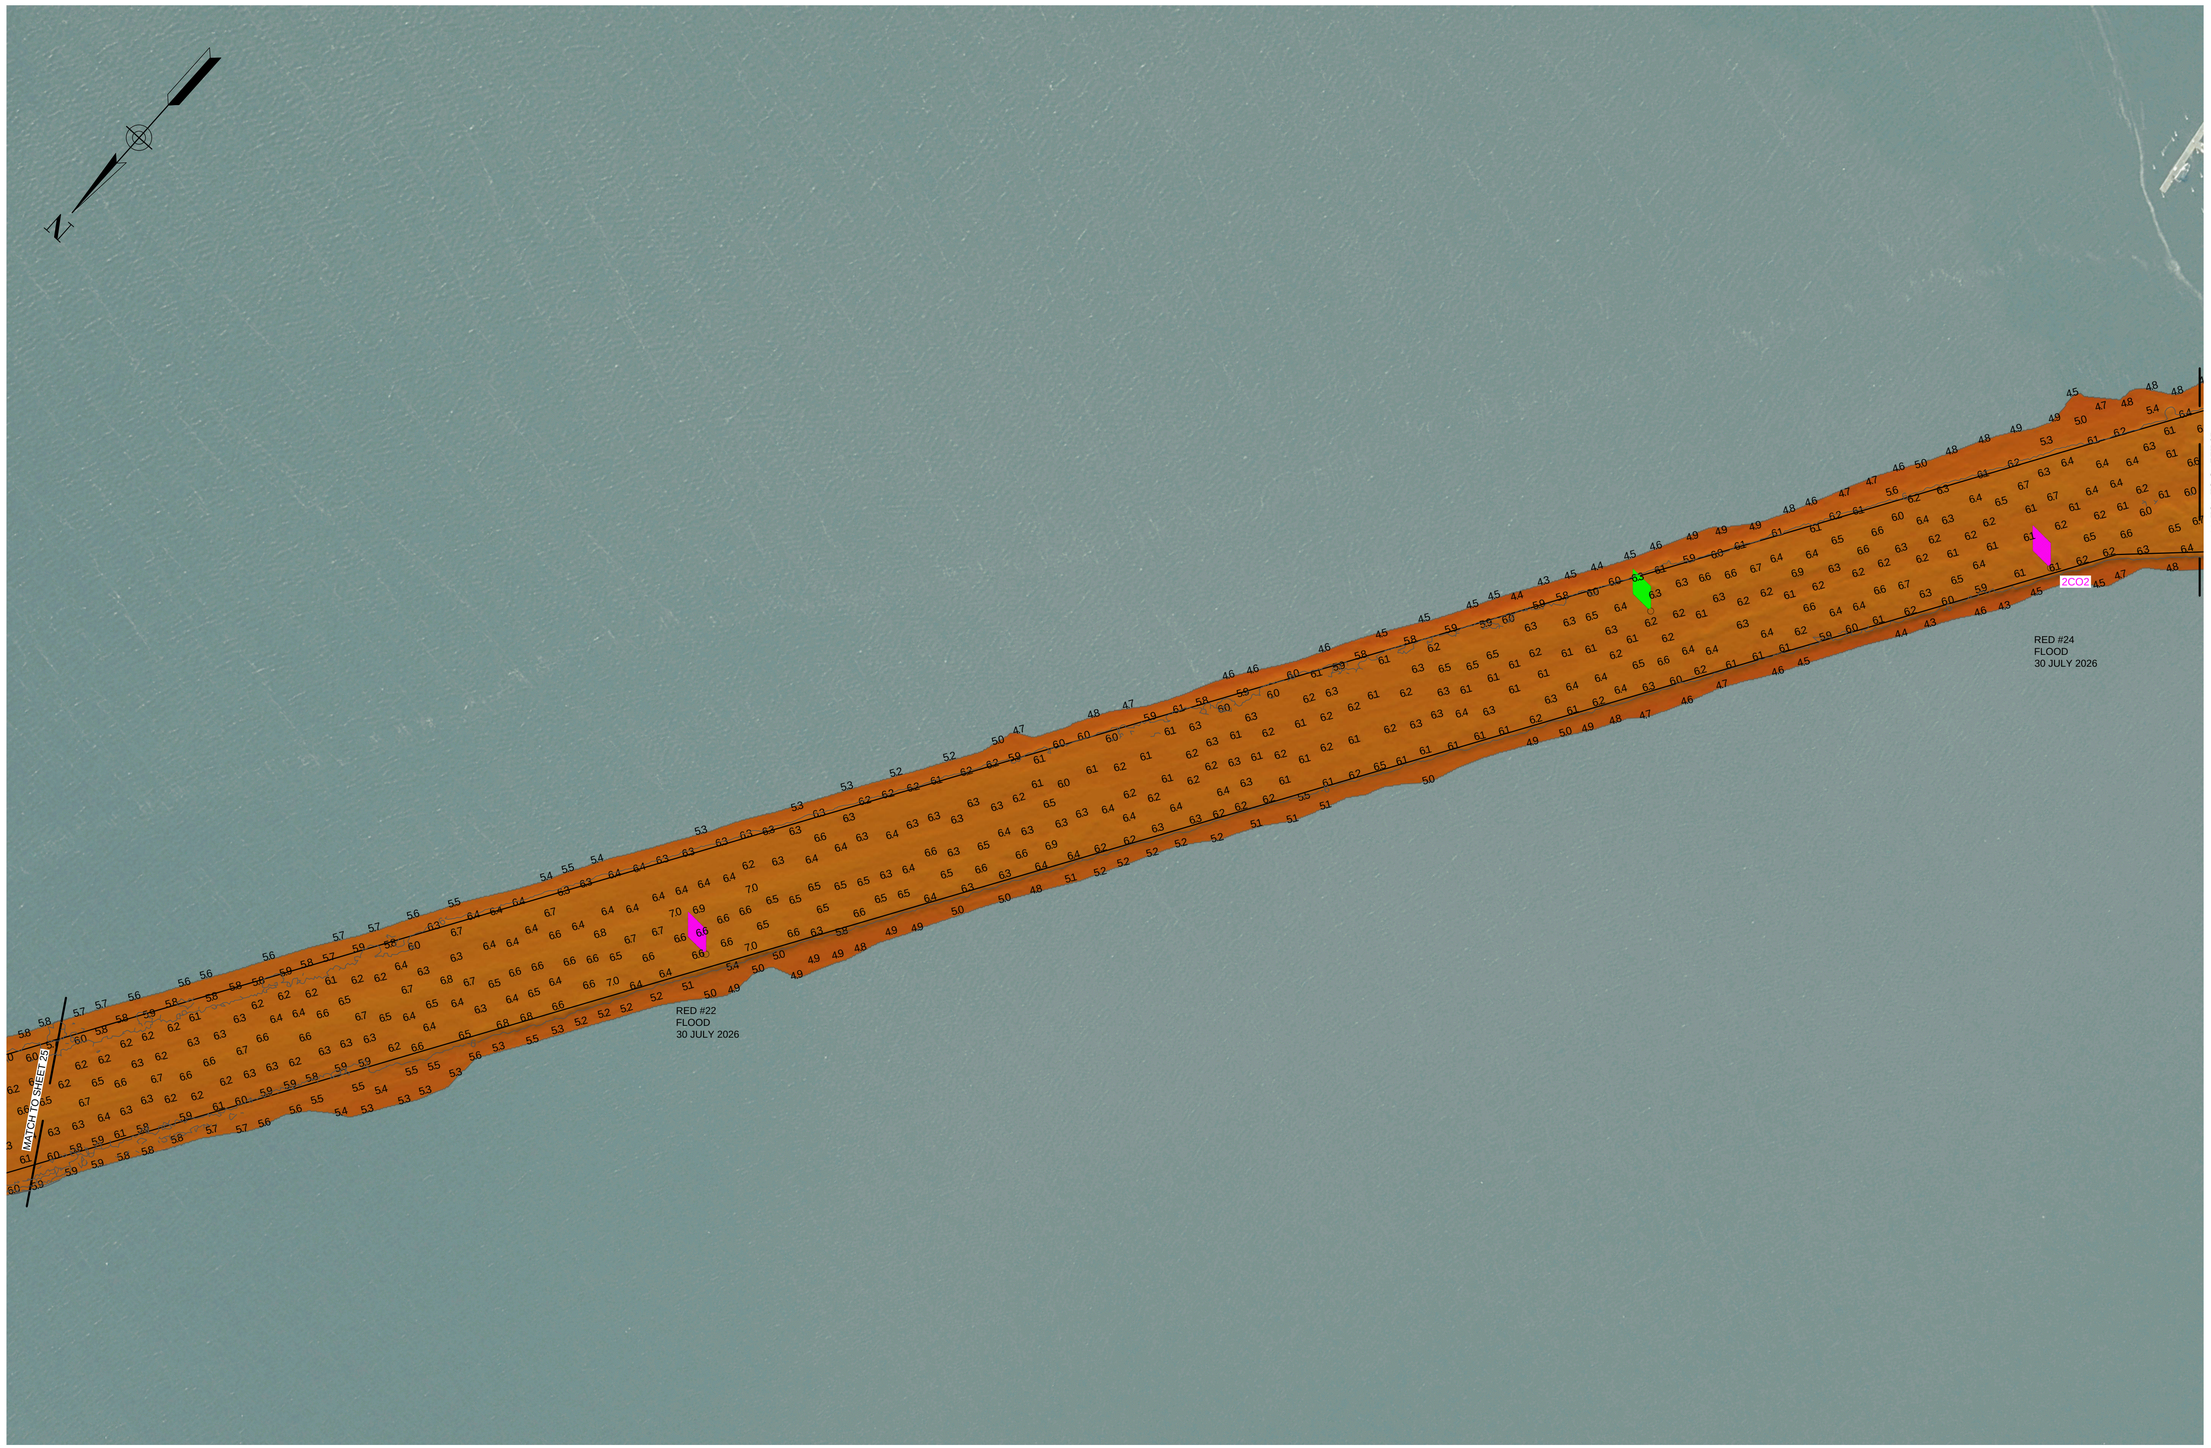

*FOR PROJECT SPECIFIC NOTES AND CONTROL, REFER TO SHEET VH-101.

US Army Corps of Engineers®

PR	SG/EO
UP	SG/CNVF

DATES OF SURVEY:
8,10,24,25 JUN 2026
7,8,30 JUL 2026
17,18,19,20,25,26 AUG 2026

REQUEST NUMBER: 5703/EB240/N2/N3

SCALE:
ONE INCH = 100 FEET

FIELD BOOKS:

APPROVED: S.GANJINCIO/J.MCKELVEY
FIELD CARTOGRAPHER

APPROVED: B. HIGGINS
LEAD CARTOGRAPHER

APPROVED: P. BHADUR
CHIEF OF SURVEY SUPPORT SECTION

APPROVED: J. MATZ
CHIEF OF SURVEYS AND MAPPING BRANCH

ISSUE DATE: 2 SEPTEMBER 2026

U.S. ARMY CORPS OF ENGINEERS
NEW YORK DISTRICT
NEW YORK, NEW YORK 10278

OPERATIONS DIVISION
SURVEYS AND MAPPING BRANCH
CENAN-OP-SS

SHREWSBURY RIVER
NEW JERSEY
CONDITION SURVEY

VH-126



0 100 200 Feet

*FOR PROJECT SPECIFIC NOTES AND CONTROL, REFER TO SHEET VH-101.

US Army Corps of Engineers®

PR SG/EO
UP SG/CNFE

DATES OF SURVEY:
8,10,24,25 JUN 2026
7,8,30 JUL 2026
17,18,19,20,25,26 AUG 2026

SCALE:
ONE INCH = 100 FEET

FIELD BOOKS:

REQUEST NUMBER: 5703/EB240/N2/N3

APPROVED: S.GANUNCIO/J.MCKELVEY
FIELD CARTOGRAPHER

APPROVED: B. HIGGINS
LEAD CARTOGRAPHER

APPROVED: P. BHADUR
CHIEF OF SURVEY SUPPORT SECTION

APPROVED: J. MOYA
CHIEF OF SURVEYS AND MAPPING BRANCH

ISSUE DATE: 2 SEPTEMBER 2026

U.S. ARMY CORPS OF ENGINEERS
NEW YORK DISTRICT
NEW YORK, NEW YORK 10278

OPERATIONS DIVISION
SURVEYS AND MAPPING BRANCH
CENAN-OP-SS

SHREWSBURY RIVER
NEW JERSEY
CONDITION SURVEY

VH-127

27 OF 27