



	PR:	MA

DATES OF SURVEY:

SCALE:

D. ROGERS

APPROVED:

DEPARTMENT OF THE ARMY
SCHOOL OF ENGINEERSPORT JEFFERSON HARBOR
NEW YORK

SHEET ID

VH-102

REQ. NO./FILE NO.: 5710

FIELD BOOKS:

CIVIL ENGINEERING TECH
P. BAHDUR
CHIEF OF SURVEY SUPPORT SECTION
J. MARZ
CHIEF OF SURVEYS & MAPPING BRANCH

APPROVED: _____

NEW YORK, NEW YORK 10278



OPERATIONS DIVISION

SURVEYS AND MAPPING BRANCH


NEW YORK
CONDITION SURVEY

ET ID

—102

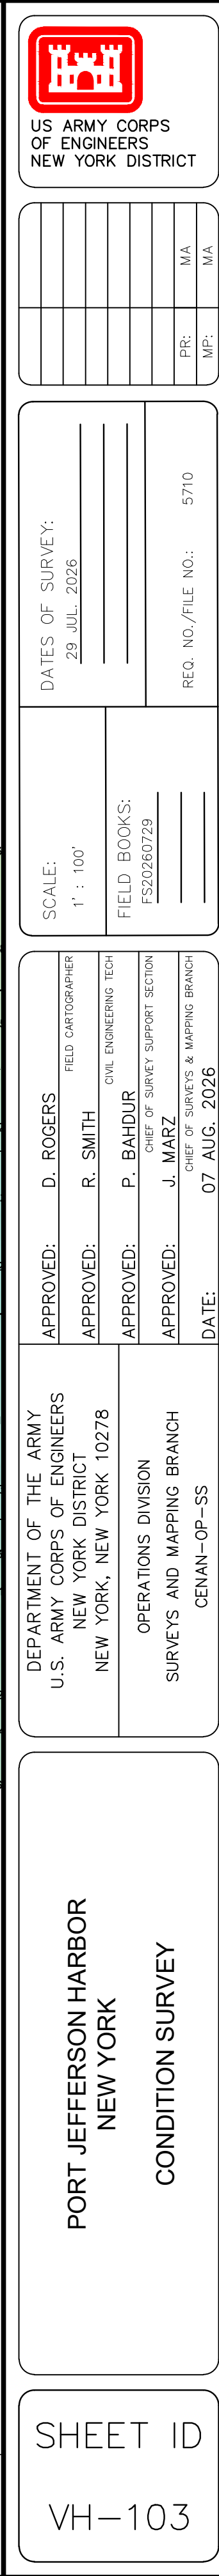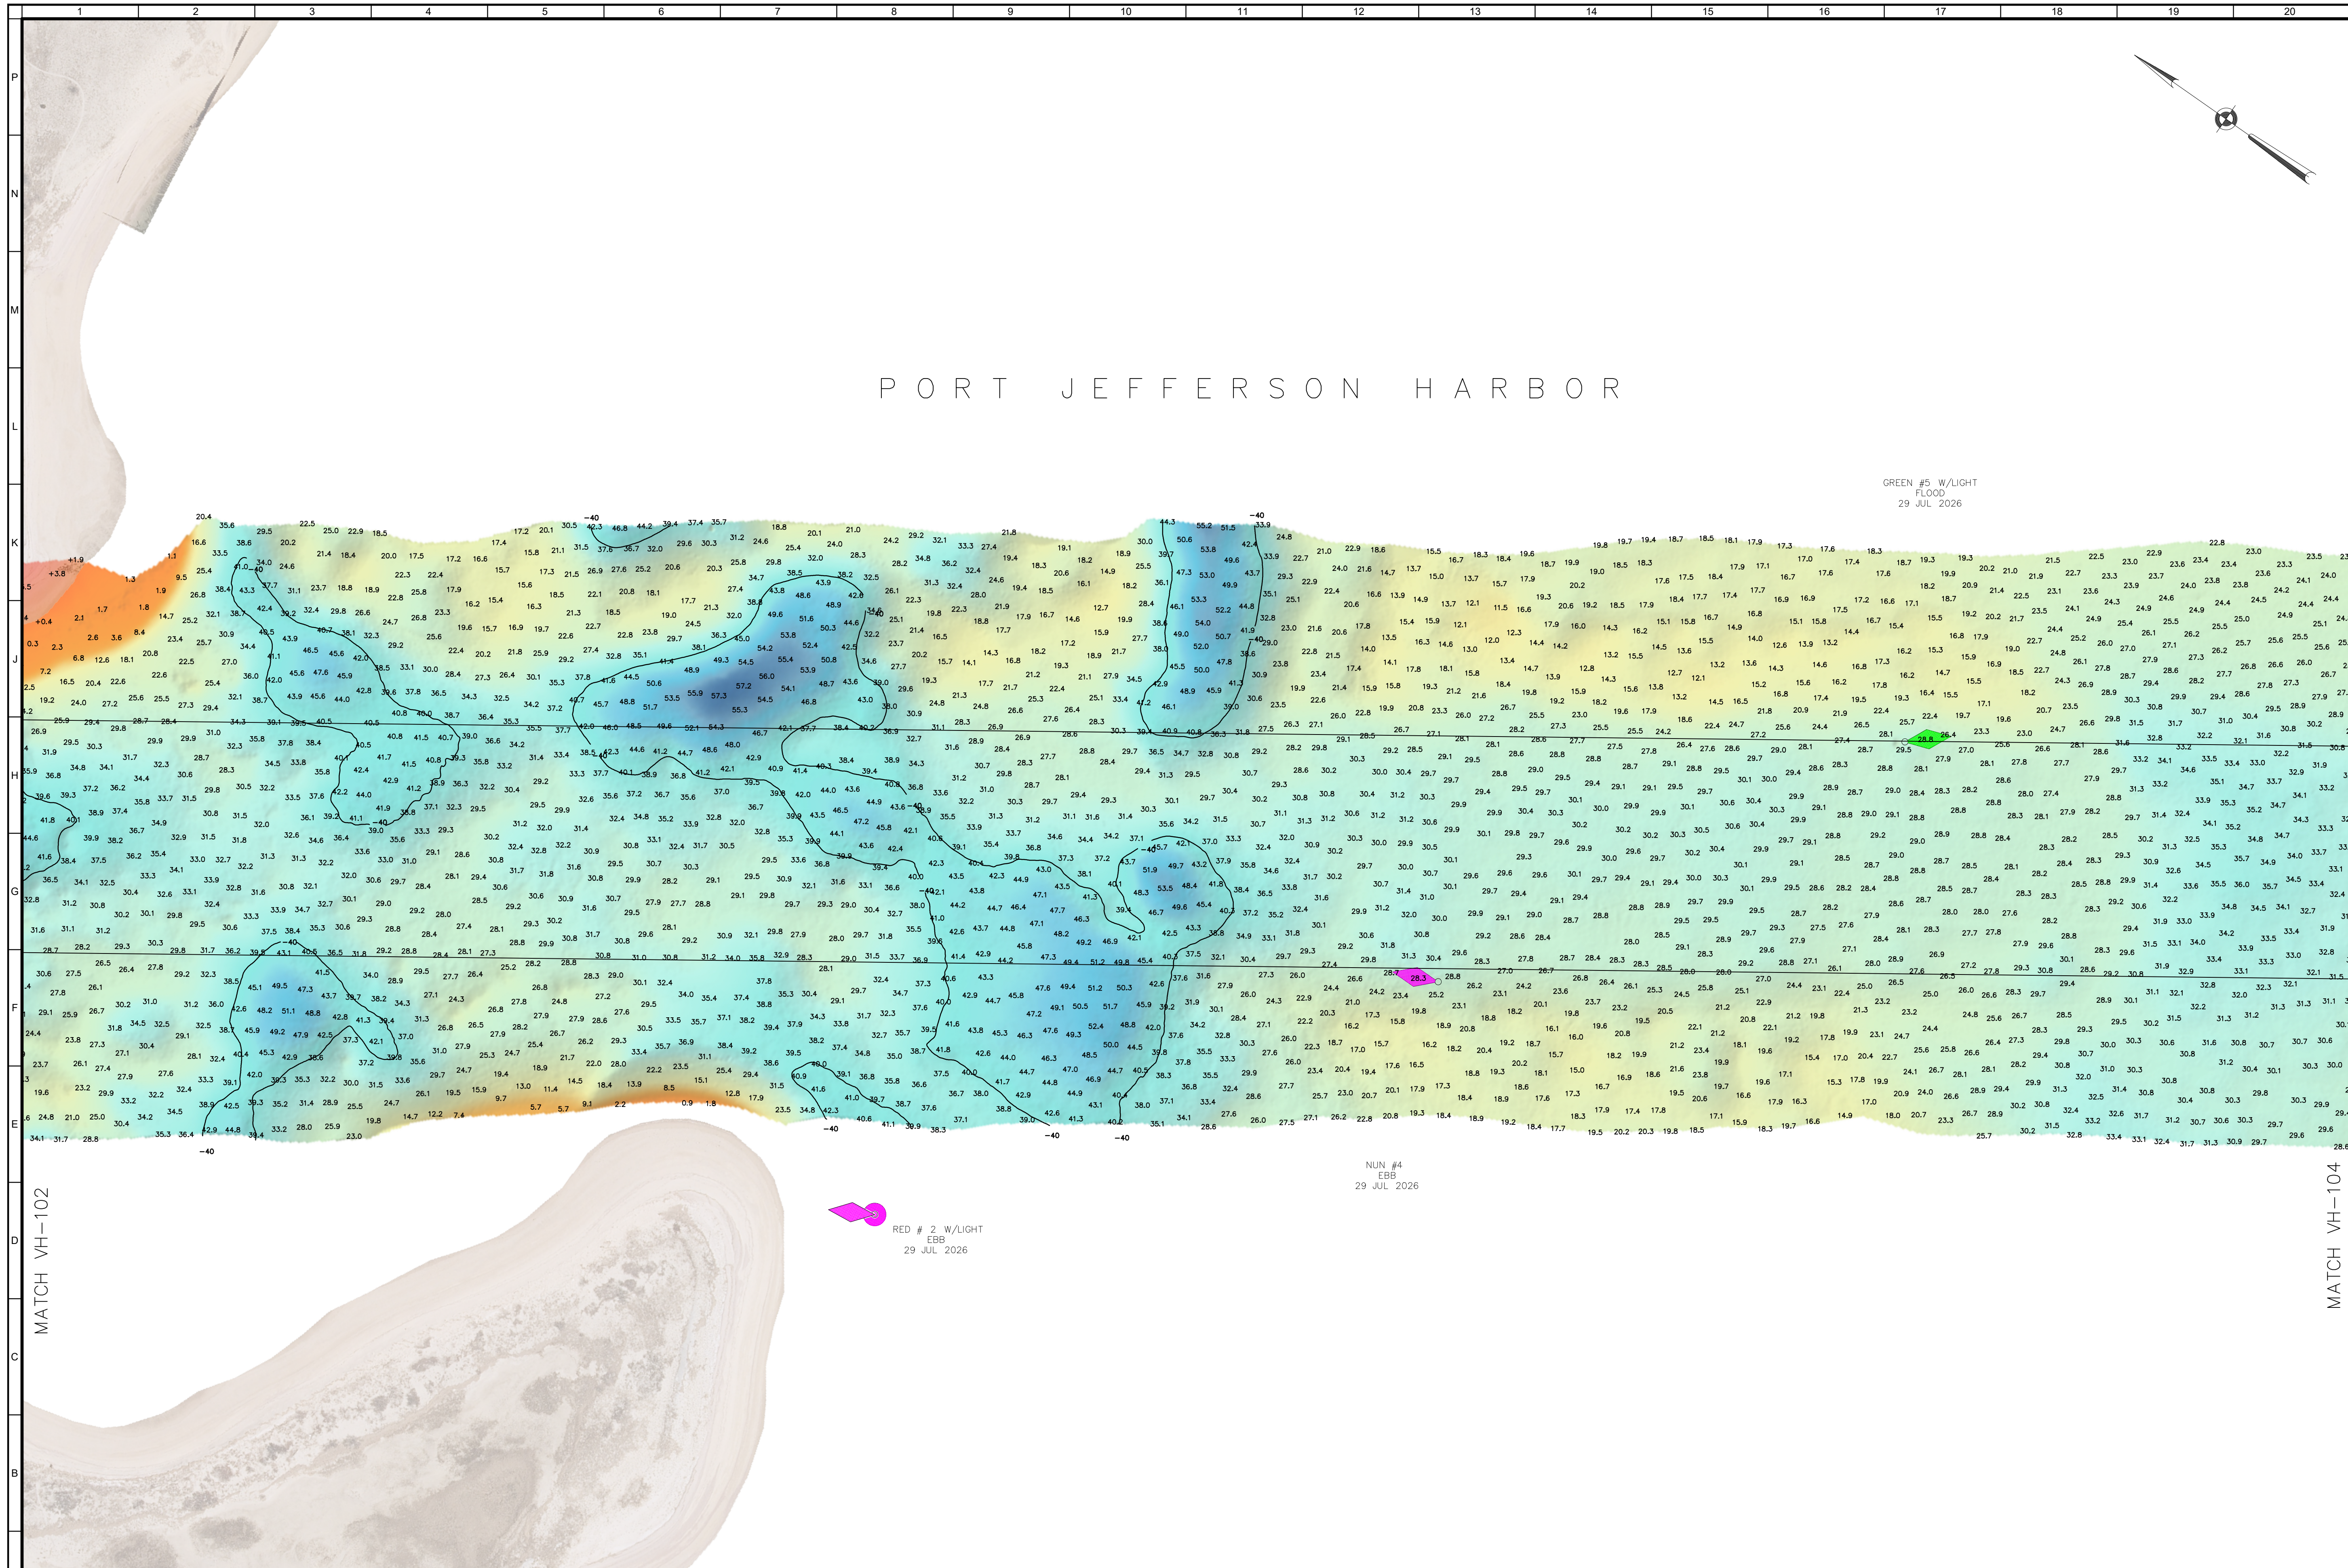

* FOR PROJECT SPECIFIC NOTES AND CONTROL, REFER TO VH-101.

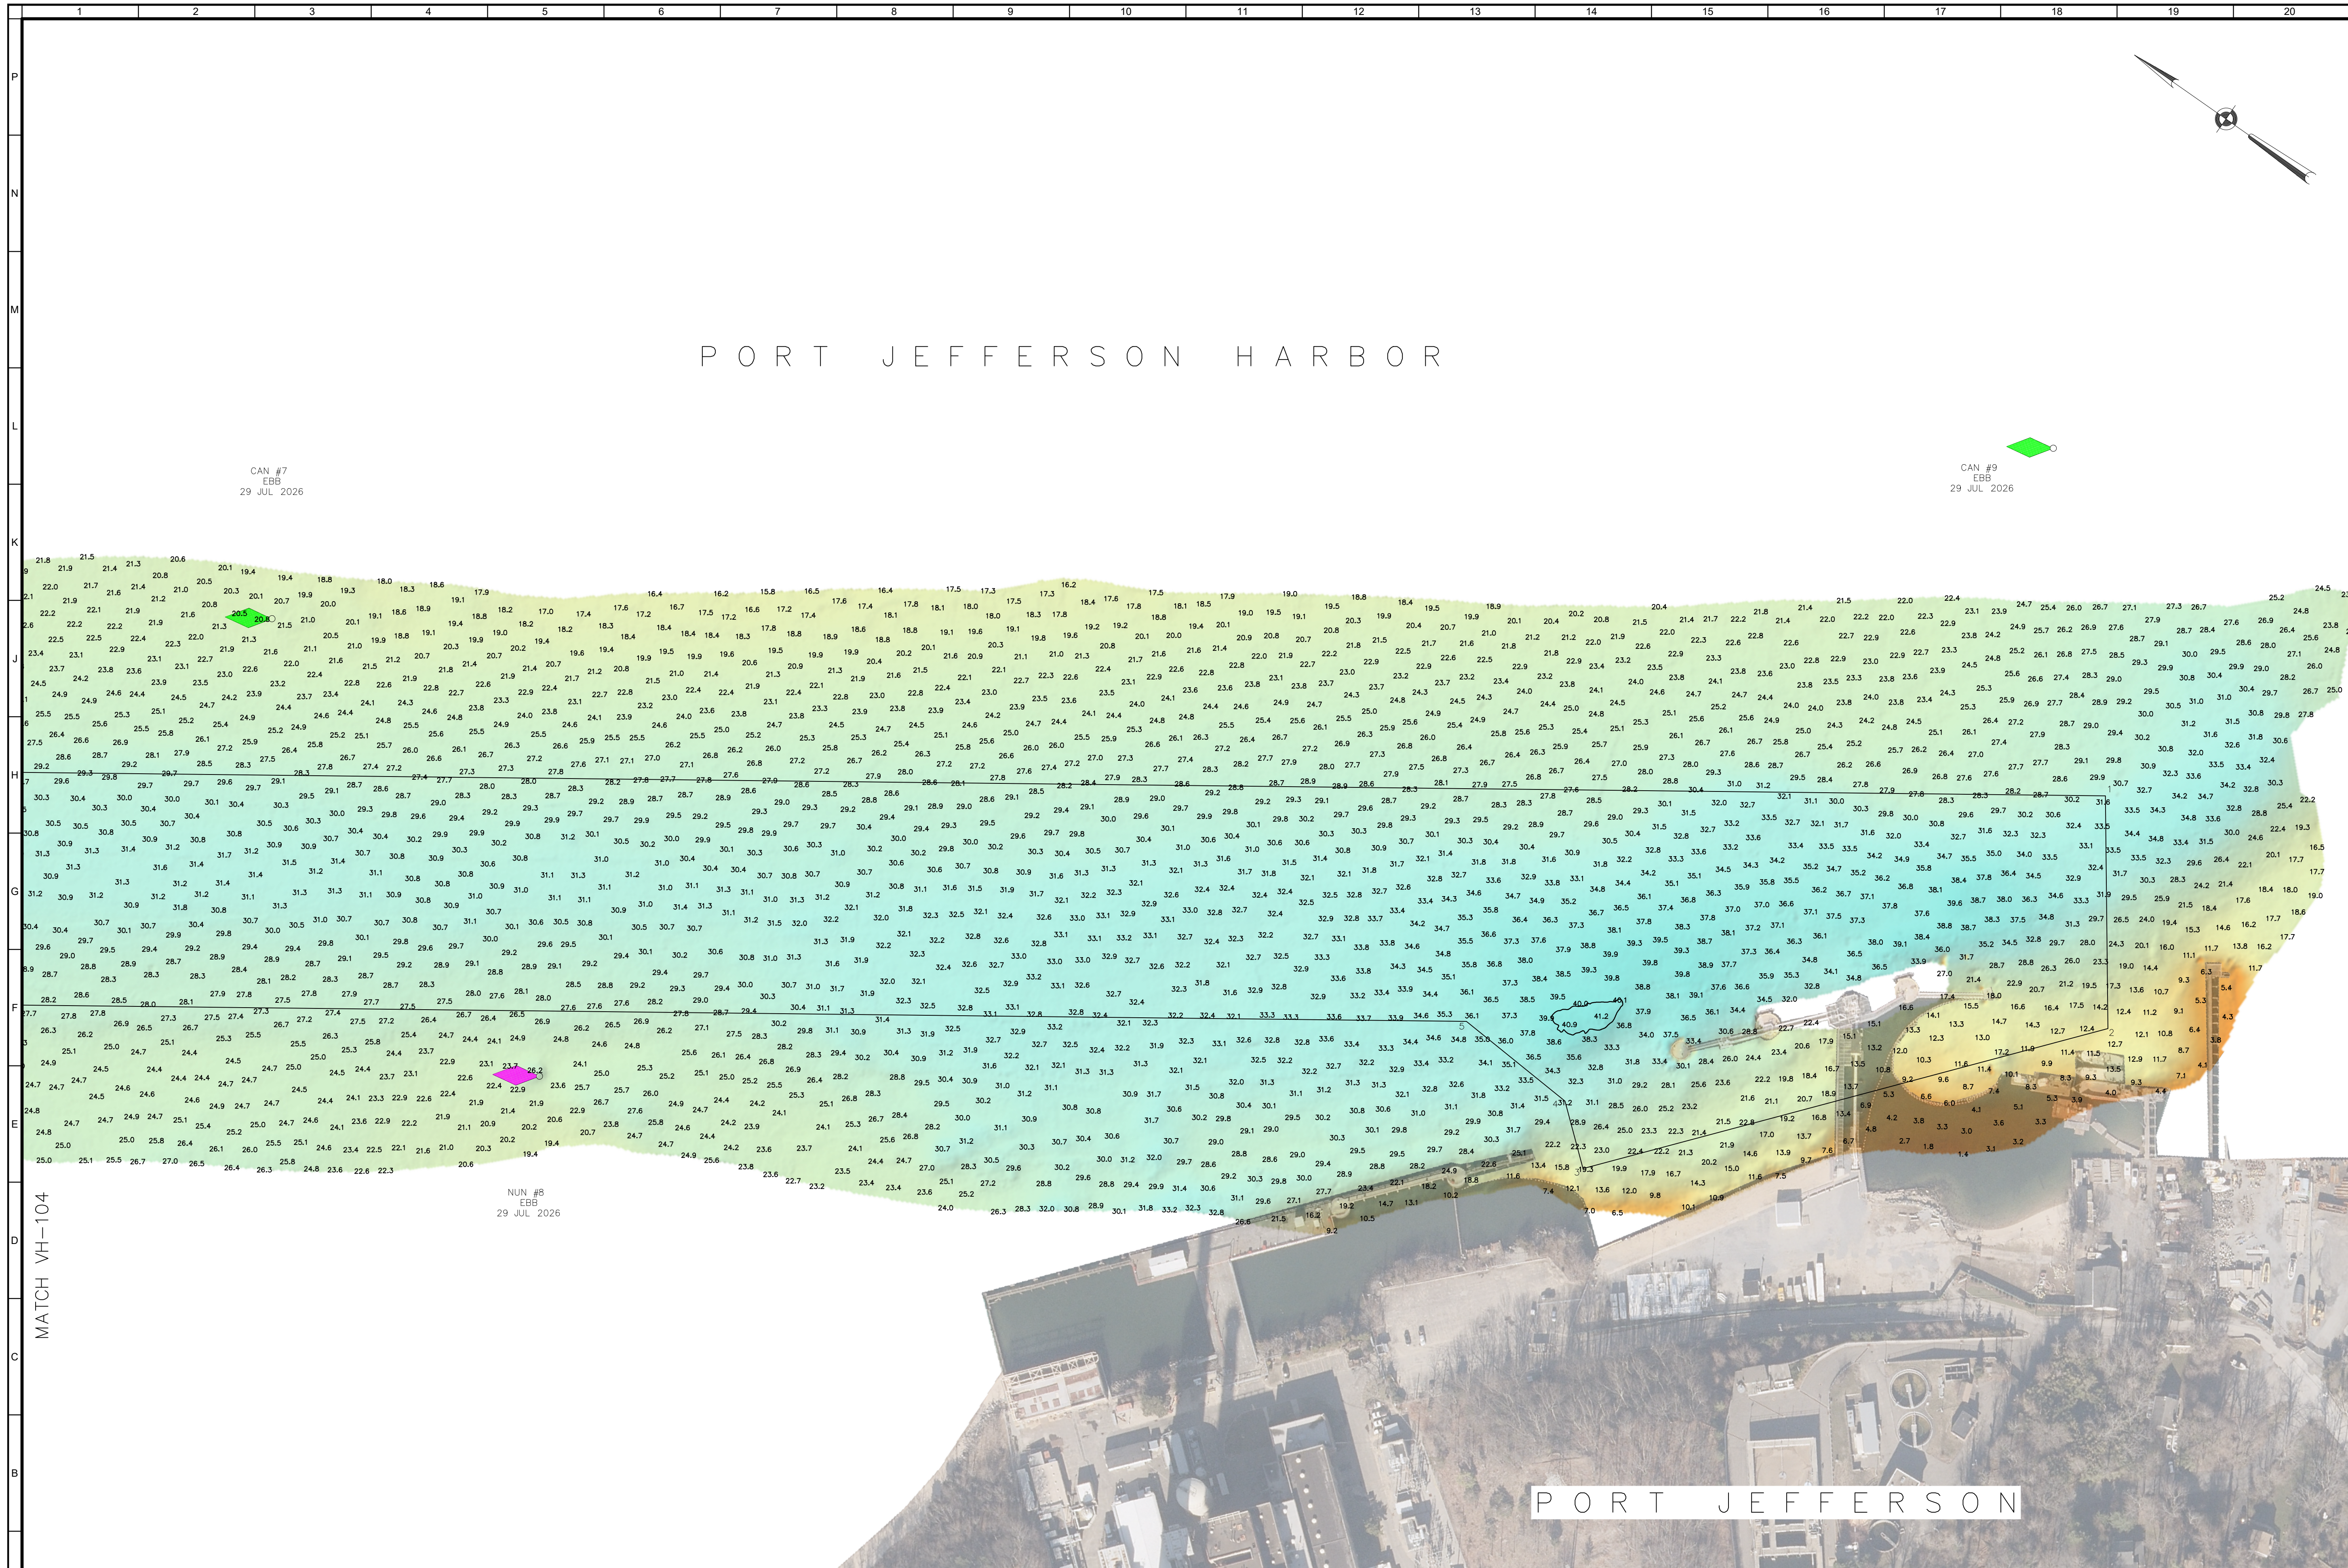

US ARMY CORPS
OF ENGINEERS
NEW YORK DISTRICT

[illegible]

DATES OF SURVEY:

SCALE:
1" = 100'

FIELD BOOKS:

5710

D. ROGERS
FIELD CARTOGRAPHER

R. SMITH
CIVIL ENGINEERING TECH

P. BAHDUR
CIVIL ENGINEERING TECH

J. MARZ
CHIEF OF SURVEY SUPPORT SECTION
CHIEF OF SURVEYS & MAPPING BRANCH

DEPARTMENT OF THE ARMY
U.S. ARMY CORPS OF ENGINEERS

NEW YORK DISTRICT
NEW YORK, NEW YORK 10278

OPERATIONS DIVISION
SURVEYS AND MAPPING BRANCH

PORT JEFFERSON HARBOR
NEW YORK

SHEET ID

VH-105