[illegible]

DATES OF SURVEY:
 DECEMBER 1-4, 9, 10, 15, 21 2020
 JANUARY 5-7 2021

SCALE:
ONE INCH = 100 FEET

FIELD BOOKS:

APPROVED: J. BERTOLOTI
FIELD CARTOGRAPHER

APPROVED: M. FORTE
CIVIL ENGINEERING TECHNICIAN

APPROVED: P. BHADUR
LEAD CARTOGRAPHER

APPROVED: J. MRAZ
DEPUTY CHIEF OF SURVEY

DATE: JANUARY 27, 2021

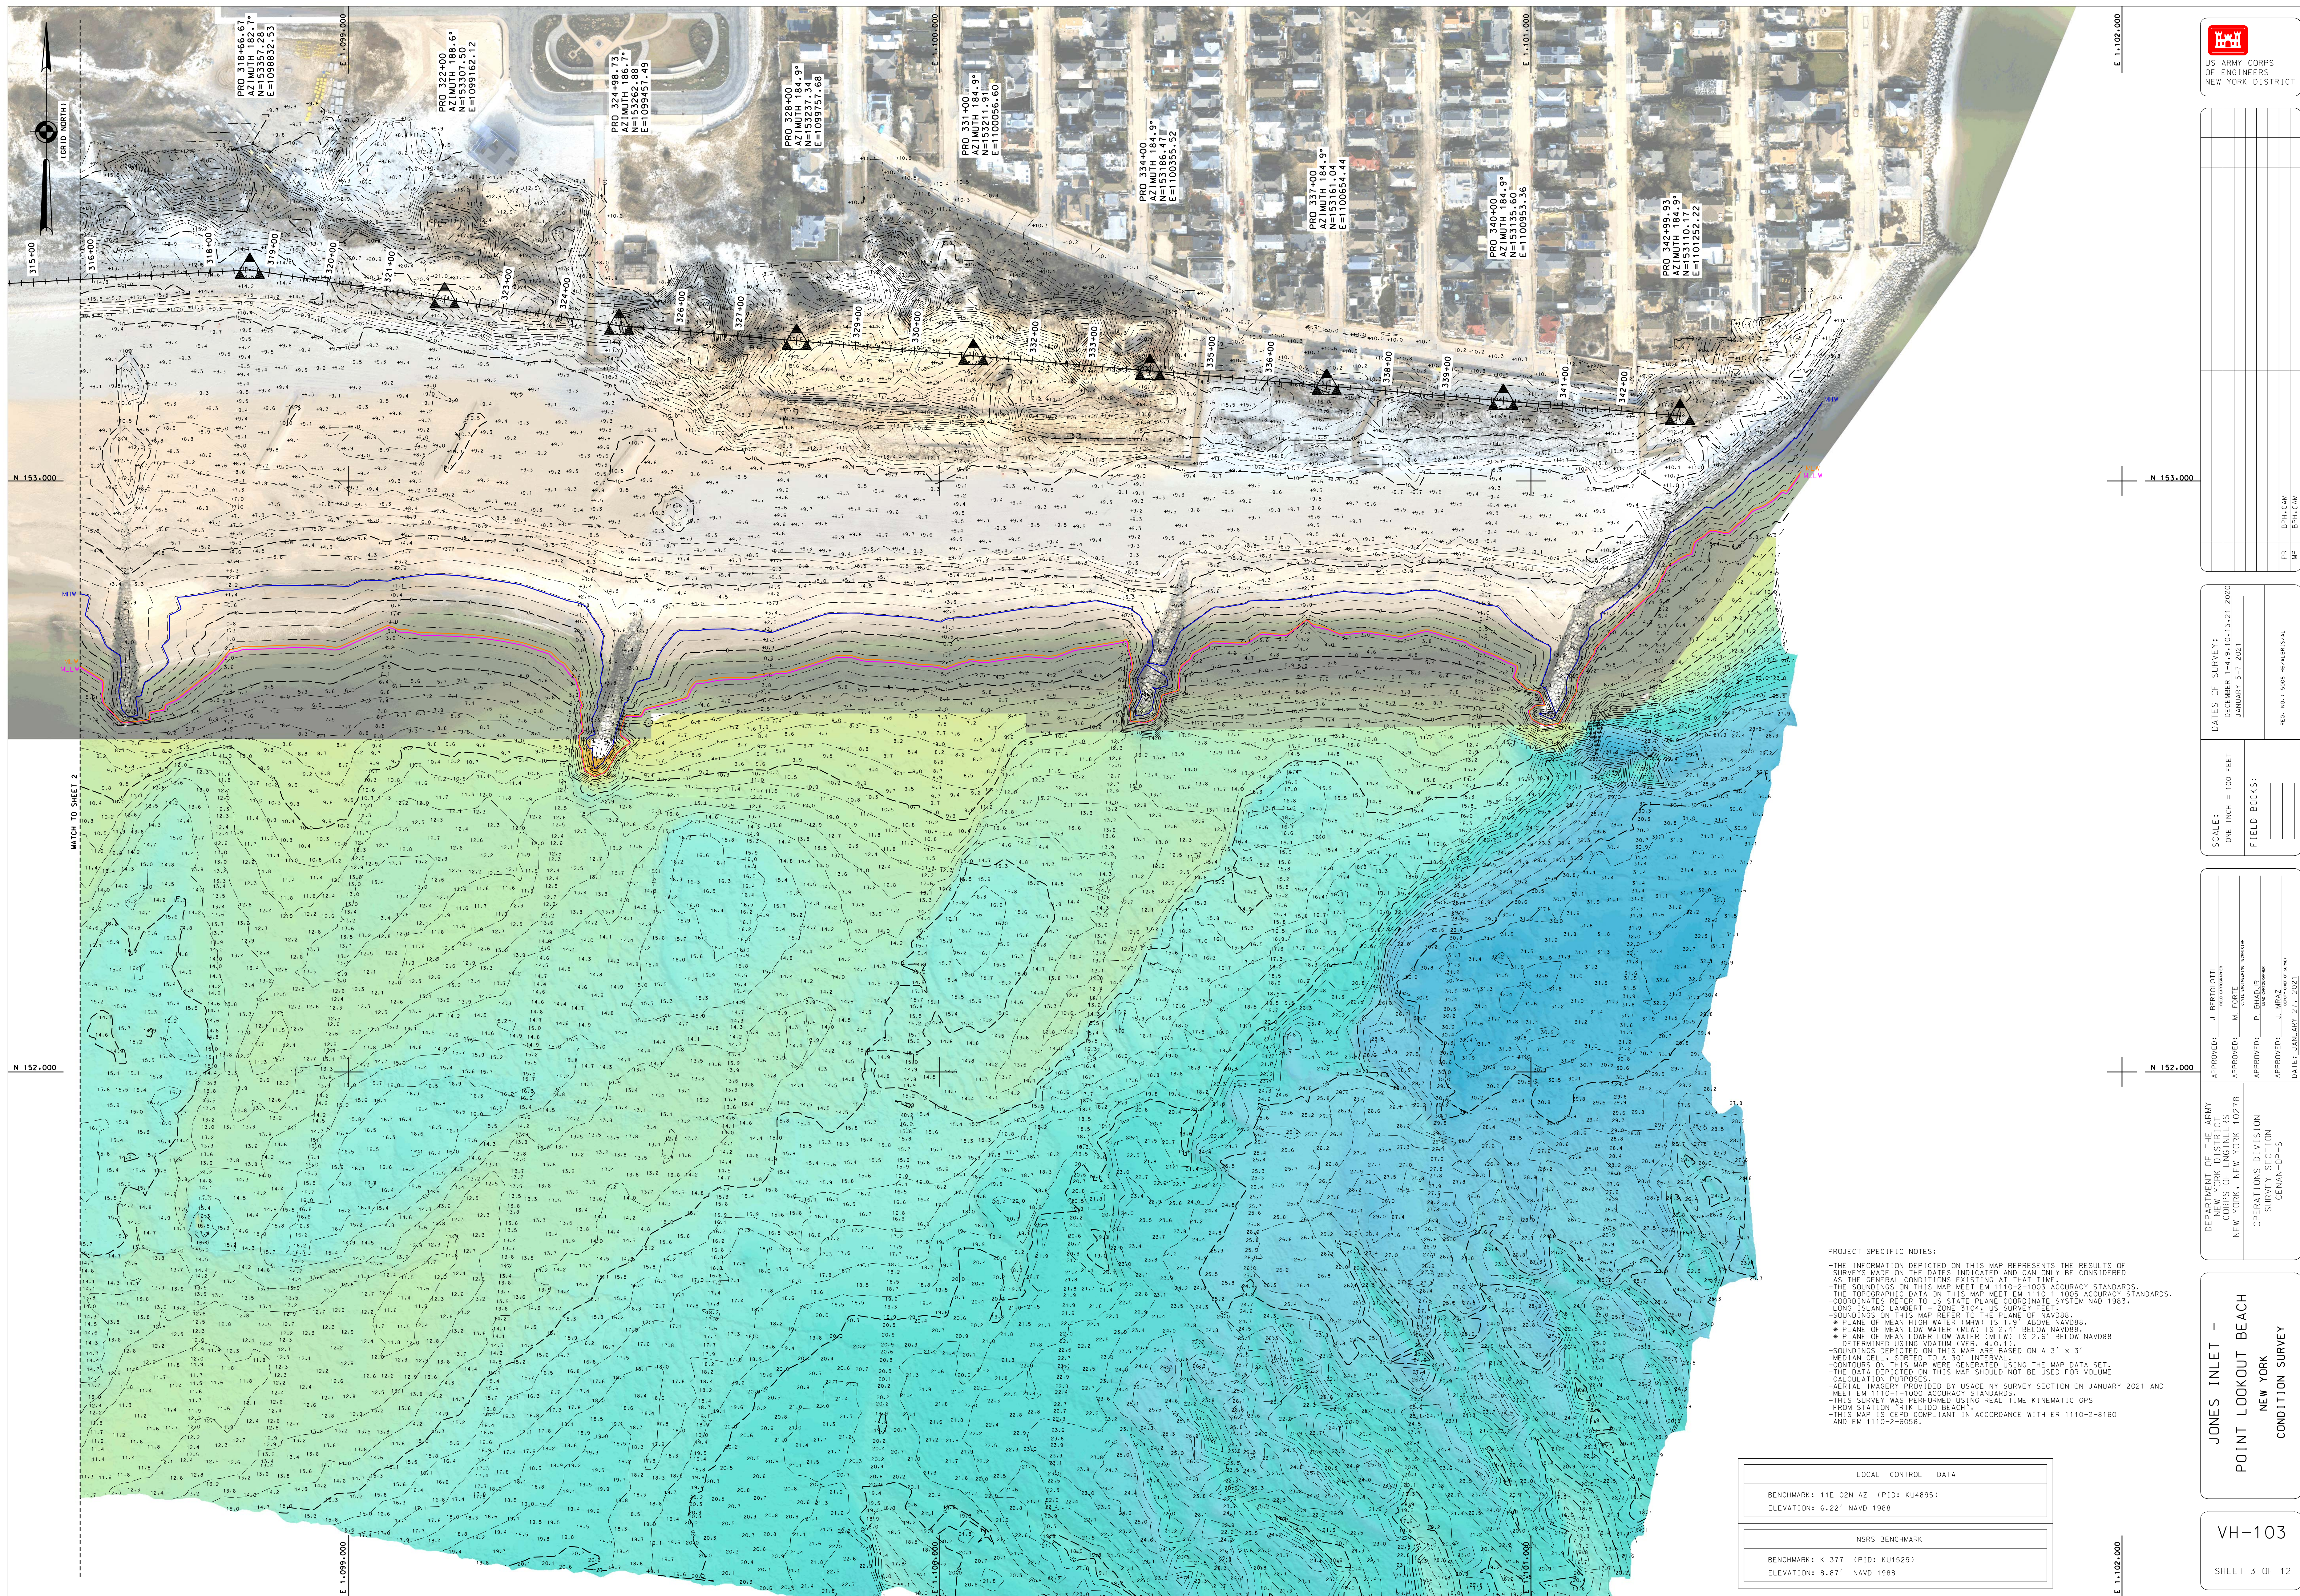
DEPARTMENT OF THE ARMY
NEW YORK DISTRICT
CORPS OF ENGINEERS
NEW YORK, NEW YORK 10272

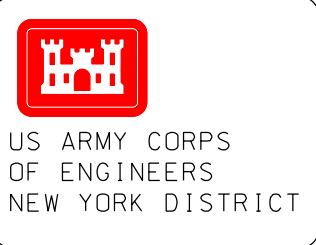
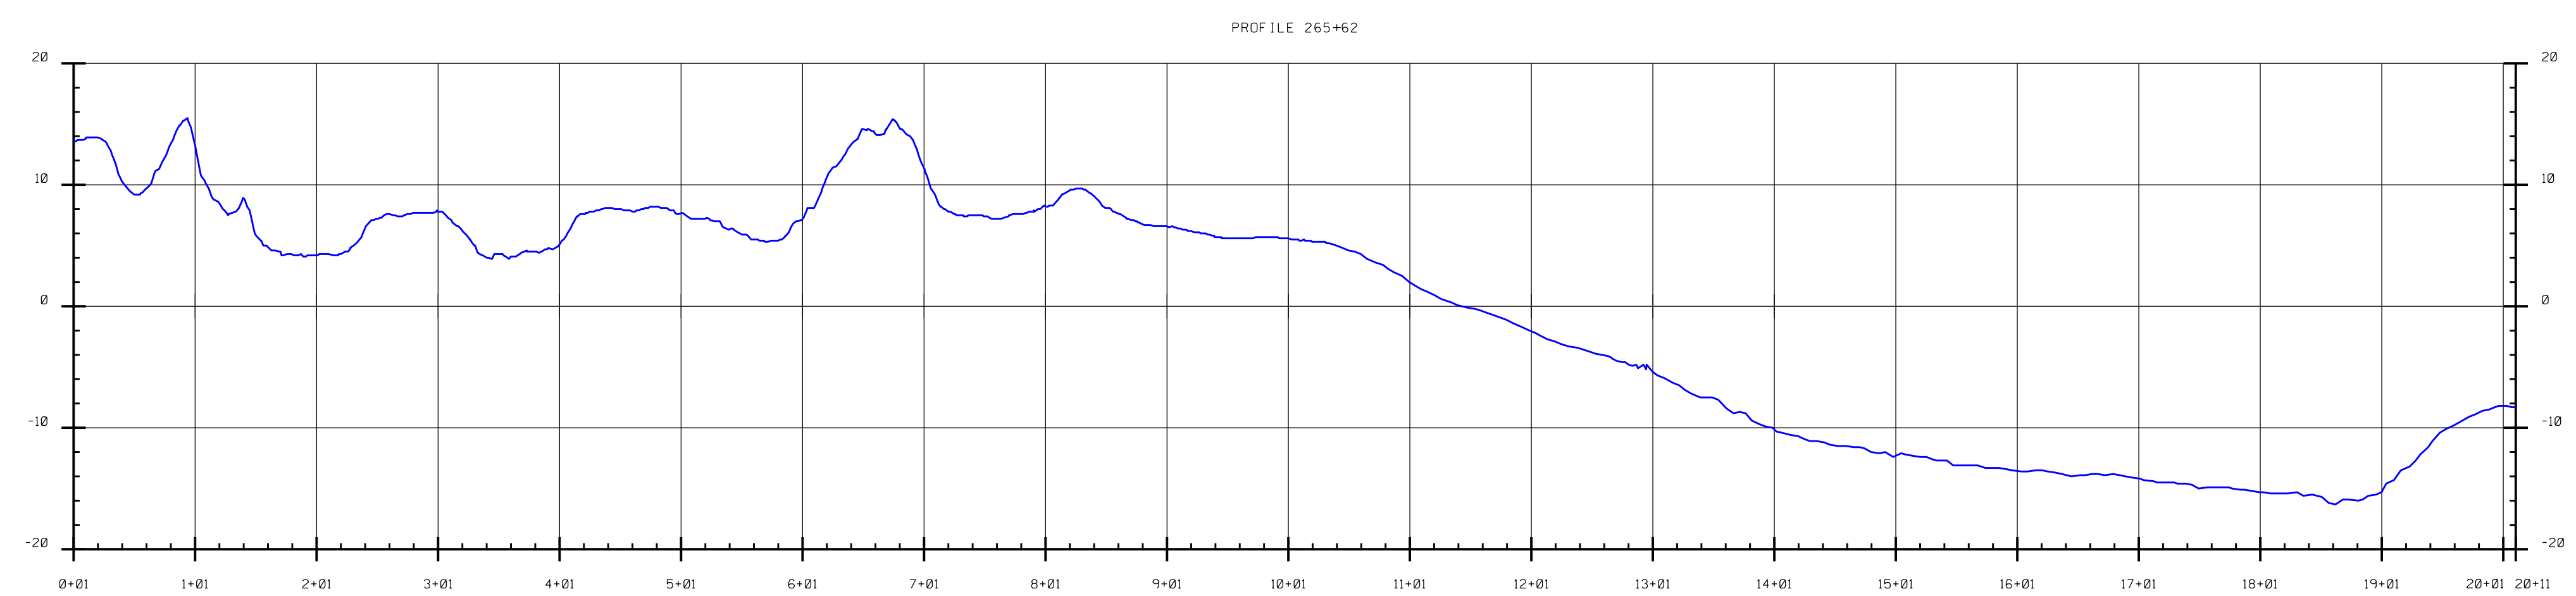
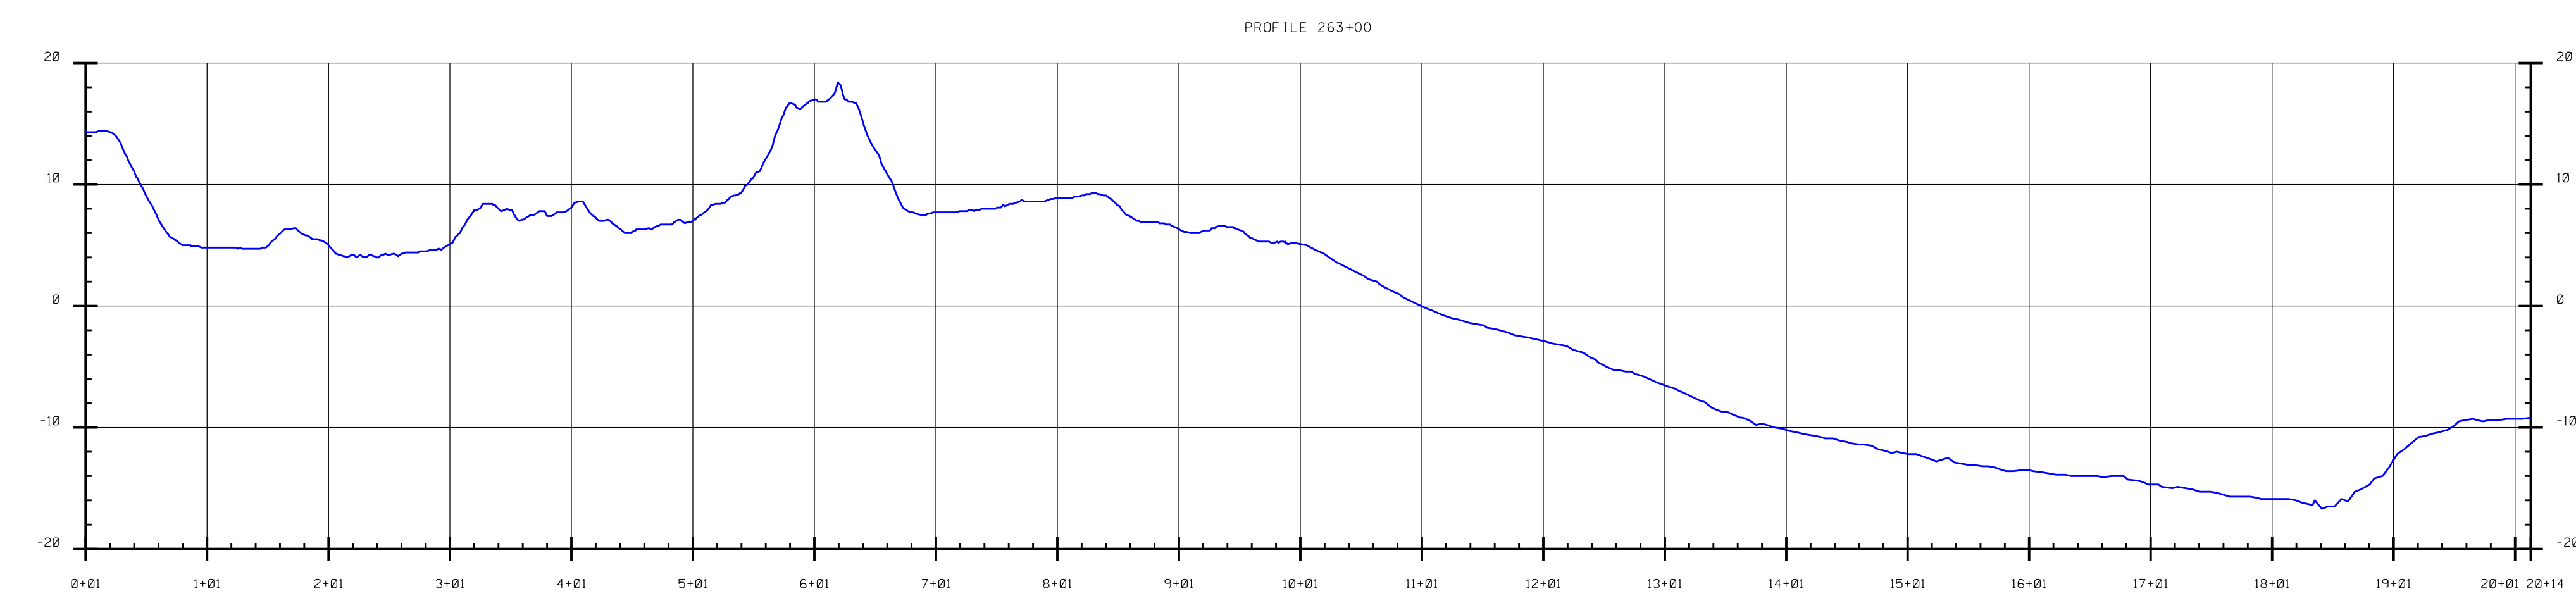
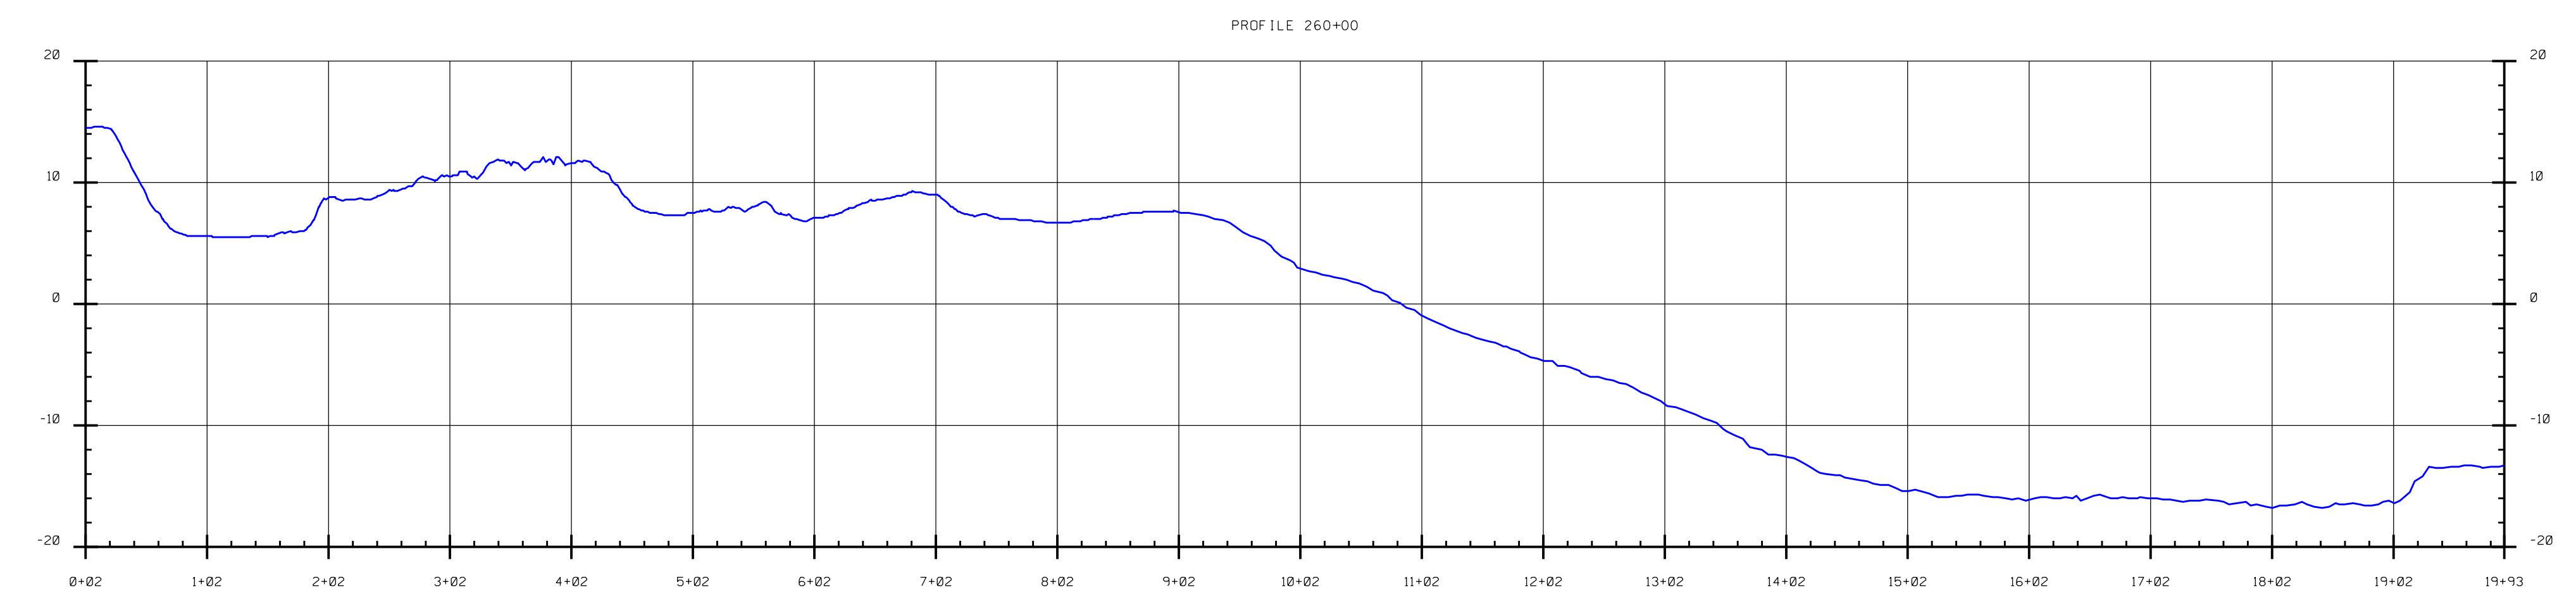
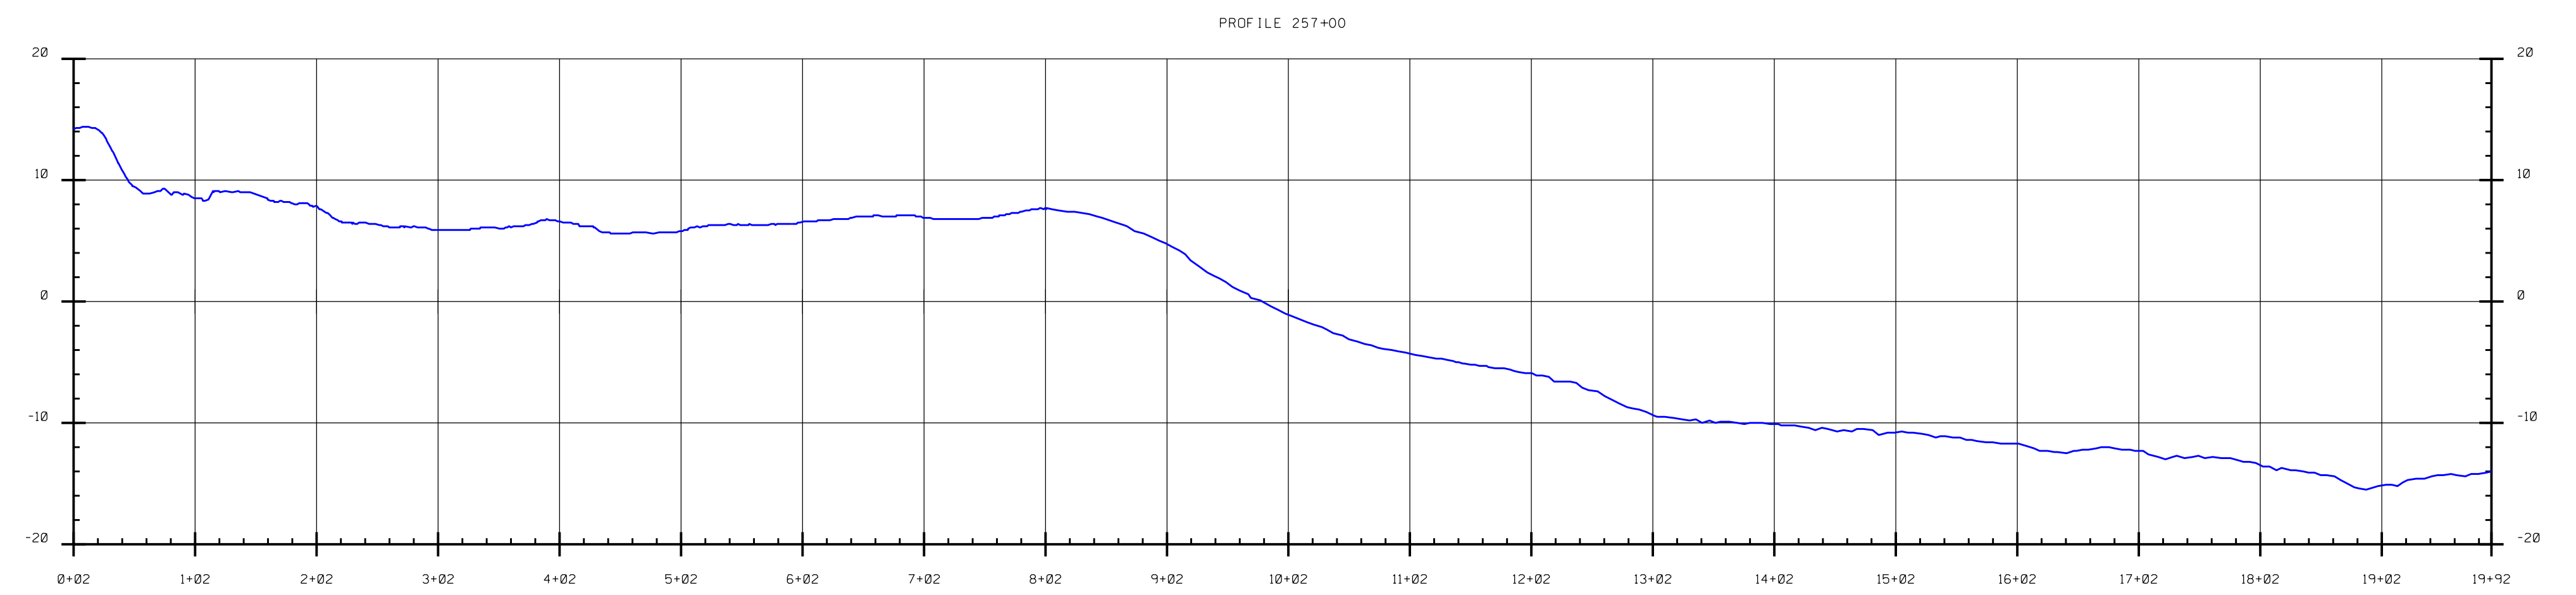
OPERATIONS DIVISION
SURVEY SECTION
CENAN-OP-S

JONES INLET -
LOOKOUT BEACH
NEW YORK
CONDITION SURVEY

VH-102

SHEET 2 OF 12



[illegible]





SCALE: ONE INCH = 100 FEET	DATES OF SURVEY: DECEMBER 1-4, 9, 10, 15-21, 2020 _____ JANUARY 5-7, 2021
FIELD BOOKS: _____ _____ _____	REG. NO.: 5008 HEALBRI15/AL





DEPARTMENT OF THE ARMY NEW YORK ENGINEERS CORPS NEW YORK • NEW YORK 10278	APPROVED: J. BERTOLOTTI SILVERMASTER	
	APPROVED: M. FORTE CIVIL ENGINEERING CONSULTANT	
OPERATIONS DIVISION SURVEY SECTION CENAN-OP-S	APPROVED: P. BHANUPAL TRUCK ENGINEER	
	APPROVED: J. MURPHY CIVIL ENGINEER	
	DATE: JANUARY 27, 2021	






JONES INLET -
POINT LOOKOUT BEACH
NEW YORK
STATUS SURVEY

VH-104

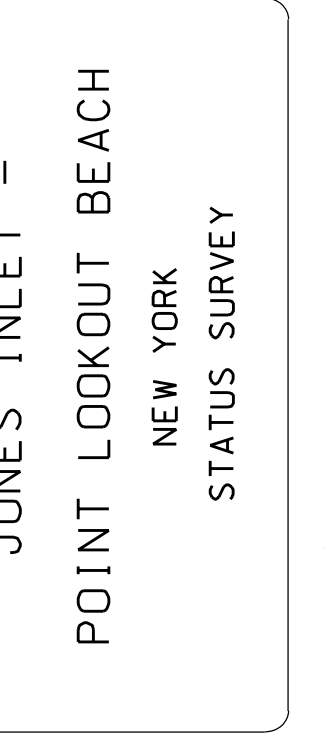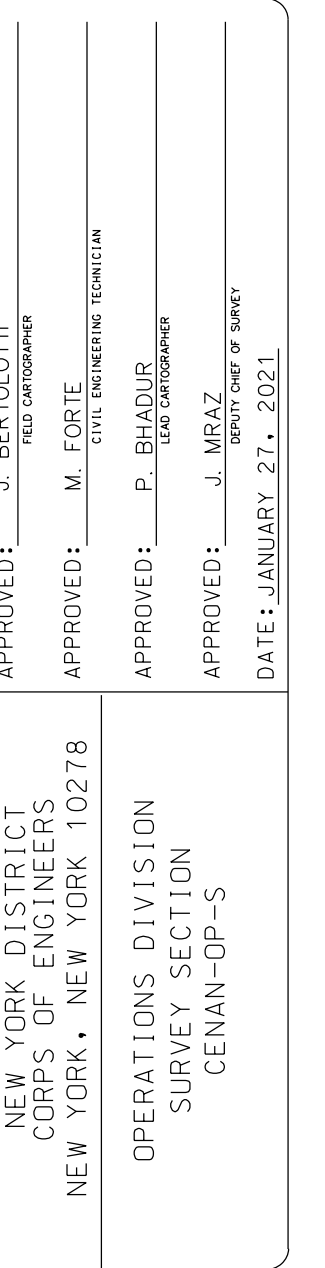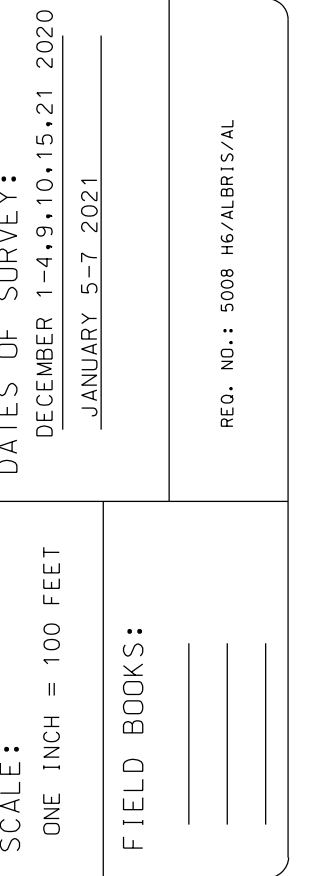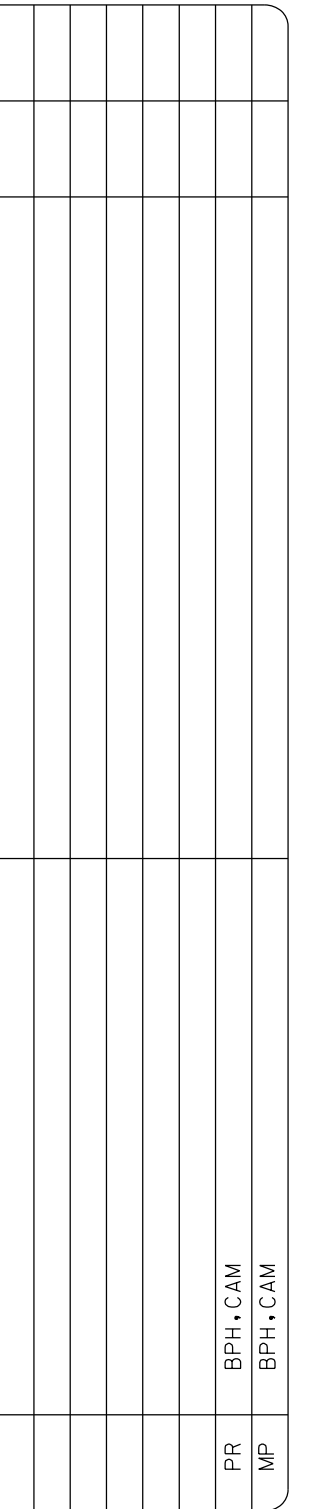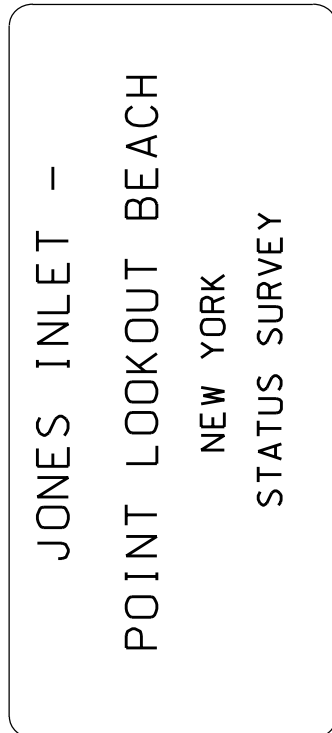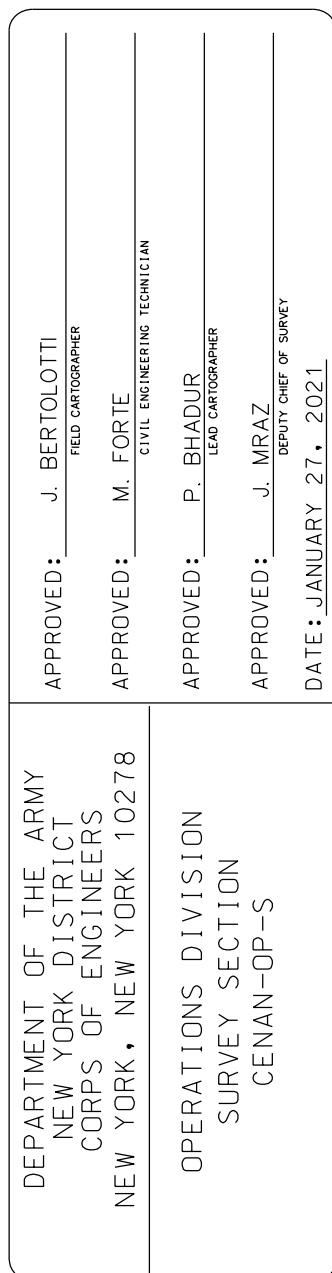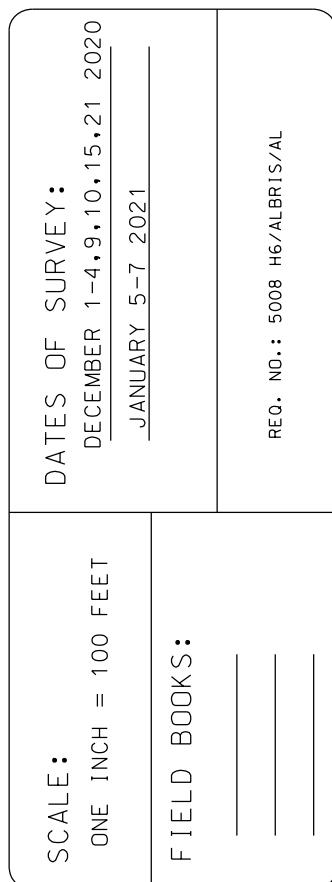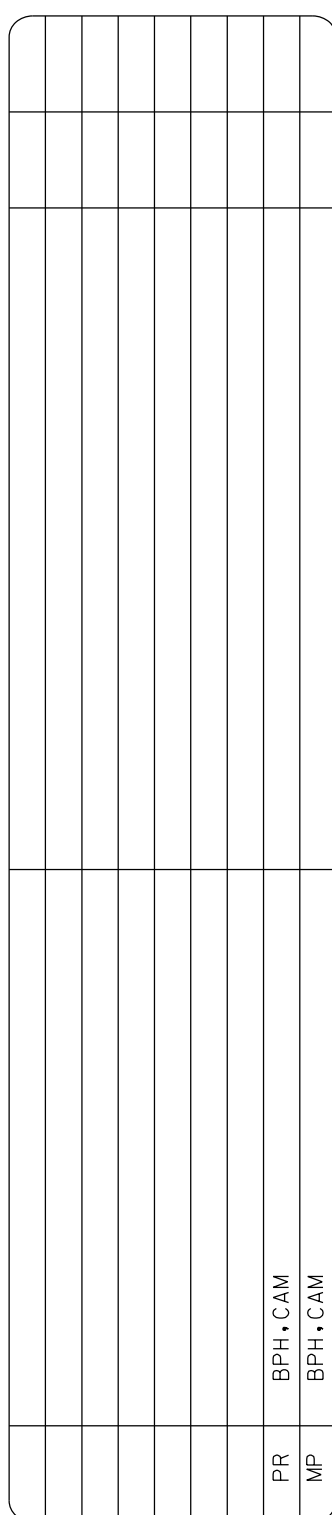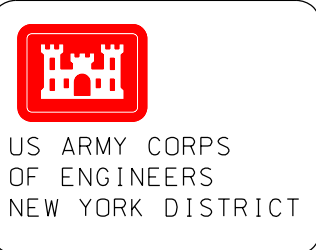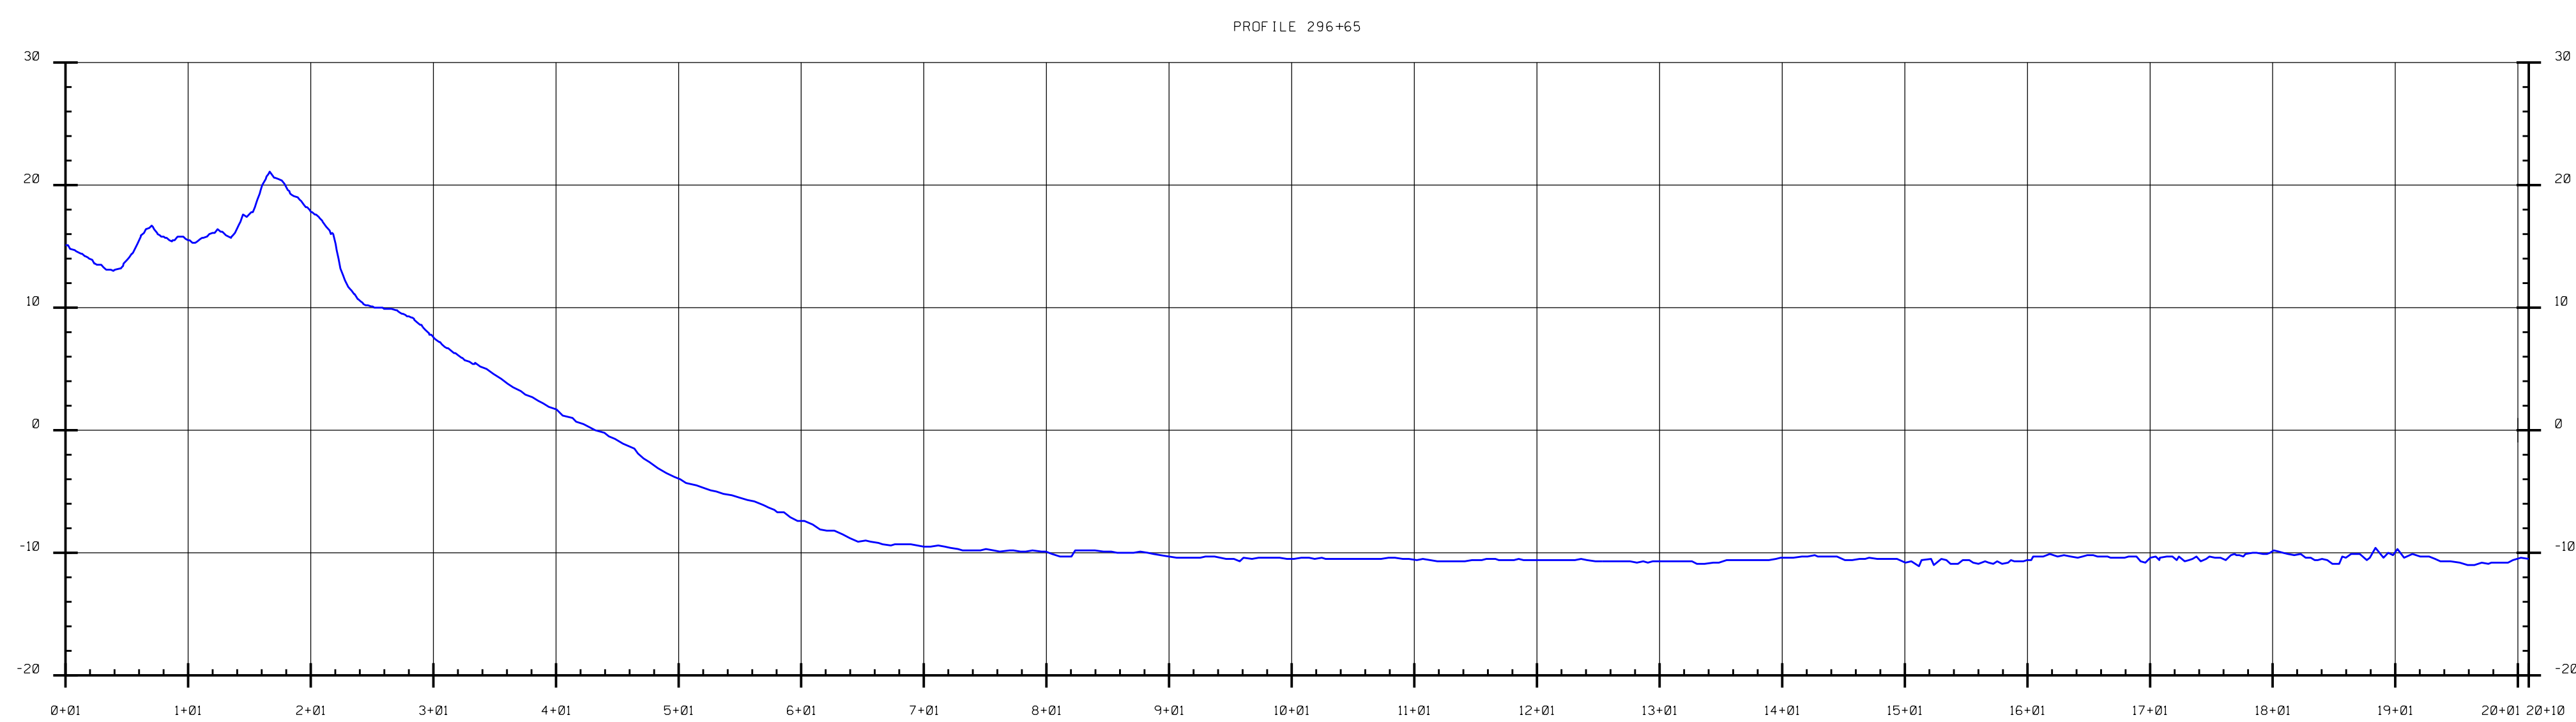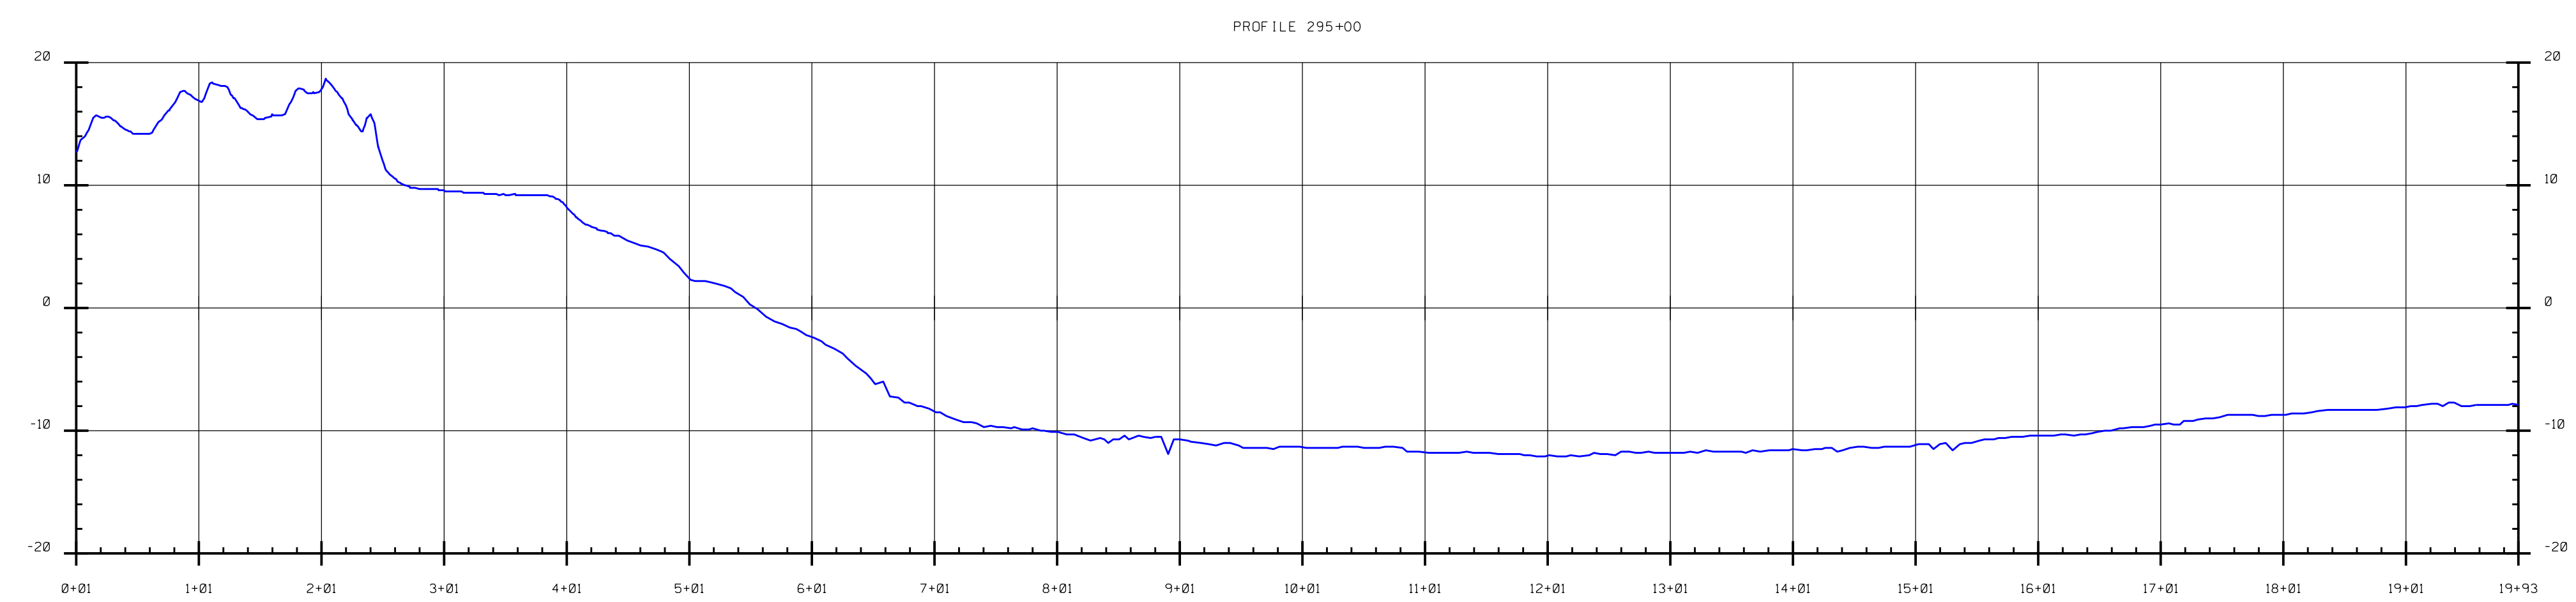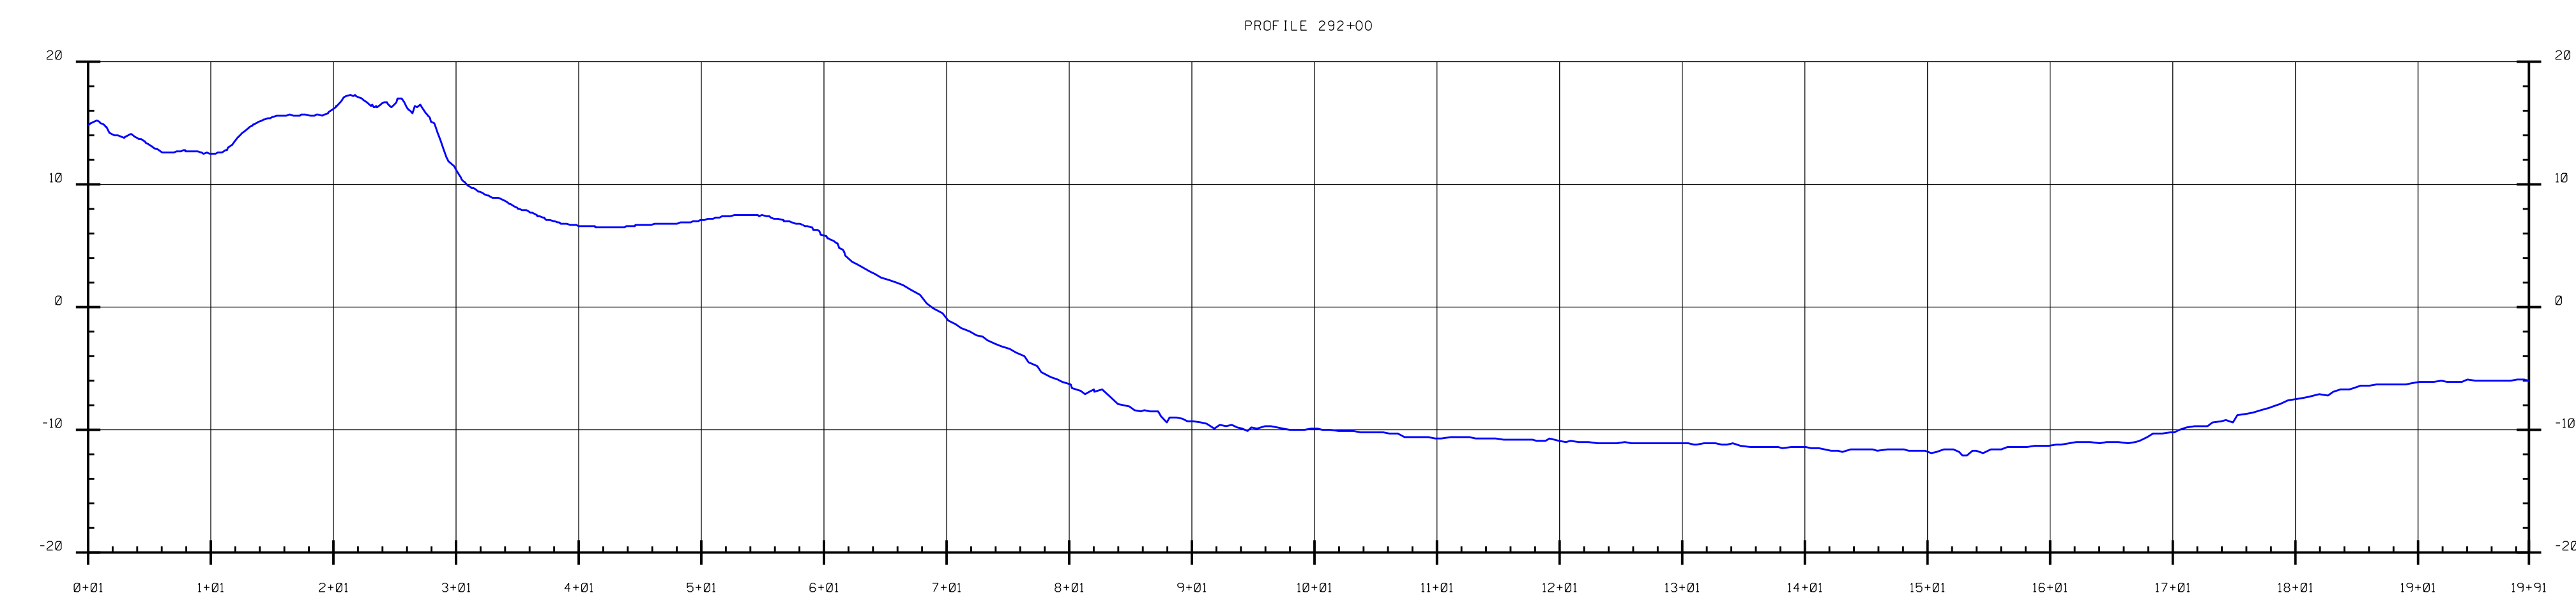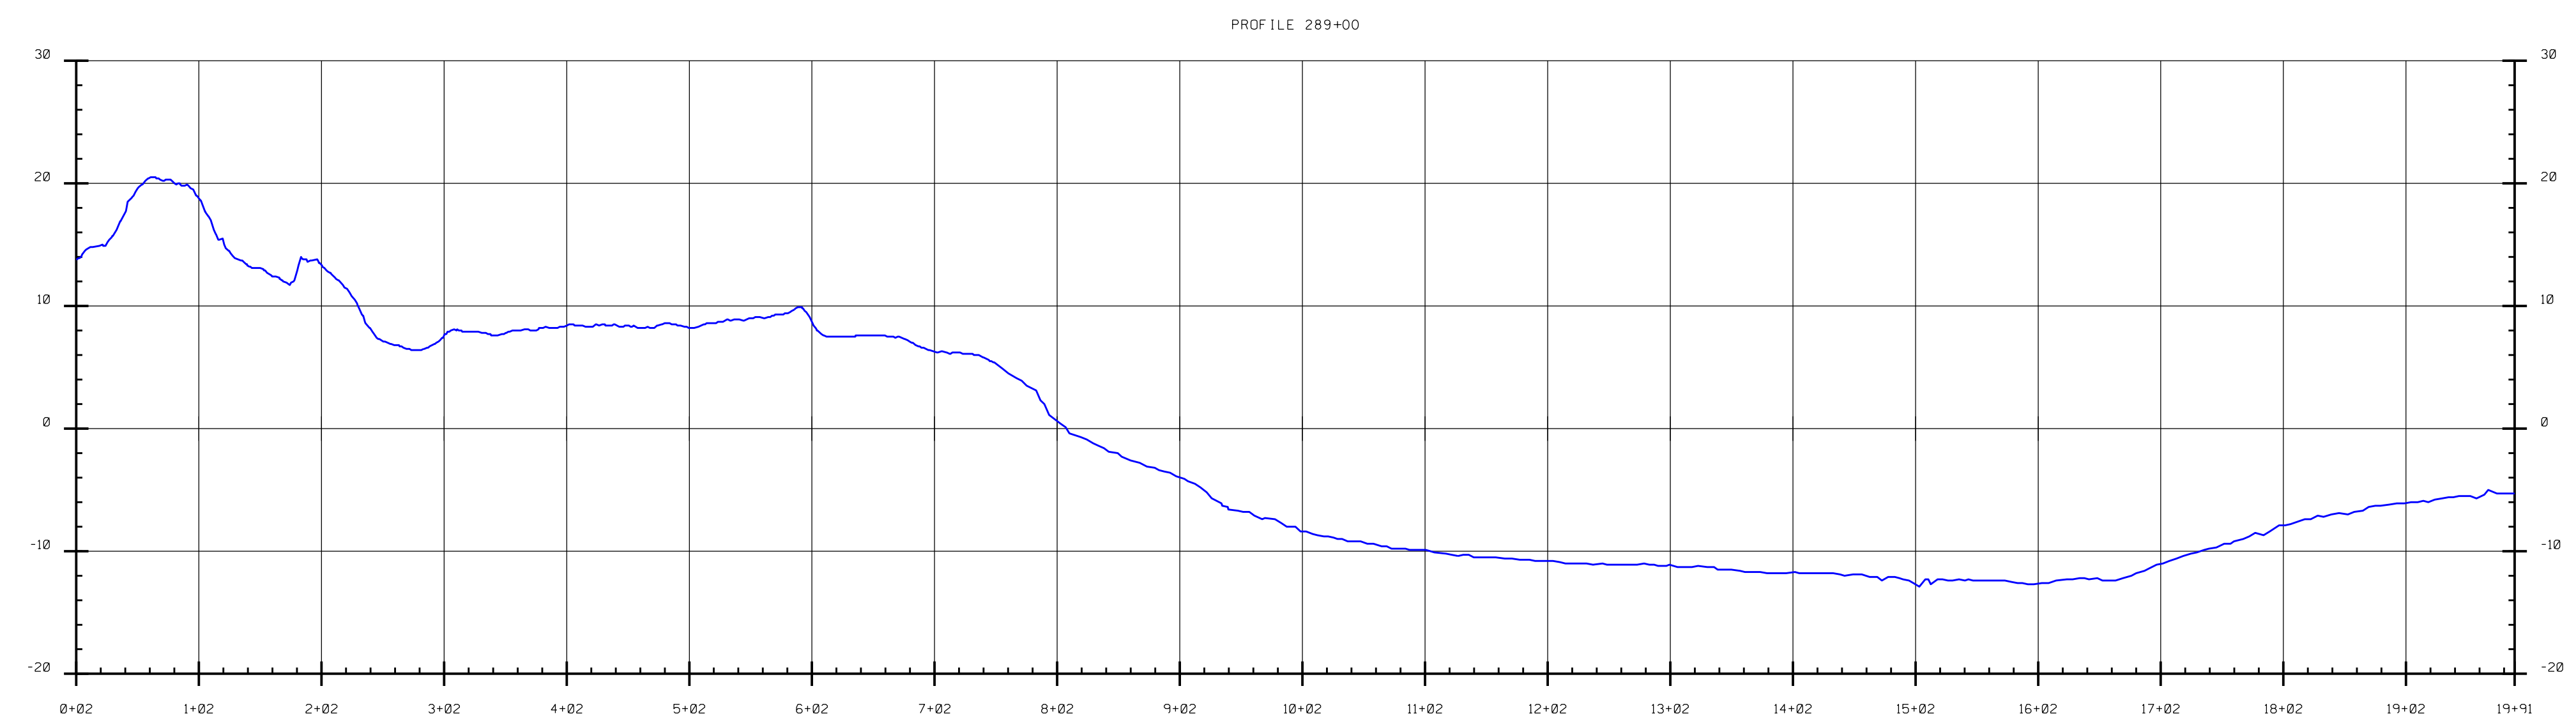SHEET 4 OF 12





[illegible]






SCALE : ONE INCH = 100 FEET	DATES OF SURVEY : DECEMBER 1-4, 9, 10, 15, 21 2020 _____ _____ JANUARY 5-7 2021
FIELD BOOKS : _____ _____ _____	REG. NO. : 50008 H6/ALBRIS/AL

DEPARTMENT OF THE ARMY NEW YORK DISTRICT CORPS OF ENGINEERS NEW YORK, NEW YORK 10278	APPROVED: J. BERGOLIO	CIVIL ENGINEERING DIVISION
	APPROVED: M. FORTE	
	APPROVED: P. BHADUR	1000 (continued)
	APPROVED: J. MRAK	1000 (over of sheets)
OPERATIONS DIVISION SURVEY SECTION CENAN-OP-S		DATE: JANUARY 27, 2021

JONES INLET -
POINT LOOKOUT BEACH
NEW YORK
STATUS SURVEY

VH-107

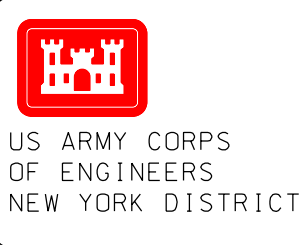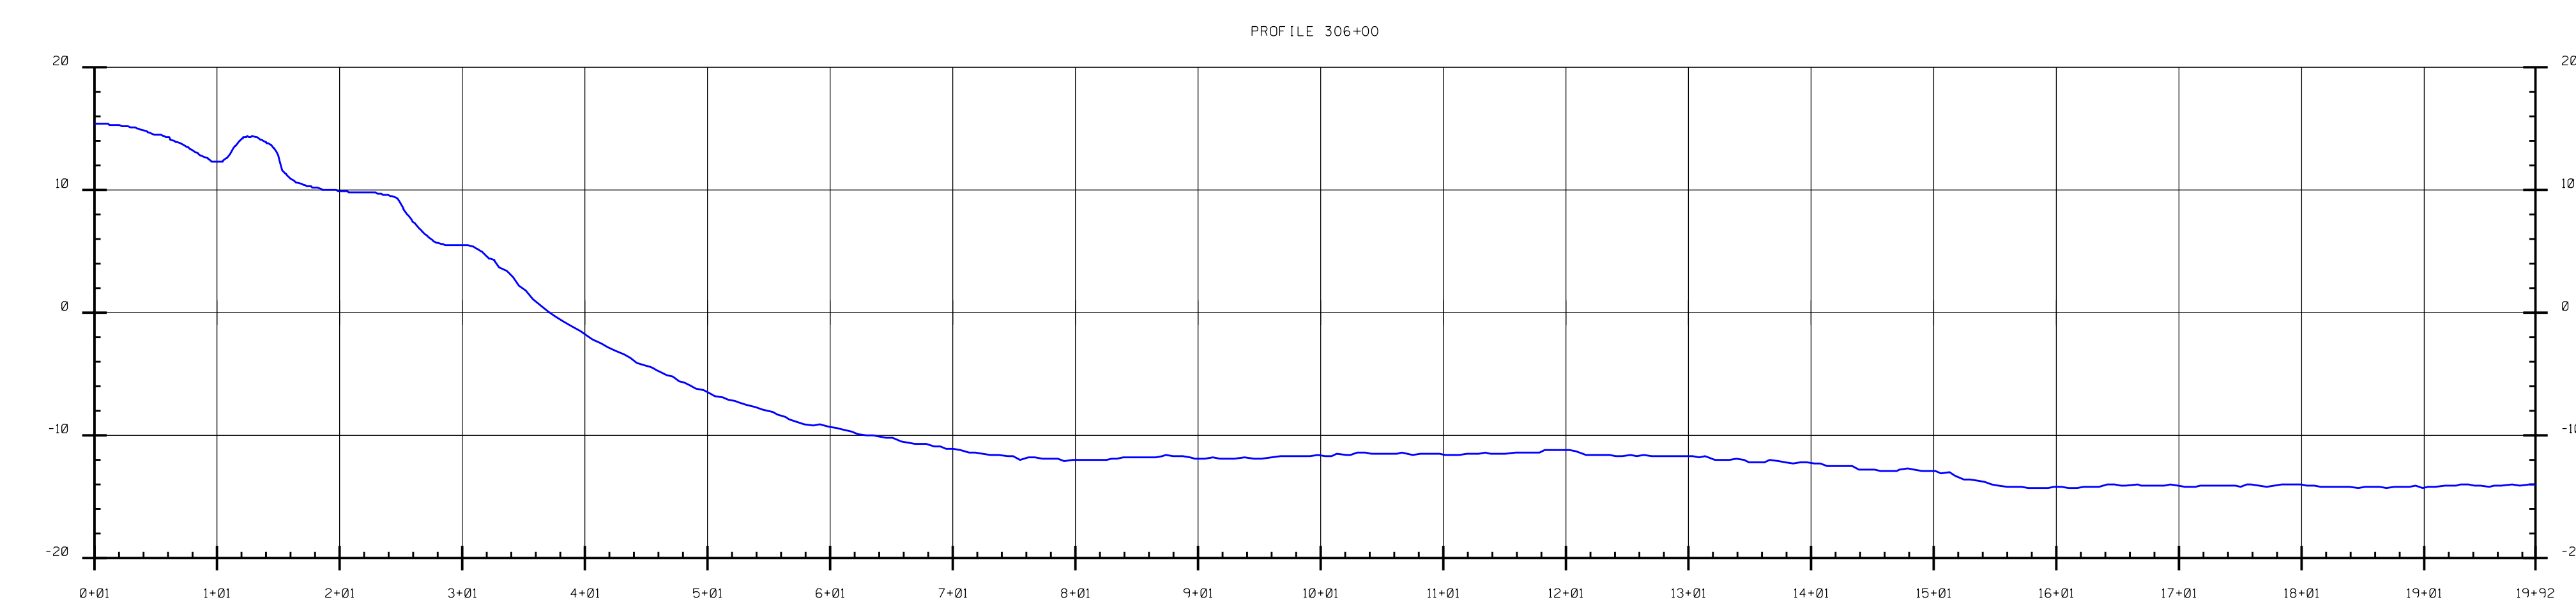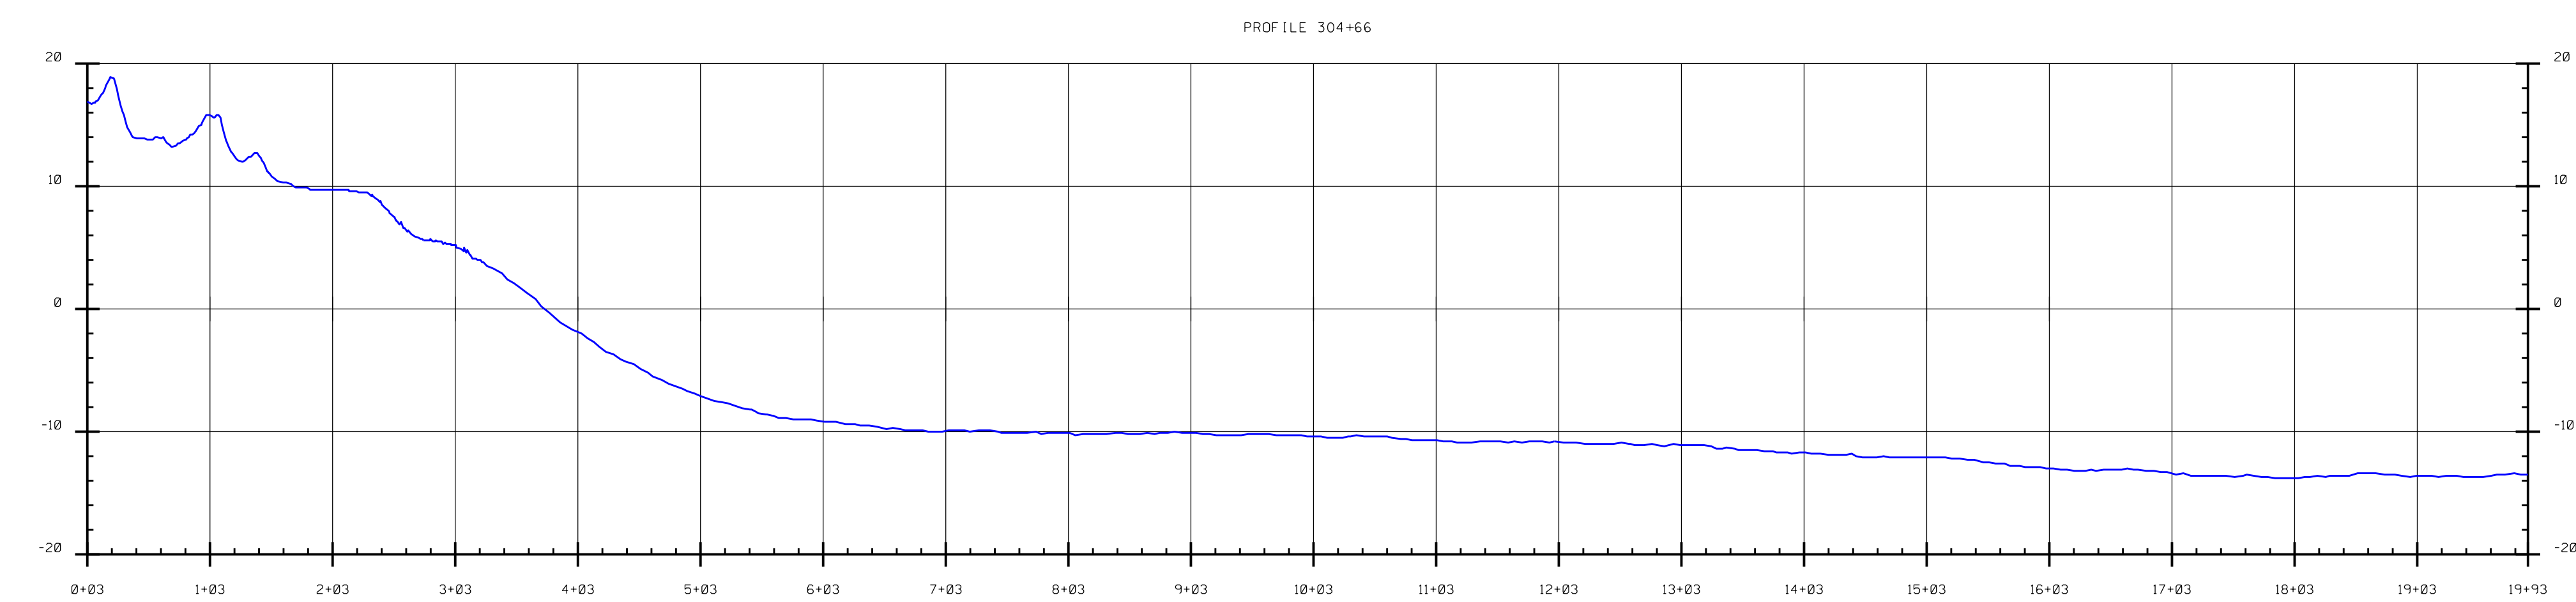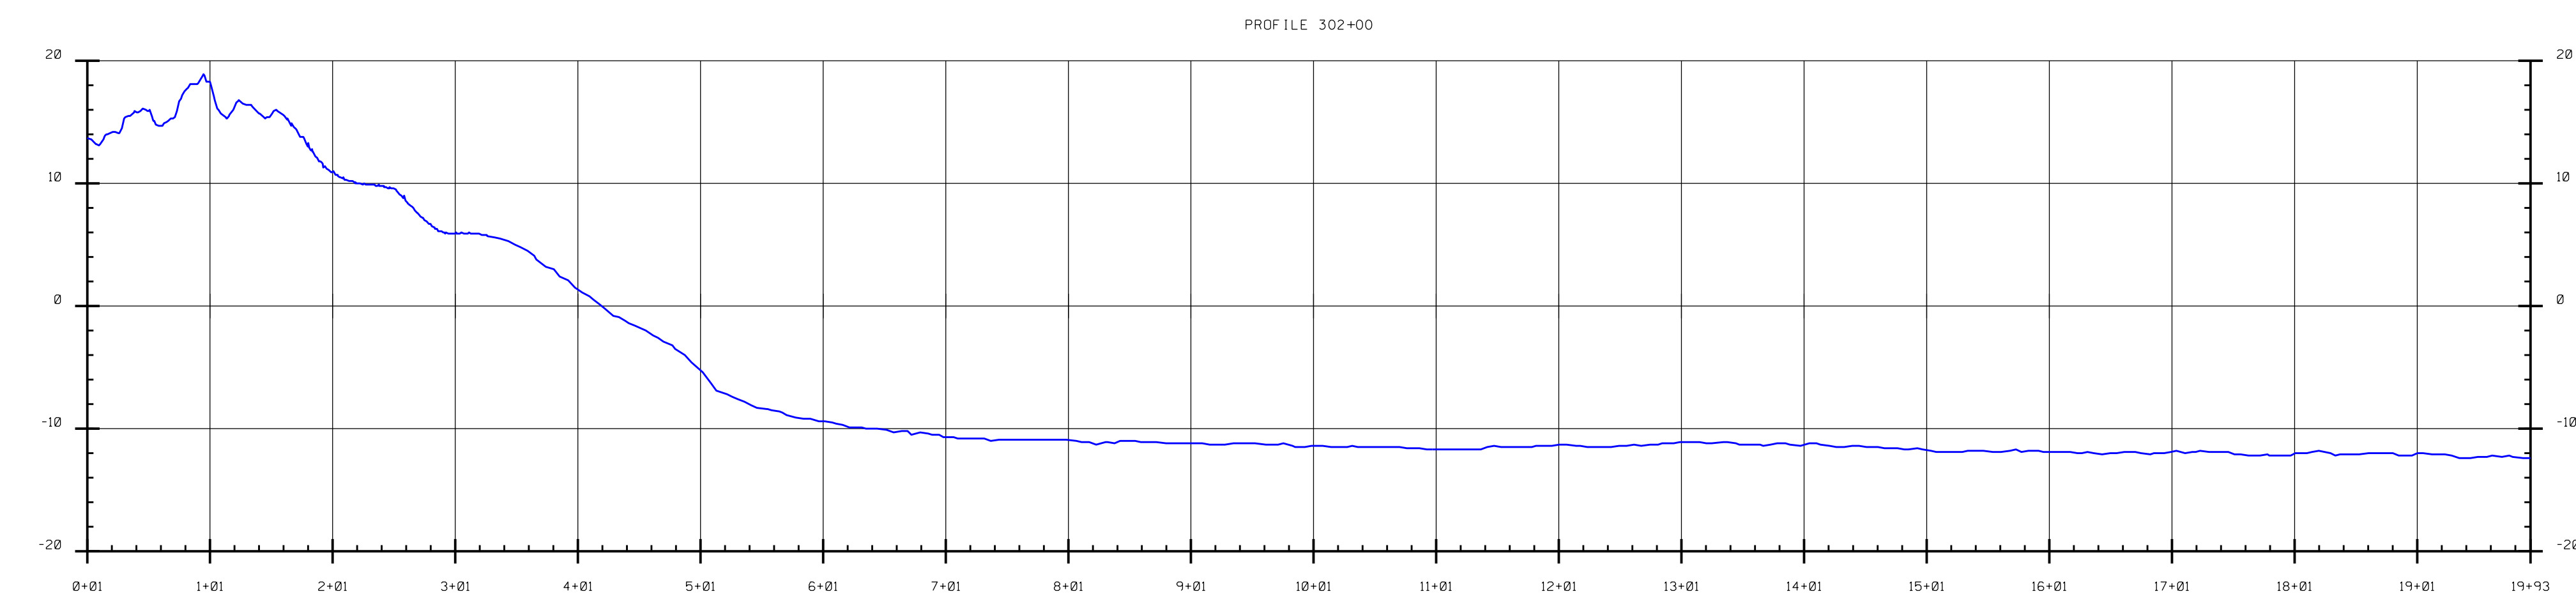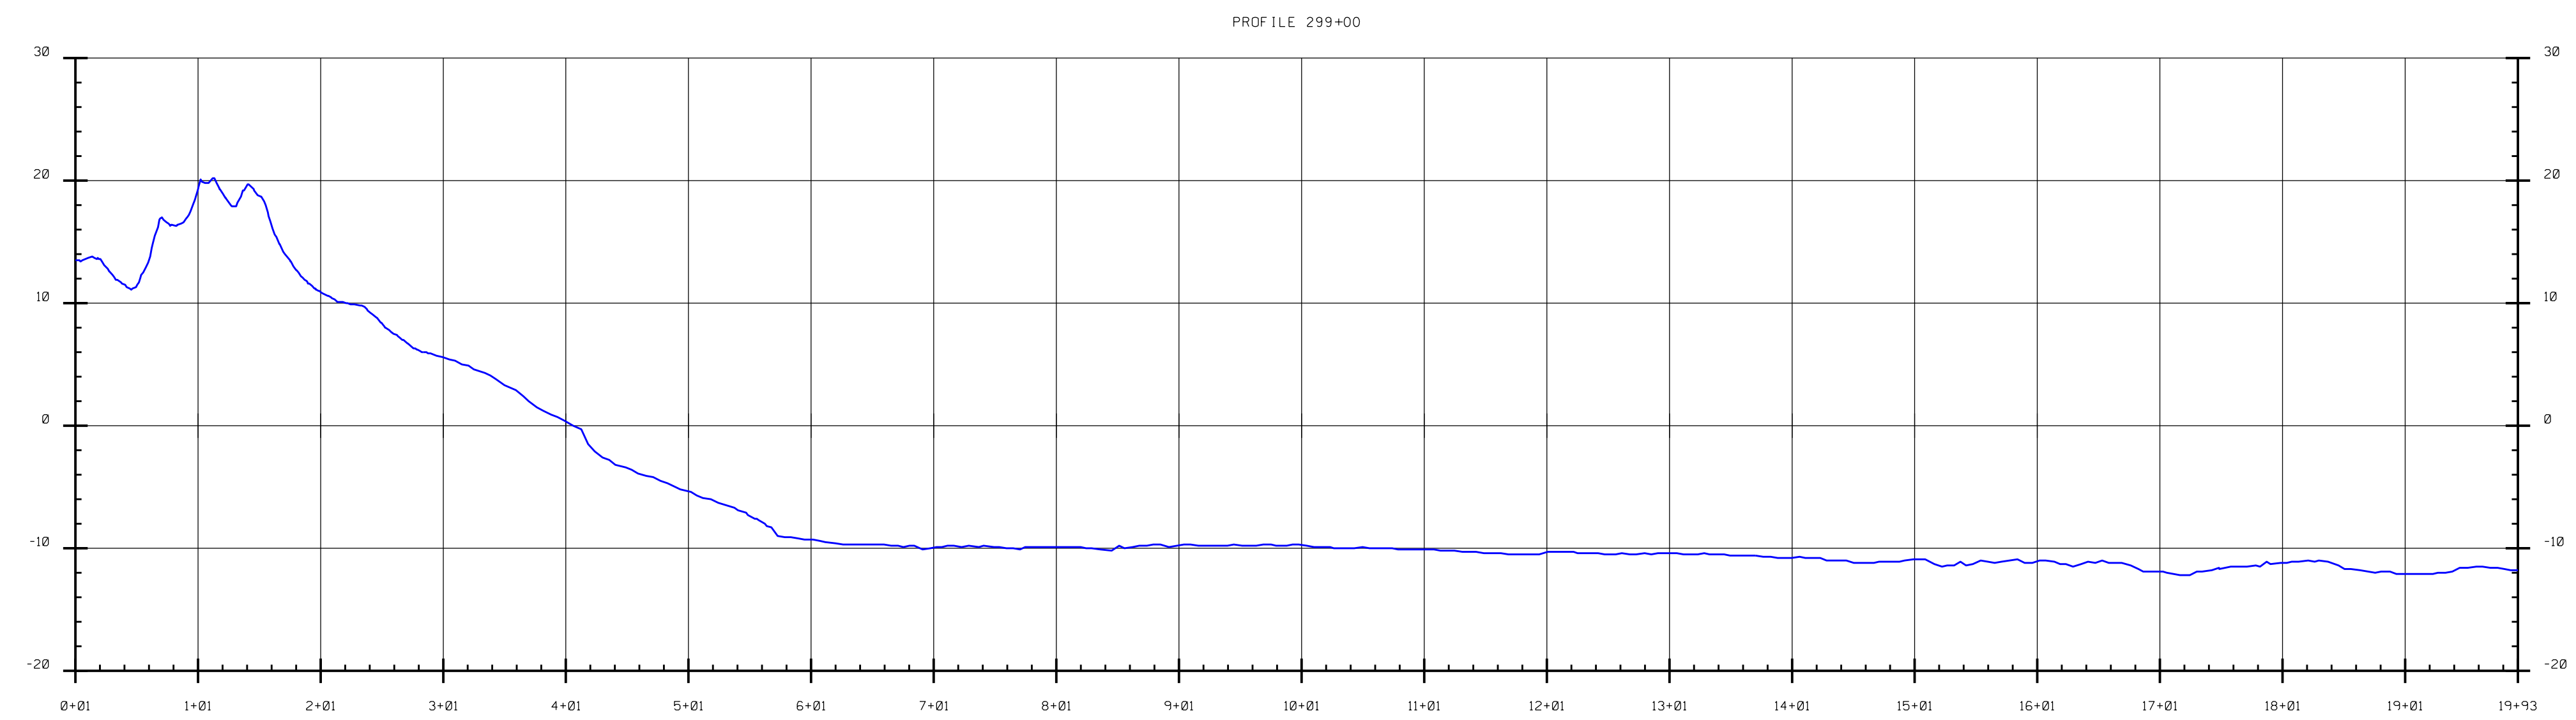SHEET 7 OF 12

[illegible]





SCALE: _____ ONE INCH = 100 FEET	DATES OF SURVEY: _____ DECEMBER 1-4, 9, 10, 15, 21 2020 _____ JANUARY 5-7 2021
FIELD BOOKS: _____ _____ _____	REG. NO.: 5008 HGALBRIS/AL

DEPARTMENT OF THE ARMY NEW YORK DISTRICT CORPS OF ENGINEERS NEW YORK, NEW YORK 10278	APPROVED: J. BERTOLUCCI	CIVIL ENGINEERING DIVISION 1000 UNIVERSITY NEW YORK, NEW YORK 10003
	APPROVED: M. FORTE	
	APPROVED: P. BHADUR	
	APPROVED: J. MORALES	
OPERATIONS DIVISION SURVEY SECTION CENAN-OP-S	DATE: JANUARY 27, 2021	

JONES INLET -
POINT LOOKOUT BEACH
NEW YORK
STATUS SURVEY

VH-108

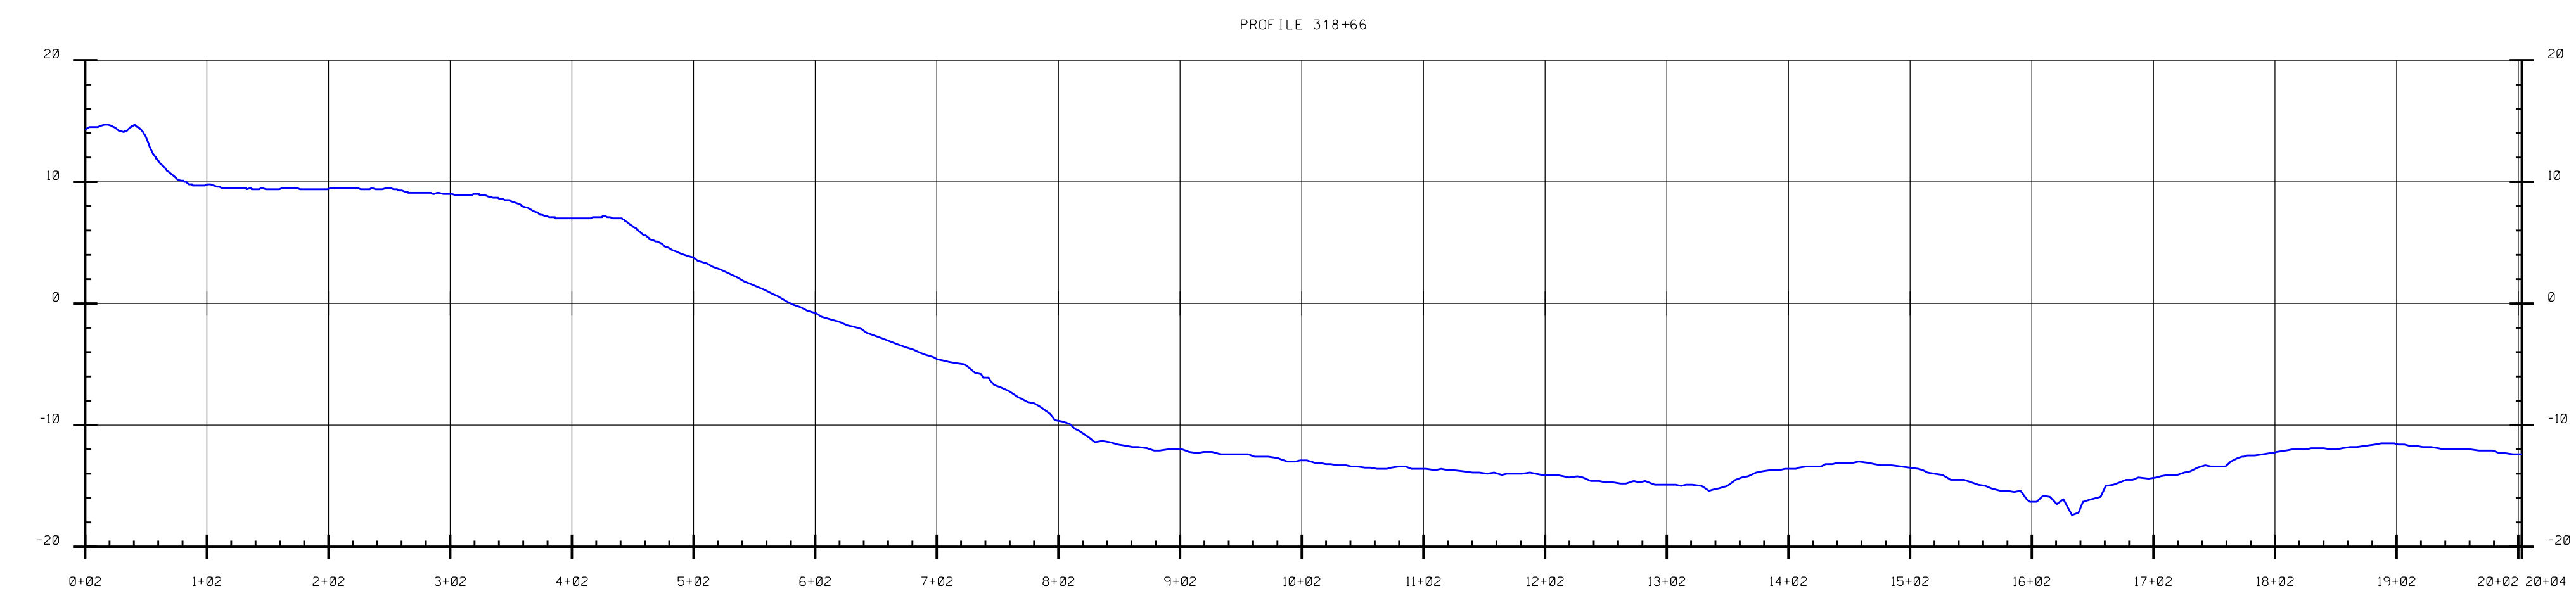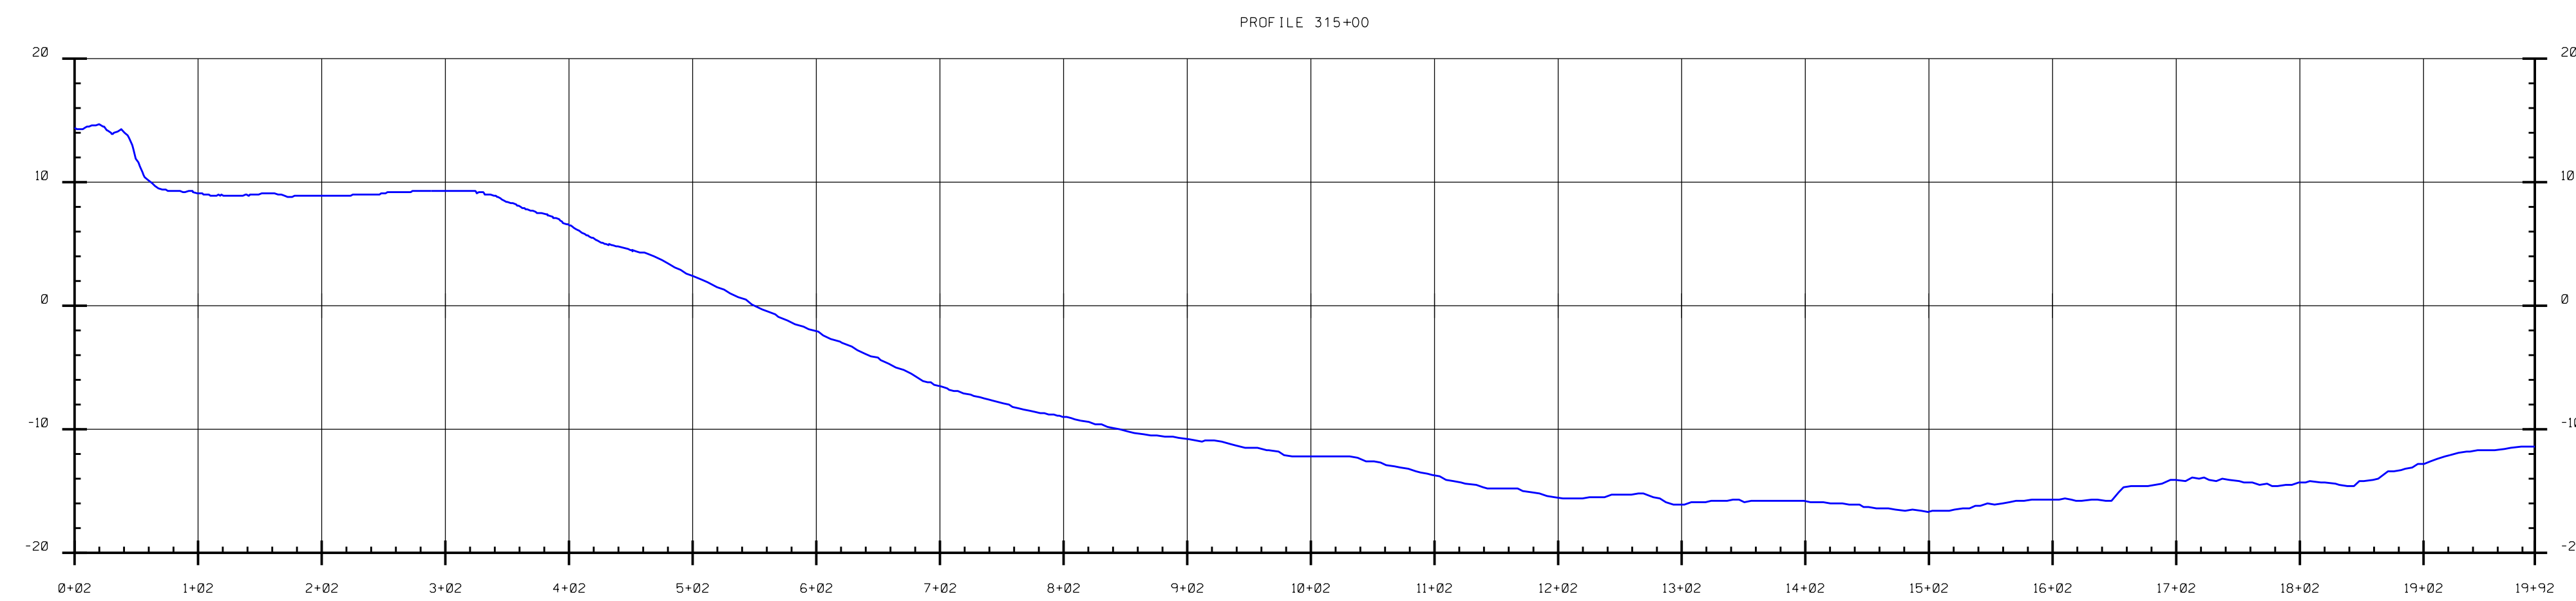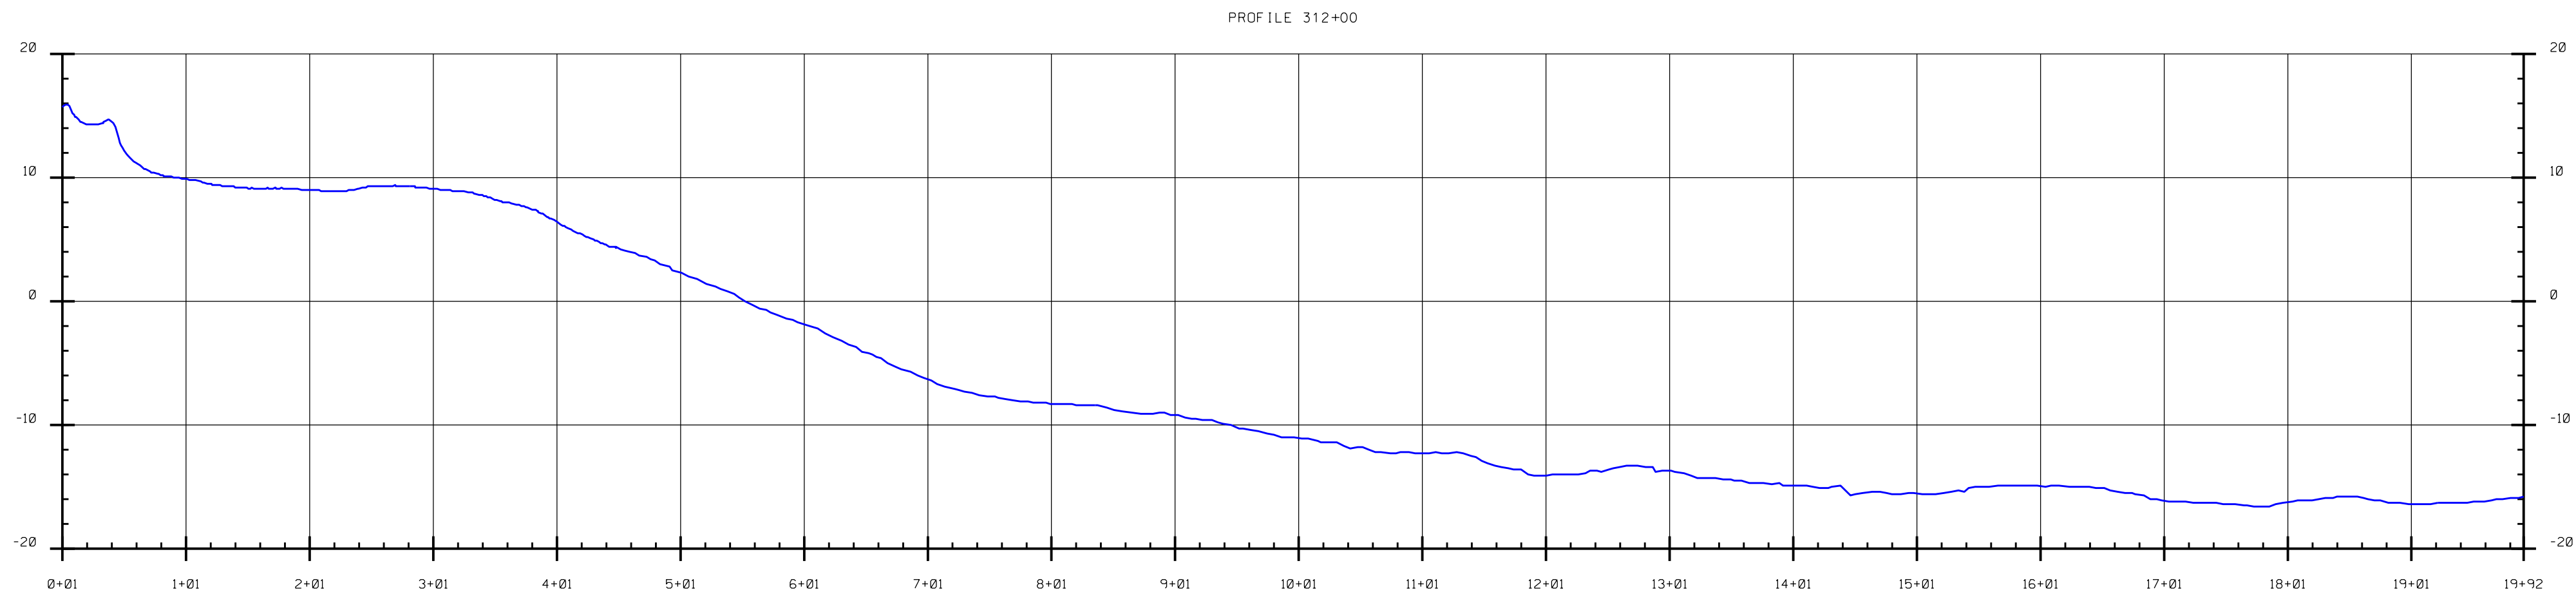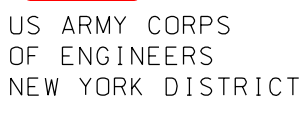SHEET 8 OF 12


[illegible]

SCALE : ONE INCH = 100 FEET	DATES OF SURVEY: DECEMBER 1-4, 9, 10, 15, 21 2020 JANUARY 5-7 2021
FIELD BOOKS: _____ _____ _____	REG. NO.: 5008 H6/LBRHS/LAL

DEPARTMENT OF THE ARMY NEW YORK DISTRICT CORPS OF ENGINEERS NEW YORK, NEW YORK 10278	APPROVED: J. BERGLIOTT CHIEF, ENGINEERING SECTION
OPERATIONS DIVISION SURVEY SECTION CENAN-OP-5	APPROVED: M. FORT CHIEF, ENGINEERING SECTION
	APPROVED: P. BHADUR LINE SUPERVISOR
	APPROVED: J. MIRAZ CHIEF OF BATTERY
	DATE: JANUARY 27, 2021


JONES INLET -
POINT LOOKOUT BEACH
NEW YORK
STATUS SURVEY

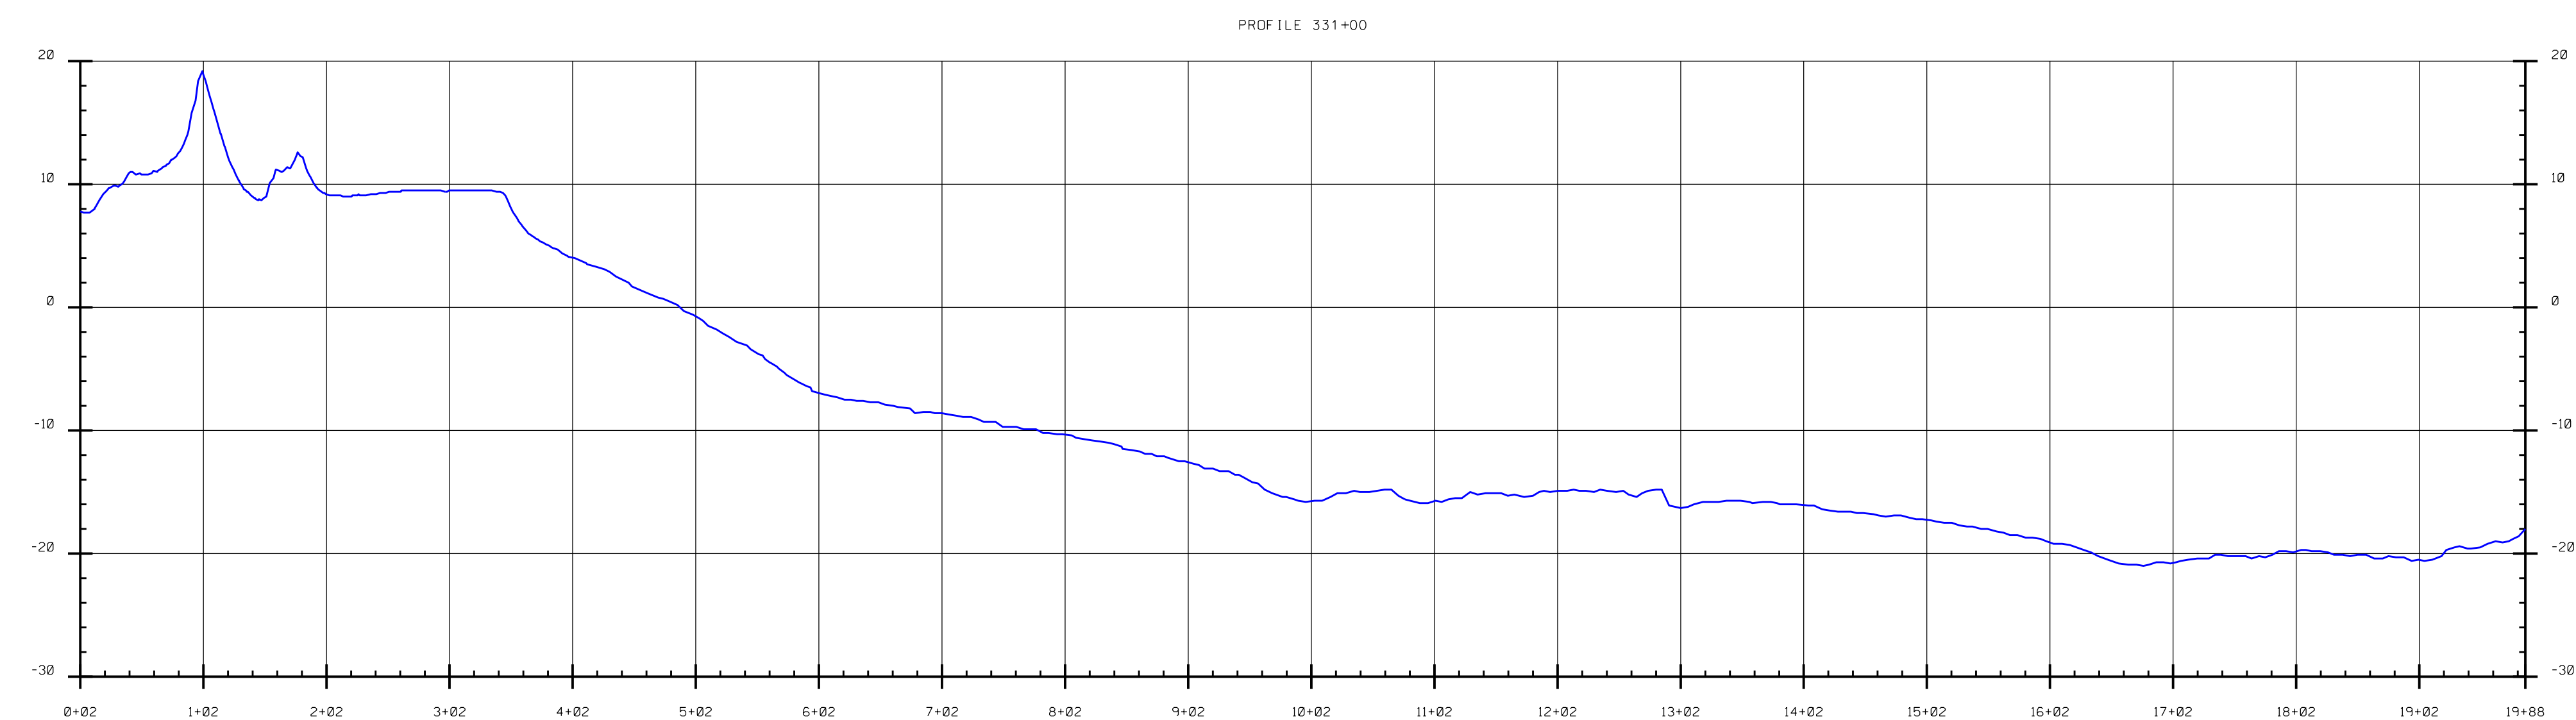VH-109



VH-110

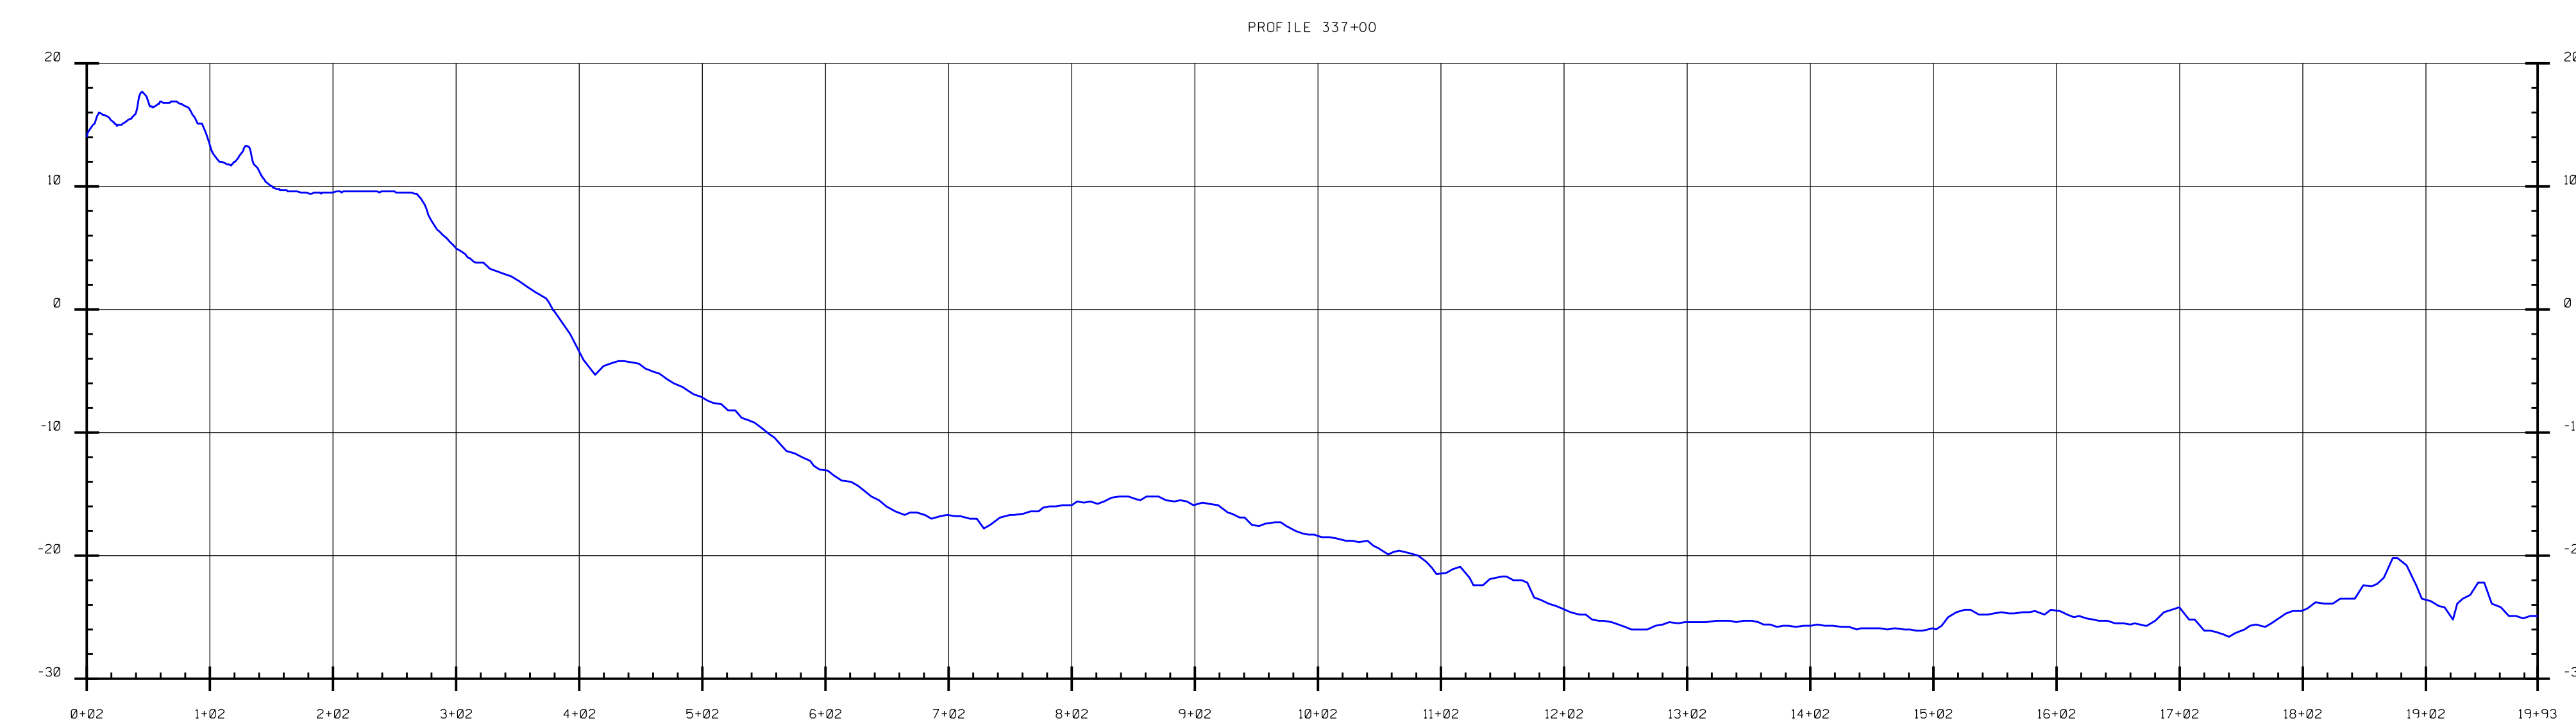SHEET 10 OF 12






JONES INLET -
POINT LOOKOUT BEACH
NEW YORK
CONDITION SURVEY

VH-111

SHEET 11 OF 12

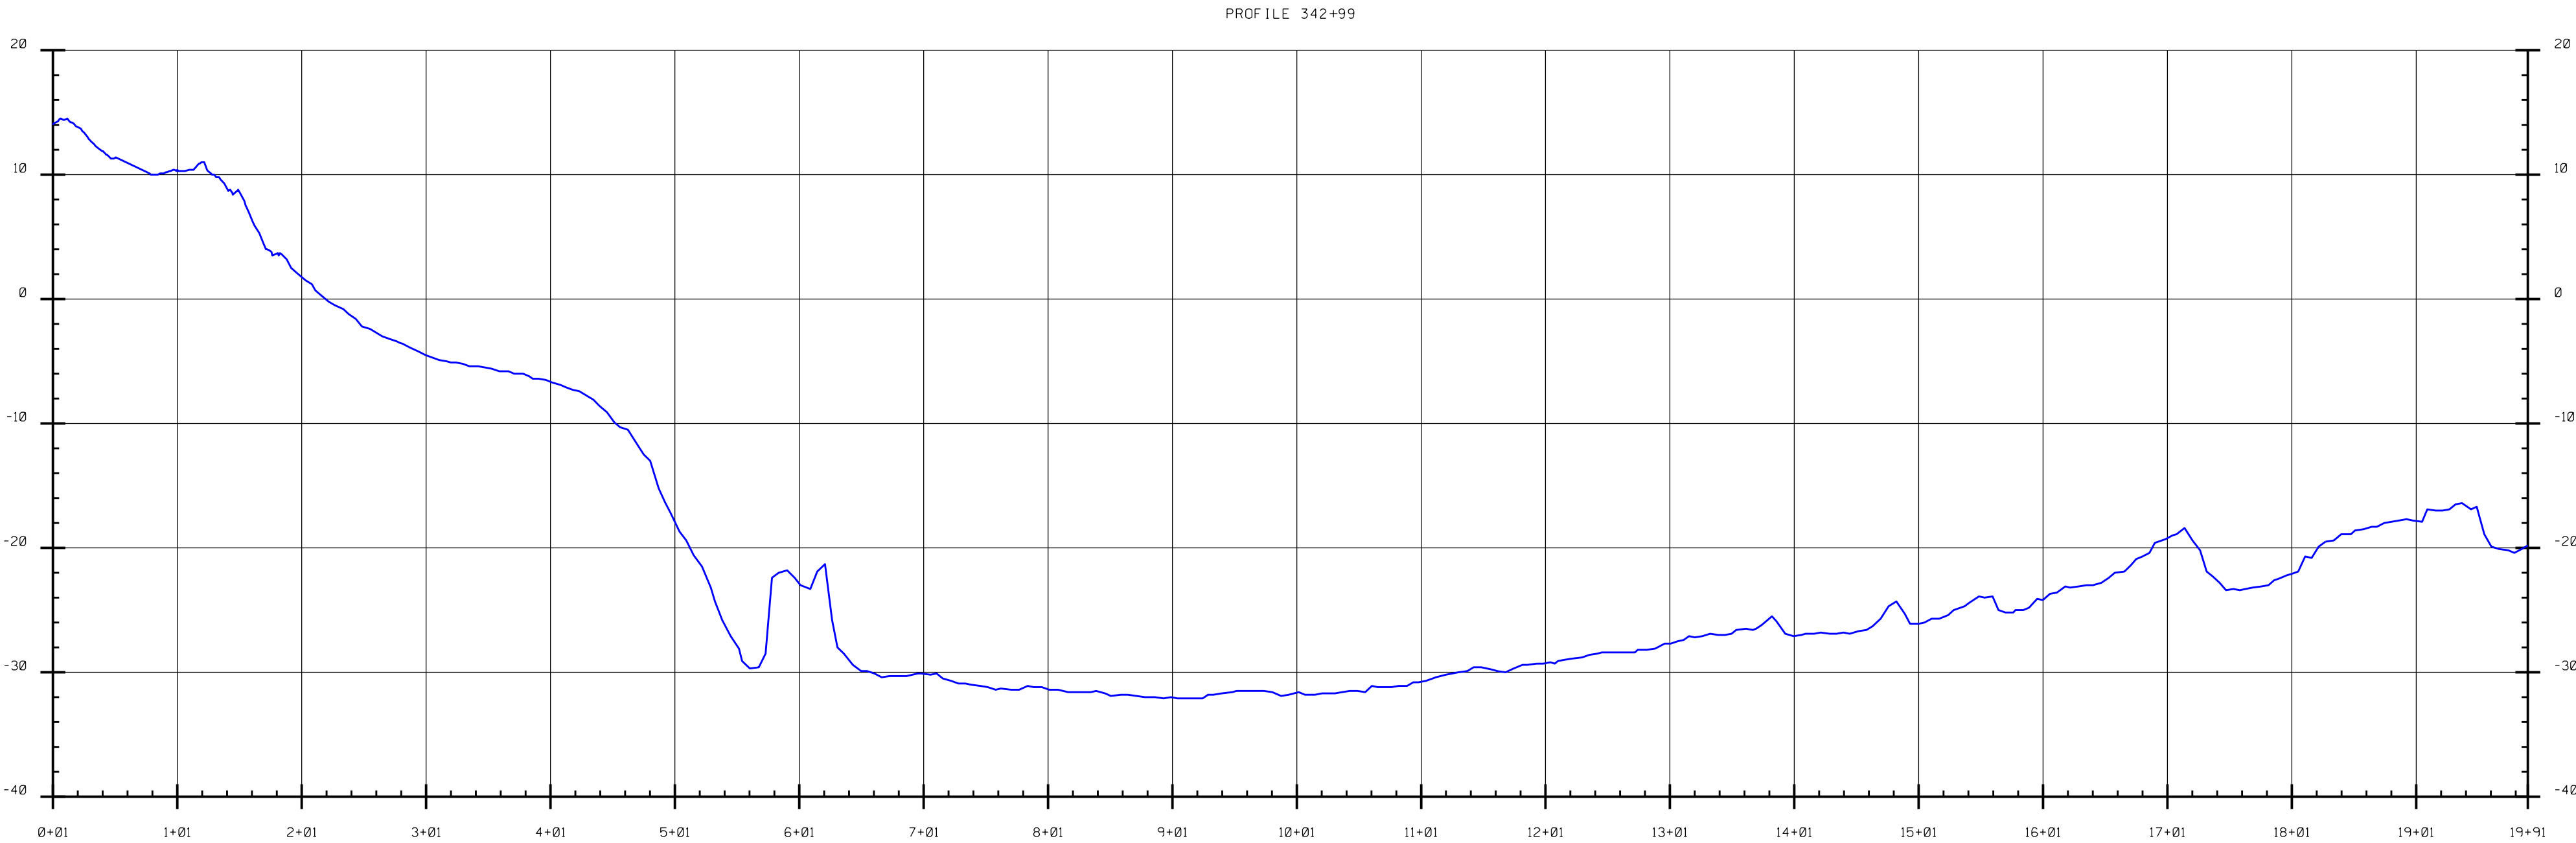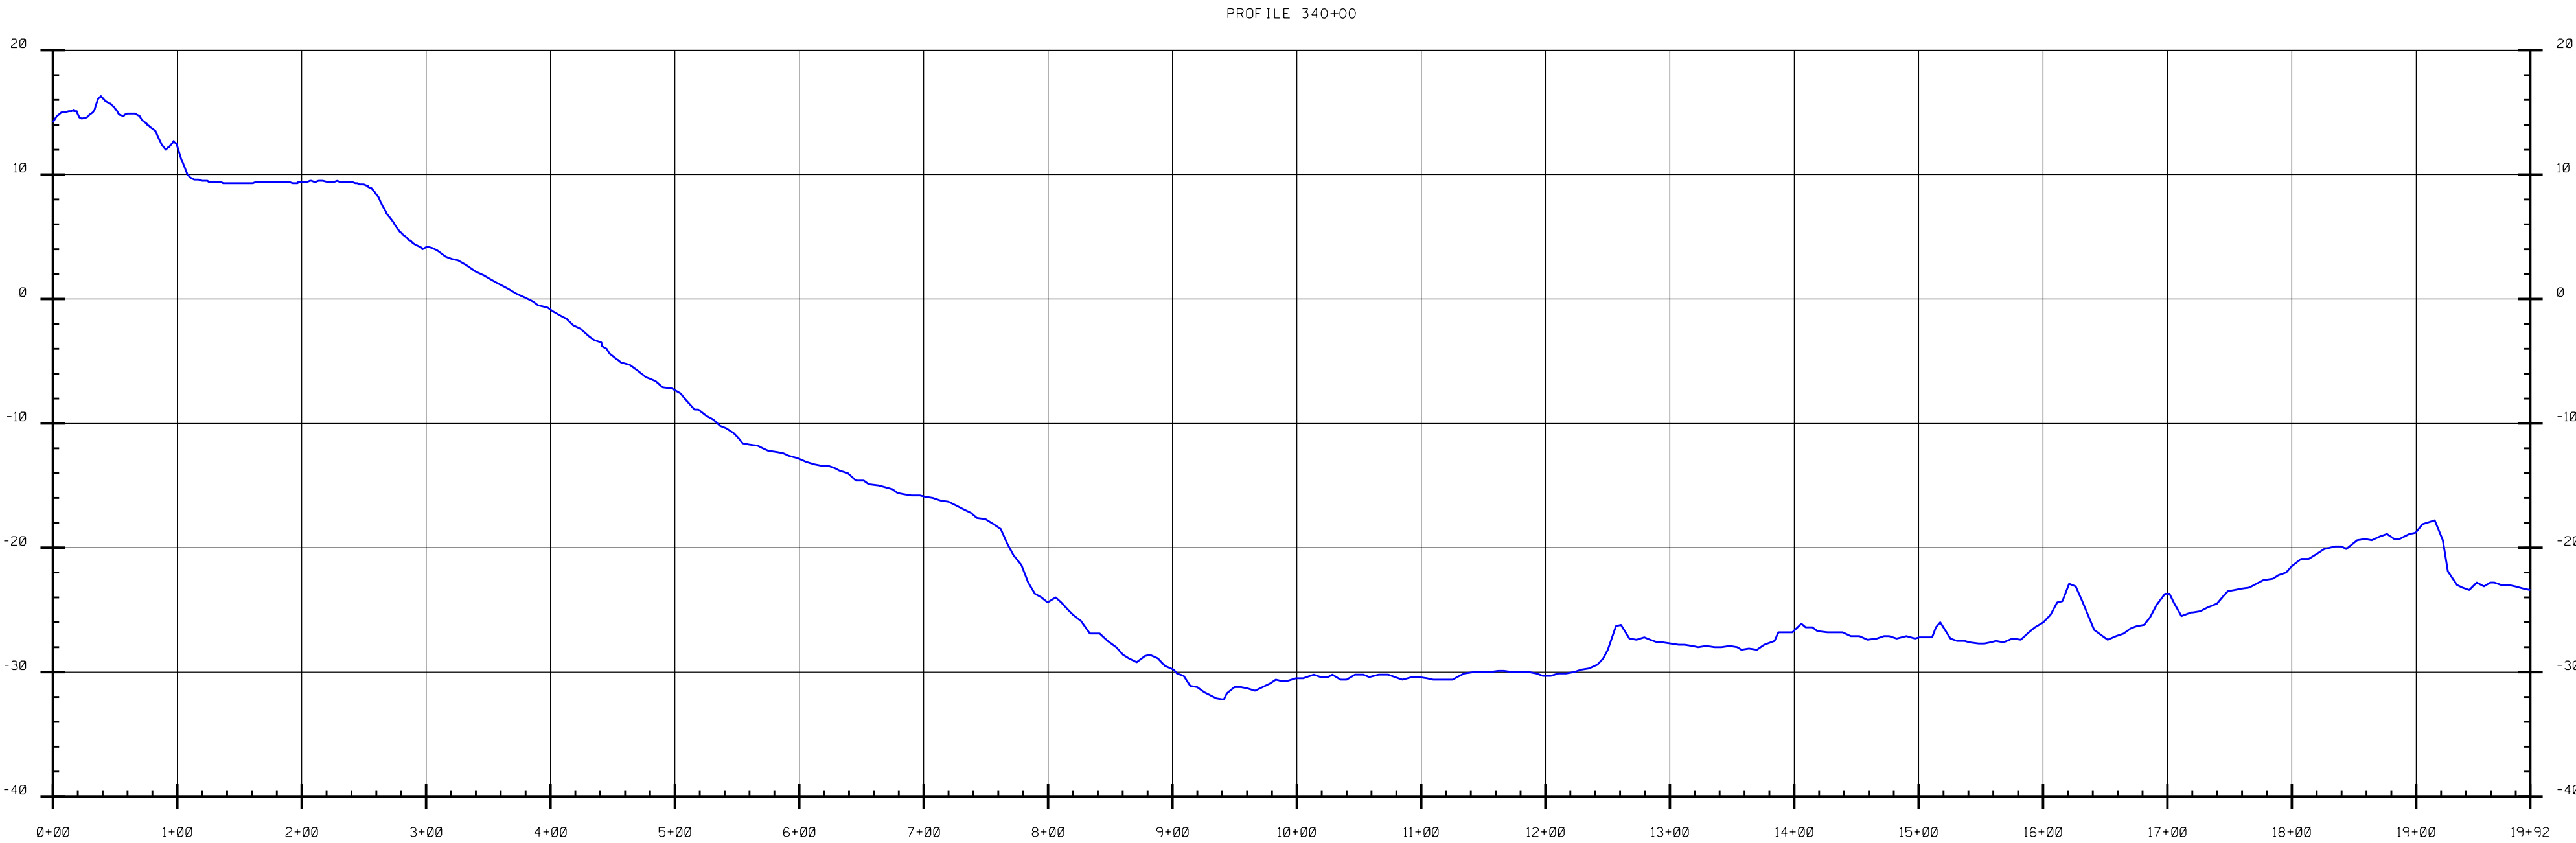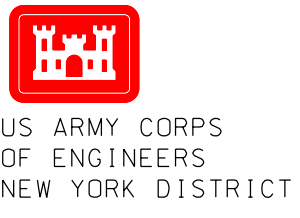REQ. NO.: 5008 H6/ALBRIS/AL



SCALE: ONE INCH = 100 FEET	DATES OF SURVEY: DECEMBER 1-4, 8, 10, 15, 21, 2020 JANUARY 5-7, 2021	
	FIELD BOOKS: _____ _____ _____	
REG. NO.: 5008 H6/XLBR15/AL		

DEPARTMENT OF THE ARMY NEW YORK DISTRICT CORPS OF ENGINEERS NEW YORK, NEW YORK 10278	APPROVED: J. BERTOLOTI FIELD ENGINEER
	APPROVED: M. FORTE CHIEF OF SURVEY
	APPROVED: P. BERTOLINI CHIEF OF SURVEY
	APPROVED: J. MRAZ CHIEF OF SURVEY
OPERATIONS DIVISION SURVEY SECTION CENAN-OP-S	DATE: JANUARY 27, 2021

JONES INLET -
POINT LOOKOUT BEACH
NEW YORK
CONDITION SURVEY

VH-112
SHEET 12 OF 12