




NOTES:
Horizontal Coordinate System:
North American Datum of 1983 (NAD83-2011), projected to the State Plane Coordinate System (SPCS), Oregon North Zone. Distance units in U.S. Survey Feet.
Vertical Datum:
Soundings are shown in feet and indicate depths below Columbia River Datum. CRD is 6.60 feet above the North American Vertical Datum of 1988 (NAVD 88 Goid 09) at Columbia River Mile 118.6, 7.02 feet at River Mile 121.6, 7.02 feet at River Mile 121.7.
River mileage conforms to the River Mile Index of the Hydrology and Hydraulics Committee, Pacific Northwest River Basins Commission, July 1972.
The information depicted on this map represents the results of a survey conducted on the date indicated and can only be considered to represent the general channel conditions existing at that time and is in support of channel maintenance only.
** Shoaltest Sounding per Quarter per Reach
STAFF GAGE AT LIGHT 34: Northing: 698577 Easting: 770180
STAFF GAGE AT WASHOUGAL LOWER: Northing: 702204 Easting: 771095
STAFF GAGE AT WASHOUGAL UPPER: Northing: 701982 Easting: 772101

THE EXISTING PROJECT
Provides for a channel *27 feet deep and 300 feet wide from the Interstate Bridge at Columbia river mile 106.5 to the port terminal facilities at The Dalles at river mile 189.7.
*The 27 foot channel is presently maintained at 17 feet.

LEGEND

- Federal Navigation Channel
- Factor Navigation Channel Centerline
- Pipeline, Submarine On Land Line
- Cable, Overhead
- Cable, Submarine
- Pipeline, Overhead
- Dredged Material Placement Area
- Channel Area
- Pipeline Area
- Shoaling Area
- Buoy, Lateral
- Buoy, Cardinal
- Buoy, Isolated Danger
- Buoy, Safe Water
- Buoy, Special Purpose
- Buoy, General
- Contour Lines
- Benchmark
- Pylon Bridge Support
- Rock
- Obstruction Point
- Wreck-Submerged
- Staff Gage
- Recording Gage
- Shoaltest Sounding**

COLUMBIA RIVER BETWEEN VANCOUVER, WASH. AND THE DALLES, OREG.
COLUMBIA RIVER
LADY ISLAND RANGES
28 July 2026

SCALE IN FEET
0 500 1,000 1,500 2,000 2,500
SUBMITTED: _____ APPROVED: _____
RECOMMENDED: _____ CHIEF, WATERWAYS MAINTENANCE SECTION
CHIEF, SURVEY SECTION _____ SURVEYED: _____ PLOTTED: _____ CHECKED: _____
CL_33_LDYX_20260728_CS
7,720,000 995,000