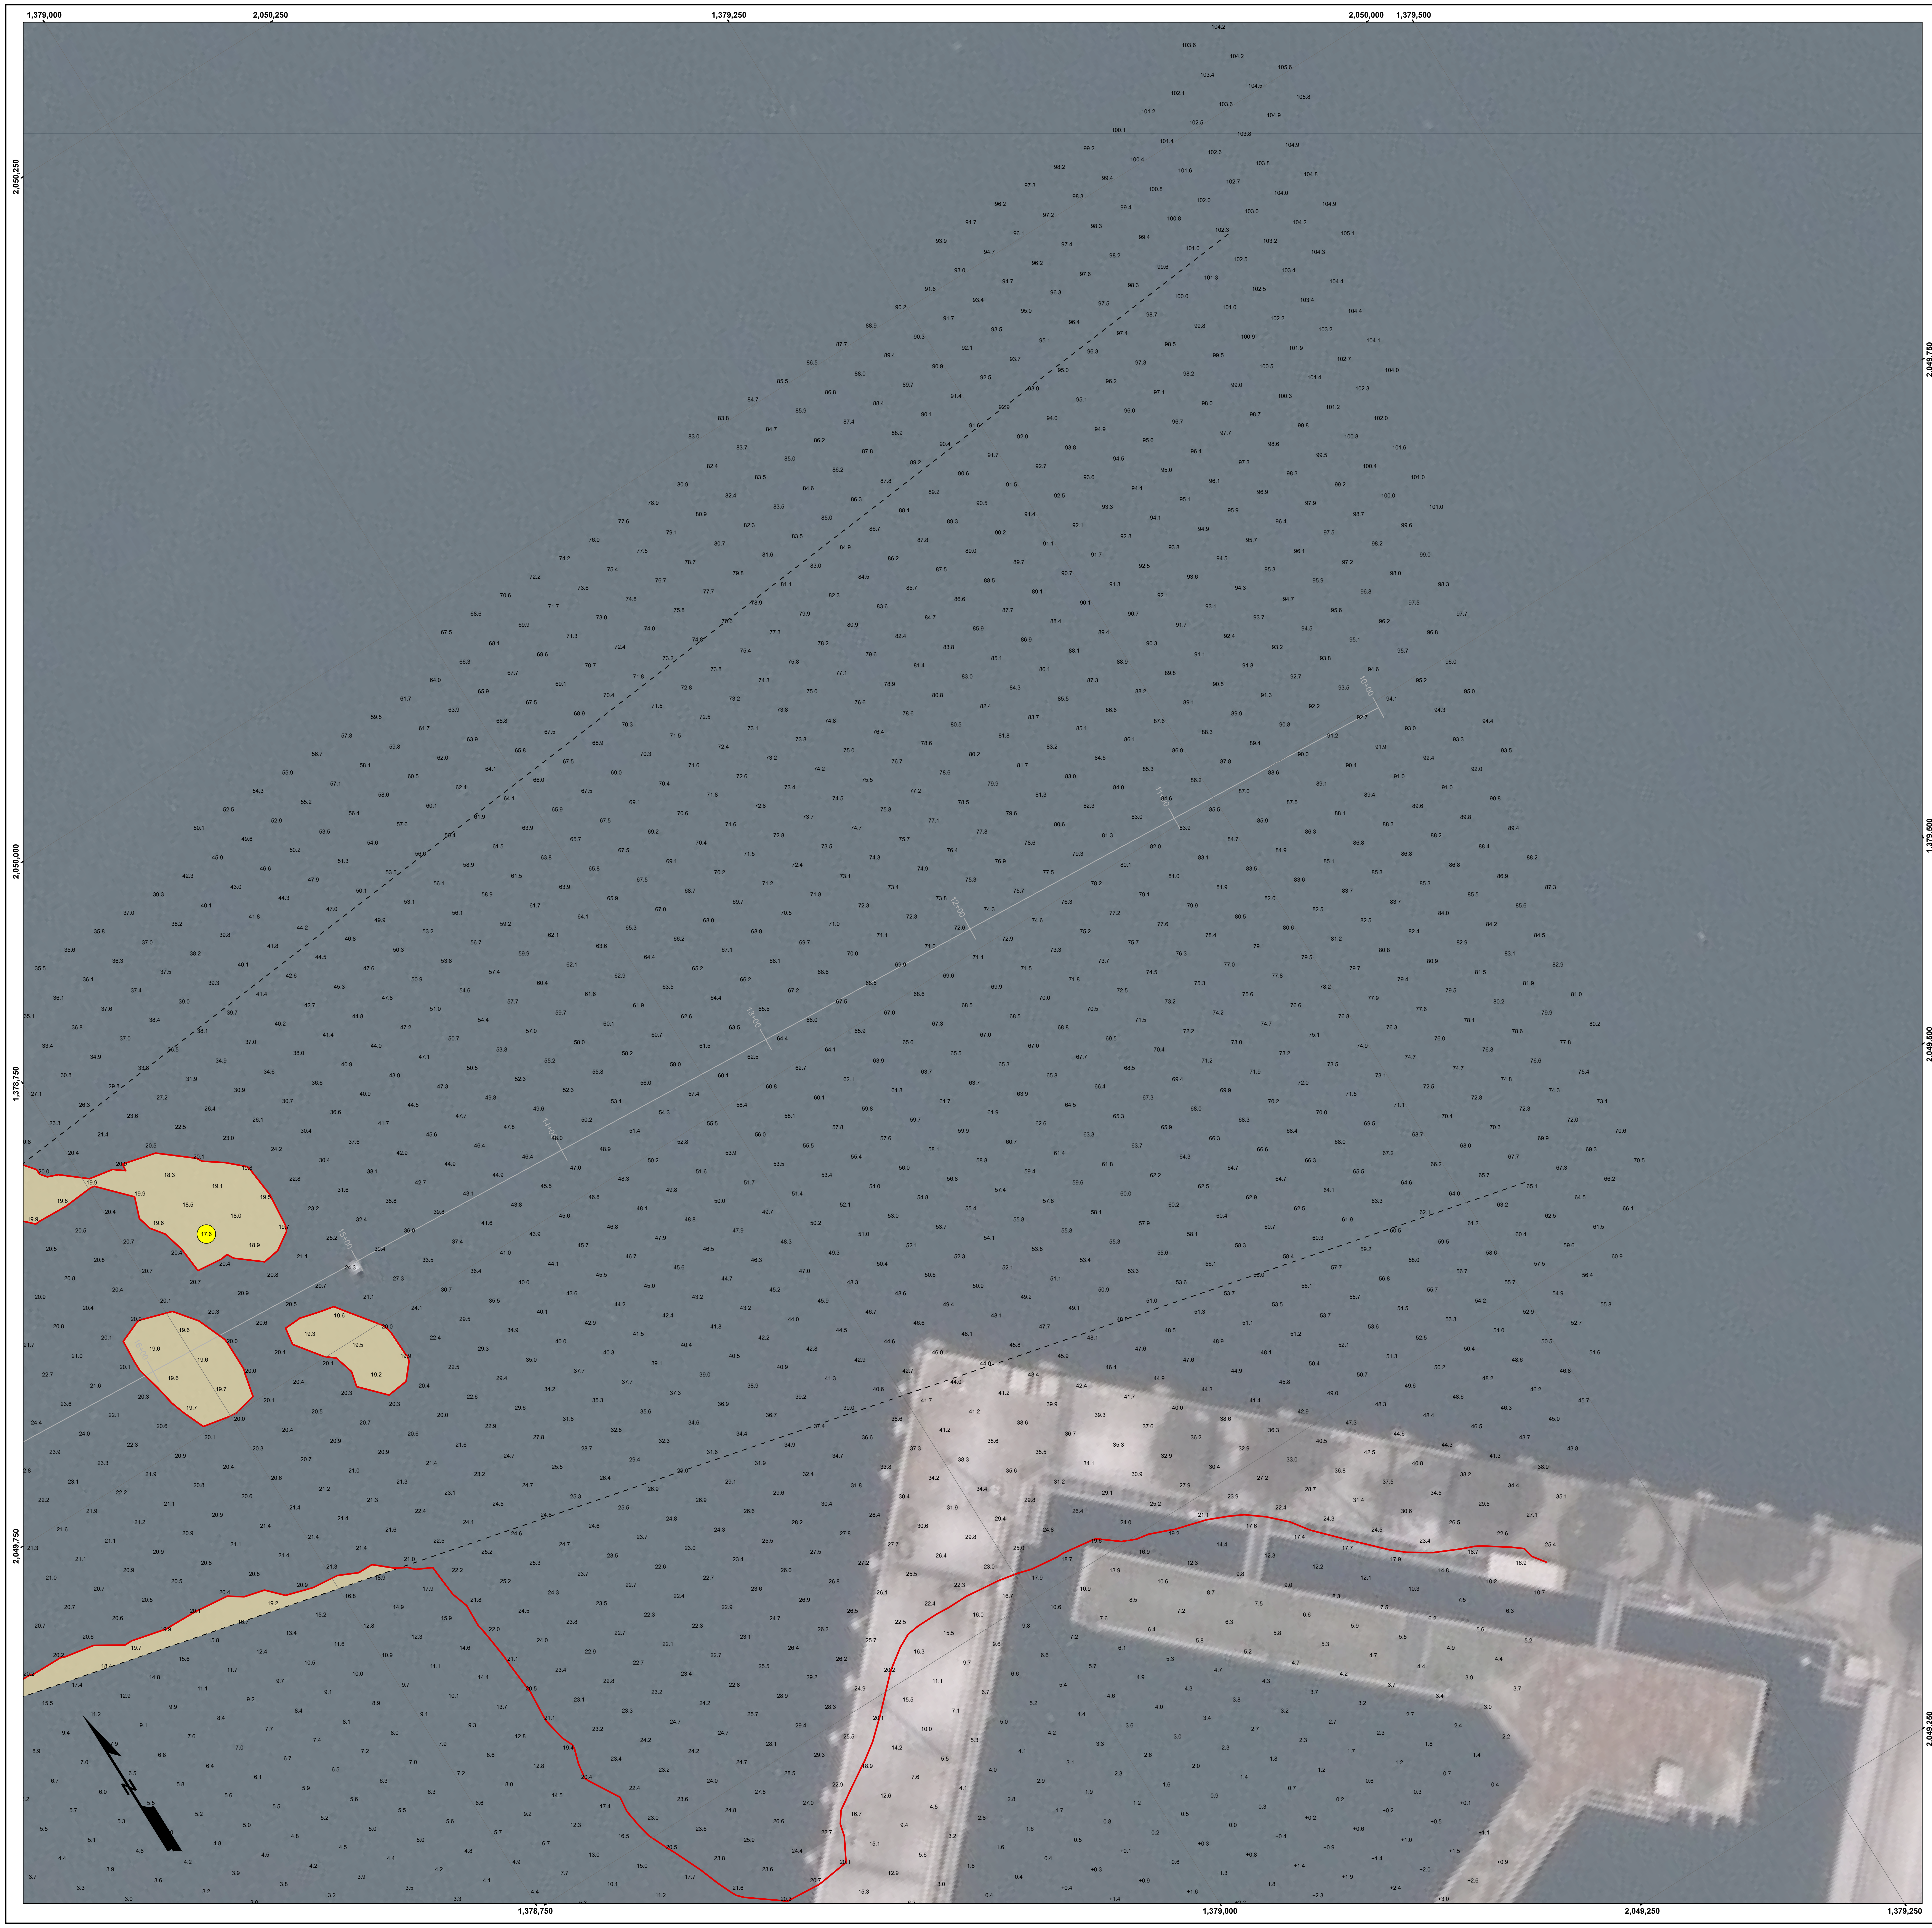

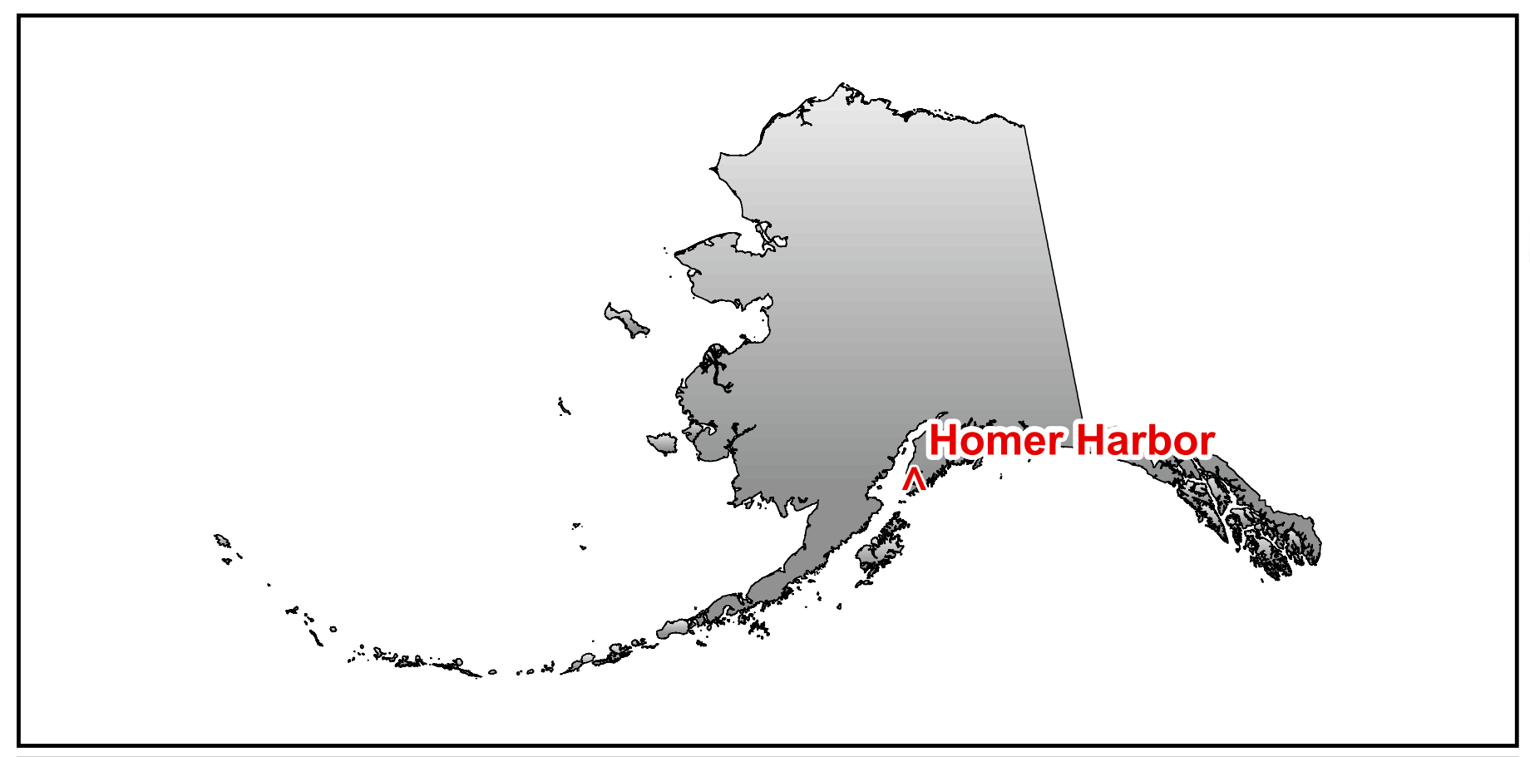

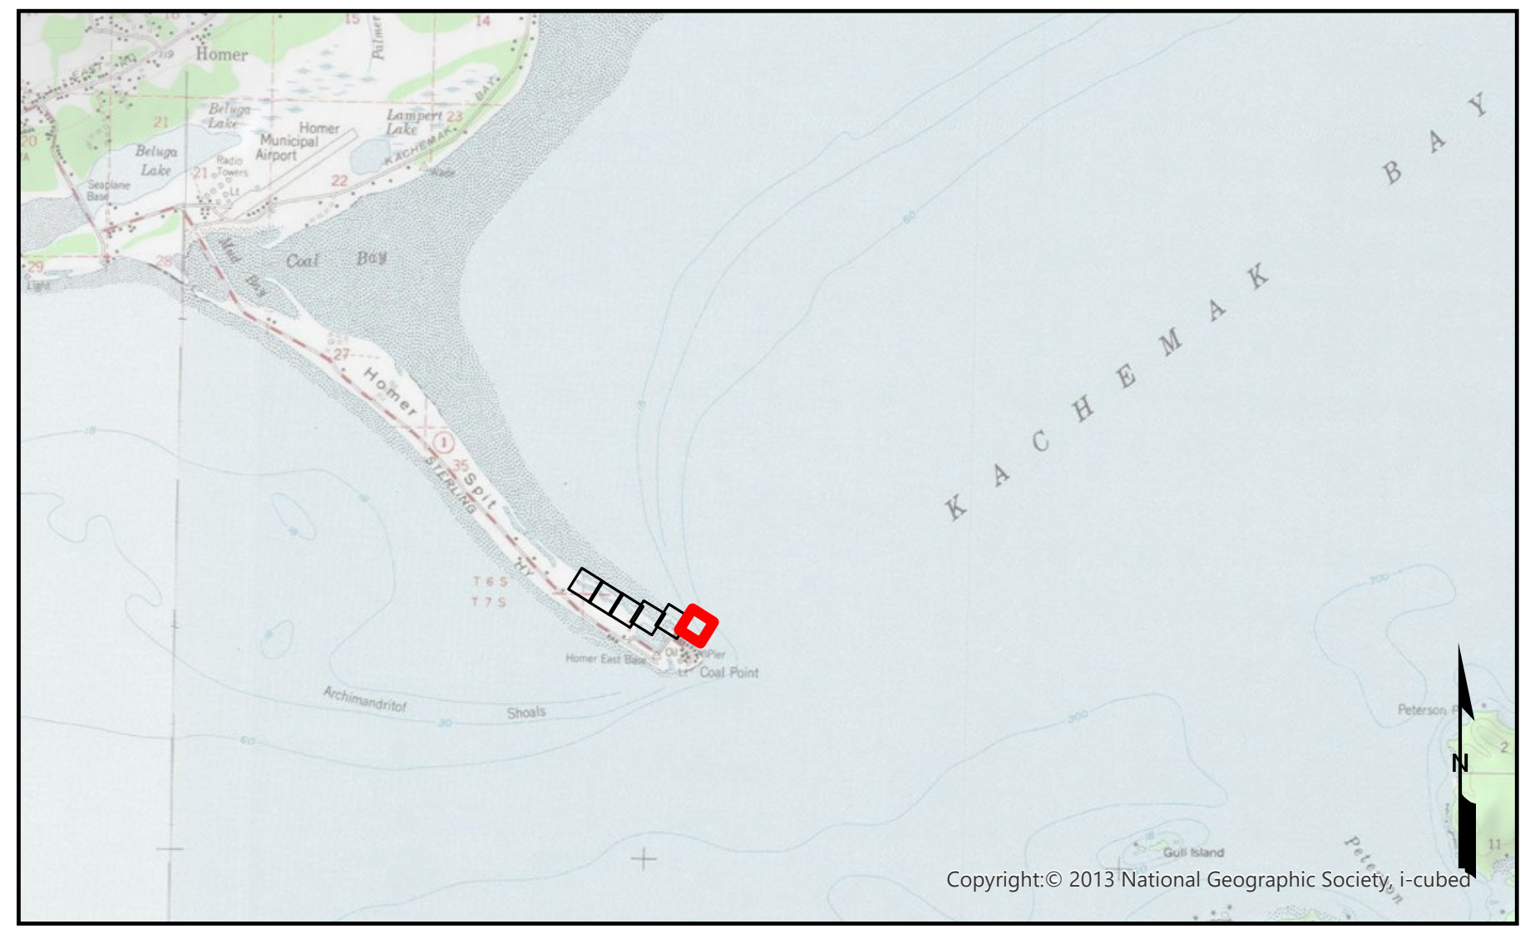

NOTES:

1. PRIMARY PROJECT HORIZONTAL CONTROL IS ALASKA STATE PLANE, ZONE 4, NAD83 IN US SURVEY FEET. THE BASIS OF COORDINATES IS USACE STATION "BOLL" HAVING A VALUE OF N 2,050,682.88 AND E 1,375,195.75, AND USACE STATION "HOMER BASIN 7" HAVING A VALUE OF N 2,049,712.22 AND E 1,377,964.36. POSITIONS FOR OTHER PROJECT CONTROL POINTS WERE DETERMINED BY A SIMULTANEOUS LEAST SQUARES NETWORK ADJUSTMENT OF DIFFERENTIAL STATIC GPS OBSERVATIONS.

LOCAL PROJECT HORIZONTAL CONTROL IS ALASKA STATE PLANE, ZONE 4, NAD83 2003.00 EPOCH, IN US SURVEY FEET HOLDING "BL-2-A 1989" HAVING A VALUE OF N 2,049,793.81, E 1,378,015.52.

2. VERTICAL CONTROL IS MEAN LOWER LOW WATER (MLLW = 0.0'), BASED ON THE NOAA/NOS TIDAL BENCHMARK LIST: "945 5558, COAL POINT, KACHEMAK BAY, ALASKA" PUBLISHED 04/10/2019. THIS TIDAL DATUM IS BASED ON THE 2012-2016 TIDAL EPOCH AND IS REFERENCED BY HOLDING NOAA/USCGS TIDAL BENCHMARK "5558 C 2018" (PID BBGD31/VM#22931) AS 30.52 FT.

3. VERTICAL TIES TO THE NATIONAL SPATIAL REFERENCE SYSTEM ARE BASED ON PUBLISHED NAVD88 (GEOID12B) ELEVATIONS HOLDING NOAA/USCGS TIDAL BENCHMARK "5558 C 2018" (PID BBGD31/VM#22931) AS 25.45 FT.

4. SOUNDINGS ARE IN FEET AND ARE MINUS UNLESS OTHERWISE INDICATED.

5. BATHYMETRY WAS COLLECTED AUGUST 20, 2025. SOUNDINGS WERE COLLECTED USING A NORBIT iWMBS MULTIBEAM ECHOSOUNDER OPERATING AT 400 KHZ. SOUND VELOCITY THROUGH THE WATER COLUMN WAS DETERMINED WITH AN AML BASE X3 SOUND VELOCITY PROBE. POSITION AND VESSEL ORIENTATION WERE MEASURED USING AN APPLANIX POS MV SYSTEM. RTK CORRECTIONS WERE BROADCAST FROM A LOCAL BASE STATION OCCUPYING HOMER "BL-2-A". DATA WAS COLLECTED AND PROCESSED USING HYPACK 2025 SOFTWARE. HORIZONTAL CONTROL WAS SURVEYED USING RTK GNSS EQUIPMENT AND TECHNIQUES. VERTICAL CONTROL WAS SURVEYED USING DIFFERENTIAL LEVELING TECHNIQUES DURING THE SPRING USCG SURVEY.

6. THIS DRAWING INDICATES GENERAL CONDITIONS AT THE TIME OF THE SURVEY.

7. SOUNDINGS ARE BINNED AT 15 FEET (SHOAL BIASED ON CELL CENTER). THE SHOALEST SOUNDINGS OF EACH REACH FOR THIS SURVEY ARE HIGHLIGHTED IN THE DRAWING (**SEE LEGEND).

IMAGERY/BASEMAPS: USGS COURTESY OF ARCGIS ONLINE, NATIONAL GEOGRAPHIC SOCIETY, AND I-CUBED. IMAGERY COURTESY OF DIGITALGLOBE. IMAGERY DATE: 20220629

NOAA/USCG DATA: NO NOAA INFORMATION IS CURRENTLY REFERENCED IN THIS DATA. REFERENCE THE LASTEST PUBLICATION OF CHART 16646 AND LOCAL NOTICE TO MARINERS PUBLISHED BY THE USCG FOR INFORMATION INCLUDING, BUT NOT LIMITED TO, NAVIGATION BUOYS, BEACONS, WRECKS, OBSTRUCTION POINTS, MARINE CABLES, ETC.

PROJECT INFORMATION: THIS PROJECT WAS COMPLETED IN 1962 AND DESTROYED BY THE 1964 EARTHQUAKE. SEVERAL REPAIRS AND NAVIGATION IMPROVEMENTS HAVE BEEN COMPLETED SINCE THAT TIME. MAINTENANCE DREDGING IS CONDUCTED ANNUALLY BY THE CORPS OF ENGINEERS. THE PROJECT DEPTH OF THE ENTRANCE CHANNEL IS -20 FEET MLLW. THE MANEUVERING CHANNEL HAS PROJECT DEPTHS OF -20, -15, AND -10 FEET MLLW.

DISCLAIMER

ACCESS CONSTRAINTS: THE UNITED STATES GOVERNMENT FURNISHES THESE DATA AND THE RECIPIENT ACCEPTS AND USES THEM WITH THE EXPRESS UNDERSTANDING THAT THE UNITED STATES GOVERNMENT MAKES NO WARRANTIES, EXPRESSED, OR IMPLIED CONCERNING THE ACCURACY, COMPLETENESS, READABILITY, USABILITY OR SUITABILITY FOR ANY PARTICULAR PURPOSE OF THE INFORMATION AND THE DATA FURNISHED. THE UNITED STATES SHALL BE UNDER NO LIABILITY WHATSOEVER TO ANY PERSON BY REASON OF ANY USE MADE THEREOF. THESE DATA BELONG TO THE GOVERNMENT. THEREFORE THE RECIPIENT FULLY AGREES NOT TO REPRESENT THESE DATA TO ANYONE AS OTHER THAN GOVERNMENT PROVIDED DATA. THE RECIPIENT MAY NOT TRANSFER THESE DATA TO OTHERS WITHOUT ALSO TRANSFERRING THIS DISCLAIMER.

DISTRIBUTION LIABILITY: THE DATA REPRESENTS THE RESULTS OF DATA COLLECTION/PROCESSING FOR A SPECIFIC US ARMY CORPS OF ENGINEERS ACTIVITY AND INDICATES THE GENERAL EXISTING CONDITIONS. AS SUCH, IT IS ONLY VALID FOR ITS INTENDED USE, CONTENT, TIME AND ACCURACY SPECIFICATIONS. THE USER IS RESPONSIBLE FOR THE RESULTS OF ANY OF THE APPLICATION OF THE DATA FOR OTHER THAN ITS INTENDED PURPOSE.

25 0 25 50 75 100

GRAPHIC SCALE IN FEET

LEGEND

– –	Federal Navigation Project Limits
—	Federal Navigation Station Line
●	Shoalest Sounding(s)**
—	Project Depth Contour
▨	Shoaling Area

US Army Corps
of Engineers
ALASKA DISTRICT

CONTRACT NO.: W911KB23C0008
CONTRACTOR: ALASKA MARINE EXCAVATION
CITY: ANCHOR POINT STATE: AK

Recommended:	Approved:	Date:
PRIME CONTRACTOR	CHIEF, OPERATIONS	

DESCRIPTION	BY	APPVD	DATE	REVISION

U.S. ARMY CORPS OF ENGINEERS
ALASKA DISTRICT
P.O. BOX 6898
JBER, ALASKA 99506-0898

HUGHES & ASSOCIATES
7179 N GLENN HWY
PALMER, AK 99645

SURVEYED BY: SHP/WGS		CWIS: 080508
PLOTTED BY: BJH/AJM	CHECKED BY: BJH/AJM	UPC: HN2325
APPROVED BY: Chief, Operations Branch		CONTRACT NO.: W911KB23C0008
SCALE: 1" = 25'	PLOT DATE: 9/25/2025	JOB NO.: 2-HOM-92-07-94
SIZE: ANSI E	FILENAME: AK_11_HOM_20250820_BD	

HOMER, ALASKA
HOMER HARBOR
PRE-DREDGE SURVEY
20-21 AUGUST, 2025

SHEET IDENTIFICATION

Sheet 1 of 6

Revison Number:
5.25.07.03-5.25.07.03
Document Name:
AK_11_HOM_20250820_BD

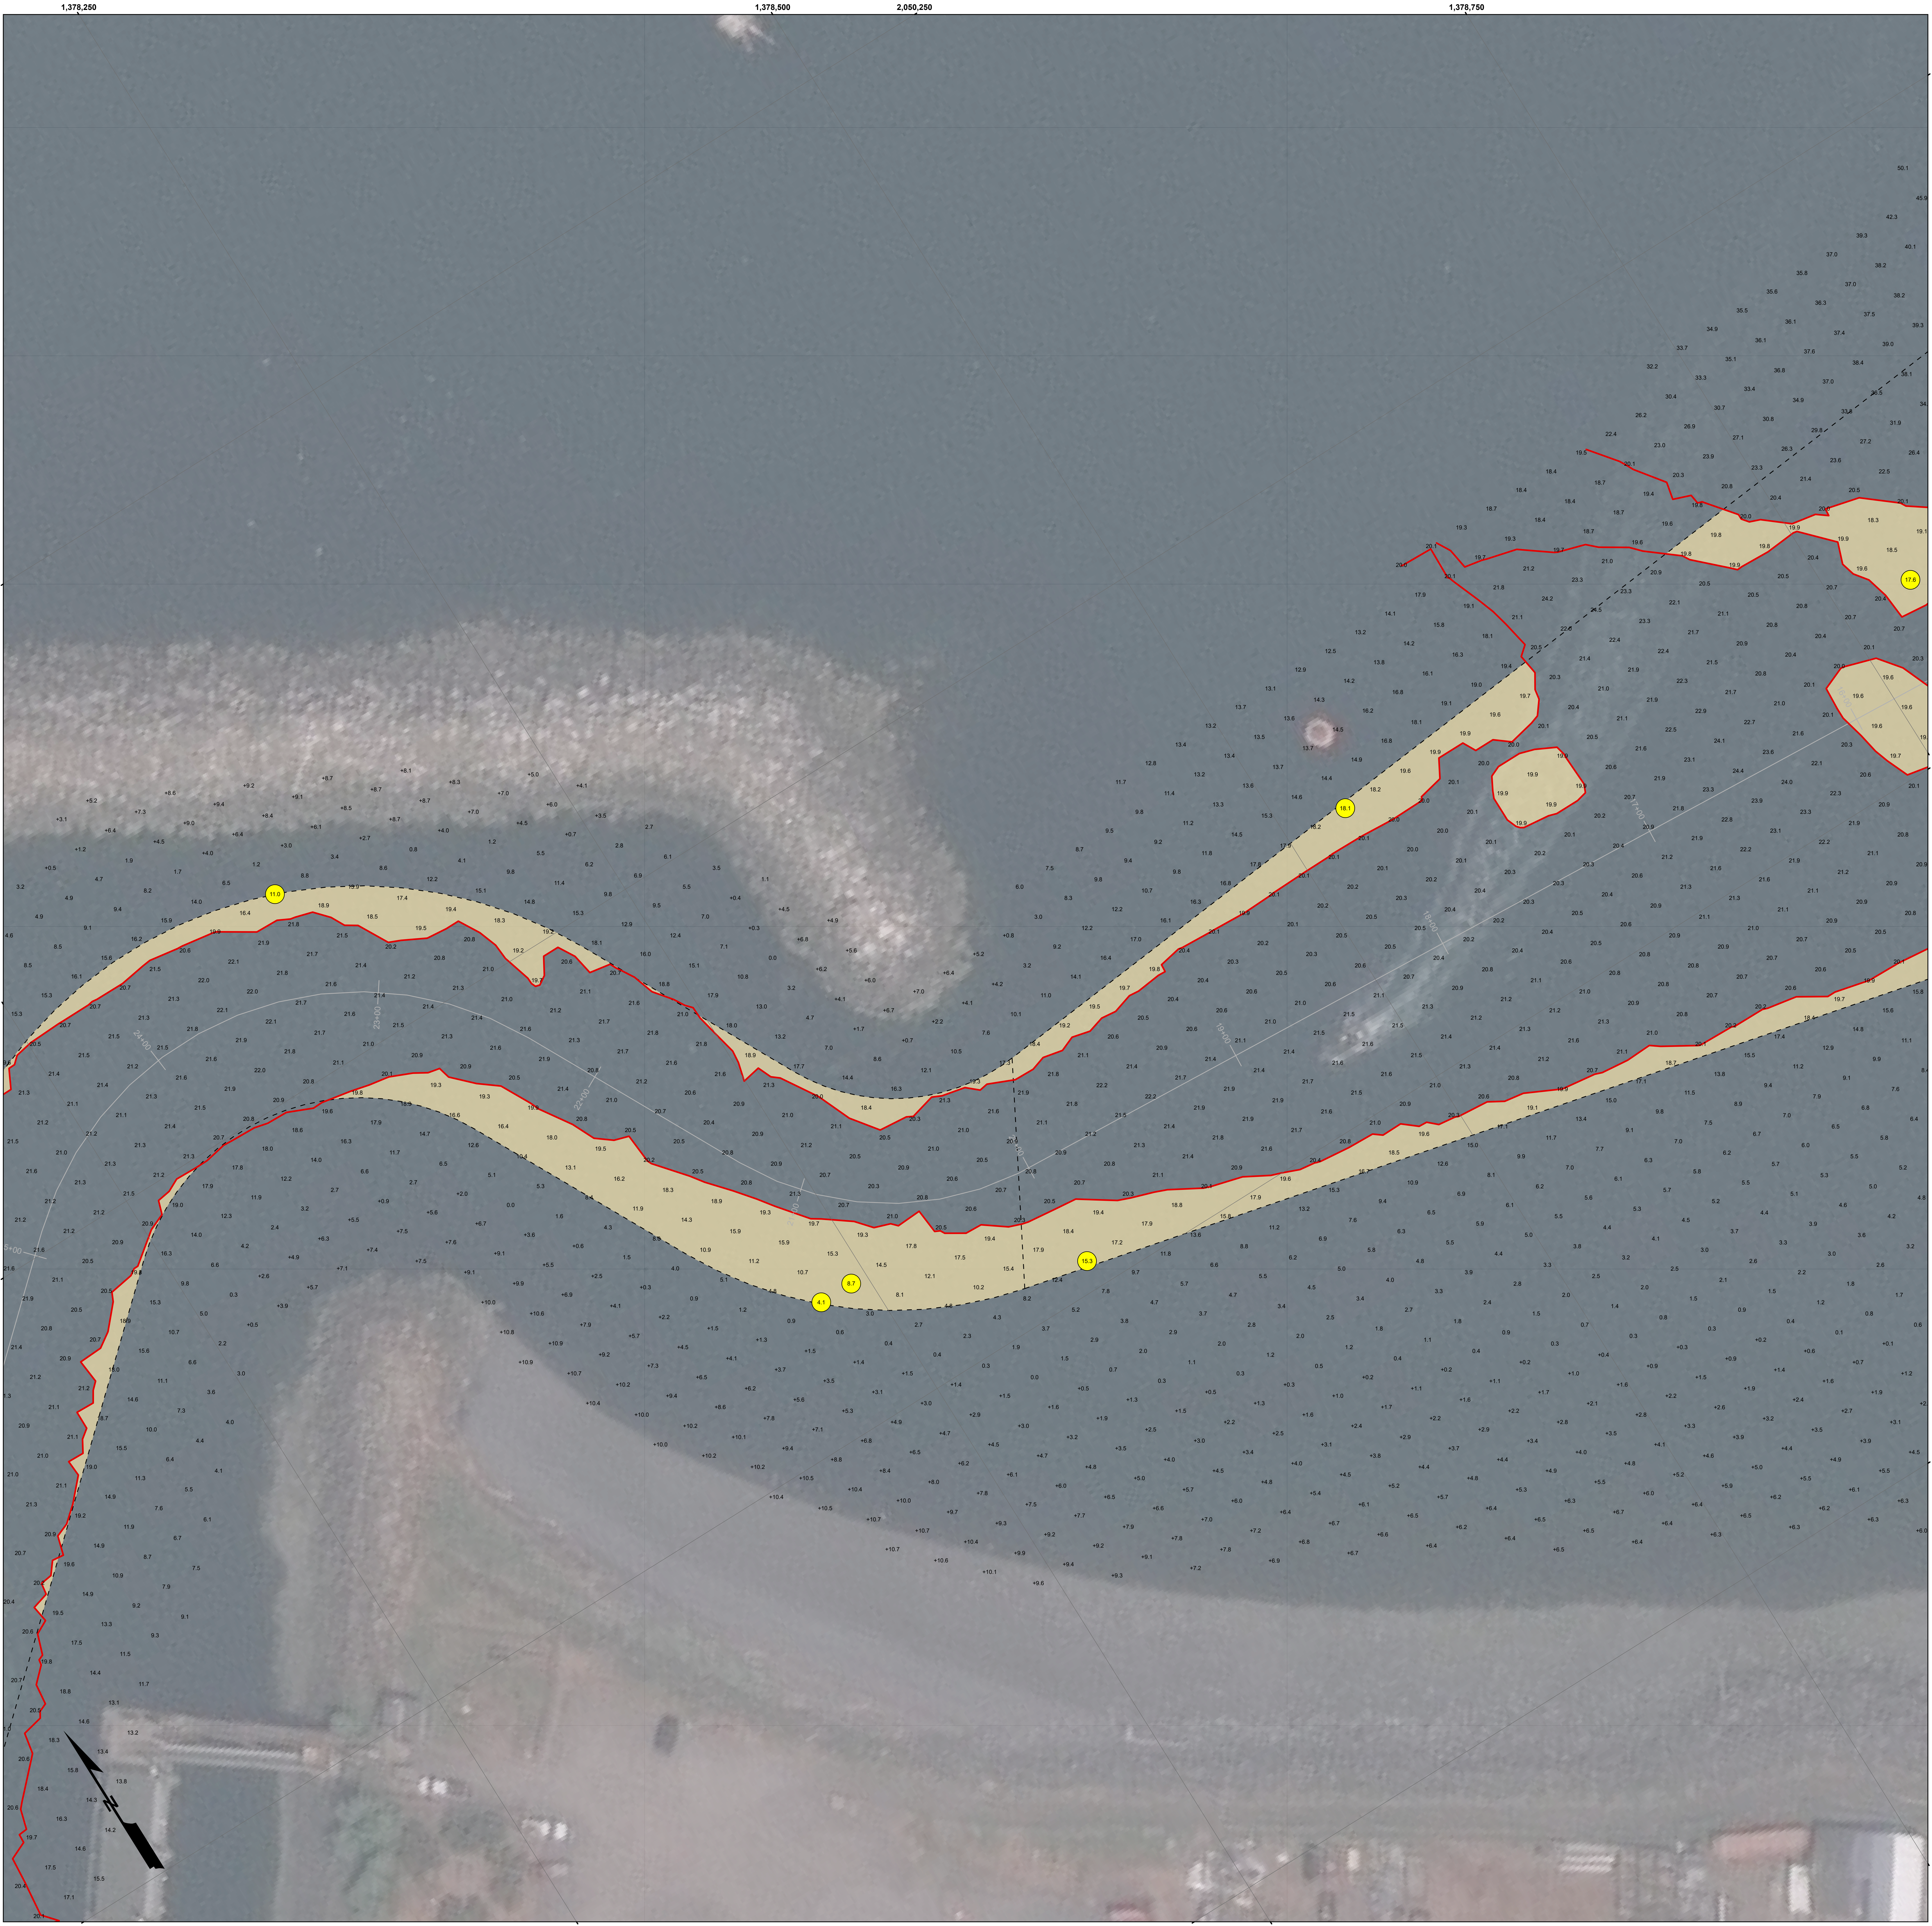

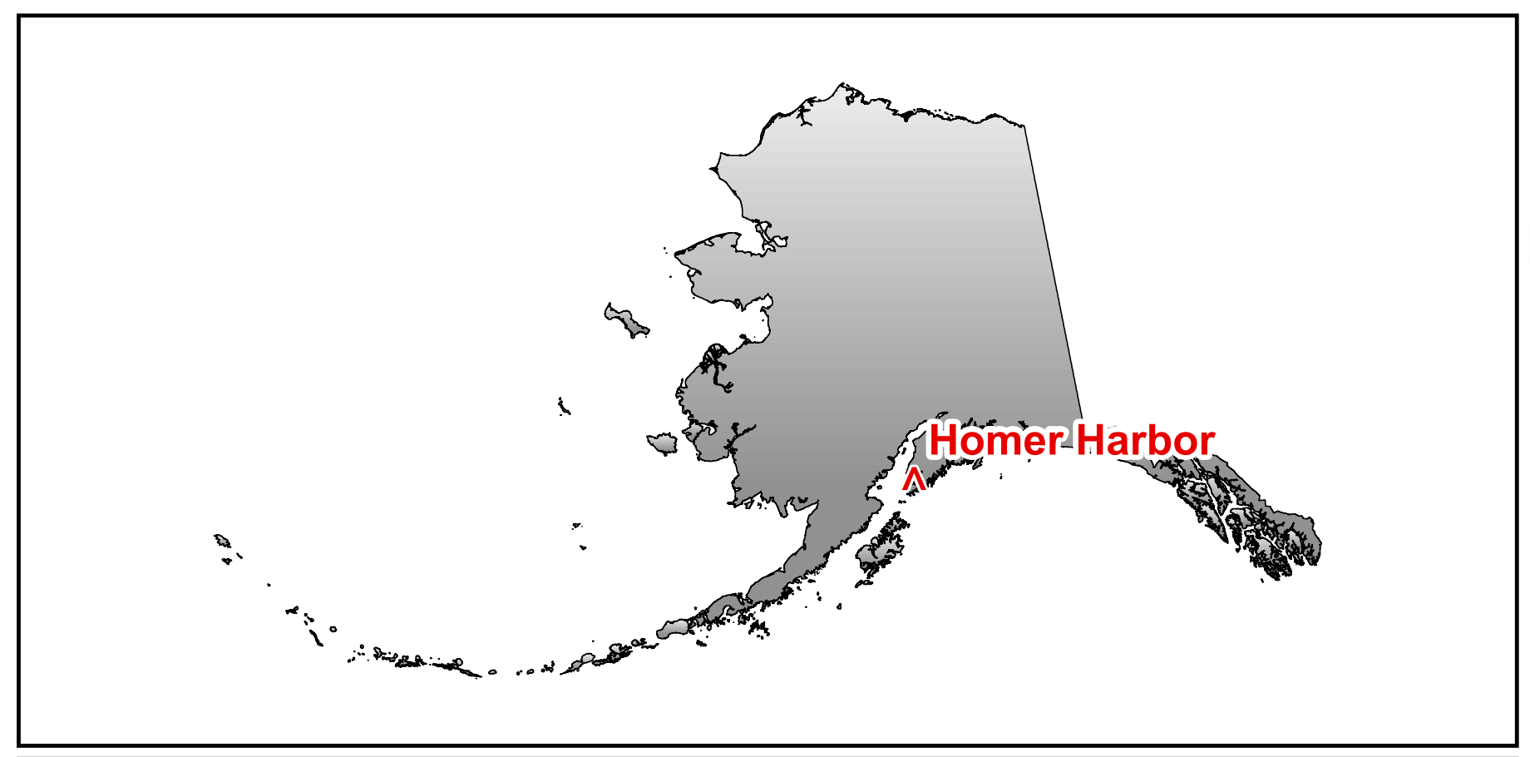

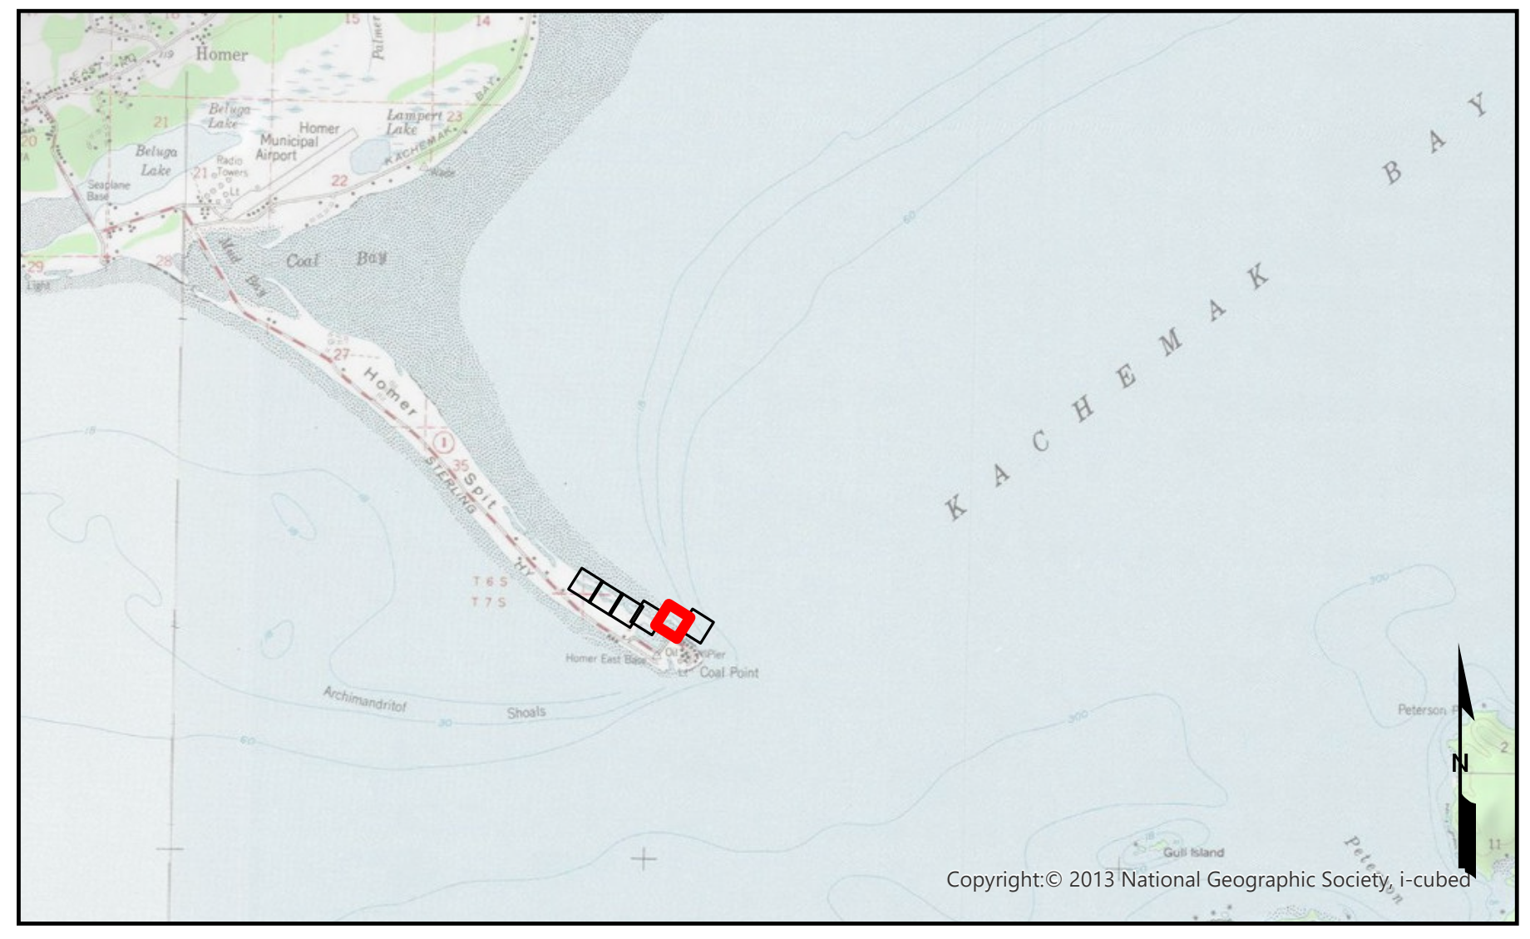

US Army Corps of Engineers
ALASKA DISTRICT

CONTRACT NO.: W911KB23C0008
CONTRACTOR: ALASKA MARINE EXCAVATION
CITY: ANCHOR POINT STATE: AK

Recommended:	Approved:	Date:
PRIME CONTRACTOR	CHIEF, OPERATIONS	

REVISION	DATE	DESCRIPTION	BY	APPVD

NOTES:

1. PRIMARY PROJECT HORIZONTAL CONTROL IS ALASKA STATE PLANE, ZONE 4, NAD83 IN US SURVEY FEET. THE BASIS OF COORDINATES IS USACE STATION "BOLL" HAVING A VALUE OF N 2,050,682.88 AND E 1,375,195.75, AND USACE STATION "HOMER BASIN 7" HAVING A VALUE OF N 2,049,712.22 AND E 1,377,964.36. POSITIONS FOR OTHER PROJECT CONTROL POINTS WERE DETERMINED BY A SIMULTANEOUS LEAST SQUARES NETWORK ADJUSTMENT OF DIFFERENTIAL STATIC GPS OBSERVATIONS.

LOCAL PROJECT HORIZONTAL CONTROL IS ALASKA STATE PLANE, ZONE 4, NAD83 2003.00 EPOCH, IN US SURVEY FEET HOLDING "BL-2-A 1989" HAVING A VALUE OF N 2,049,793.81, E 1,378,015.52.

2. VERTICAL CONTROL IS MEAN LOWER LOW WATER (MLLW = 0.0'), BASED ON THE NOAA/NOS TIDAL BENCHMARK LIST: "945 5558, COAL POINT, KACHEMAK BAY, ALASKA" PUBLISHED 04/10/2019. THIS TIDAL DATUM IS BASED ON THE 2012-2016 TIDAL EPOCH AND IS REFERENCED BY HOLDING NOAA/USCGS TIDAL BENCHMARK "5558 C 2018" (PID BBGD31/VM#22931) AS 30.52 FT.

3. VERTICAL TIES TO THE NATIONAL SPATIAL REFERENCE SYSTEM ARE BASED ON PUBLISHED NAVD88 (GEOID12B) ELEVATIONS HOLDING NOAA/USCGS TIDAL BENCHMARK "5558 C 2018" (PID BBGD31/VM#22931) AS 25.45 FT.

4. SOUNDINGS ARE IN FEET AND ARE MINUS UNLESS OTHERWISE INDICATED.

5. BATHYMETRY WAS COLLECTED AUGUST 20, 2025. SOUNDINGS WERE COLLECTED USING A NORBIT iWMBS MULTIBEAM ECHOSOUNDER OPERATING AT 400 KHZ. SOUND VELOCITY THROUGH THE WATER COLUMN WAS DETERMINED WITH AN AML BASE X3 SOUND VELOCITY PROBE. POSITION AND VESSEL ORIENTATION WERE MEASURED USING AN APPLANIX POS MV SYSTEM. RTK CORRECTIONS WERE BROADCAST FROM A LOCAL BASE STATION OCCUPYING HOMER "BL-2-A". DATA WAS COLLECTED AND PROCESSED USING HYPACK 2025 SOFTWARE. HORIZONTAL CONTROL WAS SURVEYED USING RTK GNSS EQUIPMENT AND TECHNIQUES. VERTICAL CONTROL WAS SURVEYED USING DIFFERENTIAL LEVELING TECHNIQUES DURING THE SPRING USCG SURVEY.

6. THIS DRAWING INDICATES GENERAL CONDITIONS AT THE TIME OF THE SURVEY.

7. SOUNDINGS ARE BINNED AT 15 FEET (SHOAL BIASED ON CELL CENTER). THE SHOALEST SOUNDINGS OF EACH REACH FOR THIS SURVEY ARE HIGHLIGHTED IN THE DRAWING (**SEE LEGEND).

IMAGERY/BASEMAPS: USGS COURTESY OF ARCGIS ONLINE, NATIONAL GEOGRAPHIC SOCIETY, AND I-CUBED. IMAGERY COURTESY OF DIGITALGLOBE. IMAGERY DATE: 20220629

NOAA/USCGS DATA: NO NOAA INFORMATION IS CURRENTLY REFERENCED IN THIS DATA. REFERENCE THE LASTEST PUBLICATION OF CHART 16646 AND LOCAL NOTICE TO MARINERS PUBLISHED BY THE USCG FOR INFORMATION INCLUDING, BUT NOT LIMITED TO, NAVIGATION BUOYS, BEACONS, WRECKS, OBSTRUCTION POINTS, MARINE CABLES, ETC.

PROJECT INFORMATION: THIS PROJECT WAS COMPLETED IN 1962 AND DESTROYED BY THE 1964 EARTHQUAKE. SEVERAL REPAIRS AND NAVIGATION IMPROVEMENTS HAVE BEEN COMPLETED SINCE THAT TIME. MAINTENANCE DREDGING IS CONDUCTED ANNUALLY BY THE CORPS OF ENGINEERS. THE PROJECT DEPTH OF THE ENTRANCE CHANNEL IS -20 FEET MLLW. THE MANEUVERING CHANNEL HAS PROJECT DEPTHS OF -20, -15, AND -10 FEET MLLW.

DISCLAIMER

ACCESS CONSTRAINTS: THE UNITED STATES GOVERNMENT FURNISHES THESE DATA AND THE RECIPIENT ACCEPTS AND USES THEM WITH THE EXPRESS UNDERSTANDING THAT THE UNITED STATES GOVERNMENT MAKES NO WARRANTIES, EXPRESSED, OR IMPLIED CONCERNING THE ACCURACY, COMPLETENESS, READABILITY, USABILITY OR SUITABILITY FOR ANY PARTICULAR PURPOSE OF THE INFORMATION AND THE DATA FURNISHED. THE UNITED STATES SHALL BE UNDER NO LIABILITY WHATSOEVER TO ANY PERSON BY REASON OF ANY USE MADE THEREOF. THESE DATA BELONG TO THE GOVERNMENT. THEREFORE THE RECIPIENT FULLY AGREES NOT TO REPRESENT THESE DATA TO ANYONE AS OTHER THAN GOVERNMENT PROVIDED DATA. THE RECIPIENT MAY NOT TRANSFER THESE DATA TO OTHERS WITHOUT ALSO TRANSFERRING THIS DISCLAIMER.

DISTRIBUTION LIABILITY: THE DATA REPRESENTS THE RESULTS OF DATA COLLECTION/PROCESSING FOR A SPECIFIC US ARMY CORPS OF ENGINEERS ACTIVITY AND INDICATES THE GENERAL EXISTING CONDITIONS. AS SUCH, IT IS ONLY VALID FOR ITS INTENDED USE, CONTENT, TIME AND ACCURACY SPECIFICATIONS. THE USER IS RESPONSIBLE FOR THE RESULTS OF ANY OF THE APPLICATION OF THE DATA FOR OTHER THAN ITS INTENDED PURPOSE.

25 0 25 50 75 100

GRAPHIC SCALE IN FEET

LEGEND

- -- Federal Navigation Project Limits
- — Federal Navigation Station Line
- ● Shoalest Sounding(s)**
- — Project Depth Contour
- ▨ Shoaling Area

U.S. ARMY CORPS OF ENGINEERS
ALASKA DISTRICT
P.O. BOX 6898
JBER, ALASKA 99506-0898

HUGHES & ASSOCIATES
7179 N GLENN HWY
PALMER, AK 99645

SURVEYED BY: SHP/WGS			CWIS: 080508
PLOTTED BY: BJH/AJM	CHECKED BY: BJH/AJM		UPC: HN2325
APPROVED BY: Chief, Operations Branch			CONTRACT NO.: W911KB23C0008
SCALE: 1" = 25'	PLOT DATE: 9/25/2025		JOB NO.: 2-HOM-92-07-94
SIZE: ANSI E	FILENAME: AK_11_HOM_20250820_BD		

HOMER, ALASKA
HOMER HARBOR
PRE-DREDGE SURVEY
20-21 AUGUST, 2025

SHEET IDENTIFICATION

Sheet 2 of 6

Revison Number:
5.25.07.03-5.25.07.03
Document Name:
AK_11_HOM_20250820_BD

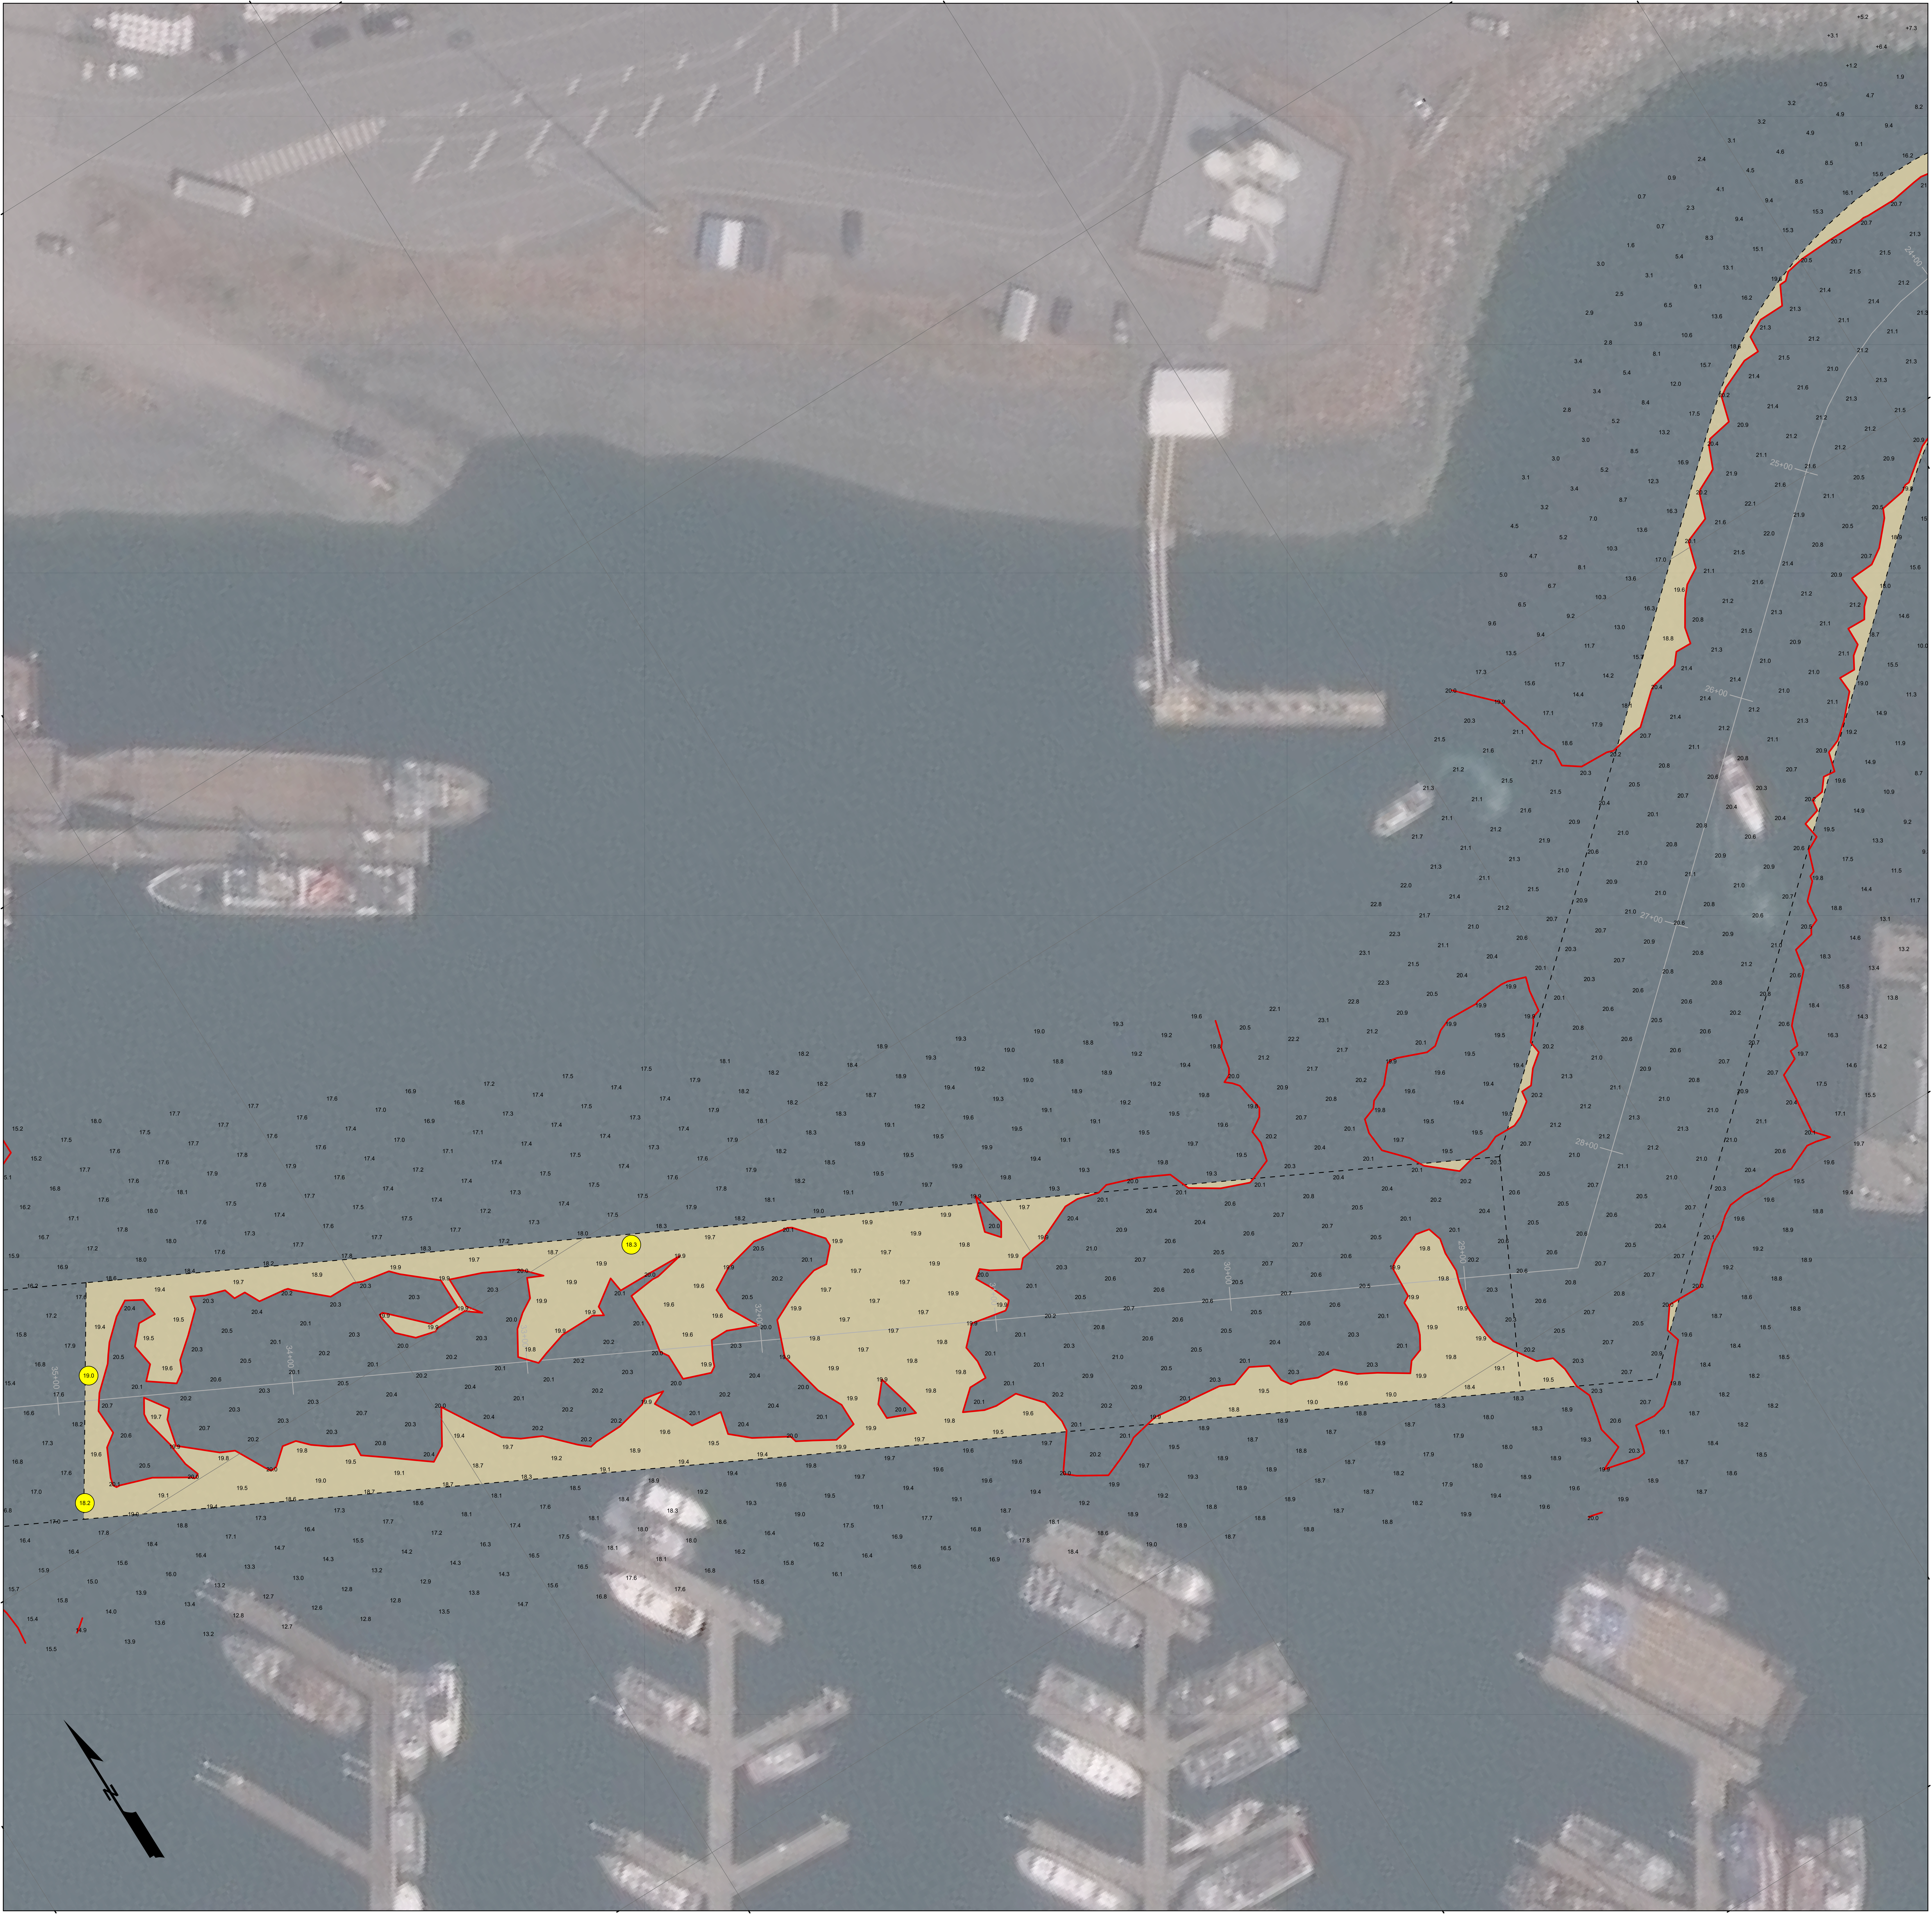

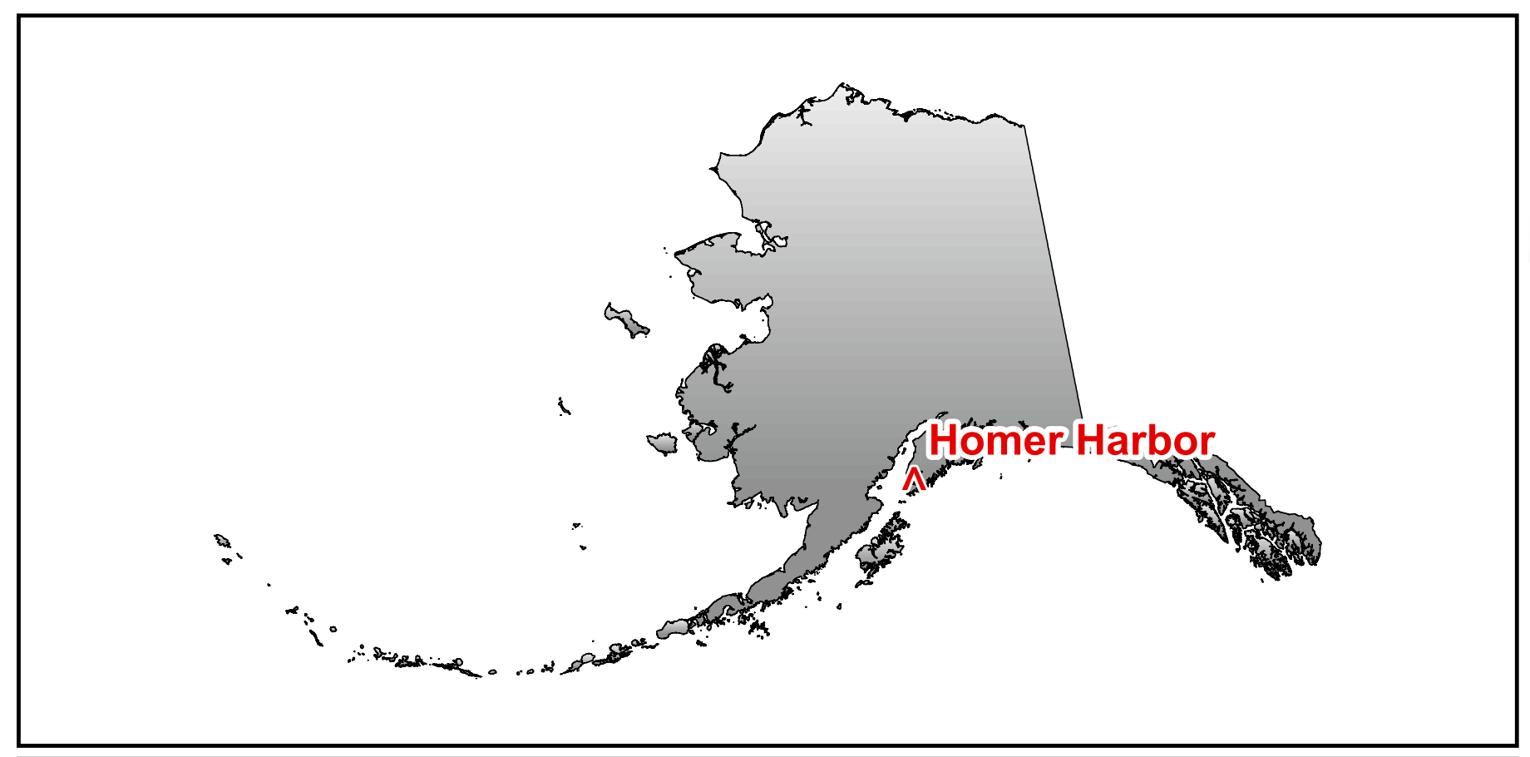

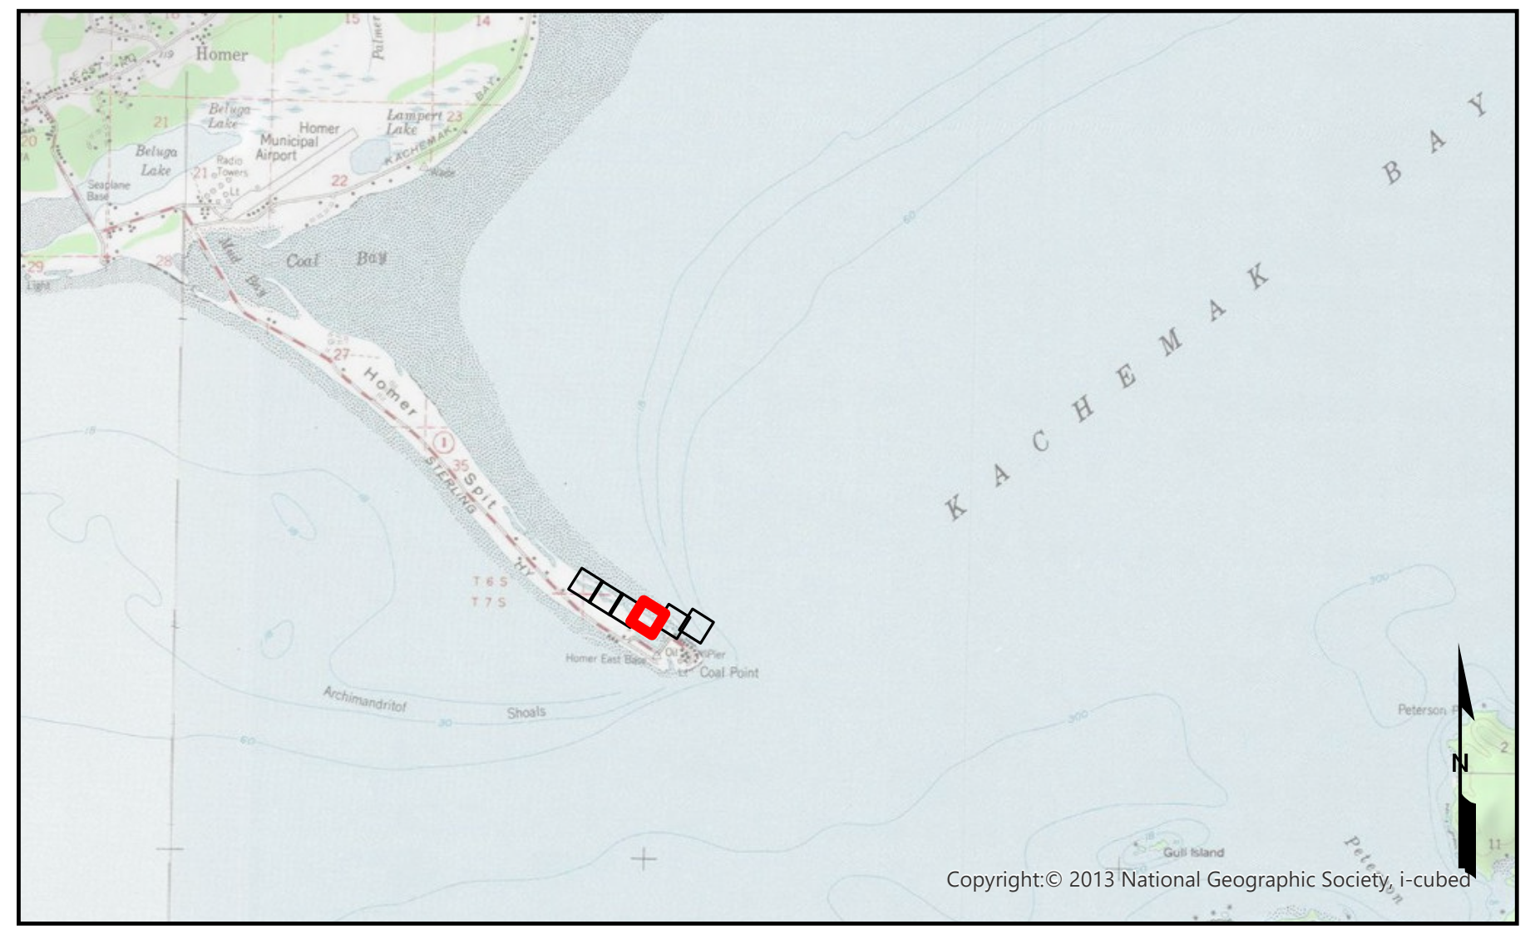

NOTES:

1. PRIMARY PROJECT HORIZONTAL CONTROL IS ALASKA STATE PLANE, ZONE 4, NAD83 IN US SURVEY FEET. THE BASIS OF COORDINATES IS USACE STATION "BOLL" HAVING A VALUE OF N 2,050,682.88 AND E 1,375,195.75, AND USACE STATION "HOMER BASIN 7" HAVING A VALUE OF N 2,049,712.22 AND E 1,377,964.36. POSITIONS FOR OTHER PROJECT CONTROL POINTS WERE DETERMINED BY A SIMULTANEOUS LEAST SQUARES NETWORK ADJUSTMENT OF DIFFERENTIAL STATIC GPS OBSERVATIONS.

LOCAL PROJECT HORIZONTAL CONTROL IS ALASKA STATE PLANE, ZONE 4, NAD83 2003.00 EPOCH, IN US SURVEY FEET HOLDING "BL-2-A 1989" HAVING A VALUE OF N 2,049,793.81, E 1,378,015.52.

2. VERTICAL CONTROL IS MEAN LOWER LOW WATER (MLLW = 0.0'), BASED ON THE NOAA/NOS TIDAL BENCHMARK LIST: "945 5558, COAL POINT, KACHEMAK BAY, ALASKA" PUBLISHED 04/10/2019. THIS TIDAL DATUM IS BASED ON THE 2012-2016 TIDAL EPOCH AND IS REFERENCED BY HOLDING NOAA/USCGS TIDAL BENCHMARK "5558 C 2018" (PID BBGD31/VM#22931) AS 30.52 FT.

3. VERTICAL TIES TO THE NATIONAL SPATIAL REFERENCE SYSTEM ARE BASED ON PUBLISHED NAVD88 (GEOID12B) ELEVATIONS HOLDING NOAA/USCGS TIDAL BENCHMARK "5558 C 2018" (PID BBGD31/VM#22931) AS 25.45 FT.

4. SOUNDINGS ARE IN FEET AND ARE MINUS UNLESS OTHERWISE INDICATED.

5. BATHYMETRY WAS COLLECTED AUGUST 20, 2025. SOUNDINGS WERE COLLECTED USING A NORBIT iWMBS MULTIBEAM ECHOSOUNDER OPERATING AT 400 KHZ. SOUND VELOCITY THROUGH THE WATER COLUMN WAS DETERMINED WITH AN AML BASE X3 SOUND VELOCITY PROBE. POSITION AND VESSEL ORIENTATION WERE MEASURED USING AN APPLANIX POS MV SYSTEM. RTK CORRECTIONS WERE BROADCAST FROM A LOCAL BASE STATION OCCUPYING HOMER "BL-2-A". DATA WAS COLLECTED AND PROCESSED USING HYPACK 2025 SOFTWARE. HORIZONTAL CONTROL WAS SURVEYED USING RTK GNSS EQUIPMENT AND TECHNIQUES. VERTICAL CONTROL WAS SURVEYED USING DIFFERENTIAL LEVELING TECHNIQUES DURING THE SPRING USCG SURVEY.

6. THIS DRAWING INDICATES GENERAL CONDITIONS AT THE TIME OF THE SURVEY.

7. SOUNDINGS ARE BINNED AT 15 FEET (SHOAL BIASED ON CELL CENTER). THE SHOALEST SOUNDINGS OF EACH REACH FOR THIS SURVEY ARE HIGHLIGHTED IN THE DRAWING (**SEE LEGEND).

IMAGERY/BASEMAPS: USGS COURTESY OF ARCGIS ONLINE, NATIONAL GEOGRAPHIC SOCIETY, AND I-CUBED. IMAGERY COURTESY OF DIGITALGLOBE. IMAGERY DATE: 20220629

NOAA/USCG DATA: NO NOAA INFORMATION IS CURRENTLY REFERENCED IN THIS DATA. REFERENCE THE LASTEST PUBLICATION OF CHART 16646 AND LOCAL NOTICE TO MARINERS PUBLISHED BY THE USCG FOR INFORMATION INCLUDING, BUT NOT LIMITED TO, NAVIGATION BUOYS, BEACONS, WRECKS, OBSTRUCTION POINTS, MARINE CABLES, ETC.

PROJECT INFORMATION: THIS PROJECT WAS COMPLETED IN 1962 AND DESTROYED BY THE 1964 EARTHQUAKE. SEVERAL REPAIRS AND NAVIGATION IMPROVEMENTS HAVE BEEN COMPLETED SINCE THAT TIME. MAINTENANCE DREDGING IS CONDUCTED ANNUALLY BY THE CORPS OF ENGINEERS. THE PROJECT DEPTH OF THE ENTRANCE CHANNEL IS -20 FEET MLLW. THE MANEUVERING CHANNEL HAS PROJECT DEPTHS OF -20, -15, AND -10 FEET MLLW.

DISCLAIMER

ACCESS CONSTRAINTS: THE UNITED STATES GOVERNMENT FURNISHES THESE DATA AND THE RECIPIENT ACCEPTS AND USES THEM WITH THE EXPRESS UNDERSTANDING THAT THE UNITED STATES GOVERNMENT MAKES NO WARRANTIES, EXPRESSED, OR IMPLIED CONCERNING THE ACCURACY, COMPLETENESS, READABILITY, USABILITY OR SUITABILITY FOR ANY PARTICULAR PURPOSE OF THE INFORMATION AND THE DATA FURNISHED. THE UNITED STATES SHALL BE UNDER NO LIABILITY WHATSOEVER TO ANY PERSON BY REASON OF ANY USE MADE THEREOF. THESE DATA BELONG TO THE GOVERNMENT. THEREFORE THE RECIPIENT FULLY AGREES NOT TO REPRESENT THESE DATA TO ANYONE AS OTHER THAN GOVERNMENT PROVIDED DATA. THE RECIPIENT MAY NOT TRANSFER THESE DATA TO OTHERS WITHOUT ALSO TRANSFERRING THIS DISCLAIMER.

DISTRIBUTION LIABILITY: THE DATA REPRESENTS THE RESULTS OF DATA COLLECTION/PROCESSING FOR A SPECIFIC US ARMY CORPS OF ENGINEERS ACTIVITY AND INDICATES THE GENERAL EXISTING CONDITIONS. AS SUCH, IT IS ONLY VALID FOR ITS INTENDED USE, CONTENT, TIME AND ACCURACY SPECIFICATIONS. THE USER IS RESPONSIBLE FOR THE RESULTS OF ANY OF THE APPLICATION OF THE DATA FOR OTHER THAN ITS INTENDED PURPOSE.

25 0 25 50 75 100

GRAPHIC SCALE IN FEET

LEGEND

- - - Federal Navigation Project Limits
- —— Federal Navigation Station Line
- ● Shoalest Sounding(s)**
- —— Project Depth Contour
- ▨ Shoaling Area

US Army Corps
of Engineers
ALASKA DISTRICT

CONTRACT NO.: W911KB23C0008
CONTRACTOR: ALASKA MARINE EXCAVATION
CITY: ANCHOR POINT STATE: AK

Recommended:	Approved:	Date:
PRIME CONTRACTOR	CHIEF, OPERATIONS	

REVISION	DATE	DESCRIPTION	BY	APPVD

U.S. ARMY CORPS OF ENGINEERS
ALASKA DISTRICT
P.O. BOX 6898
JBER, ALASKA 99506-0898

HUGHES & ASSOCIATES
7179 N GLENN HWY
PALMER, AK 99645

SURVEYED BY: SHP/WGS		CWIS: 080508
PLOTTED BY: BJH/AJM	CHECKED BY: BJH/AJM	UPC: HN2325
APPROVED BY: Chief, Operations Branch		CONTRACT NO.: W911KB23C0008
SCALE: 1" = 25'	PLOT DATE: 9/25/2025	JOB NO.: 2-HOM-92-07-94
SIZE: ANSI E	FILENAME: AK_11_HOM_20250820_BD	

HOMER, ALASKA
HOMER HARBOR
PRE-DREDGE SURVEY
20-21 AUGUST, 2025

SHEET IDENTIFICATION

Sheet 3 of 6

Revison Number:
5.25.07.03-5.25.07.03
Document Name:
AK_11_HOM_20250820_BD

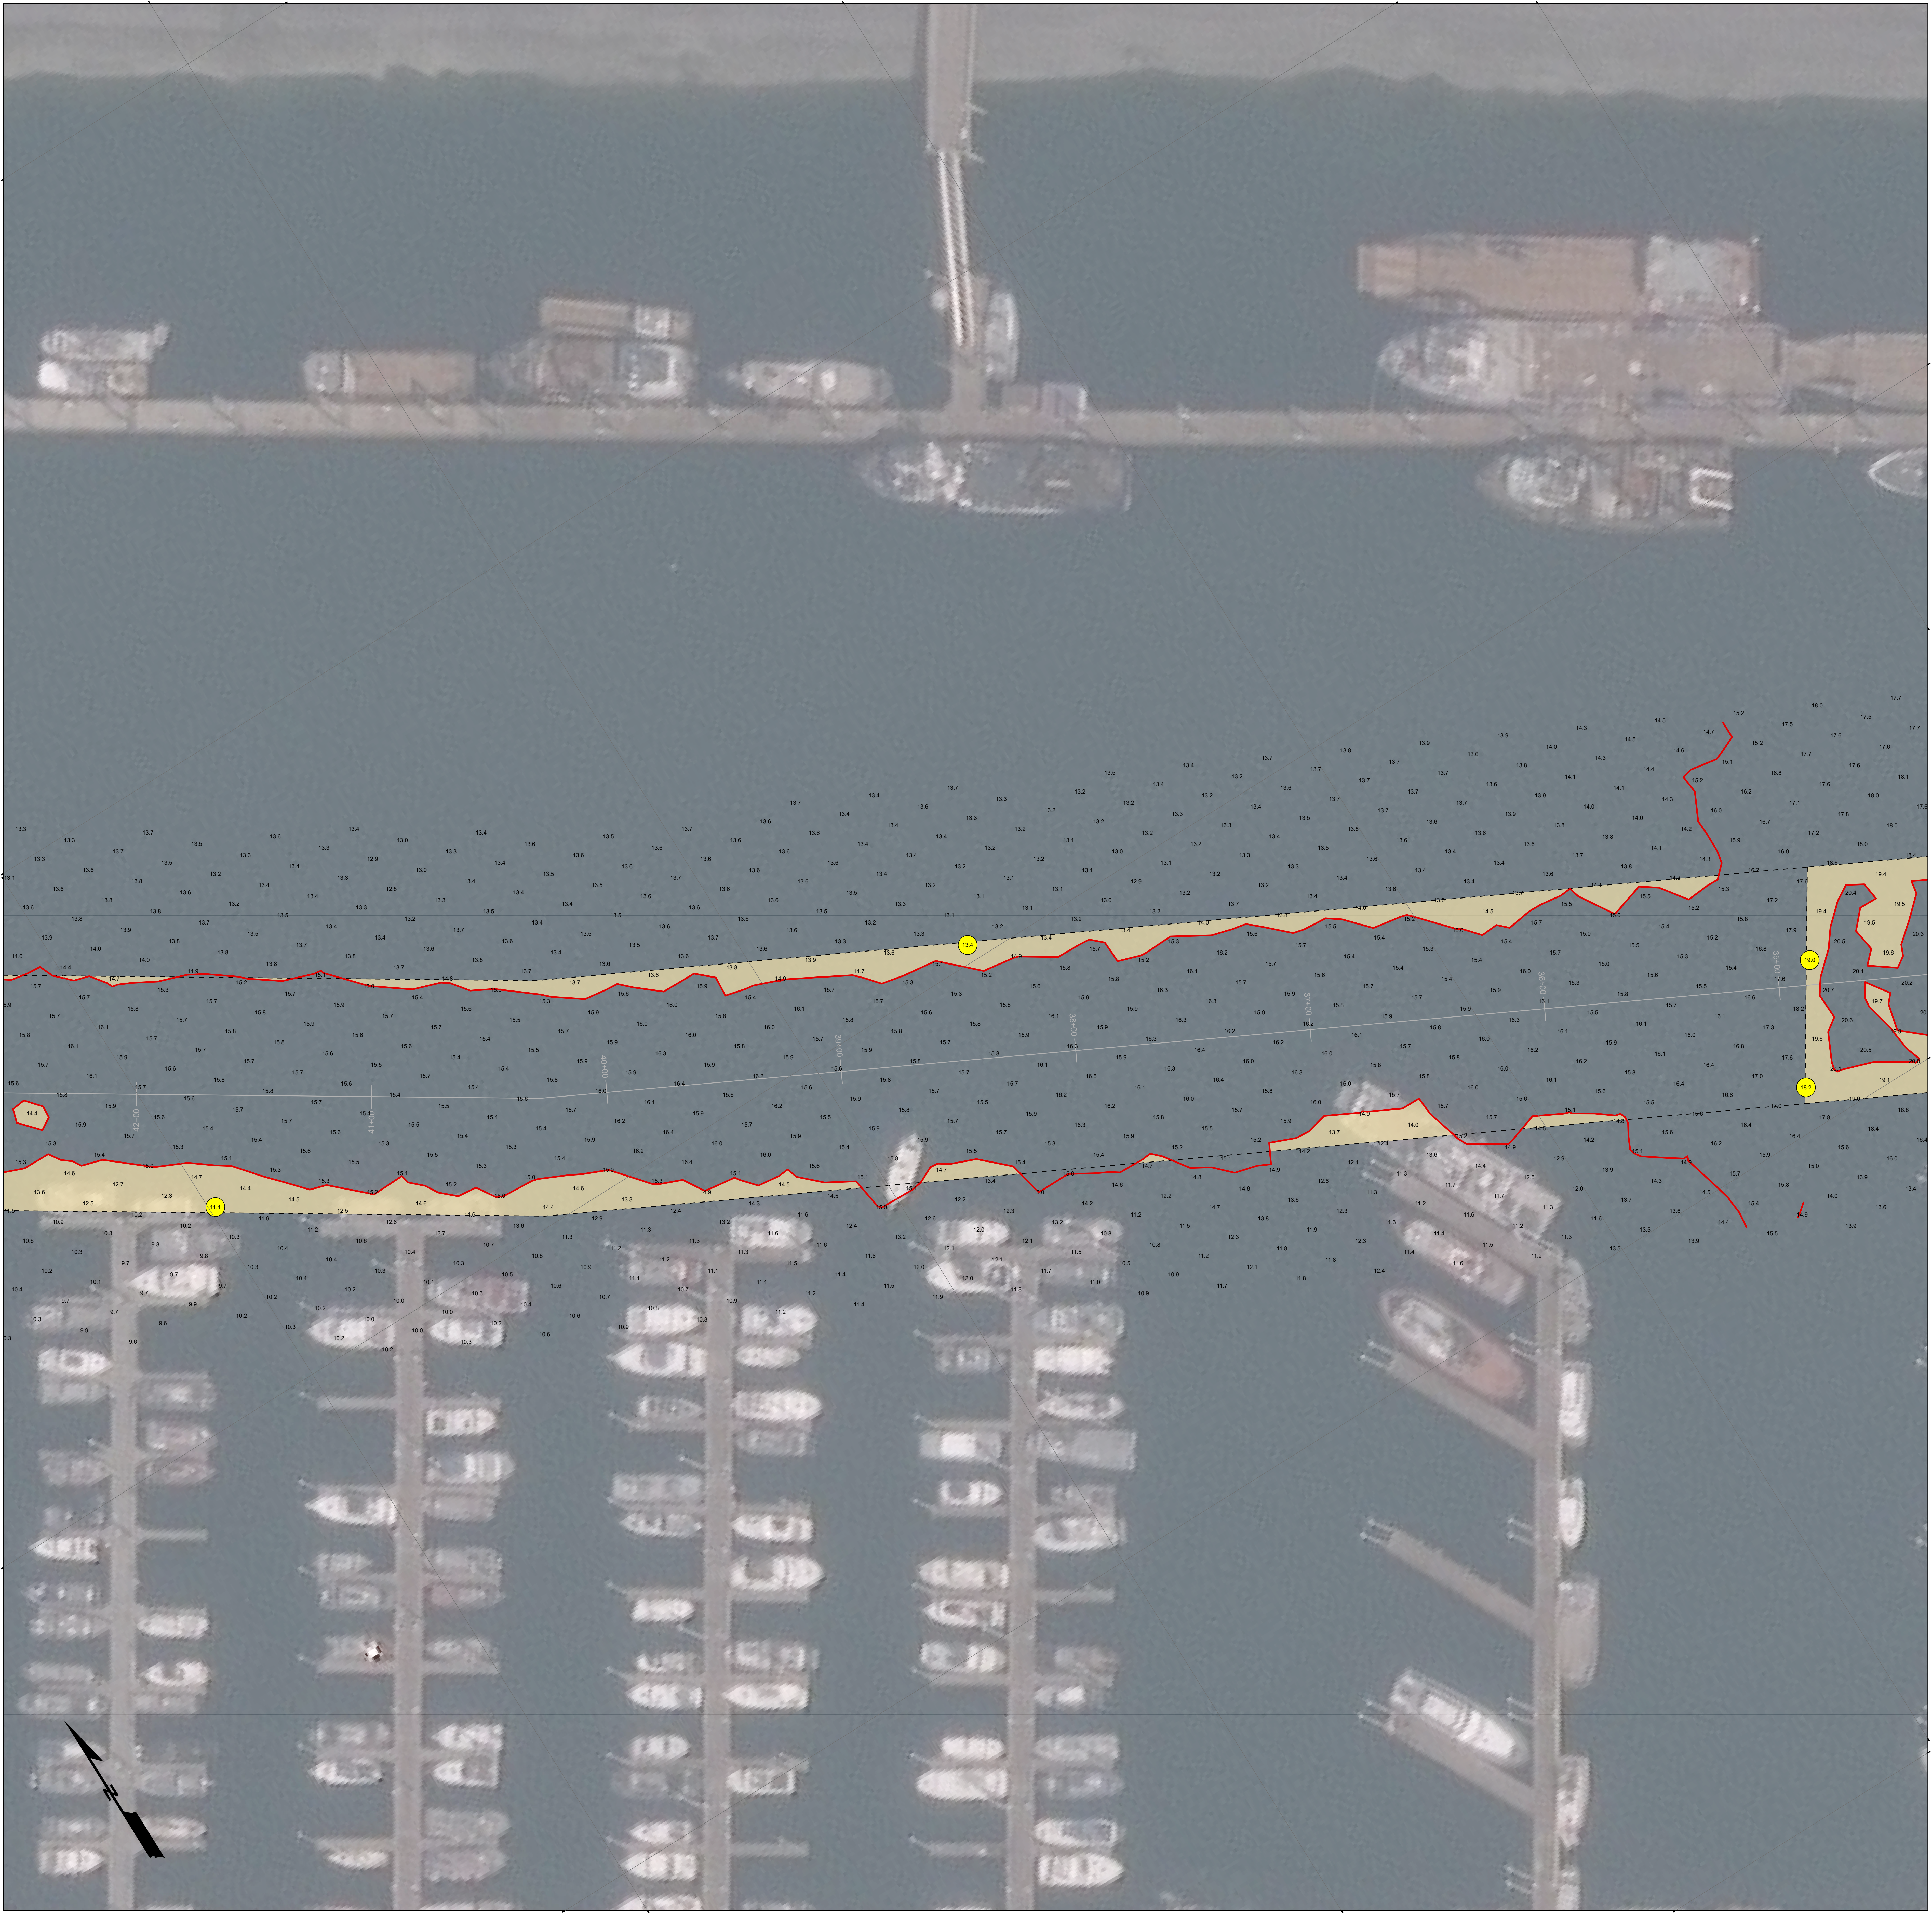

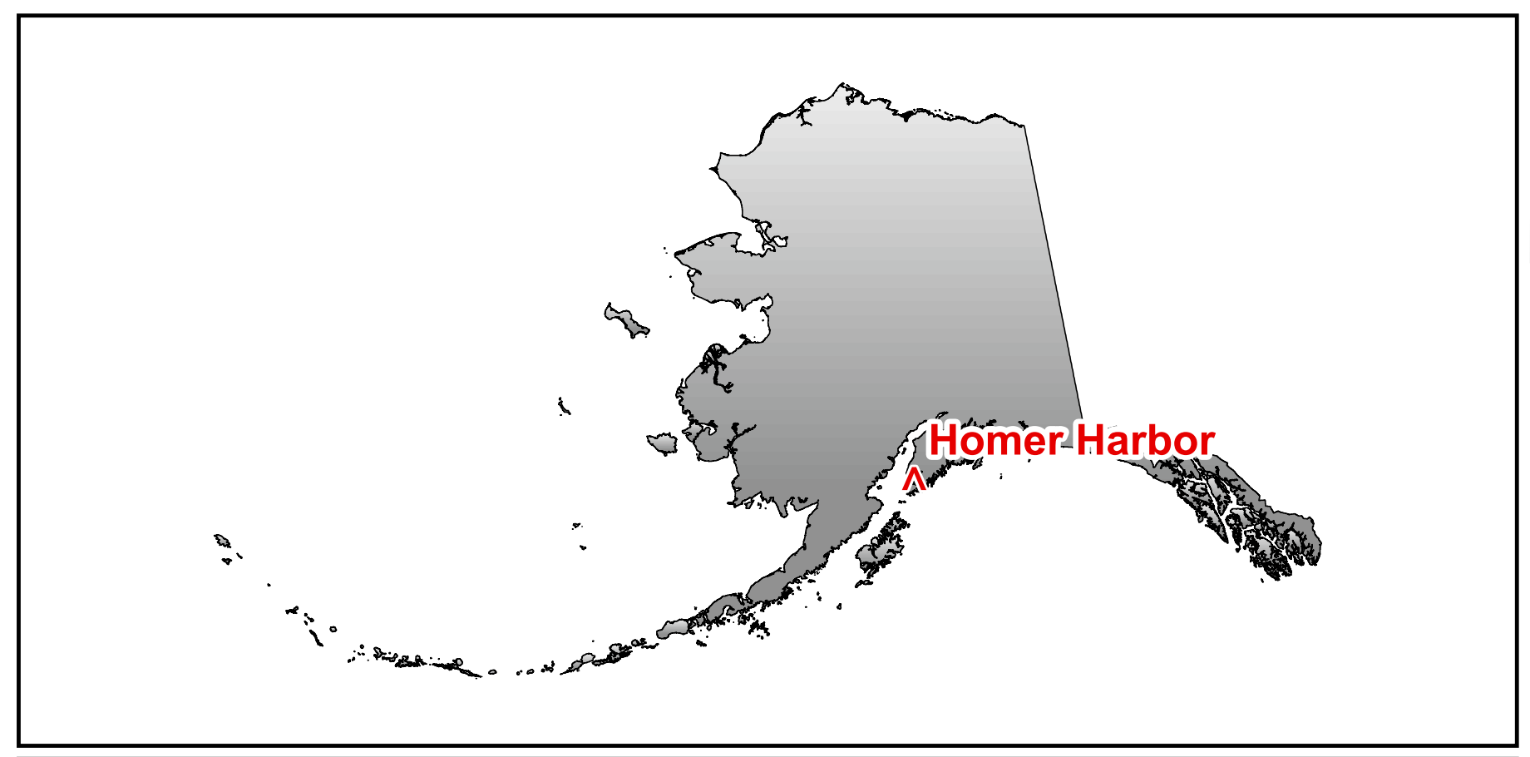

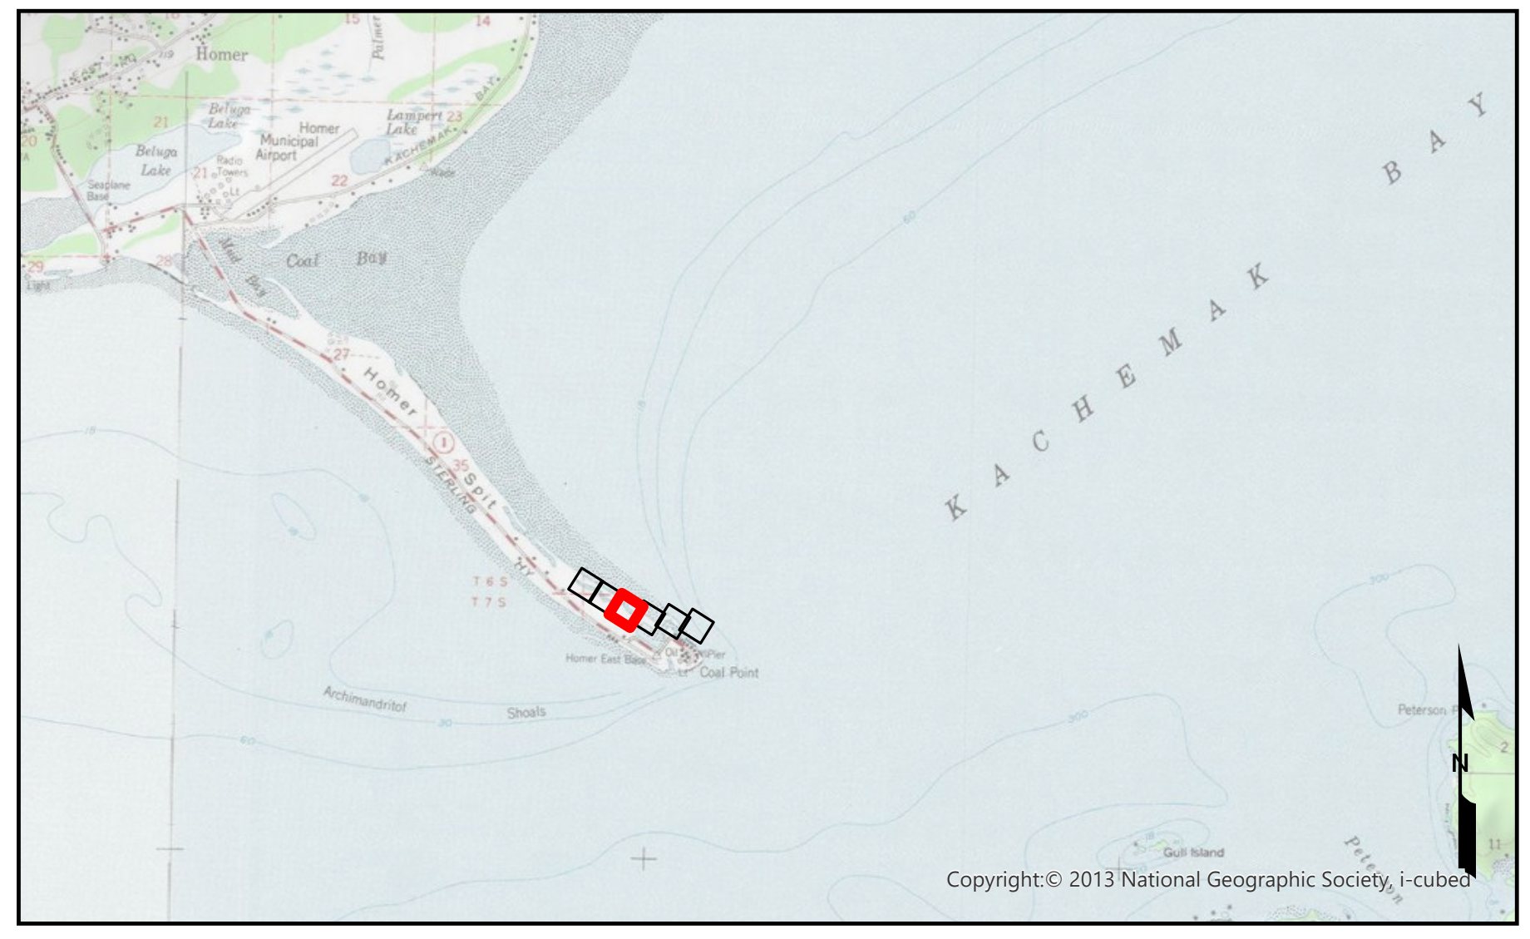

US Army Corps of Engineers
ALASKA DISTRICT

CONTRACT NO.: W911KB23C0008
CONTRACTOR: ALASKA MARINE EXCAVATION
CITY: ANCHOR POINT STATE: AK
Recommended: PRIME CONTRACTOR
Approved: CHIEF, OPERATIONS
Date:

REVISION	DATE	DESCRIPTION	BY	APPVD

NOTES:

1. PRIMARY PROJECT HORIZONTAL CONTROL IS ALASKA STATE PLANE, ZONE 4, NAD83 IN US SURVEY FEET. THE BASIS OF COORDINATES IS USACE STATION "BOLL" HAVING A VALUE OF N 2,050,682.88 AND E 1,375,195.75, AND USACE STATION "HOMER BASIN 7" HAVING A VALUE OF N 2,049,712.22 AND E 1,377,964.36. POSITIONS FOR OTHER PROJECT CONTROL POINTS WERE DETERMINED BY A SIMULTANEOUS LEAST SQUARES NETWORK ADJUSTMENT OF DIFFERENTIAL STATIC GPS OBSERVATIONS.

   LOCAL PROJECT HORIZONTAL CONTROL IS ALASKA STATE PLANE, ZONE 4, NAD83 2003.00 EPOCH, IN US SURVEY FEET HOLDING "BL-2-A 1989" HAVING A VALUE OF N 2,049,793.81, E 1,378,015.52.

2. VERTICAL CONTROL IS MEAN LOWER LOW WATER (MLLW = 0.0'), BASED ON THE NOAA/NOS TIDAL BENCHMARK LIST: "945 5558, COAL POINT, KACHEMAK BAY, ALASKA" PUBLISHED 04/10/2019. THIS TIDAL DATUM IS BASED ON THE 2012-2016 TIDAL EPOCH AND IS REFERENCED BY HOLDING NOAA/USCGS TIDAL BENCHMARK "5558 C 2018" (PID BBGD31/VM#22931) AS 30.52 FT.

3. VERTICAL TIES TO THE NATIONAL SPATIAL REFERENCE SYSTEM ARE BASED ON PUBLISHED NAVD88 (GEOID12B) ELEVATIONS HOLDING NOAA/USCGS TIDAL BENCHMARK "5558 C 2018" (PID BBGD31/VM#22931) AS 25.45 FT.

4. SOUNDINGS ARE IN FEET AND ARE MINUS UNLESS OTHERWISE INDICATED.

5. BATHYMETRY WAS COLLECTED AUGUST 20, 2025. SOUNDINGS WERE COLLECTED USING A NORBIT iWMBS MULTIBEAM ECHOSOUNDER OPERATING AT 400 KHZ. SOUND VELOCITY THROUGH THE WATER COLUMN WAS DETERMINED WITH AN AML BASE X3 SOUND VELOCITY PROBE. POSITION AND VESSEL ORIENTATION WERE MEASURED USING AN APPLANIX POS MV SYSTEM. RTK CORRECTIONS WERE BROADCAST FROM A LOCAL BASE STATION OCCUPYING HOMER "BL-2-A". DATA WAS COLLECTED AND PROCESSED USING HYPACK 2025 SOFTWARE. HORIZONTAL CONTROL WAS SURVEYED USING RTK GNSS EQUIPMENT AND TECHNIQUES. VERTICAL CONTROL WAS SURVEYED USING DIFFERENTIAL LEVELING TECHNIQUES DURING THE SPRING USCG SURVEY.

6. THIS DRAWING INDICATES GENERAL CONDITIONS AT THE TIME OF THE SURVEY.

7. SOUNDINGS ARE BINNED AT 15 FEET (SHOAL BIASED ON CELL CENTER). THE SHOALEST SOUNDINGS OF EACH REACH FOR THIS SURVEY ARE HIGHLIGHTED IN THE DRAWING (**SEE LEGEND).

IMAGERY/BASEMAPS: USGS COURTESY OF ARCGIS ONLINE, NATIONAL GEOGRAPHIC SOCIETY, AND I-CUBED. IMAGERY COURTESY OF DIGITALGLOBE. IMAGERY DATE: 20220629

NOAA/USCG DATA: NO NOAA INFORMATION IS CURRENTLY REFERENCED IN THIS DATA. REFERENCE THE LASTEST PUBLICATION OF CHART 16646 AND LOCAL NOTICE TO MARINERS PUBLISHED BY THE USCG FOR INFORMATION INCLUDING, BUT NOT LIMITED TO, NAVIGATION BUOYS, BEACONS, WRECKS, OBSTRUCTION POINTS, MARINE CABLES, ETC.

PROJECT INFORMATION: THIS PROJECT WAS COMPLETED IN 1962 AND DESTROYED BY THE 1964 EARTHQUAKE. SEVERAL REPAIRS AND NAVIGATION IMPROVEMENTS HAVE BEEN COMPLETED SINCE THAT TIME. MAINTENANCE DREDGING IS CONDUCTED ANNUALLY BY THE CORPS OF ENGINEERS. THE PROJECT DEPTH OF THE ENTRANCE CHANNEL IS -20 FEET MLLW. THE MANEUVERING CHANNEL HAS PROJECT DEPTHS OF -20, -15, AND -10 FEET MLLW.

DISCLAIMER

ACCESS CONSTRAINTS: THE UNITED STATES GOVERNMENT FURNISHES THESE DATA AND THE RECIPIENT ACCEPTS AND USES THEM WITH THE EXPRESS UNDERSTANDING THAT THE UNITED STATES GOVERNMENT MAKES NO WARRANTIES, EXPRESSED, OR IMPLIED CONCERNING THE ACCURACY, COMPLETENESS, READABILITY, USABILITY OR SUITABILITY FOR ANY PARTICULAR PURPOSE OF THE INFORMATION AND THE DATA FURNISHED. THE UNITED STATES SHALL BE UNDER NO LIABILITY WHATSOEVER TO ANY PERSON BY REASON OF ANY USE MADE THEREOF. THESE DATA BELONG TO THE GOVERNMENT. THEREFORE THE RECIPIENT FULLY AGREES NOT TO REPRESENT THESE DATA TO ANYONE AS OTHER THAN GOVERNMENT PROVIDED DATA. THE RECIPIENT MAY NOT TRANSFER THESE DATA TO OTHERS WITHOUT ALSO TRANSFERRING THIS DISCLAIMER.

DISTRIBUTION LIABILITY: THE DATA REPRESENTS THE RESULTS OF DATA COLLECTION/PROCESSING FOR A SPECIFIC US ARMY CORPS OF ENGINEERS ACTIVITY AND INDICATES THE GENERAL EXISTING CONDITIONS. AS SUCH, IT IS ONLY VALID FOR ITS INTENDED USE, CONTENT, TIME AND ACCURACY SPECIFICATIONS. THE USER IS RESPONSIBLE FOR THE RESULTS OF ANY OF THE APPLICATION OF THE DATA FOR OTHER THAN ITS INTENDED PURPOSE.

25 0 25 50 75 100
GRAPHIC SCALE IN FEET

LEGEND

- -	Federal Navigation Project Limits
—	Federal Navigation Station Line
●	Shoalest Sounding(s)**
—	Project Depth Contour
▨	Shoaling Area

U.S. ARMY CORPS OF ENGINEERS
ALASKA DISTRICT
P.O. BOX 6898
JBER, ALASKA 99506-0898

HUGHES & ASSOCIATES
7179 N GLENN HWY
PALMER, AK 99645

SURVEYED BY: SHP/WGS		CWIS: 080508
PLOTTED BY: BJH/AJM	CHECKED BY: BJH/AJM	UPC: HN2325
APPROVED BY: Chief, Operations Branch		CONTRACT NO.: W911KB23C0008
SCALE: 1" = 25'	PLOT DATE: 9/25/2025	JOB NO.: 2-HOM-92-07-94
SIZE: ANSI E	FILENAME: AK_11_HOM_20250820_BD	

HOMER, ALASKA
HOMER HARBOR
PRE-DREDGE SURVEY
20-21 AUGUST, 2025

SHEET IDENTIFICATION

Sheet 4 of 6

Revison Number:
5.25.07.03-5.25.07.03
Document Name:
AK_11_HOM_20250820_BD

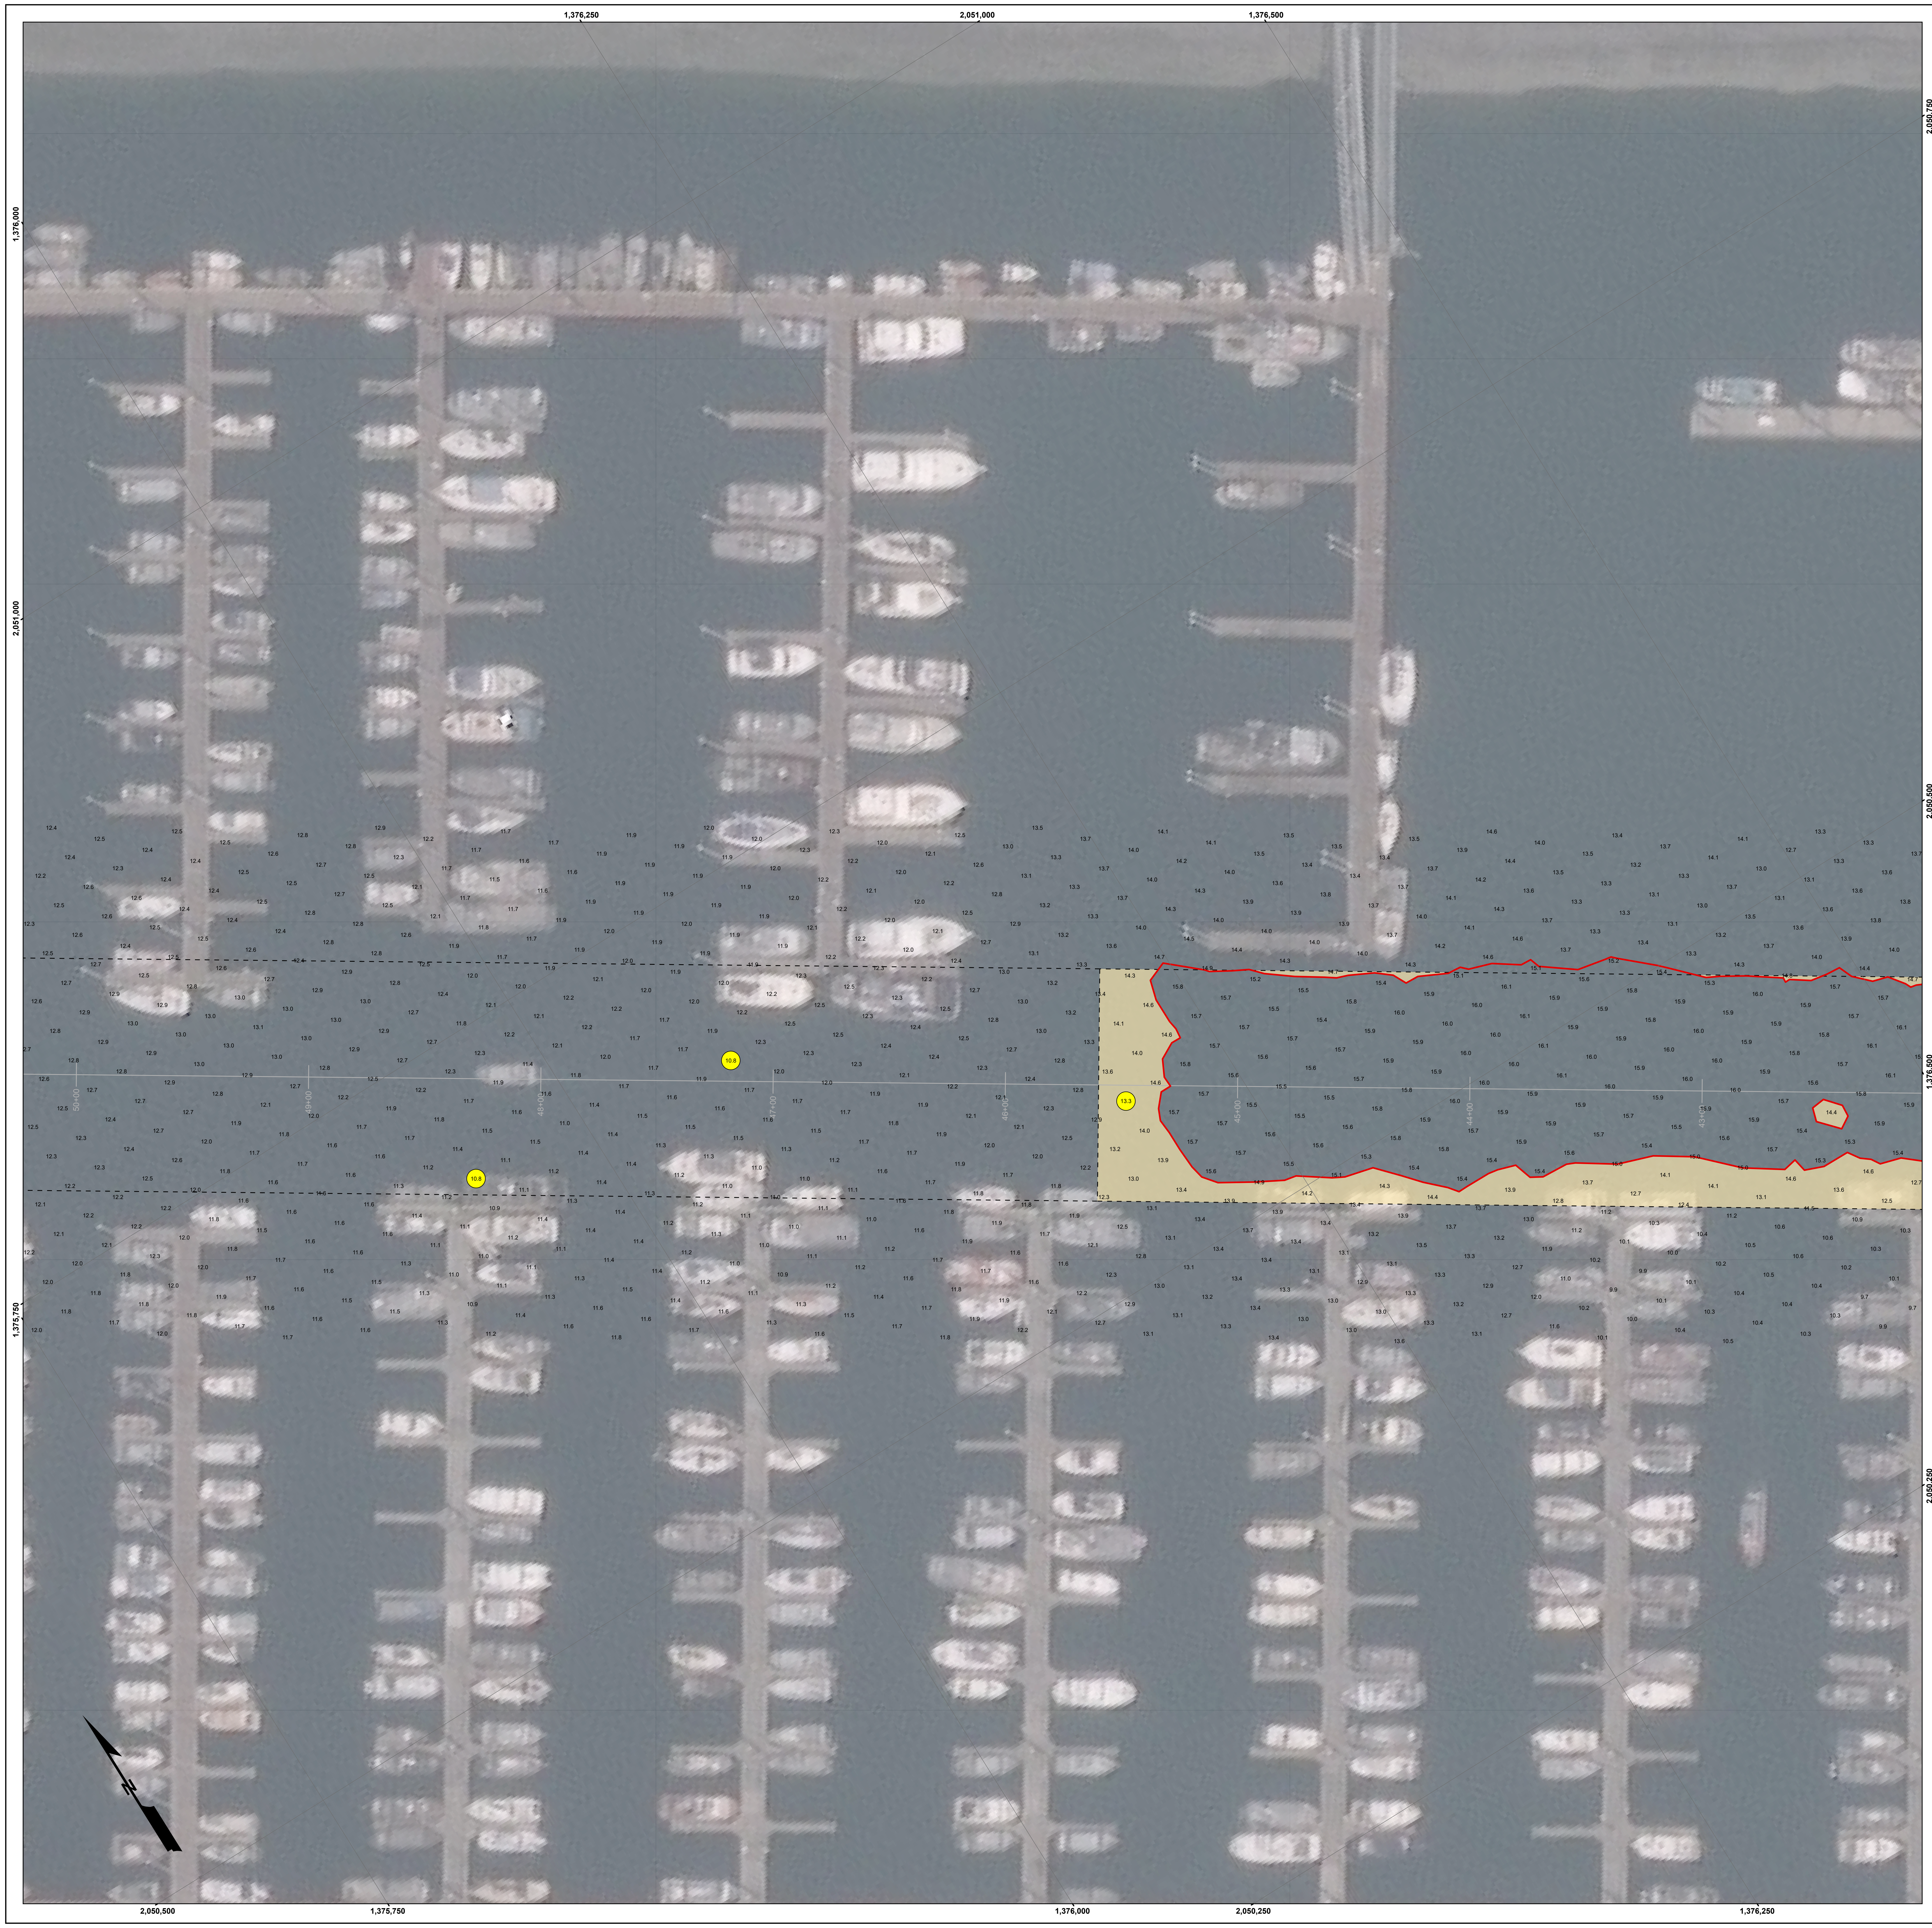

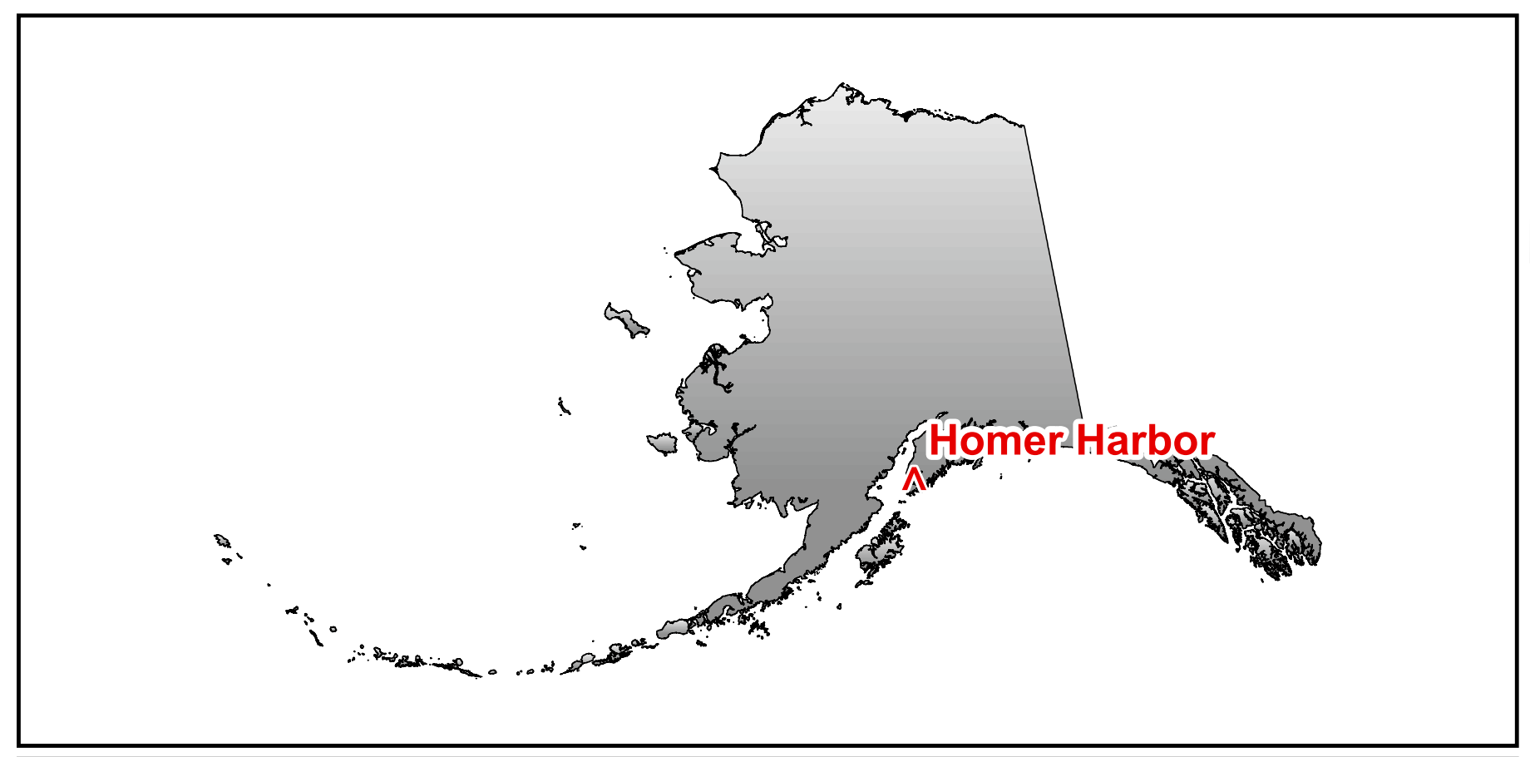

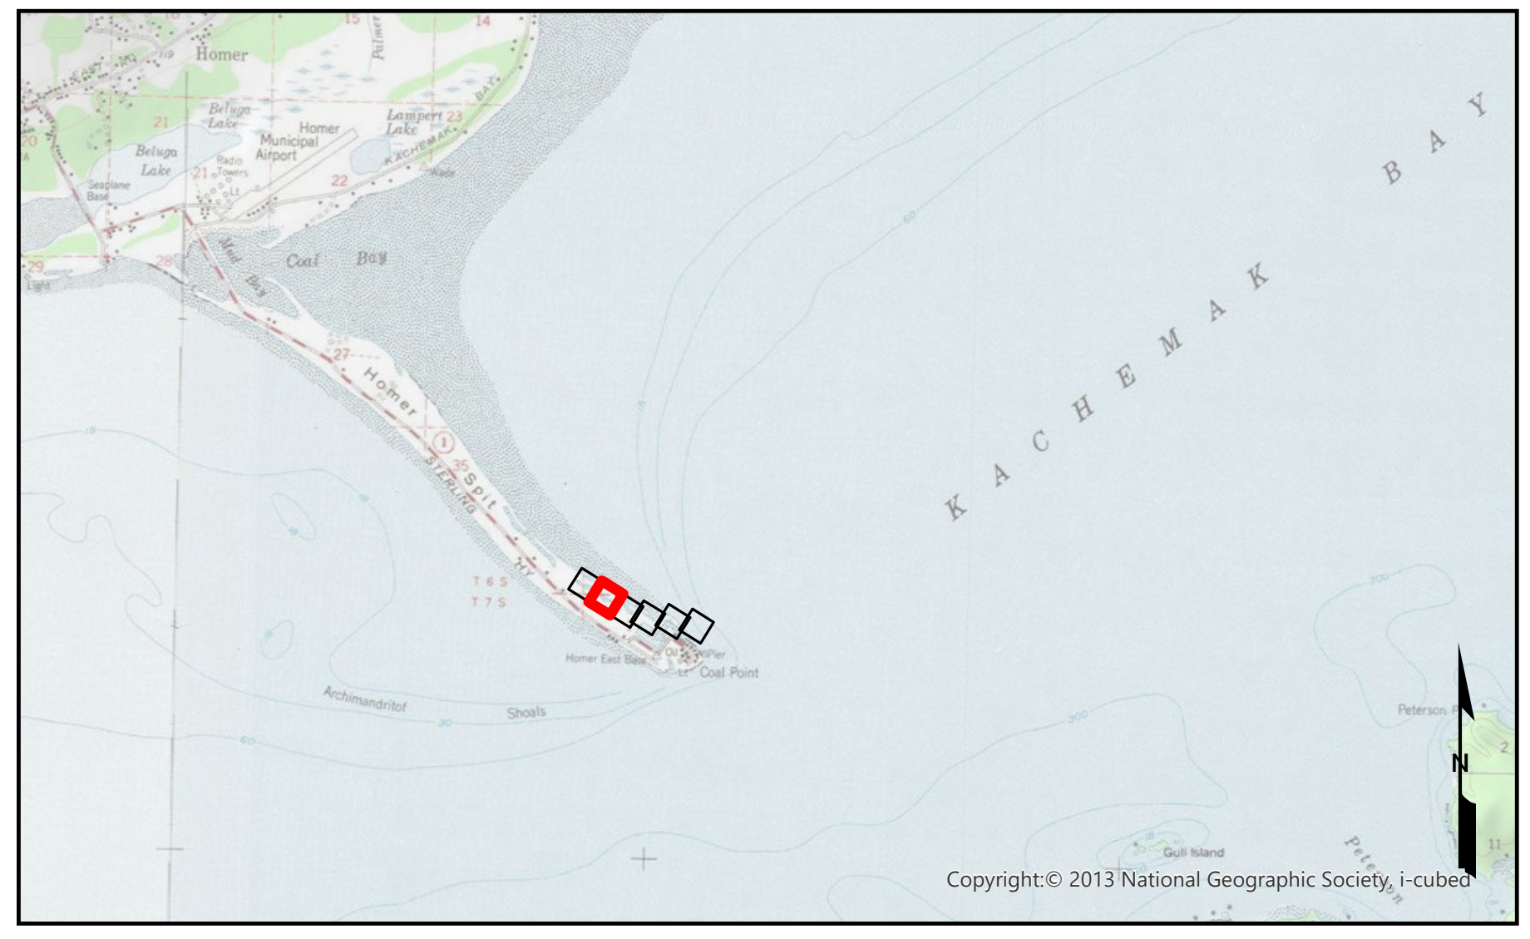

Copyright:© 2013 National Geographic Society, i-cubed

NOTES:

1. PRIMARY PROJECT HORIZONTAL CONTROL IS ALASKA STATE PLANE, ZONE 4, NAD83 IN US SURVEY FEET. THE BASIS OF COORDINATES IS USACE STATION "BOLL" HAVING A VALUE OF N 2,050,682.88 AND E 1,375,195.75, AND USACE STATION "HOMER BASIN 7" HAVING A VALUE OF N 2,049,712.22 AND E 1,377,964.36. POSITIONS FOR OTHER PROJECT CONTROL POINTS WERE DETERMINED BY A SIMULTANEOUS LEAST SQUARES NETWORK ADJUSTMENT OF DIFFERENTIAL STATIC GPS OBSERVATIONS.

LOCAL PROJECT HORIZONTAL CONTROL IS ALASKA STATE PLANE, ZONE 4, NAD83 2003.00 EPOCH, IN US SURVEY FEET HOLDING "BL-2-A 1989" HAVING A VALUE OF N 2,049,793.81, E 1,378,015.52.

2. VERTICAL CONTROL IS MEAN LOWER LOW WATER (MLLW = 0.0'), BASED ON THE NOAA/NOS TIDAL BENCHMARK LIST: "945 5558, COAL POINT, KACHEMAK BAY, ALASKA" PUBLISHED 04/10/2019. THIS TIDAL DATUM IS BASED ON THE 2012-2016 TIDAL EPOCH AND IS REFERENCED BY HOLDING NOAA/USCGS TIDAL BENCHMARK "5558 C 2018" (PID BBGD31/VM#22931) AS 30.52 FT.

3. VERTICAL TIES TO THE NATIONAL SPATIAL REFERENCE SYSTEM ARE BASED ON PUBLISHED NAVD88 (GEOID12B) ELEVATIONS HOLDING NOAA/USCGS TIDAL BENCHMARK "5558 C 2018" (PID BBGD31/VM#22931) AS 25.45 FT.

4. SOUNDINGS ARE IN FEET AND ARE MINUS UNLESS OTHERWISE INDICATED.

5. BATHYMETRY WAS COLLECTED AUGUST 20, 2025. SOUNDINGS WERE COLLECTED USING A NORBIT iWMBS MULTIBEAM ECHOSOUNDER OPERATING AT 400 KHZ. SOUND VELOCITY THROUGH THE WATER COLUMN WAS DETERMINED WITH AN AML BASE X3 SOUND VELOCITY PROBE. POSITION AND VESSEL ORIENTATION WERE MEASURED USING AN APPLANIX POS MV SYSTEM. RTK CORRECTIONS WERE BROADCAST FROM A LOCAL BASE STATION OCCUPYING HOMER "BL-2-A". DATA WAS COLLECTED AND PROCESSED USING HYPACK 2025 SOFTWARE. HORIZONTAL CONTROL WAS SURVEYED USING RTK GNSS EQUIPMENT AND TECHNIQUES. VERTICAL CONTROL WAS SURVEYED USING DIFFERENTIAL LEVELING TECHNIQUES DURING THE SPRING USCG SURVEY.

6. THIS DRAWING INDICATES GENERAL CONDITIONS AT THE TIME OF THE SURVEY.

7. SOUNDINGS ARE BINNED AT 15 FEET (SHOAL BIASED ON CELL CENTER). THE SHOALEST SOUNDINGS OF EACH REACH FOR THIS SURVEY ARE HIGHLIGHTED IN THE DRAWING (**SEE LEGEND).

IMAGERY/BASEMAPS: USGS COURTESY OF ARCGIS ONLINE, NATIONAL GEOGRAPHIC SOCIETY, AND I-CUBED. IMAGERY COURTESY OF DIGITALGLOBE. IMAGERY DATE: 20220629

NOAA/USCG DATA: NO NOAA INFORMATION IS CURRENTLY REFERENCED IN THIS DATA. REFERENCE THE LASTEST PUBLICATION OF CHART 16646 AND LOCAL NOTICE TO MARINERS PUBLISHED BY THE USCG FOR INFORMATION INCLUDING, BUT NOT LIMITED TO, NAVIGATION BUOYS, BEACONS, WRECKS, OBSTRUCTION POINTS, MARINE CABLES, ETC.

PROJECT INFORMATION: THIS PROJECT WAS COMPLETED IN 1962 AND DESTROYED BY THE 1964 EARTHQUAKE. SEVERAL REPAIRS AND NAVIGATION IMPROVEMENTS HAVE BEEN COMPLETED SINCE THAT TIME. MAINTENANCE DREDGING IS CONDUCTED ANNUALLY BY THE CORPS OF ENGINEERS. THE PROJECT DEPTH OF THE ENTRANCE CHANNEL IS -20 FEET MLLW. THE MANEUVERING CHANNEL HAS PROJECT DEPTHS OF -20, -15, AND -10 FEET MLLW.

DISCLAIMER
ACCESS CONSTRAINTS: THE UNITED STATES GOVERNMENT FURNISHES THESE DATA AND THE RECIPIENT ACCEPTS AND USES THEM WITH THE EXPRESS UNDERSTANDING THAT THE UNITED STATES GOVERNMENT MAKES NO WARRANTIES, EXPRESSED, OR IMPLIED CONCERNING THE ACCURACY, COMPLETENESS, READABILITY, USABILITY OR SUITABILITY FOR ANY PARTICULAR PURPOSE OF THE INFORMATION AND THE DATA FURNISHED. THE UNITED STATES SHALL BE UNDER NO LIABILITY WHATSOEVER TO ANY PERSON BY REASON OF ANY USE MADE THEREOF. THESE DATA BELONG TO THE GOVERNMENT. THEREFORE THE RECIPIENT FULLY AGREES NOT TO REPRESENT THESE DATA TO ANYONE AS OTHER THAN GOVERNMENT PROVIDED DATA. THE RECIPIENT MAY NOT TRANSFER THESE DATA TO OTHERS WITHOUT ALSO TRANSFERRING THIS DISCLAIMER.

DISTRIBUTION LIABILITY: THE DATA REPRESENTS THE RESULTS OF DATA COLLECTION/PROCESSING FOR A SPECIFIC US ARMY CORPS OF ENGINEERS ACTIVITY AND INDICATES THE GENERAL EXISTING CONDITIONS. AS SUCH, IT IS ONLY VALID FOR ITS INTENDED USE, CONTENT, TIME AND ACCURACY SPECIFICATIONS. THE USER IS RESPONSIBLE FOR THE RESULTS OF ANY OF THE APPLICATION OF THE DATA FOR OTHER THAN ITS INTENDED PURPOSE.

25 0 25 50 75 100

GRAPHIC SCALE IN FEET

LEGEND

- -- Federal Navigation Project Limits
- — Federal Navigation Station Line
- ● Shoalest Sounding(s)**
- — Project Depth Contour
- ▨ Shoaling Area

US Army Corps of Engineers
ALASKA DISTRICT

CONTRACT NO.: W911KB23C0008
CONTRACTOR: ALASKA MARINE EXCAVATION
CITY: ANCHOR POINT STATE: AK
Recommended: Approved: Date:
PRIME CONTRACTOR CHIEF, OPERATIONS

REVISION	DATE	DESCRIPTION	BY	APPVD

SURVEYED BY: SHP/WGS	CWIS: 080508
PLOTTED BY: BJH/AJM	CHECKED BY: BJH/AJM
UPC: HN2325	
APPROVED BY: Chief, Operations Branch	CONTRACT NO.: W911KB23C0008
SCALE: 1" = 25'	PLOT DATE: 9/25/2025
JOB NO.: 2-HOM-92-07-94	
SIZE: ANSI E	FILENAME: AK_11_HOM_20250820_BD

U.S. ARMY CORPS OF ENGINEERS
ALASKA DISTRICT
P.O. BOX 6898
JBER, ALASKA 99506-0898

HUGHES & ASSOCIATES
7179 N GLENN HWY
PALMER, AK 99645

HOMER, ALASKA
HOMER HARBOR
PRE-DREDGE SURVEY
20-21 AUGUST, 2025

SHEET IDENTIFICATION

Sheet 5 of 6

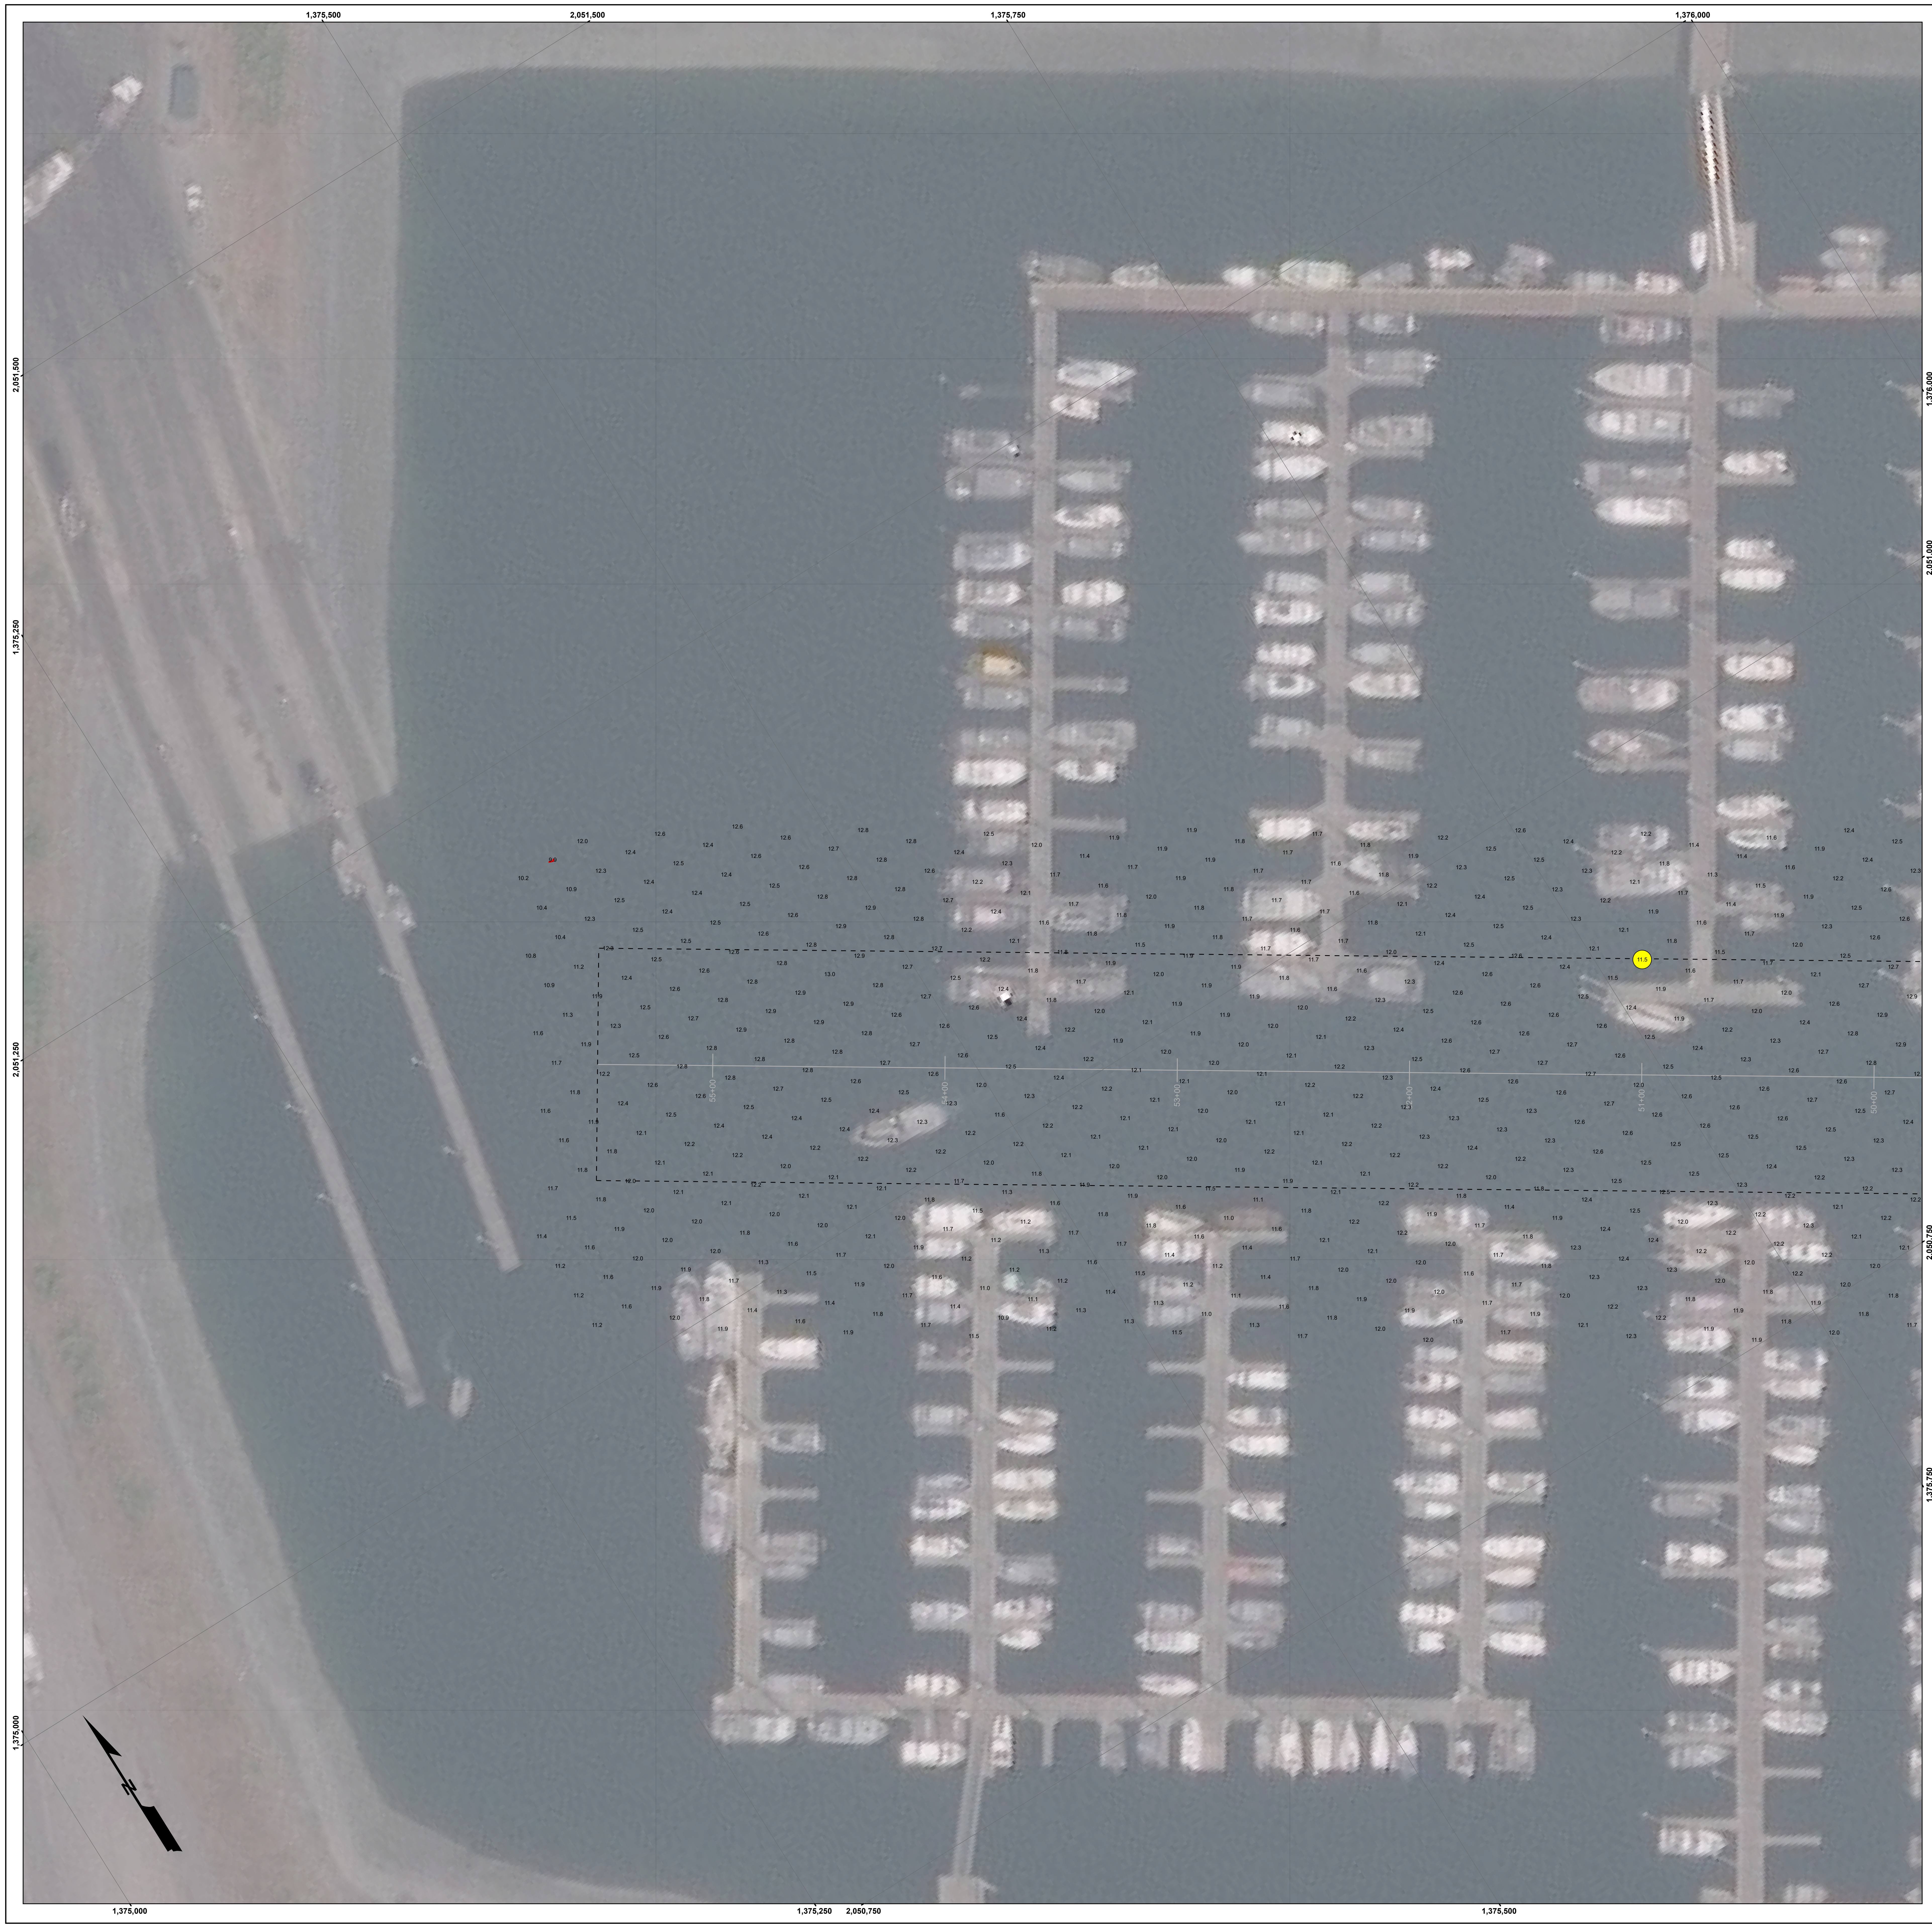

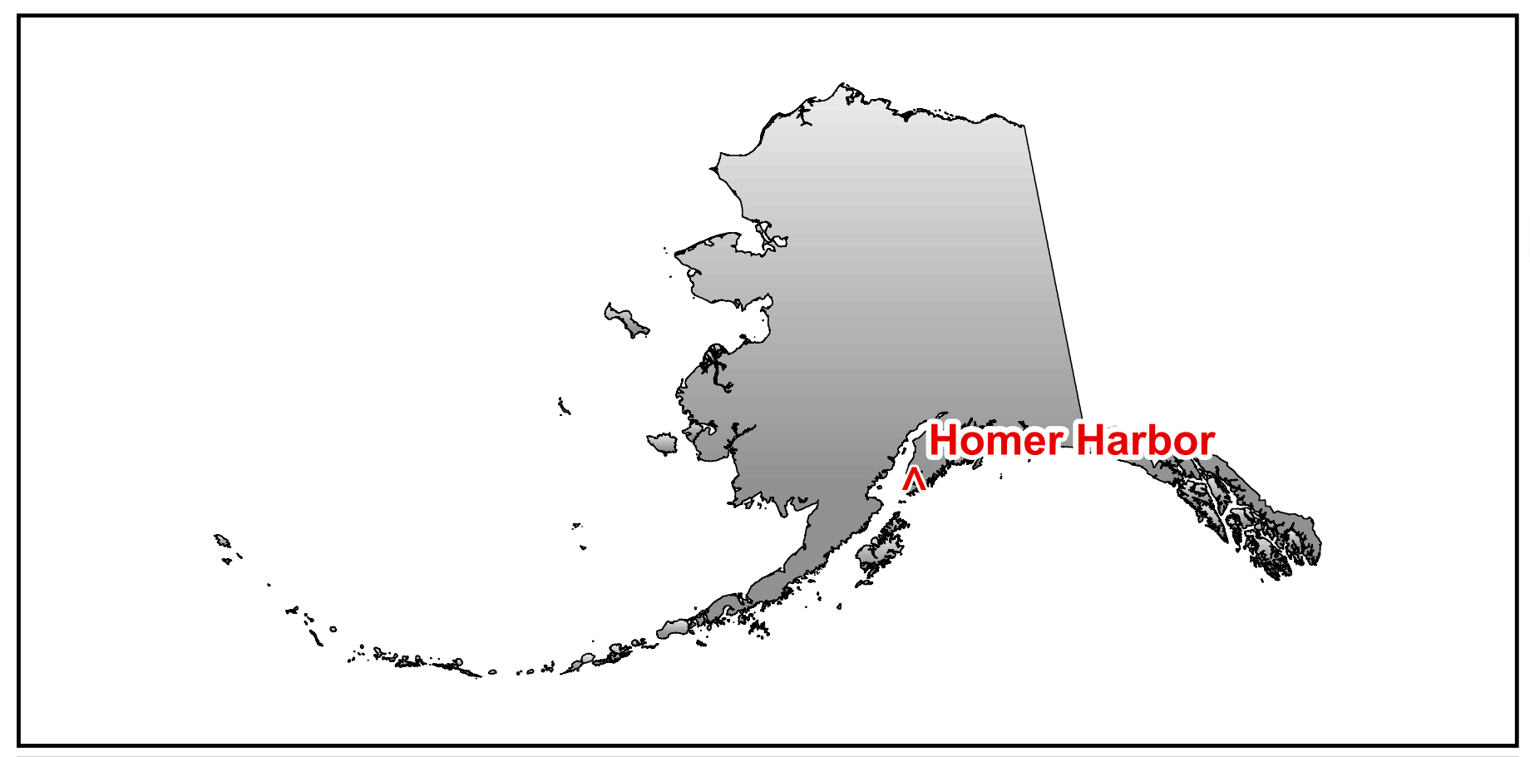

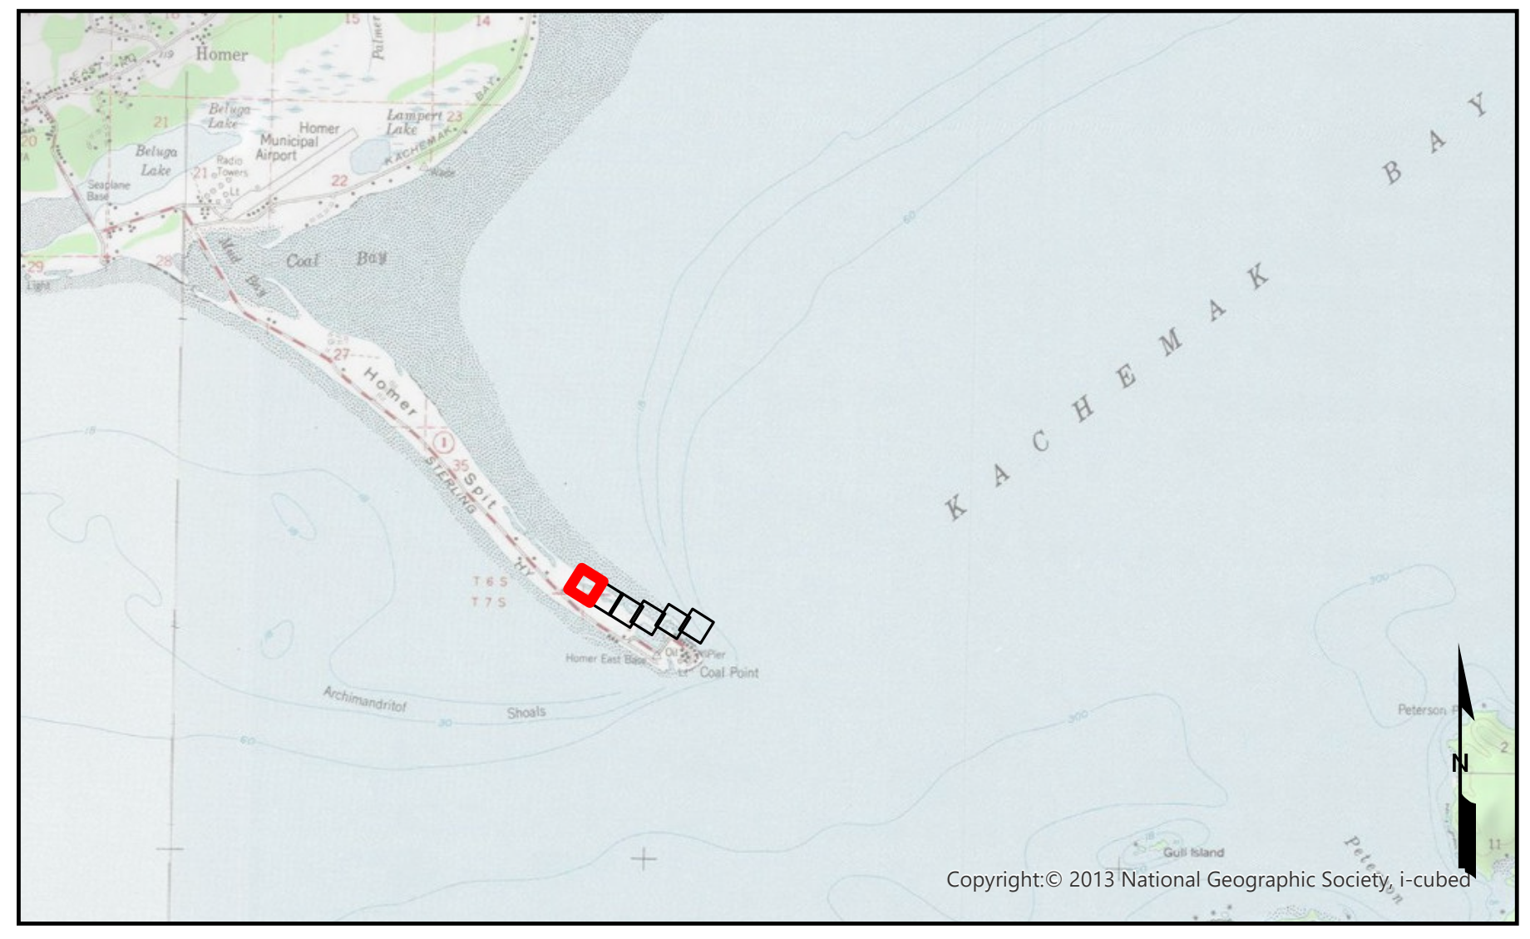

US Army Corps of Engineers ALASKA DISTRICT

NOTES:

1. PRIMARY PROJECT HORIZONTAL CONTROL IS ALASKA STATE PLANE, ZONE 4, NAD83 IN US SURVEY FEET. THE BASIS OF COORDINATES IS USACE STATION "BOLL" HAVING A VALUE OF N 2,050,682.88 AND E 1,375,195.75, AND USACE STATION "HOMER BASIN 7" HAVING A VALUE OF N 2,049,712.22 AND E 1,377,964.36. POSITIONS FOR OTHER PROJECT CONTROL POINTS WERE DETERMINED BY A SIMULTANEOUS LEAST SQUARES NETWORK ADJUSTMENT OF DIFFERENTIAL STATIC GPS OBSERVATIONS.

LOCAL PROJECT HORIZONTAL CONTROL IS ALASKA STATE PLANE, ZONE 4, NAD83 2003.00 EPOCH, IN US SURVEY FEET HOLDING "BL-2-A 1989" HAVING A VALUE OF N 2,049,793.81, E 1,378,015.52.

2. VERTICAL CONTROL IS MEAN LOWER LOW WATER (MLLW = 0.0'), BASED ON THE NOAA/NOS TIDAL BENCHMARK LIST: "945 5558, COAL POINT, KACHEMAK BAY, ALASKA" PUBLISHED 04/10/2019. THIS TIDAL DATUM IS BASED ON THE 2012-2016 TIDAL EPOCH AND IS REFERENCED BY HOLDING NOAA/USCGS TIDAL BENCHMARK "5558 C 2018" (PID BBGD31/VM#22931) AS 30.52 FT.

3. VERTICAL TIES TO THE NATIONAL SPATIAL REFERENCE SYSTEM ARE BASED ON PUBLISHED NAVD88 (GEOID12B) ELEVATIONS HOLDING NOAA/USCGS TIDAL BENCHMARK "5558 C 2018" (PID BBGD31/VM#22931) AS 25.45 FT.

4. SOUNDINGS ARE IN FEET AND ARE MINUS UNLESS OTHERWISE INDICATED.

5. BATHYMETRY WAS COLLECTED AUGUST 20, 2025. SOUNDINGS WERE COLLECTED USING A NORBIT iWMBS MULTIBEAM ECHOSOUNDER OPERATING AT 400 KHZ. SOUND VELOCITY THROUGH THE WATER COLUMN WAS DETERMINED WITH AN AML BASE X3 SOUND VELOCITY PROBE. POSITION AND VESSEL ORIENTATION WERE MEASURED USING AN APPLANIX POS MV SYSTEM. RTK CORRECTIONS WERE BROADCAST FROM A LOCAL BASE STATION OCCUPYING HOMER "BL-2-A". DATA WAS COLLECTED AND PROCESSED USING HYPACK 2025 SOFTWARE. HORIZONTAL CONTROL WAS SURVEYED USING RTK GNSS EQUIPMENT AND TECHNIQUES. VERTICAL CONTROL WAS SURVEYED USING DIFFERENTIAL LEVELING TECHNIQUES DURING THE SPRING USCG SURVEY.

6. THIS DRAWING INDICATES GENERAL CONDITIONS AT THE TIME OF THE SURVEY.

7. SOUNDINGS ARE BINNED AT 15 FEET (SHOAL BIASED ON CELL CENTER). THE SHOALEST SOUNDINGS OF EACH REACH FOR THIS SURVEY ARE HIGHLIGHTED IN THE DRAWING (**SEE LEGEND).

IMAGERY/BASEMAPS: USGS COURTESY OF ARCGIS ONLINE, NATIONAL GEOGRAPHIC SOCIETY, AND I-CUBED. IMAGERY COURTESY OF DIGITALGLOBE. IMAGERY DATE: 20220629

NOAA/USCG DATA: NO NOAA INFORMATION IS CURRENTLY REFERENCED IN THIS DATA. REFERENCE THE LASTEST PUBLICATION OF CHART 16646 AND LOCAL NOTICE TO MARINERS PUBLISHED BY THE USCG FOR INFORMATION INCLUDING, BUT NOT LIMITED TO, NAVIGATION BUOYS, BEACONS, WRECKS, OBSTRUCTION POINTS, MARINE CABLES, ETC.

PROJECT INFORMATION: THIS PROJECT WAS COMPLETED IN 1962 AND DESTROYED BY THE 1964 EARTHQUAKE. SEVERAL REPAIRS AND NAVIGATION IMPROVEMENTS HAVE BEEN COMPLETED SINCE THAT TIME. MAINTENANCE DREDGING IS CONDUCTED ANNUALLY BY THE CORPS OF ENGINEERS. THE PROJECT DEPTH OF THE ENTRANCE CHANNEL IS -20 FEET MLLW. THE MANEUVERING CHANNEL HAS PROJECT DEPTHS OF -20, -15, AND -10 FEET MLLW.

DISCLAIMER
ACCESS CONSTRAINTS: THE UNITED STATES GOVERNMENT FURNISHES THESE DATA AND THE RECIPIENT ACCEPTS AND USES THEM WITH THE EXPRESS UNDERSTANDING THAT THE UNITED STATES GOVERNMENT MAKES NO WARRANTIES, EXPRESSED, OR IMPLIED CONCERNING THE ACCURACY, COMPLETENESS, READABILITY, USABILITY OR SUITABILITY FOR ANY PARTICULAR PURPOSE OF THE INFORMATION AND THE DATA FURNISHED. THE UNITED STATES SHALL BE UNDER NO LIABILITY WHATSOEVER TO ANY PERSON BY REASON OF ANY USE MADE THEREOF. THESE DATA BELONG TO THE GOVERNMENT. THEREFORE THE RECIPIENT FULLY AGREES NOT TO REPRESENT THESE DATA TO ANYONE AS OTHER THAN GOVERNMENT PROVIDED DATA. THE RECIPIENT MAY NOT TRANSFER THESE DATA TO OTHERS WITHOUT ALSO TRANSFERRING THIS DISCLAIMER.

DISTRIBUTION LIABILITY: THE DATA REPRESENTS THE RESULTS OF DATA COLLECTION/PROCESSING FOR A SPECIFIC US ARMY CORPS OF ENGINEERS ACTIVITY AND INDICATES THE GENERAL EXISTING CONDITIONS. AS SUCH, IT IS ONLY VALID FOR ITS INTENDED USE, CONTENT, TIME AND ACCURACY SPECIFICATIONS. THE USER IS RESPONSIBLE FOR THE RESULTS OF ANY OF THE APPLICATION OF THE DATA FOR OTHER THAN ITS INTENDED PURPOSE.

25 0 25 50 75 100

GRAPHIC SCALE IN FEET

LEGEND

- – – Federal Navigation Project Limits
- —— Federal Navigation Station Line
- ● Shoalest Sounding(s)**
- —— Project Depth Contour
- ▨ Shoaling Area

CONTRACT NO.: W911KB23C0008
CONTRACTOR: ALASKA MARINE EXCAVATION
CITY: ANCHOR POINT STATE: AK

Recommended:	Approved:	Date:
PRIME CONTRACTOR	CHIEF, OPERATIONS	

REVISION	DATE	DESCRIPTION	BY	APPVD

CWIS: 080508	UPC: HN2325
CONTRACT NO.: W911KB23C0008	JOB NO.: 2-HOM-92-07-94
SURVEYED BY: SHP/WGS	
PLOTTED BY: BJH/AJM	CHECKED BY: BJH/AJM
APPROVED BY: Chief, Operations Branch	
SCALE: 1" = 25'	PLOT DATE: 9/25/2025
SIZE: ANSI E	FILENAME: AK_11_HOM_20250820_BD

U.S. ARMY CORPS OF ENGINEERS
ALASKA DISTRICT
P.O. BOX 6898
JBER, ALASKA 99506-0898

HUGHES & ASSOCIATES
7179 N GLENN HWY
PALMER, AK 99645

HOMER, ALASKA
HOMER HARBOR
PRE-DREDGE SURVEY
20-21 AUGUST, 2025

SHEET IDENTIFICATION

Sheet 6 of 6

Revison Number:
5.25.07.03-5.25.07.03
Document Name:
AK_11_HOM_20250820_BD