
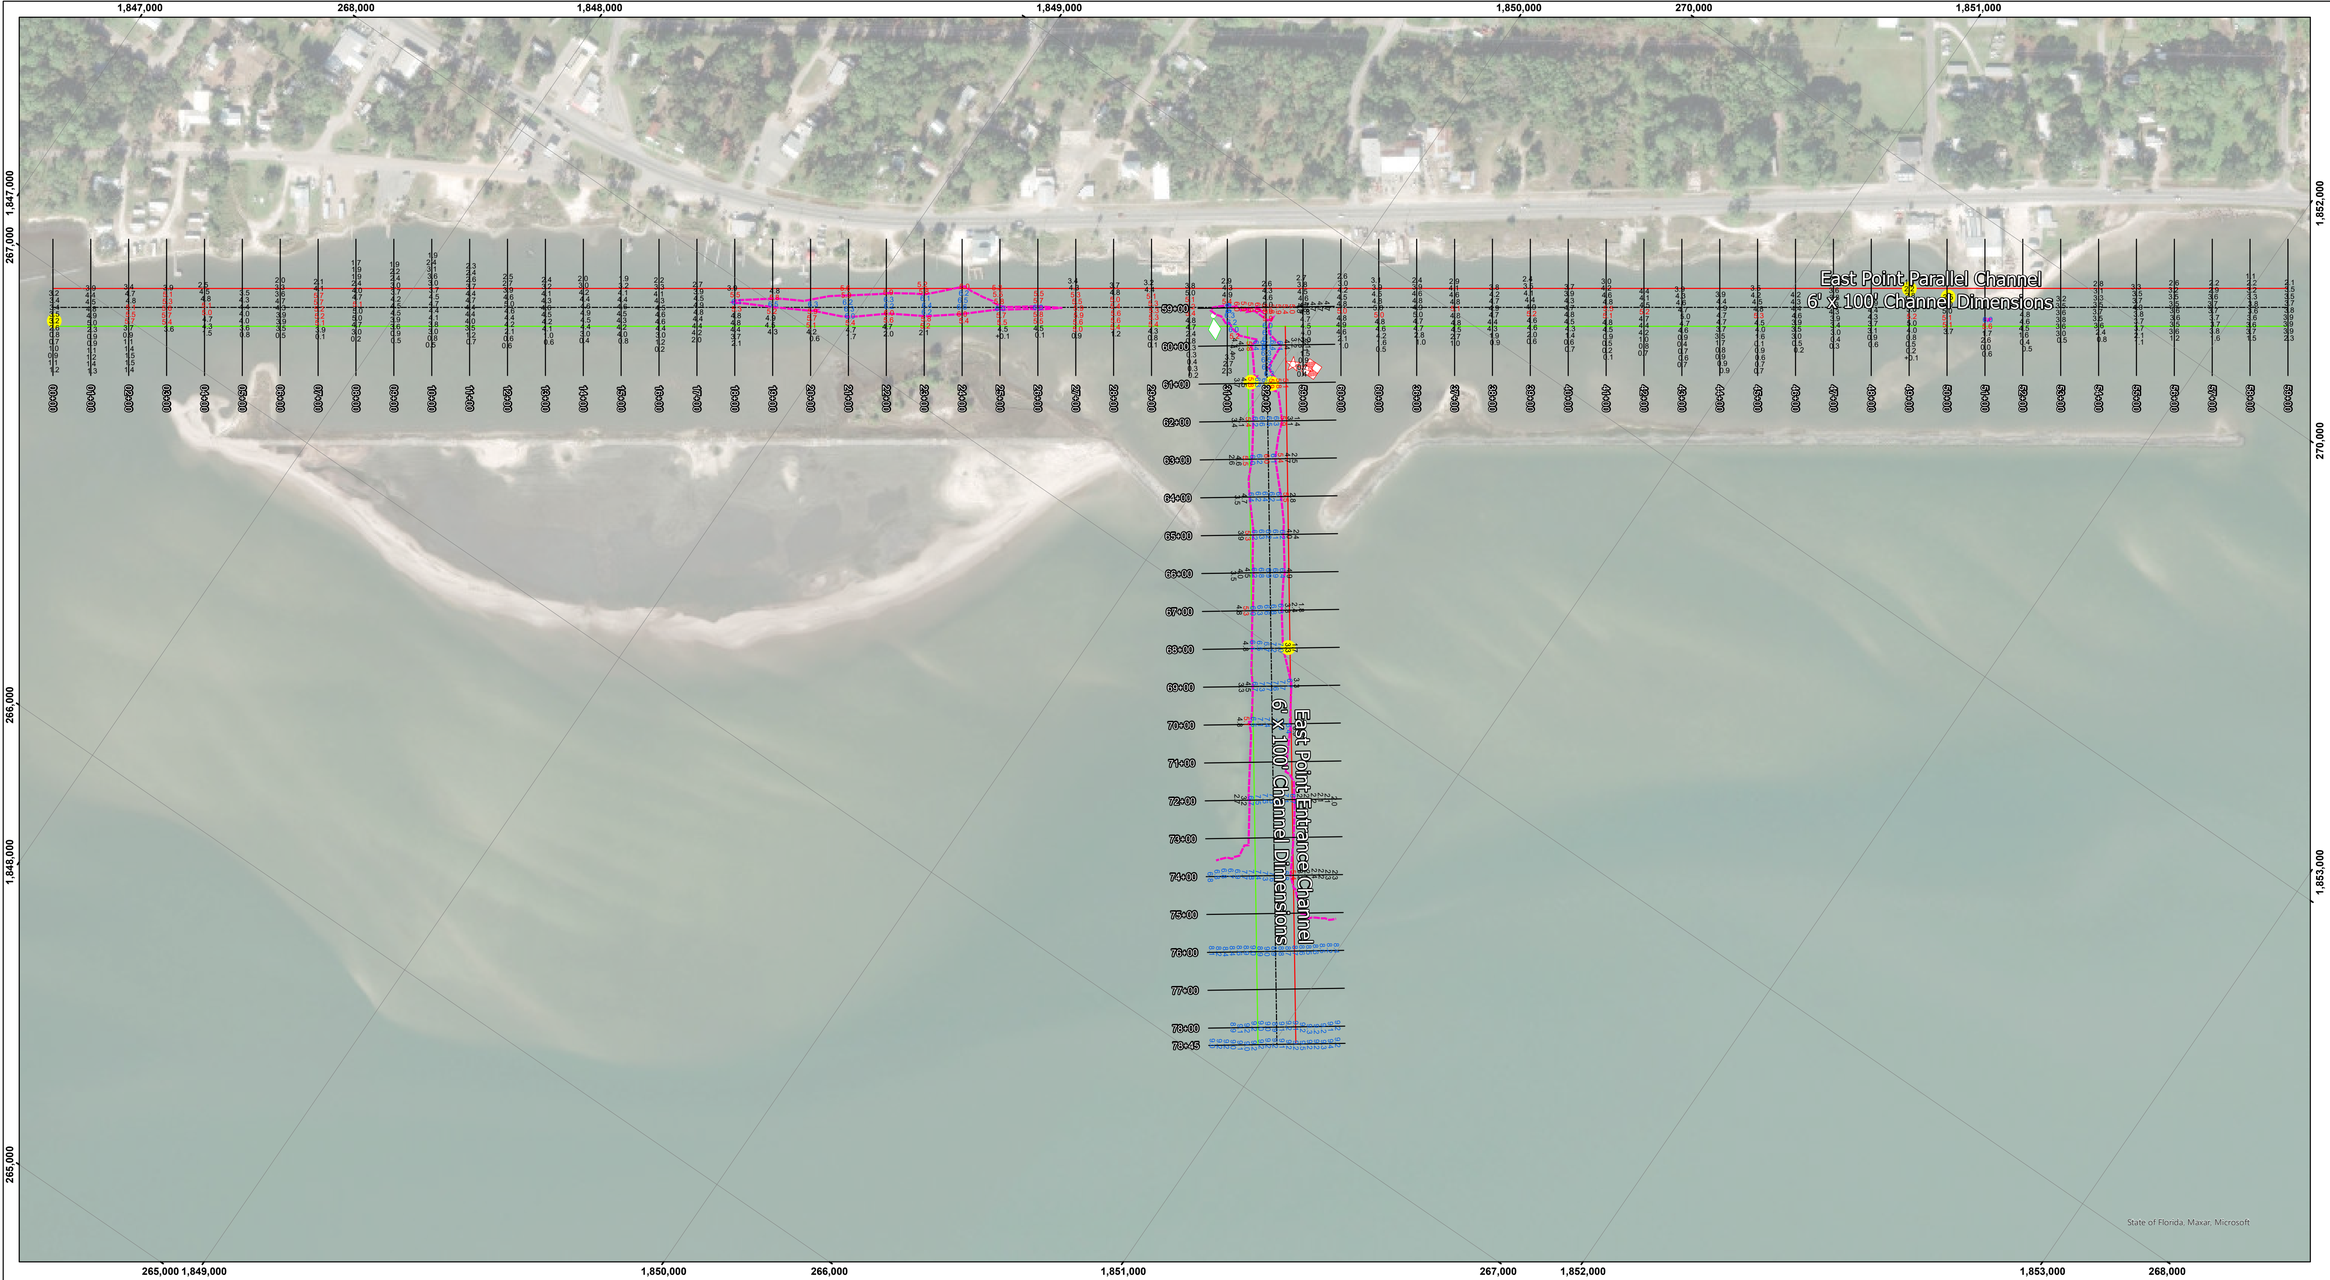


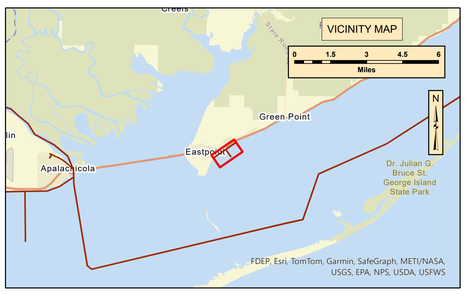

LEGEND

- Federal Navigation Channel
- Federal Navigation Center Line
- Contour Line
- Wrecks-Submerged
- Shoalest Sounding
- Piling
- Channel Obstruction
- Range
- Mooring Dolphin
- Red Gas Buoy
- Green Gas Buoy
- Red Beacon
- Green Beacon
- Red Day Marker
- Green Day Marker

Feet
0 400 800 1,200

NOTES:

1. ALL ELEVATIONS SHOWN ARE REFERENCED TO FEET BELOW MEAN LOWER LOW WATER (M.L.L.W.)
2. COORDINATES ARE REFERENCED TO FLORIDA STATE PLANE COORDINATE SYSTEM 83 DATUM NORTH ZONE.
3. SURVEYED BY:SCHWITZ/YARBROUGH
4. SURVEY VESSEL:SEMINOLE
5. SURVEY DATE:05/01/2025
6. THE INFORMATION DEPICTED ON THIS MAP REPRESENTS THE RESULTS OF SURVEYS MADE ON THE DATES INDICATED AND CAN ONLY BE CONSIDERED AS INDICATING THE GENERAL CONDITIONS EXISTING AT THE TIME.
7. FREQUENCY SOUNDINGS: 200 KHz.

Imagery courtesy of: USDA/FSA - Aerial Photography Field Office Dated 2015

US Army Corps of Engineers
District: CESAM

Distribution Liability: The data represents the results of data collection/processing for a specific US Army Corps of Engineers project and is subject to change with time and conditions. As such, it is only valid for its intended use, content, time and extent indicated. Any use of the data for purposes other than those of any of the application of the data is for other than its intended purpose.

DISCLAIMER
Access Constraints: The United States Government furnishes these data and information with the understanding that it expressed, or implied concerning the accuracy, completeness, reliability, suitability, or utility of any information, product, or process made thereof. These data belong to the Government. Therefore the recipient fully agrees not to represent these data to anyone as other than data received from the Government. The recipient shall not transfer these data to others without also transferring this Disclaimer.

U.S. ARMY CORPS OF ENGINEERS

Surveyed By:	Plotted By:	Checked By:
Submitted: M. PARRISH	Recommended: A. SPRIGGS, Lead, Navigation Support Section	Approved: W. REGISTER, Chief, Panama City Site Office

EAST POINT, FLORIDA
CF_36_EPP_20250501_CS

East Point
STA. 00+00 - 78+45
CONDITION SURVEY

Sheet Reference Number
1 of 1