




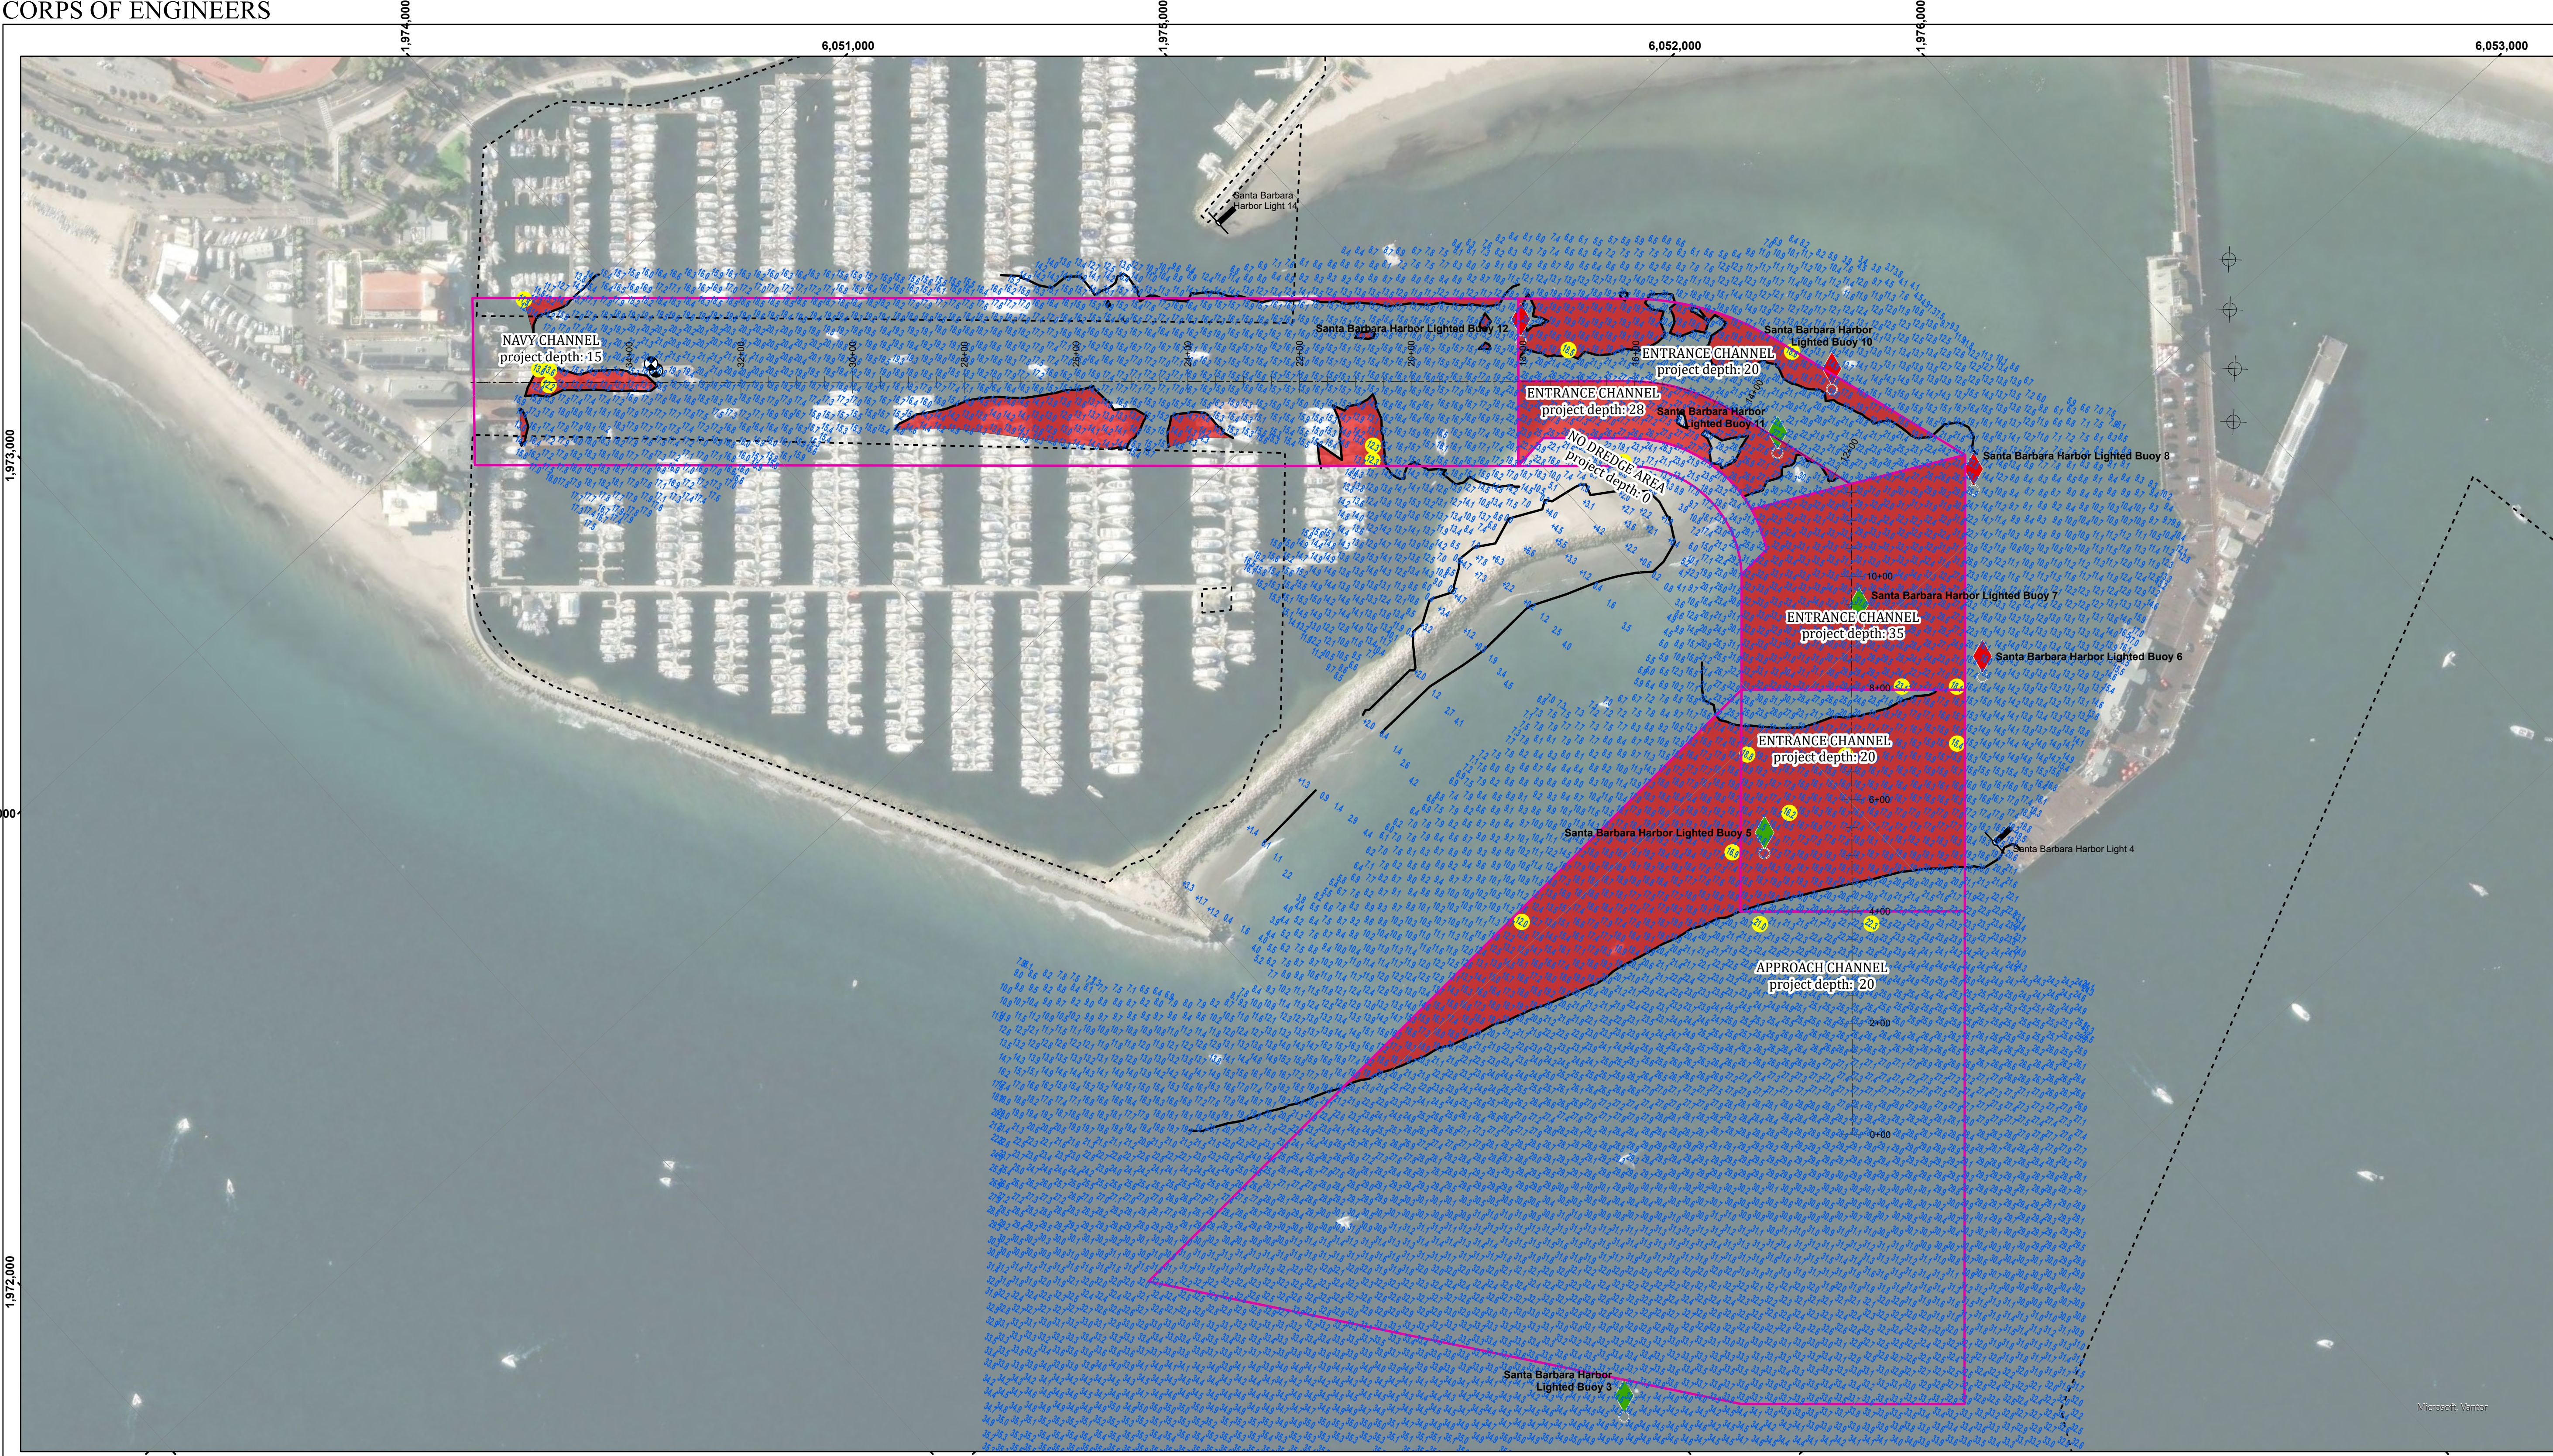

LEGEND			
Navigation Channel	Anchorage Area	Beacon, General	Red Navigation Buoy
Cable Submarine	Local Project Control Point	Green Navigation Buoy	Shoalest Sounding
Cable Overhead	Tide Gauge	Shoaling Areas	
Cable Area	Obstruction Point		
Placement Area	Wrecks-Submerged		

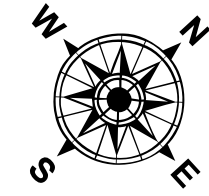

1:1,800

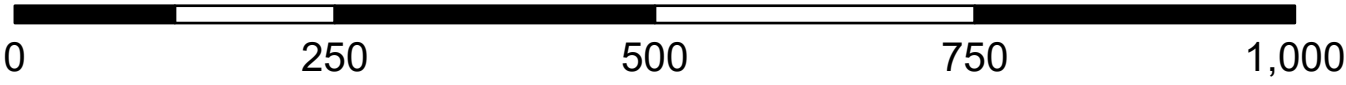

- NOTES:
1. SURVEY WAS CONDUCTED AND PROCESSED FOR THE PURPOSES OF DETERMINING GENERAL CHANNEL CONDITIONS AND/OR COMPUTING VOLUMES.
 2. SOUNDINGS AND ELEVATIONS, IN US SURVEY FEET, INDICATE THE GENERAL CONDITIONS EXISTING ONLY AT THE TIME OF SURVEY.
 3. COORDINATES ARE CALIFORNIA LAMBERT ZONE V, NAD 1983. US SURVEY FEET.
 4. MEAN LOWER LOW WATER DATUM IS ESTABLISHED FROM SANTA BARBARA, STATION ID 9411340.
 5. ELEVATIONS ARE ESTABLISHED FROM BENCHMARK BM 1 1930(PID EW3742), ELEVATION IS 16.243 FT, MLLW, EPOCH 1983-2001.
 6. CONTOURS AND SOUNDINGS ARE BASED ON THE DEPTH OF A SOUNDING NEAREST THE CENTER OF A 25 ft GRID.
 7. SOUNDINGS LOCATED BY NETWORK BASED RTK GPS. DEPTHS MEASURED BY A MULTIBEAM ECHO SOUNDER PROVIDING NEAR FULL BOTTOM COVERAGE.
 8. INFORMATION AND DATASHEETS FOR PROJECT SURVEY CONTROL CAN BE FOUND AT: <https://usarmy.sec.usace.army.mil/w/index.html>



DISCLAIMER: The United States Government furnishes these data and the recipient accepts and uses them with the express understanding that the data are not to be used for any purpose other than that for which they were provided. The user is responsible for the results of any application of the data for other than its intended purpose.

DISCLAIMER: The United States Government furnishes these data and the recipient accepts and uses them with the express understanding that the data are not to be used for any purpose other than that for which they were provided. The user is responsible for the results of any application of the data for other than its intended purpose.

U.S. ARMY CORPS OF ENGINEERS			
Submitted:	Surveyed By:	Plotted By:	Checked By:
Recommended:	Leader, Hydrographic Unit		
Approved:	Chief, Survey Section		

Santa Barbara Harbor
LA_23_SBH_20260423_AD
23 April 2026

Sheet
Reference
Number
1 of 1