


Channel to Port Mansfield: Small Craft Basin

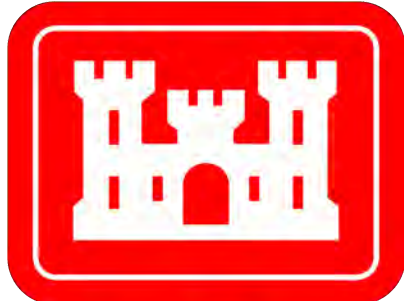



U.S. Army Corps of Engineers
Galveston District



Regional Extent



Dredging Reach Extent

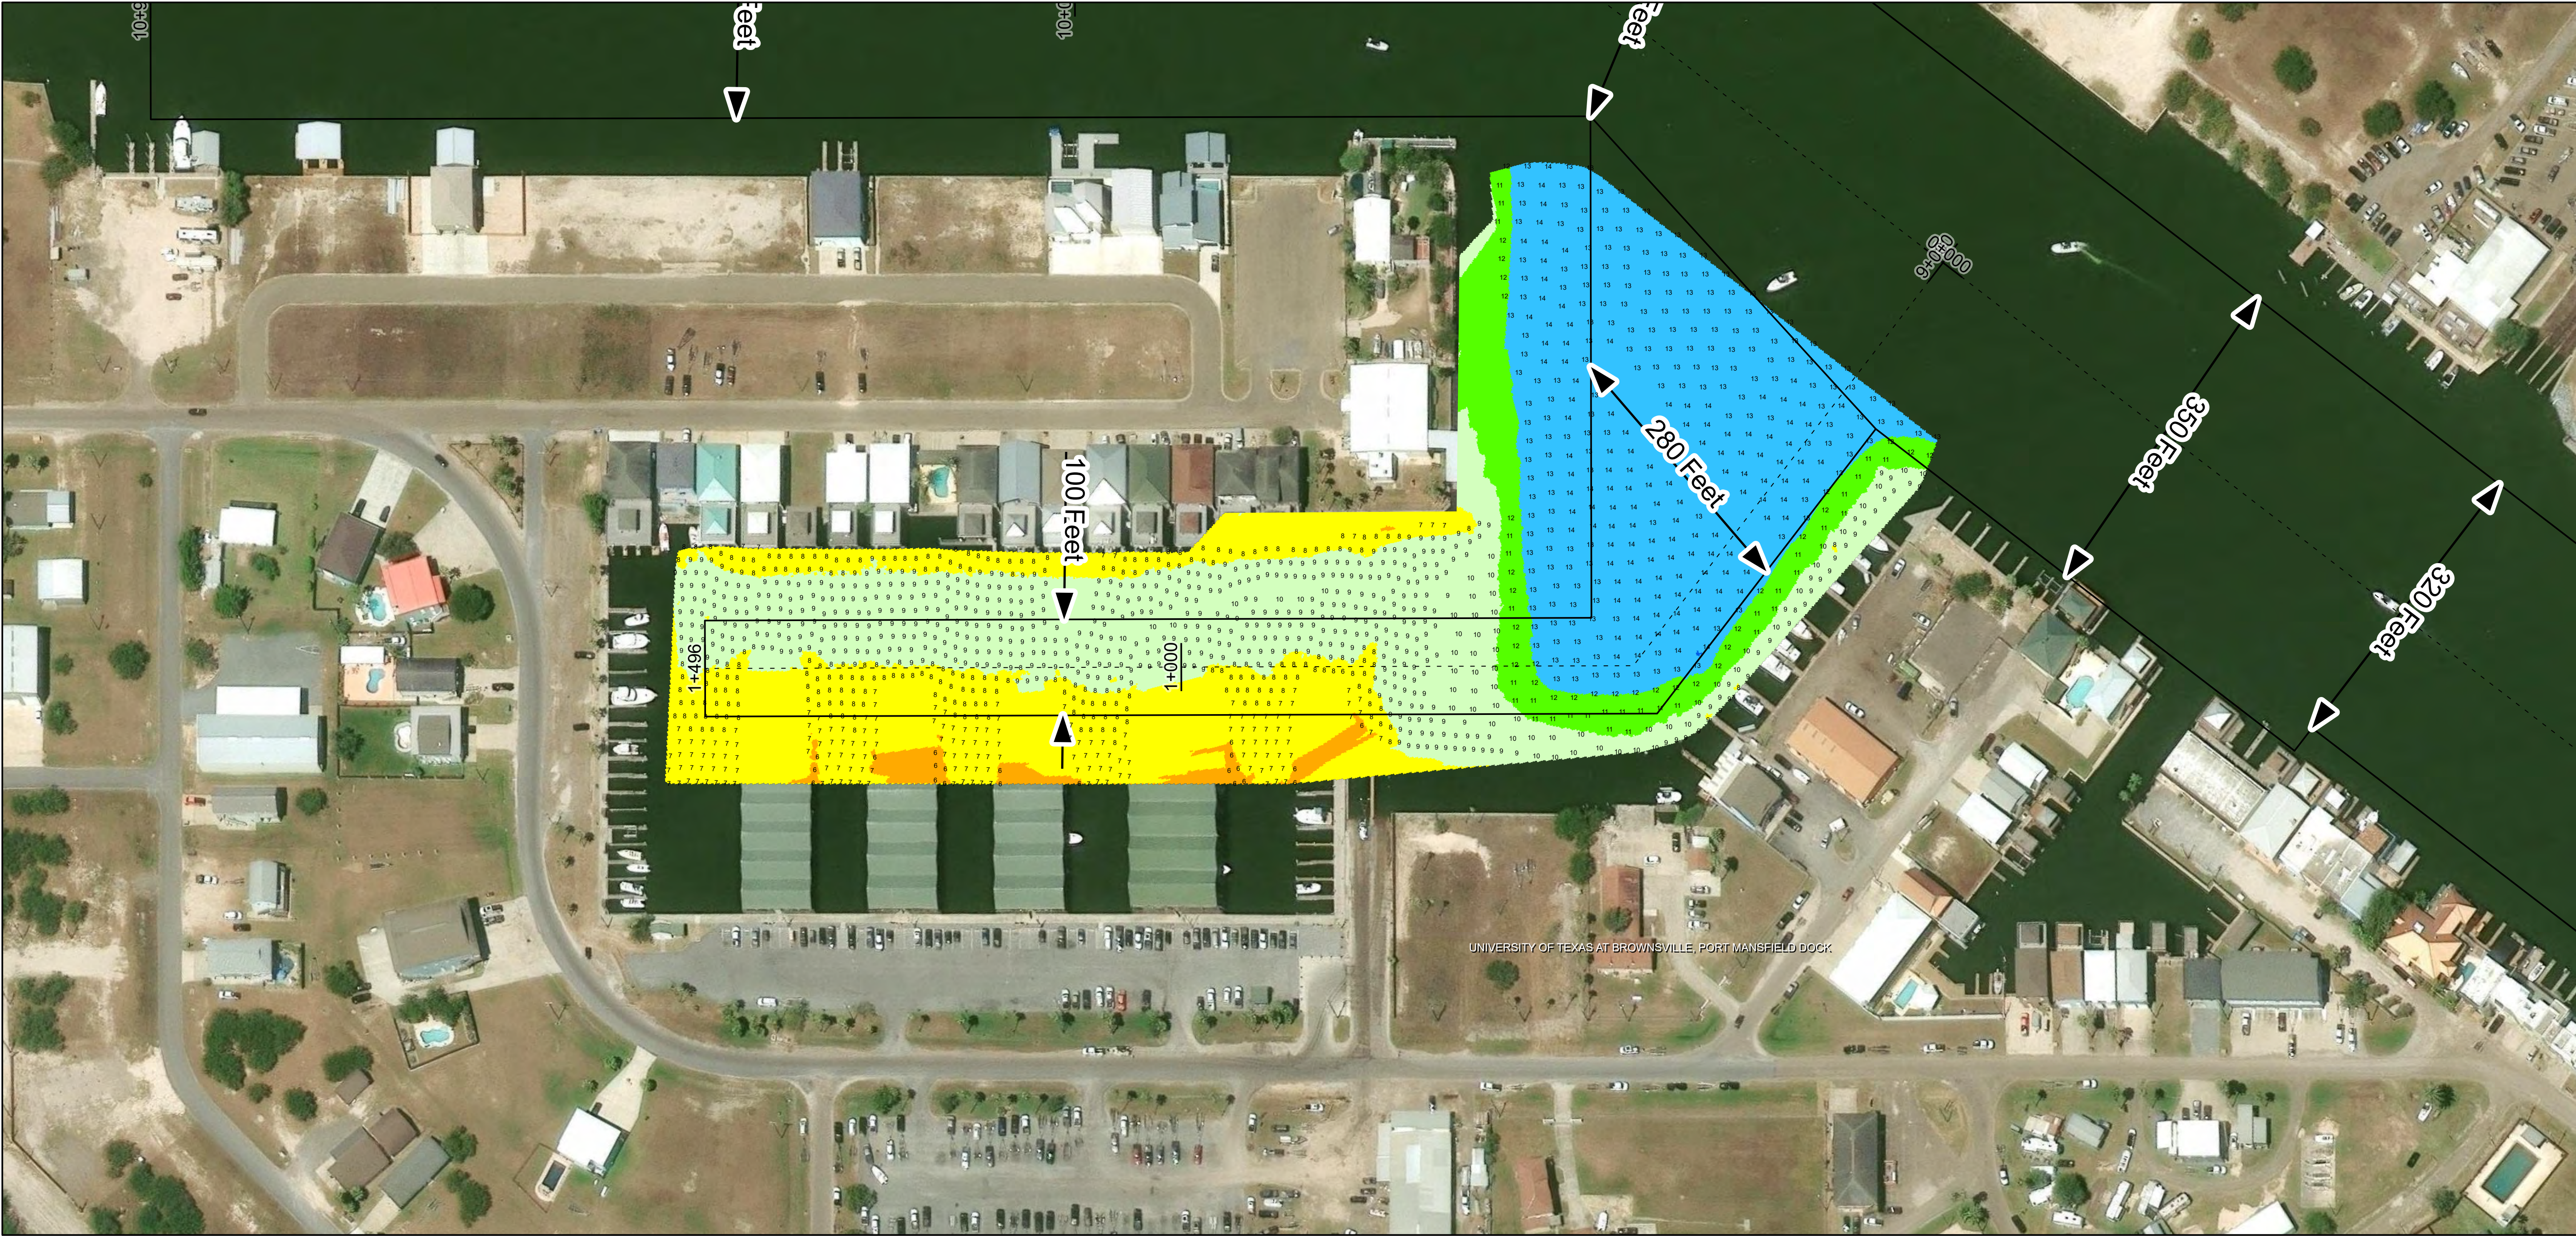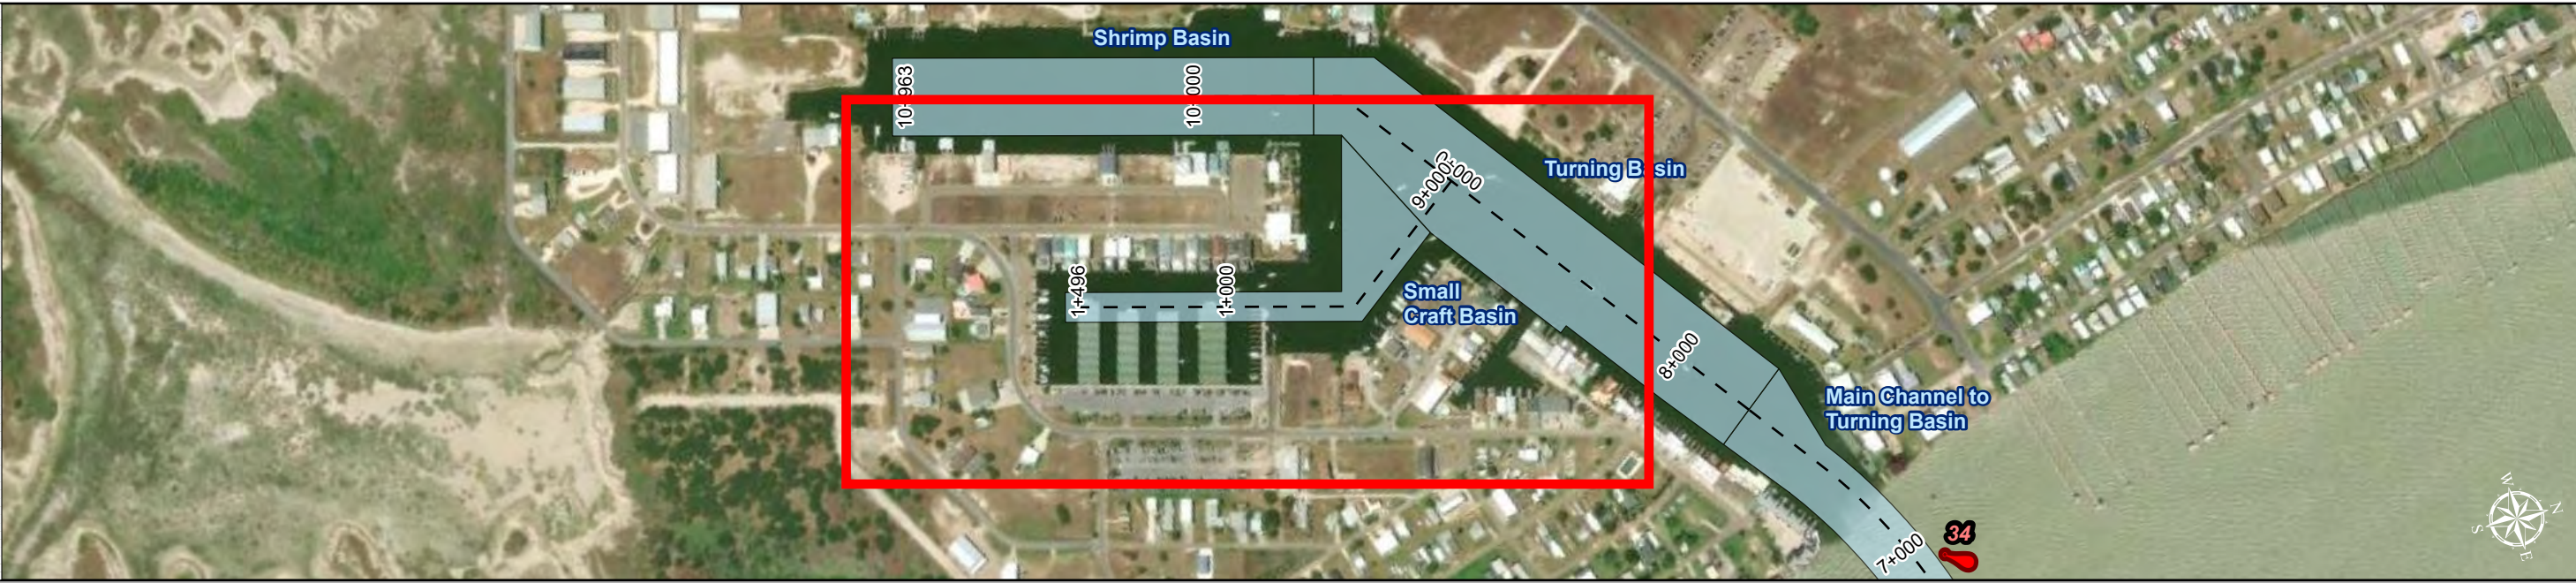


Channel Features

- Channel Center Line
- Channel Toe
- Channel Dimensions

Aids to Navigation

- Green Side Aids
- Red Side Aids
- Lights


LWD

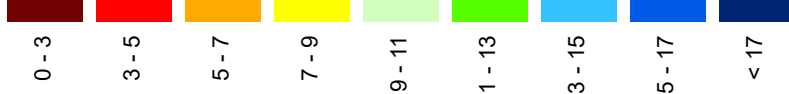

NOTES:
1. Horizontal coordinates are referenced to Texas State Plane Coordinate System, South Zone NAD83 US Survey Feet.
2. Elevations are referenced to Mean Lower Low Water (MLLW) datum.
3. This project was designed by the Galveston District of the U.S. Army Corps of Engineers. The initials and signatures and registration designations of individuals appear on these project documents within the scope of their employment as required by 47CFR 110.1-41.02.
4. The information depicted on this survey map represents the results of surveys made on the dates indicated and can only be considered as indicating the general conditions existing at that time. These conditions are subject to rapid change due to shoaling events. A prudent mariner should not rely exclusively on the information provided here. Required by 33 CFR 209.325.
5. For the most up to date information please check our website at: <http://www.sug.usace.army.mil/Missions/Navigation/HydrographicSurveys/>
Service Layer Credits: World Topographic Map: Texas Parks & Wildlife, Esri, HERE, Garmin, INCREMENT P, USGS, METINASA, EPA, USDA
World Imagery: Microsoft, Vantor
World Imagery: Vantor
World Ocean Base: Esri, GEBCO, Garmin, NaturalVue

Additional Combined Survey Dates and Stationing:
COMB_SURV_INFO_HERE


Coordinate System: NAD 1983 StatePlane Texas South FIPS 4205 Feet
Projection: Lambert Conformal Conic

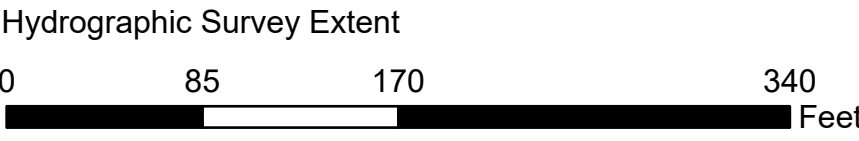

HYDROGRAPHIC SURVEY

U.S. ARMY CORPS OF ENGINEERS
GALVESTON, TEXAS

Station: 0+000 to 1+496
CHANNEL TO PORT MANSFIELD
Small Craft Basin

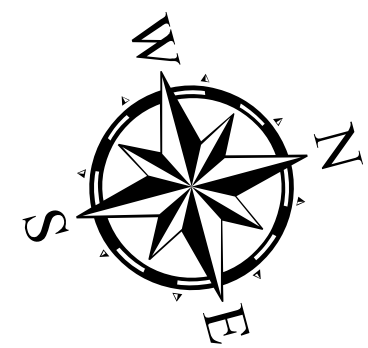

Latest Survey Collection Date: 18 March 2026

Document Page: 1 of 1

Website Index Number: 19

Scale: 1:1,000

Mapped by: M3AOXPAC

Additional Imagery info:

Authorized Depth: -13ft.

Width Range: 100ft to 440ft

Side Slope Ratio: (Rise : Run)

PDF Print Date: 3/24/2026